


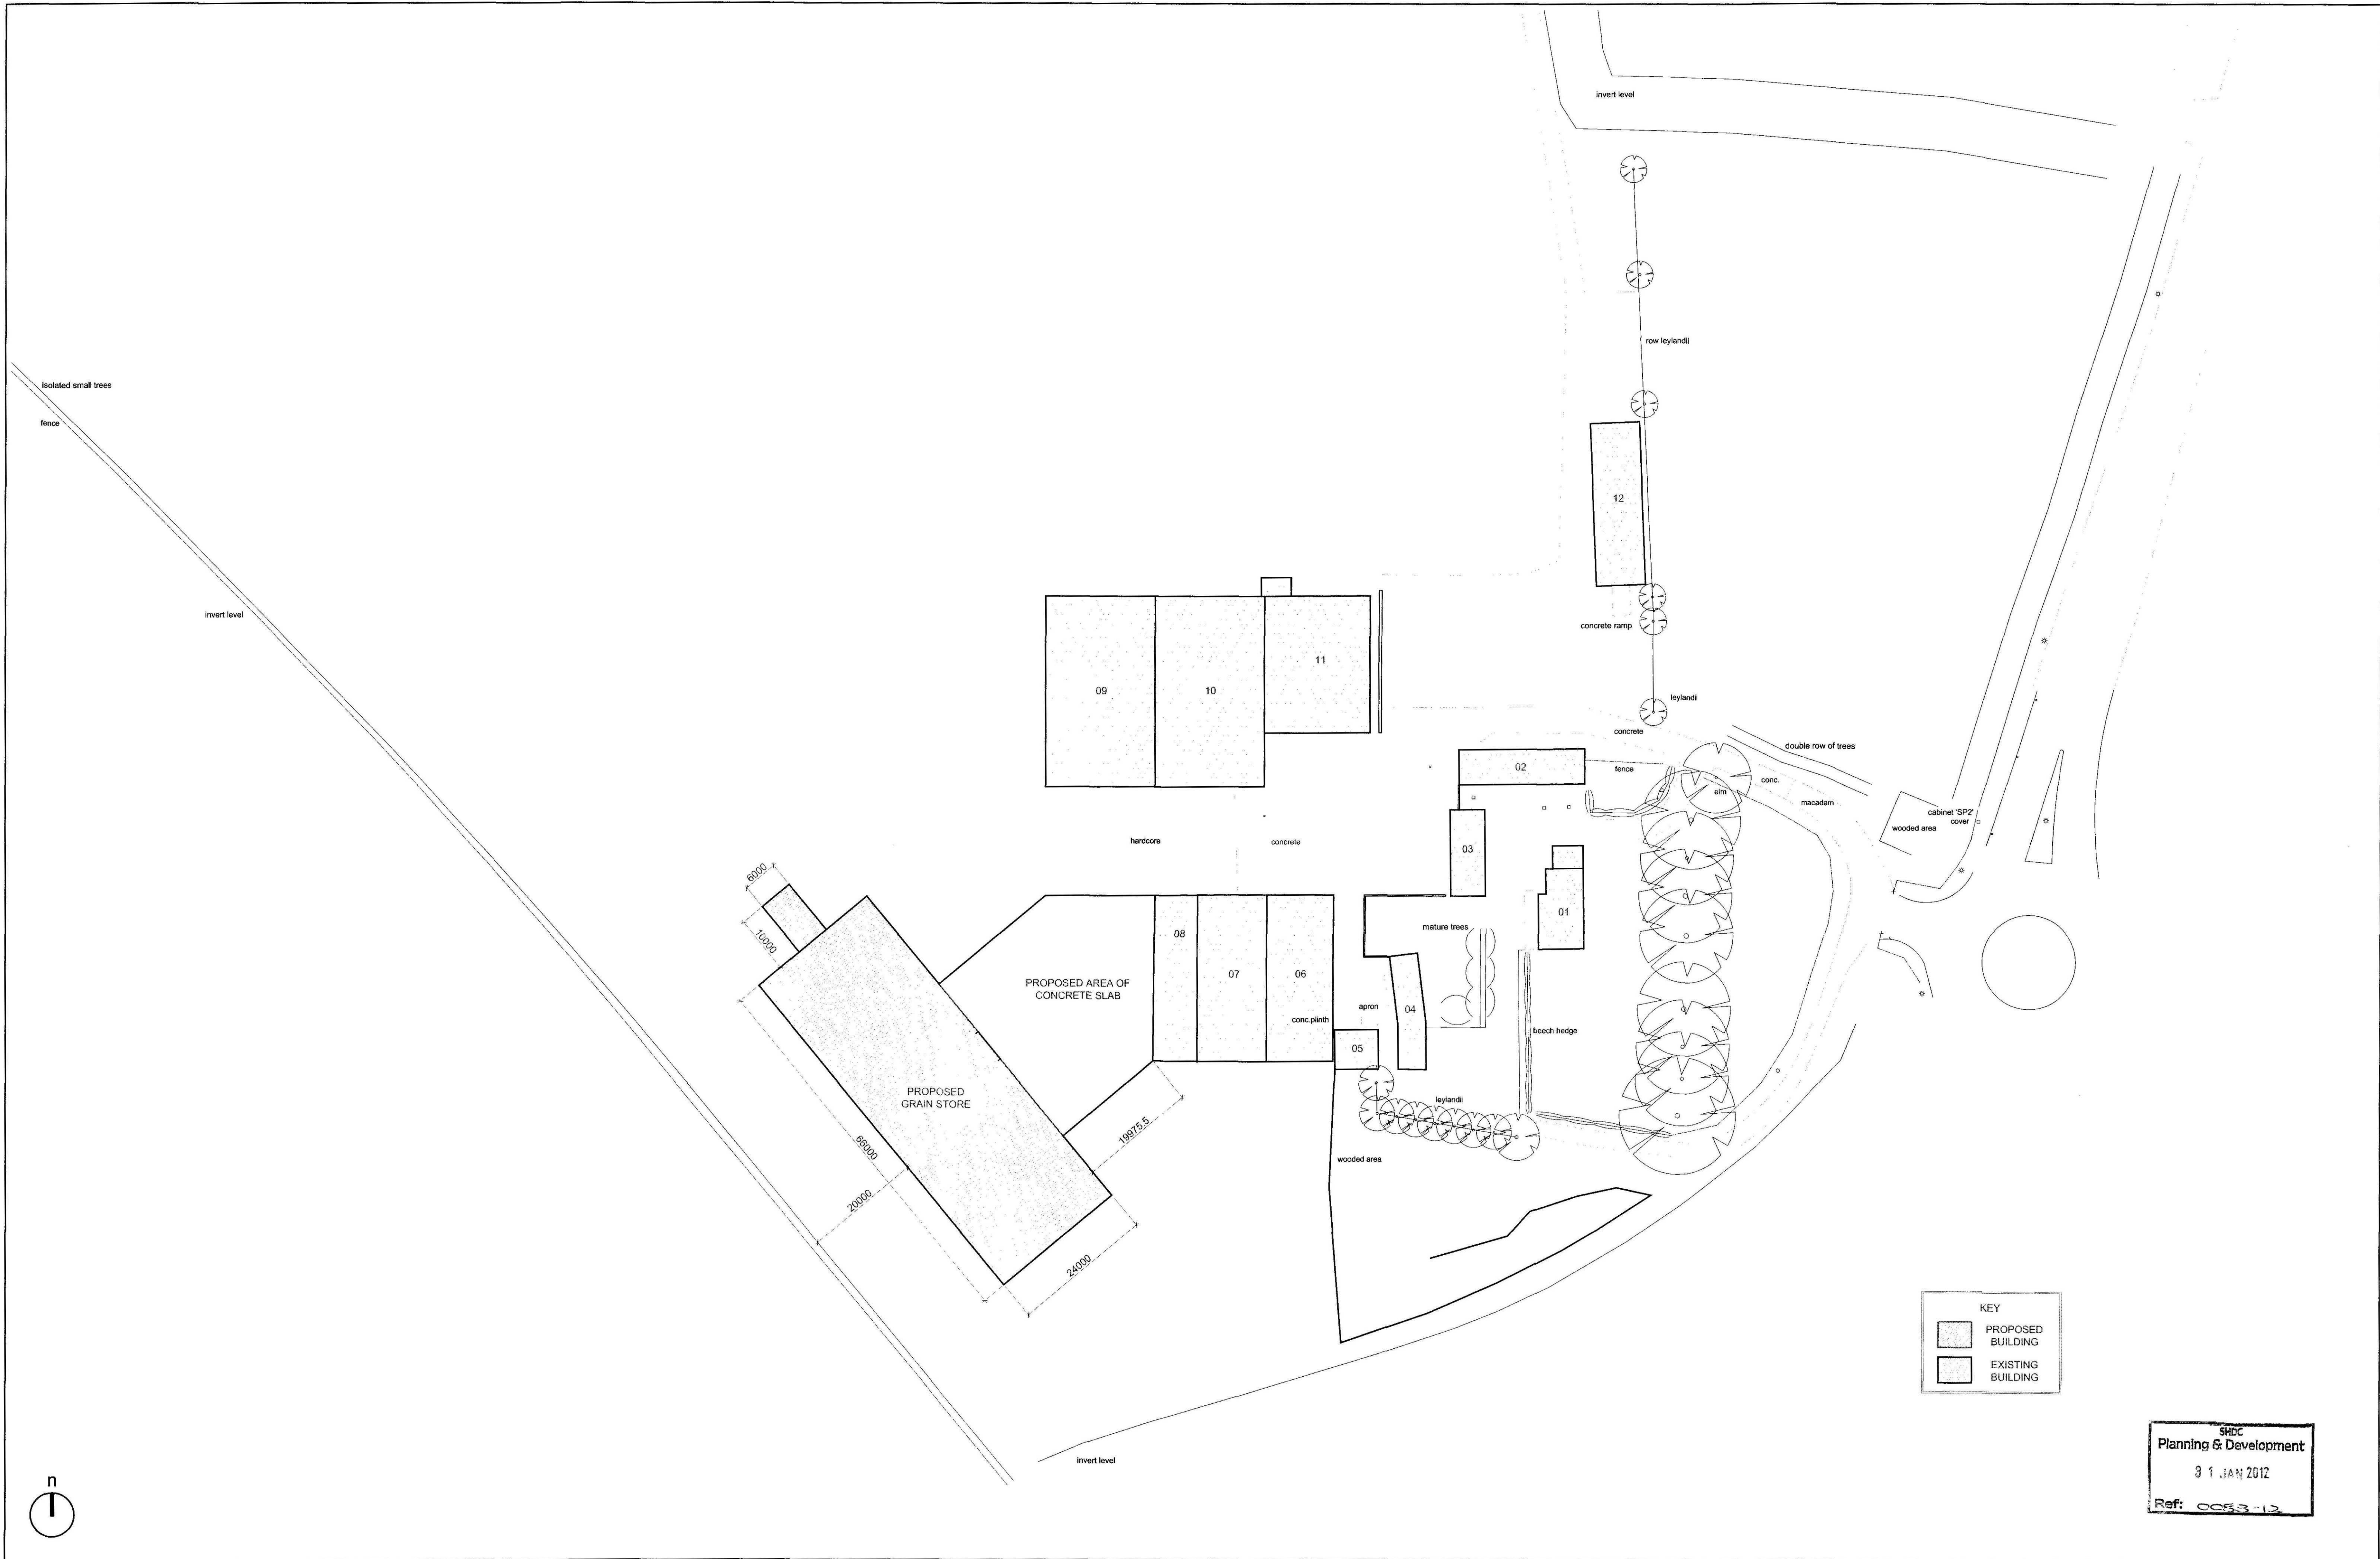

| KEY |                   |
|-----|-------------------|
|     | PROPOSED BUILDING |
|     | EXISTING BUILDING |

SHDC  
Planning & Development  
31 JAN 2012  
Ref: 0053-12

**NOTES**  
Do not scale from this drawing, use figured dimensions only.  
All dimensions to be checked on site.  
All drawings to be read in conjunction with other contract documentation.  
Any discrepancies to be reported to the Contract Administrator before any work commences.

© Copyright Bidwells LLP

|                      |                                            |                                     |                    |             |          |
|----------------------|--------------------------------------------|-------------------------------------|--------------------|-------------|----------|
| building consultancy |                                            | trumpington road, cambridge cb2 3lg | 01223 811841       | BIDWELLS    |          |
| client:              | DUCHY OF LANCASTER                         | title:                              | PROPOSED SITE PLAN | drawn:      | DRB      |
| project:             | PROPOSED GRAIN STORE, PARK FARM, DONINGTON | status:                             | PRELIMINARY        | date:       | NOV 2011 |
| discipline:          | BUILDING SURVEYING                         | project no.:                        | -                  | chk'd:      | -        |
|                      |                                            | dwg no.:                            | 010                | scale @ A1: | 1:500    |
|                      |                                            |                                     |                    | rev.:       | -        |

| rev. | date | description | dm | chk'd |
|------|------|-------------|----|-------|
|      |      |             |    |       |