




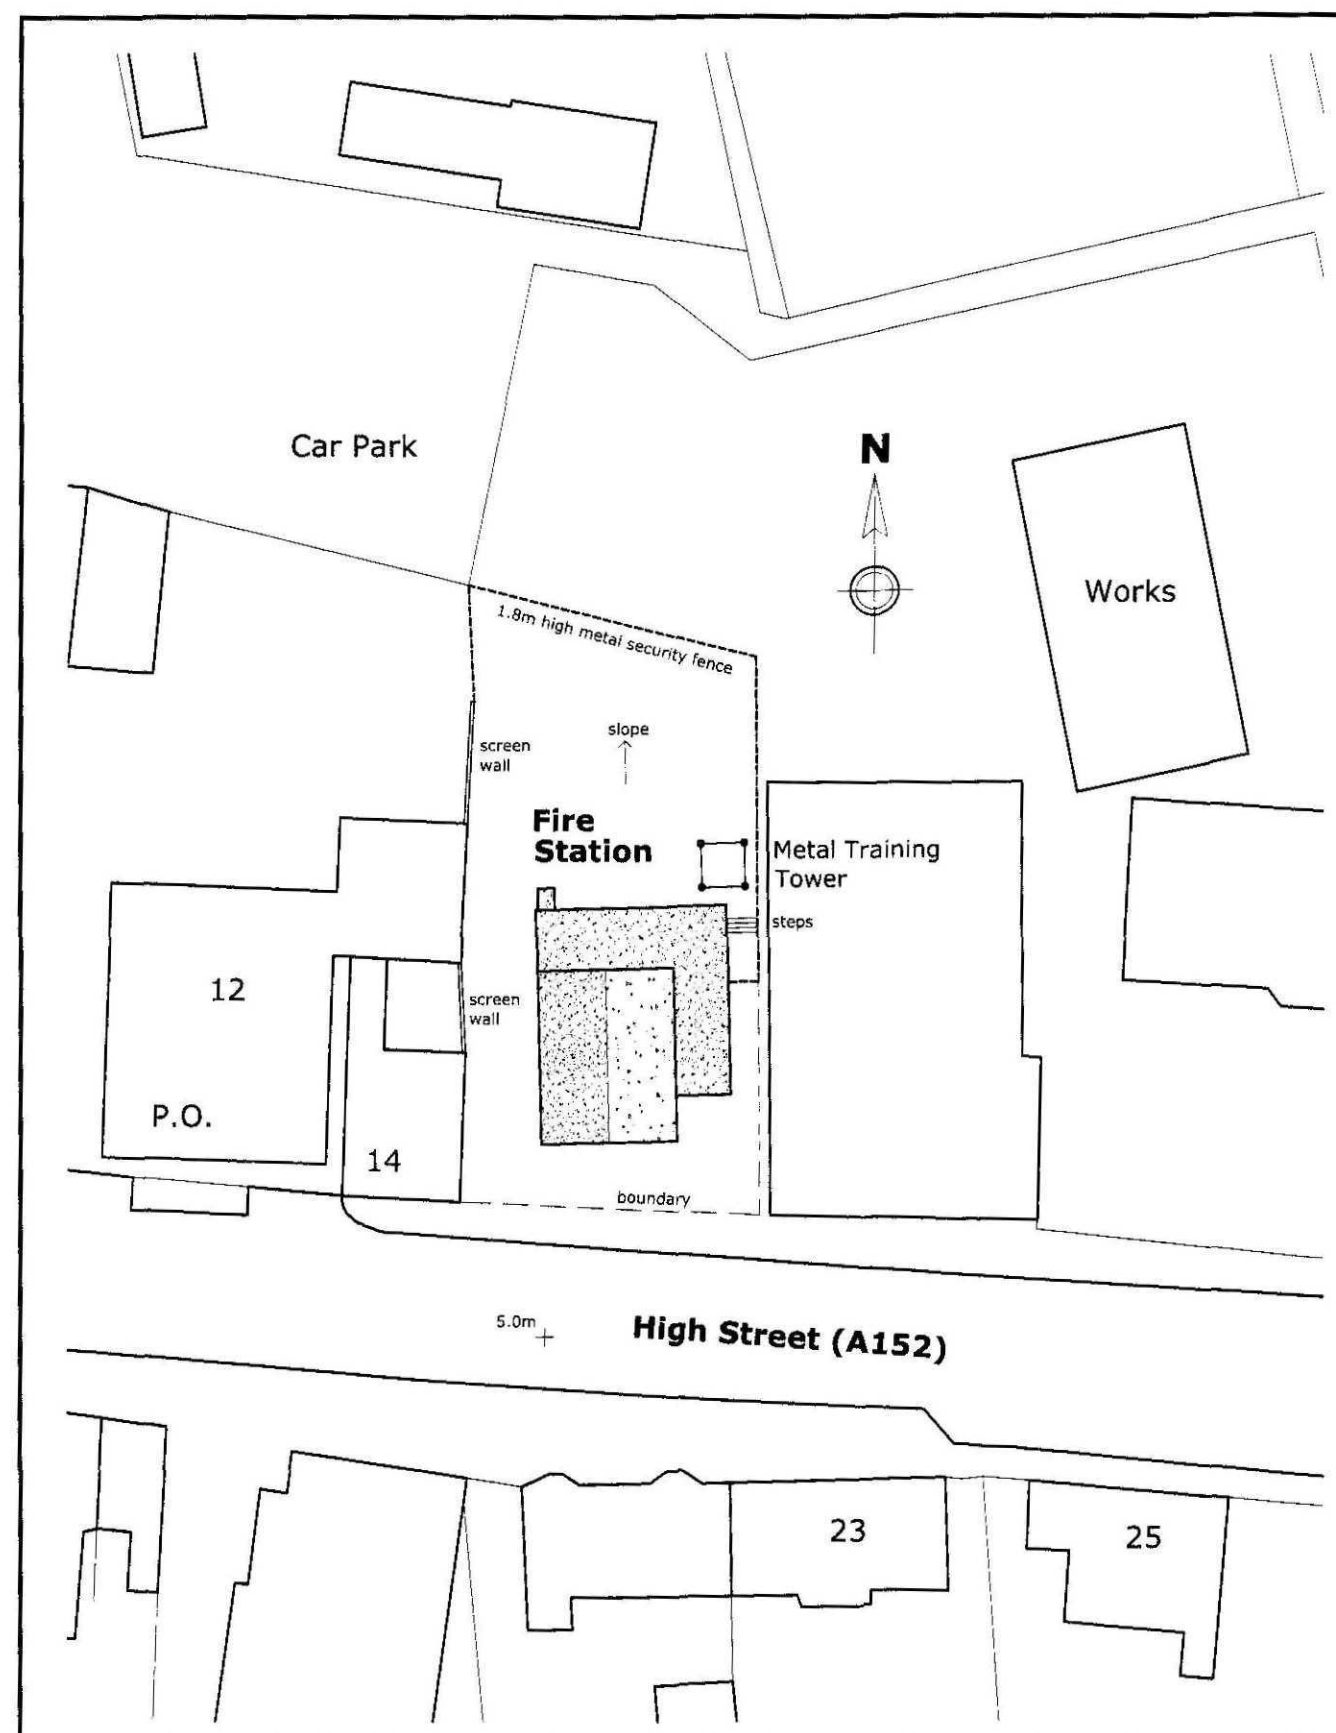


Existing Scale 1:500

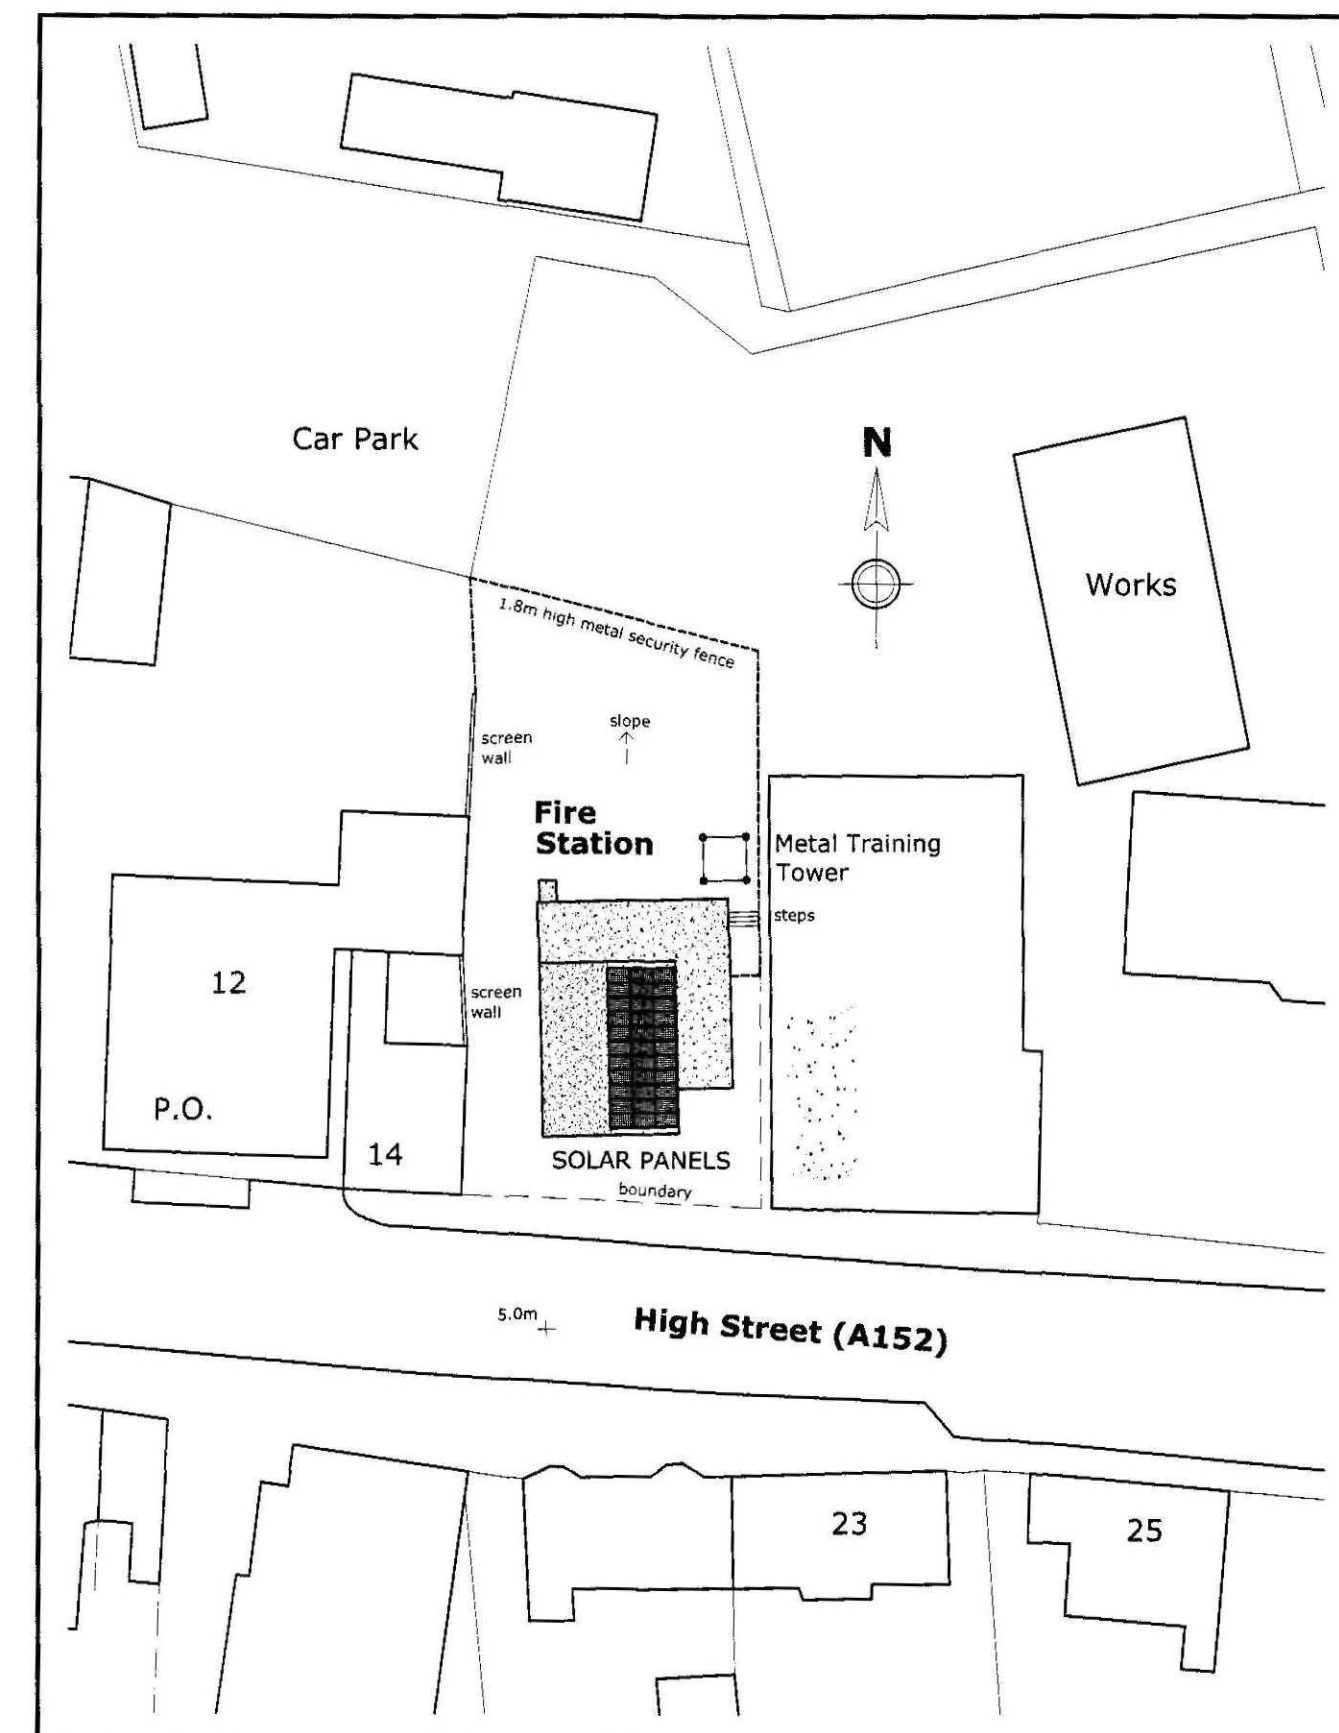


Proposed Scale 1:500

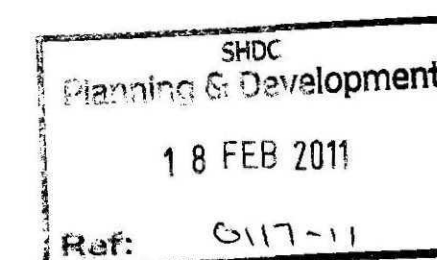


Scale 1:500
0m 5m 10m 15m 20m 25m 50m

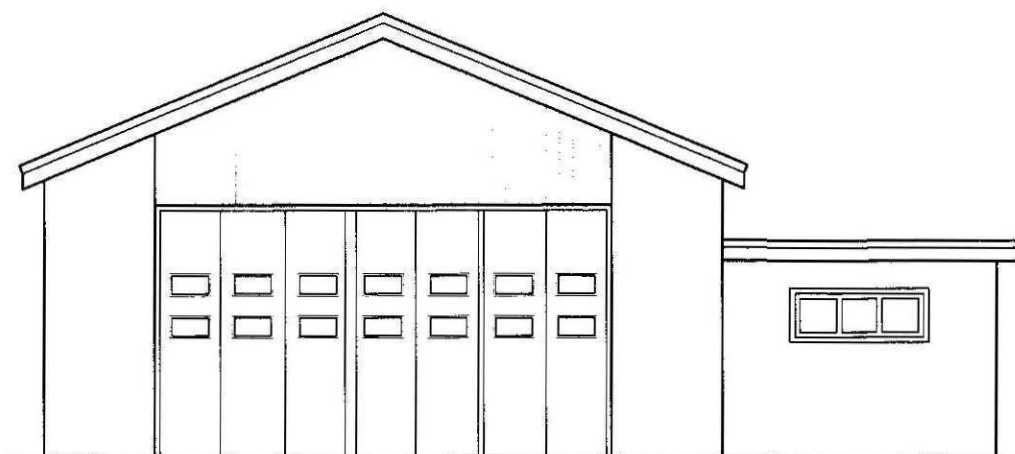


South Elevation (Front)

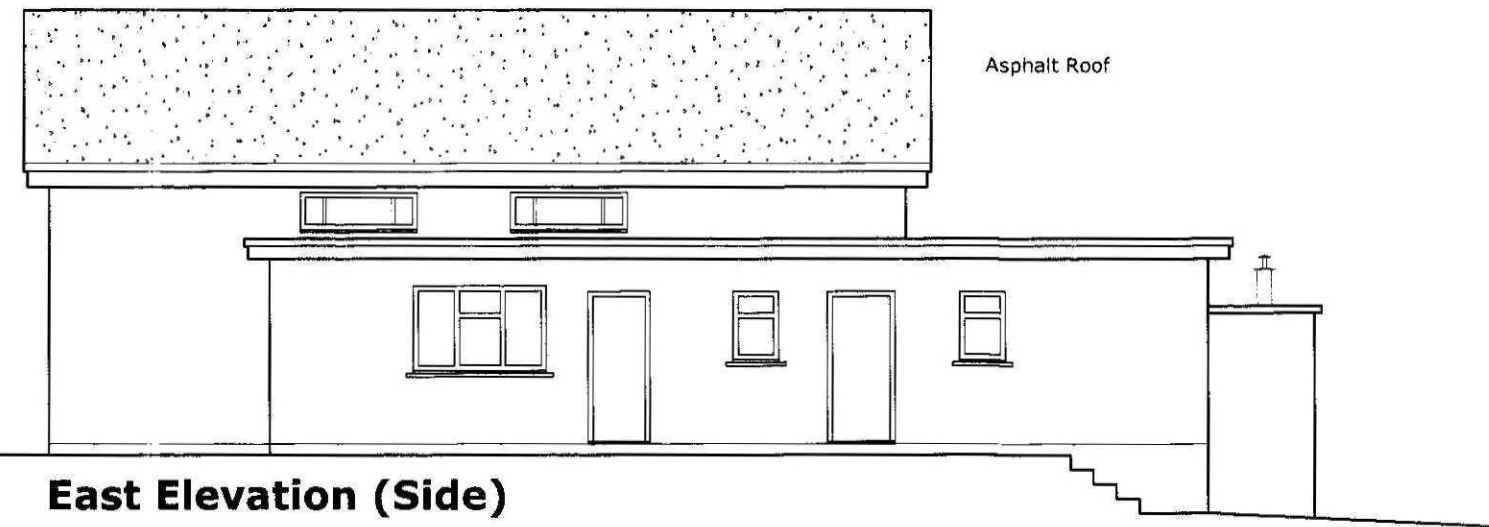


East Elevation (Side)

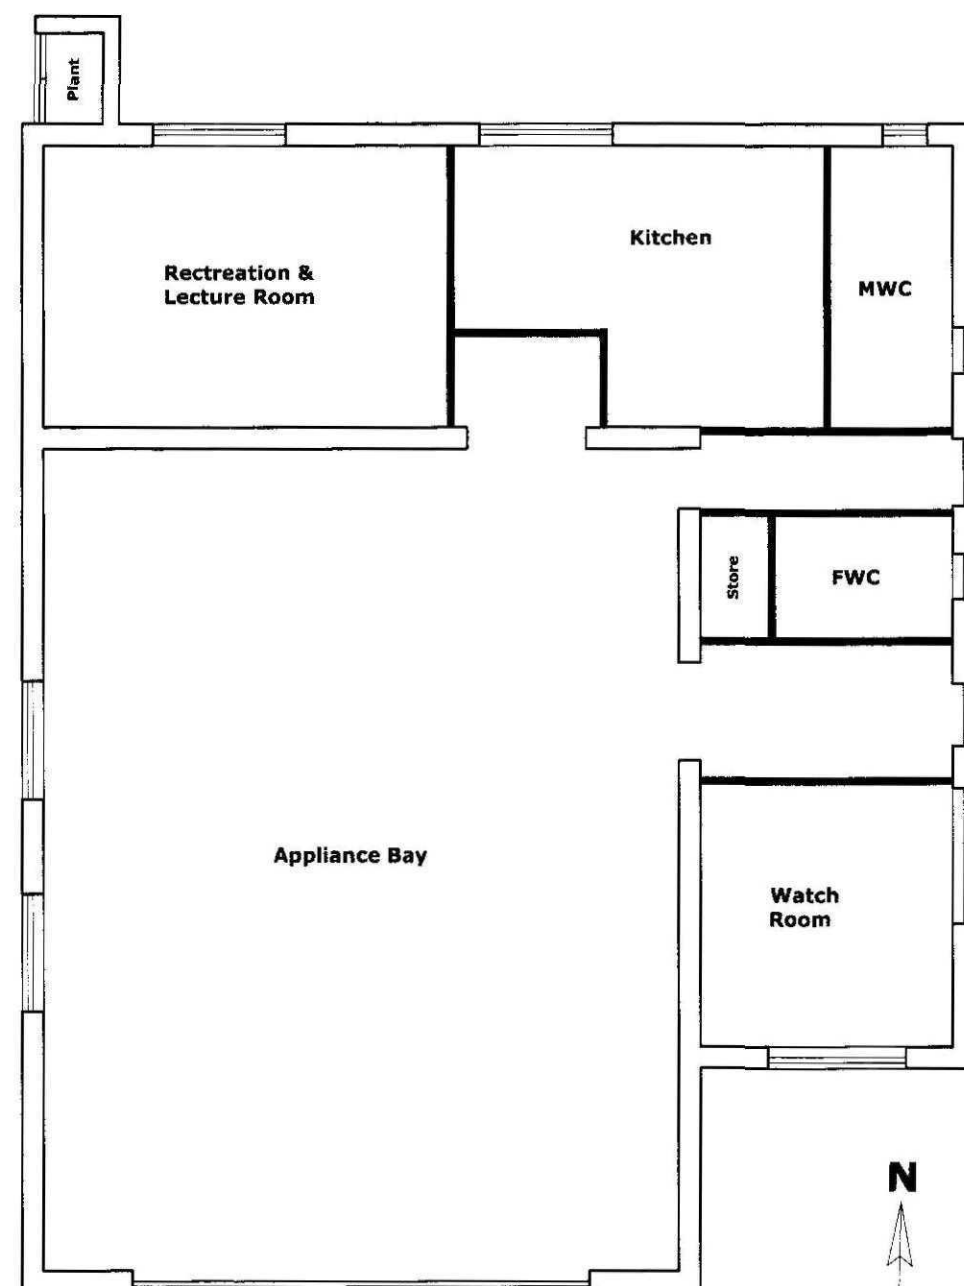


Floor Pan






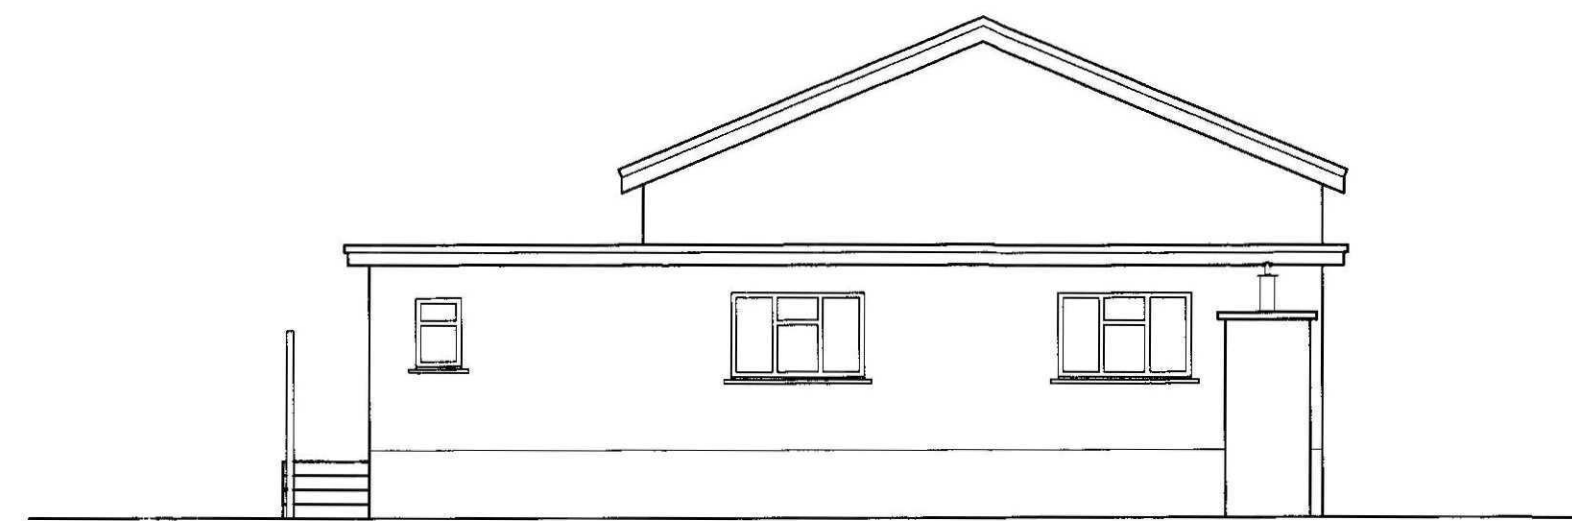


North Elevation (Rear)

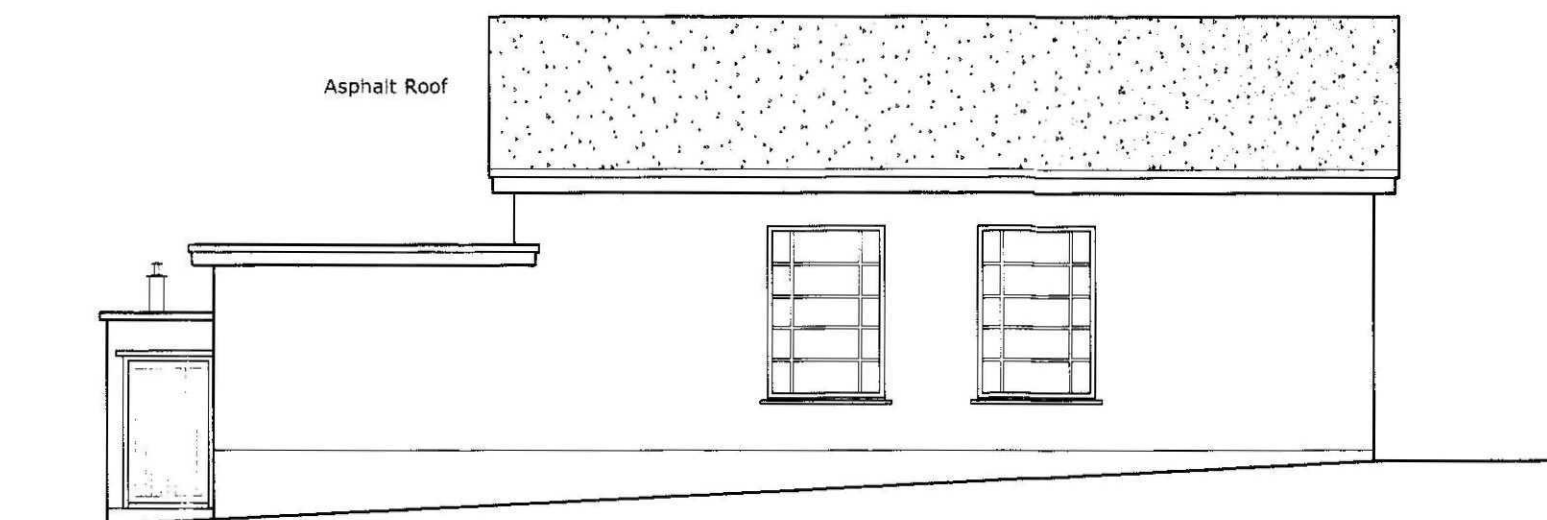

West Elevation (Side)

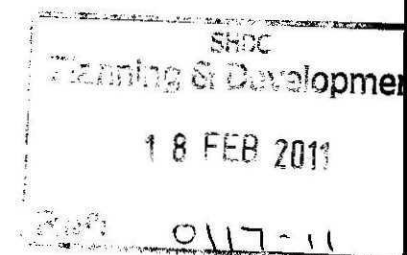

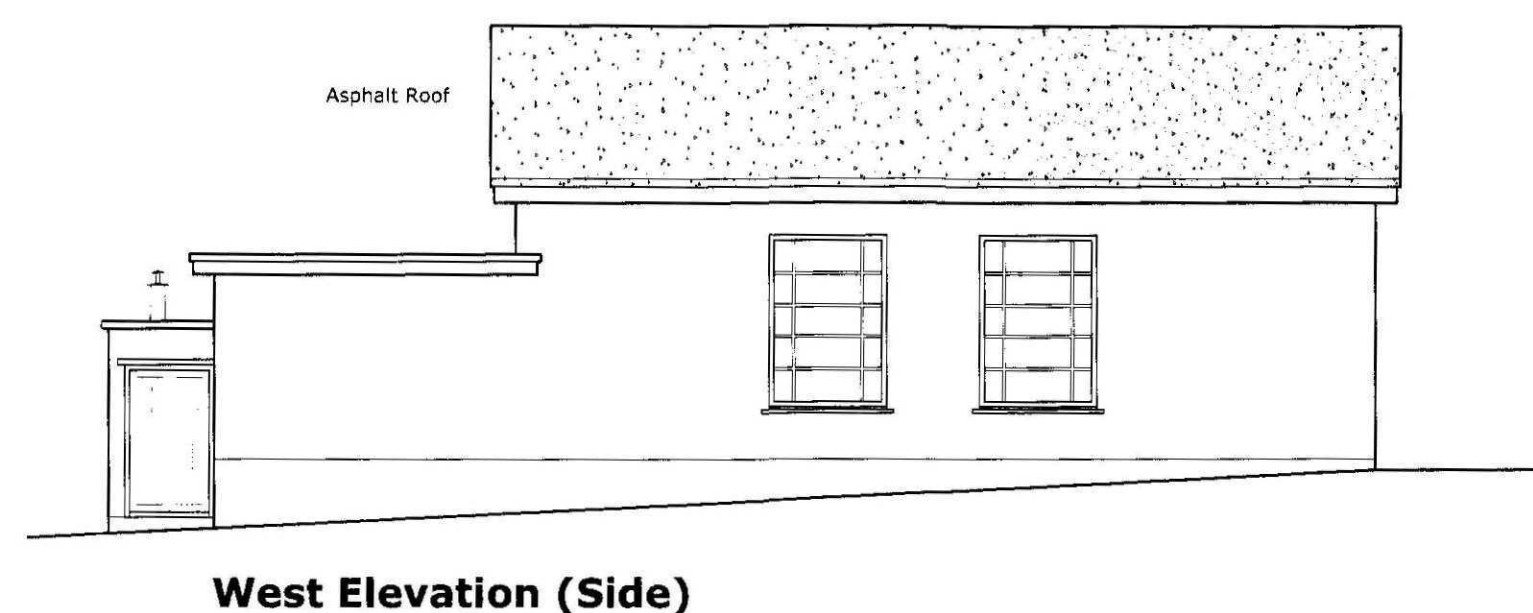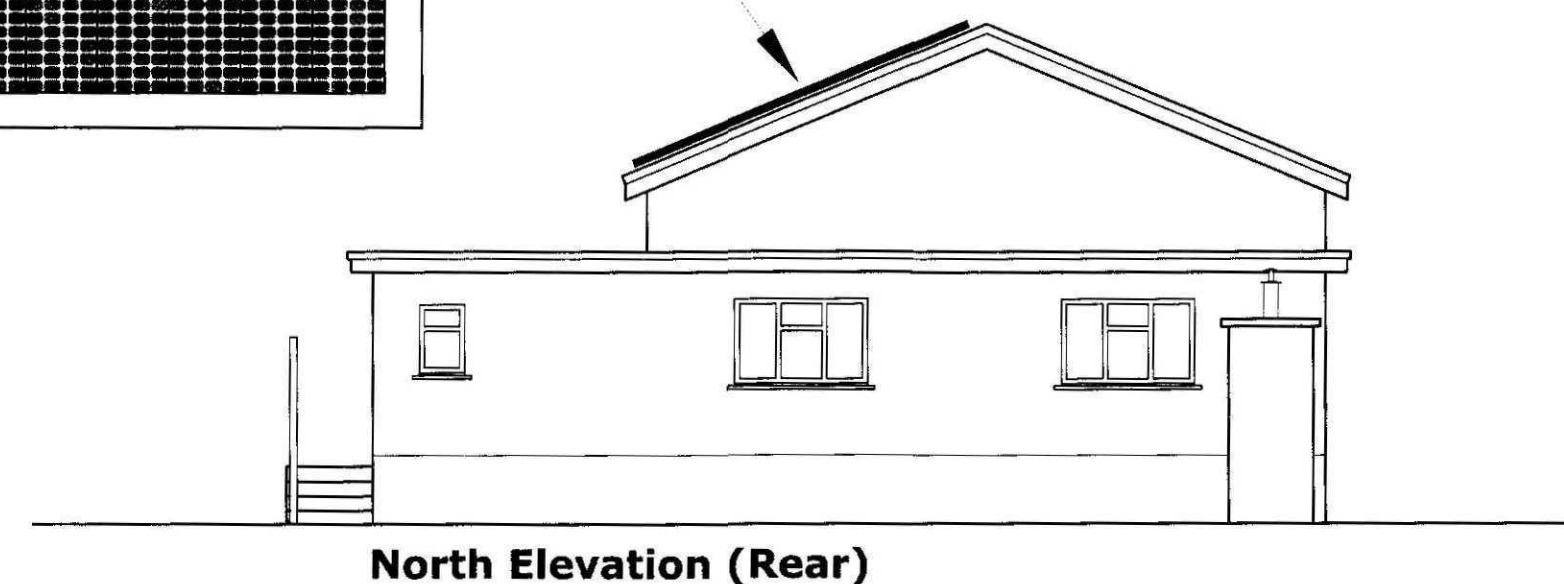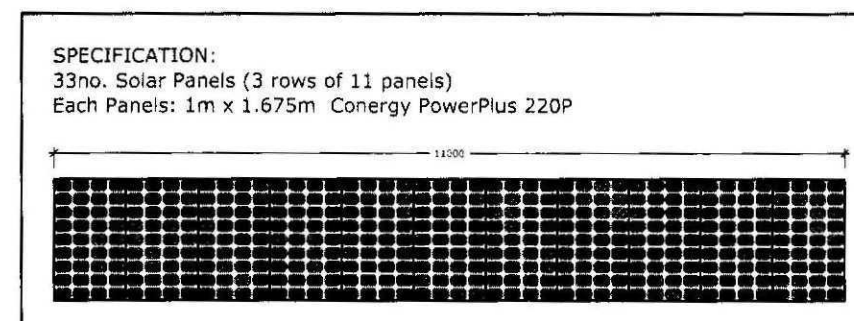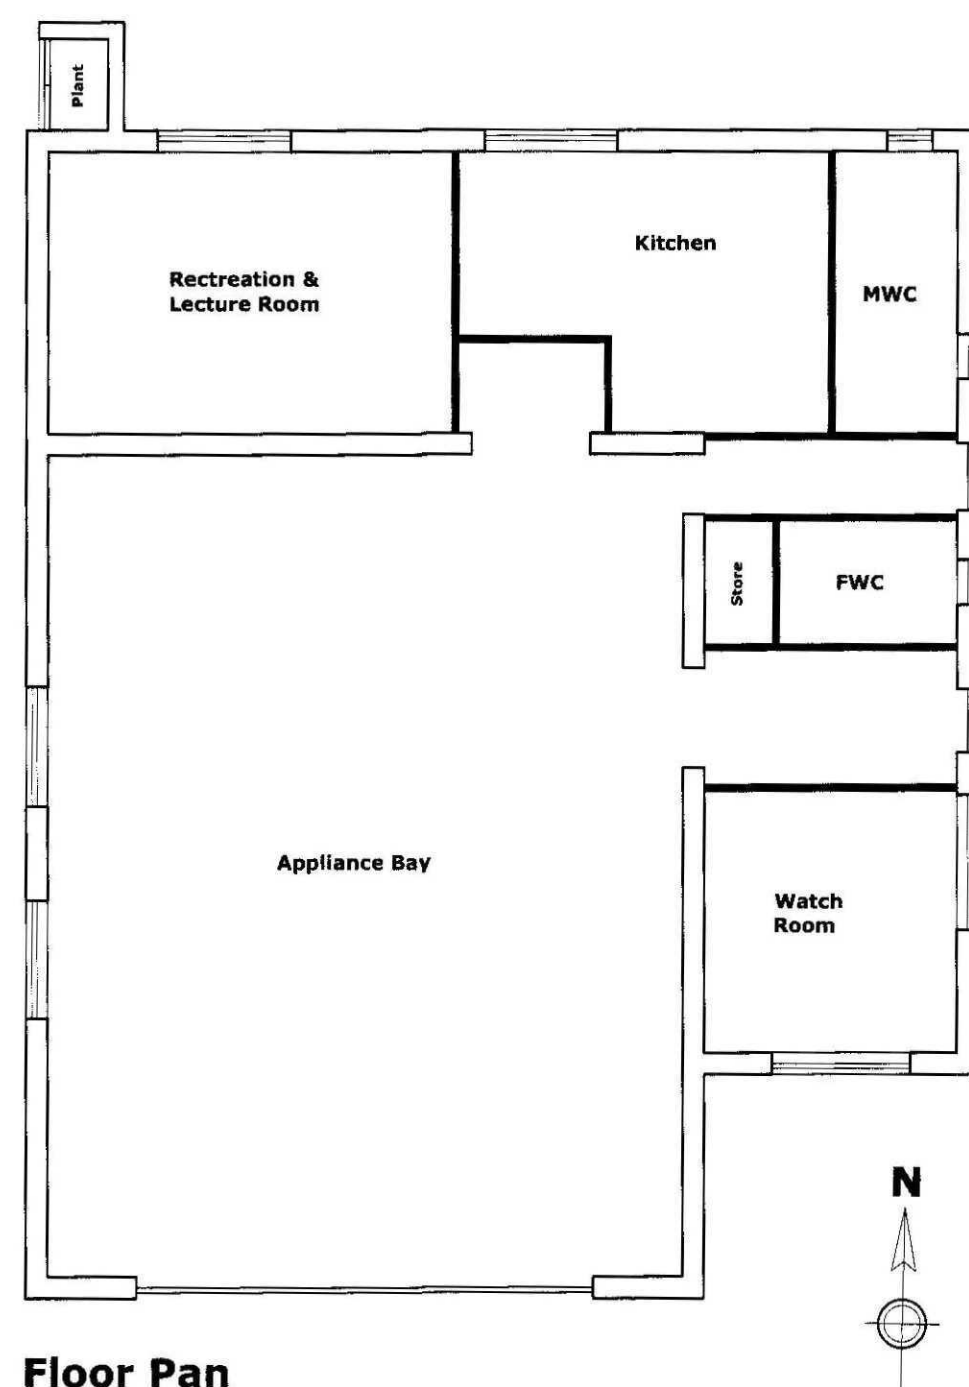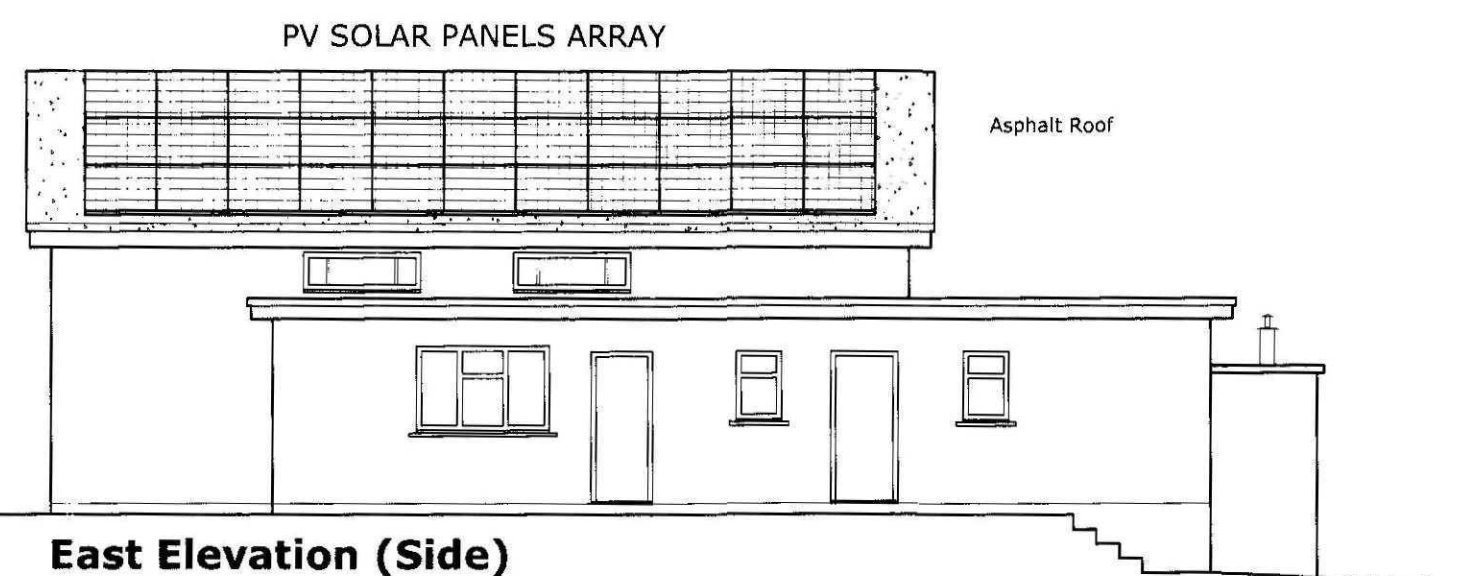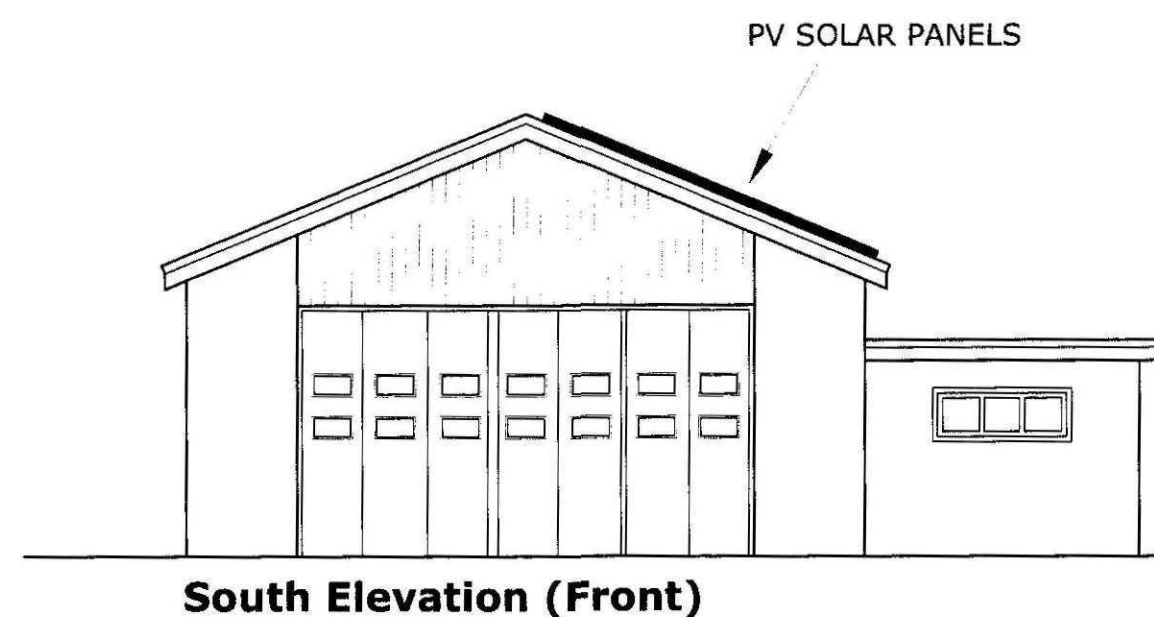

SHDC
Planning & Development
18 FEB 2011
Ref: 0117-11

Scale 1:100
0m 1m 2m 3m 4m 5m 10m

NOTE: This drawing is created for the purpose of seeking planning and building regulations approval only and should not be used as working drawings in relation to construction. Do not scale from this drawing.

Title: Floor Plan & Elevations - PRO
Dwg No: L-FRE-004Z-12-03 Revision: 1s
Scale: 1:100 @ A2 Date: Feb
Project: Proposed installation of PV Solar P
Location: Donington Fire Station
High Street, Donington, PE11 4TA
Client: LCC Fire & Rescue