




General Notes:
All dimensions and heights to be checked on site prior to setting out or manufacture. Any discrepancies between site, drawing or specification to be reported to the architect immediately.
Do not scale drawings
The setting out is the contractor's responsibility

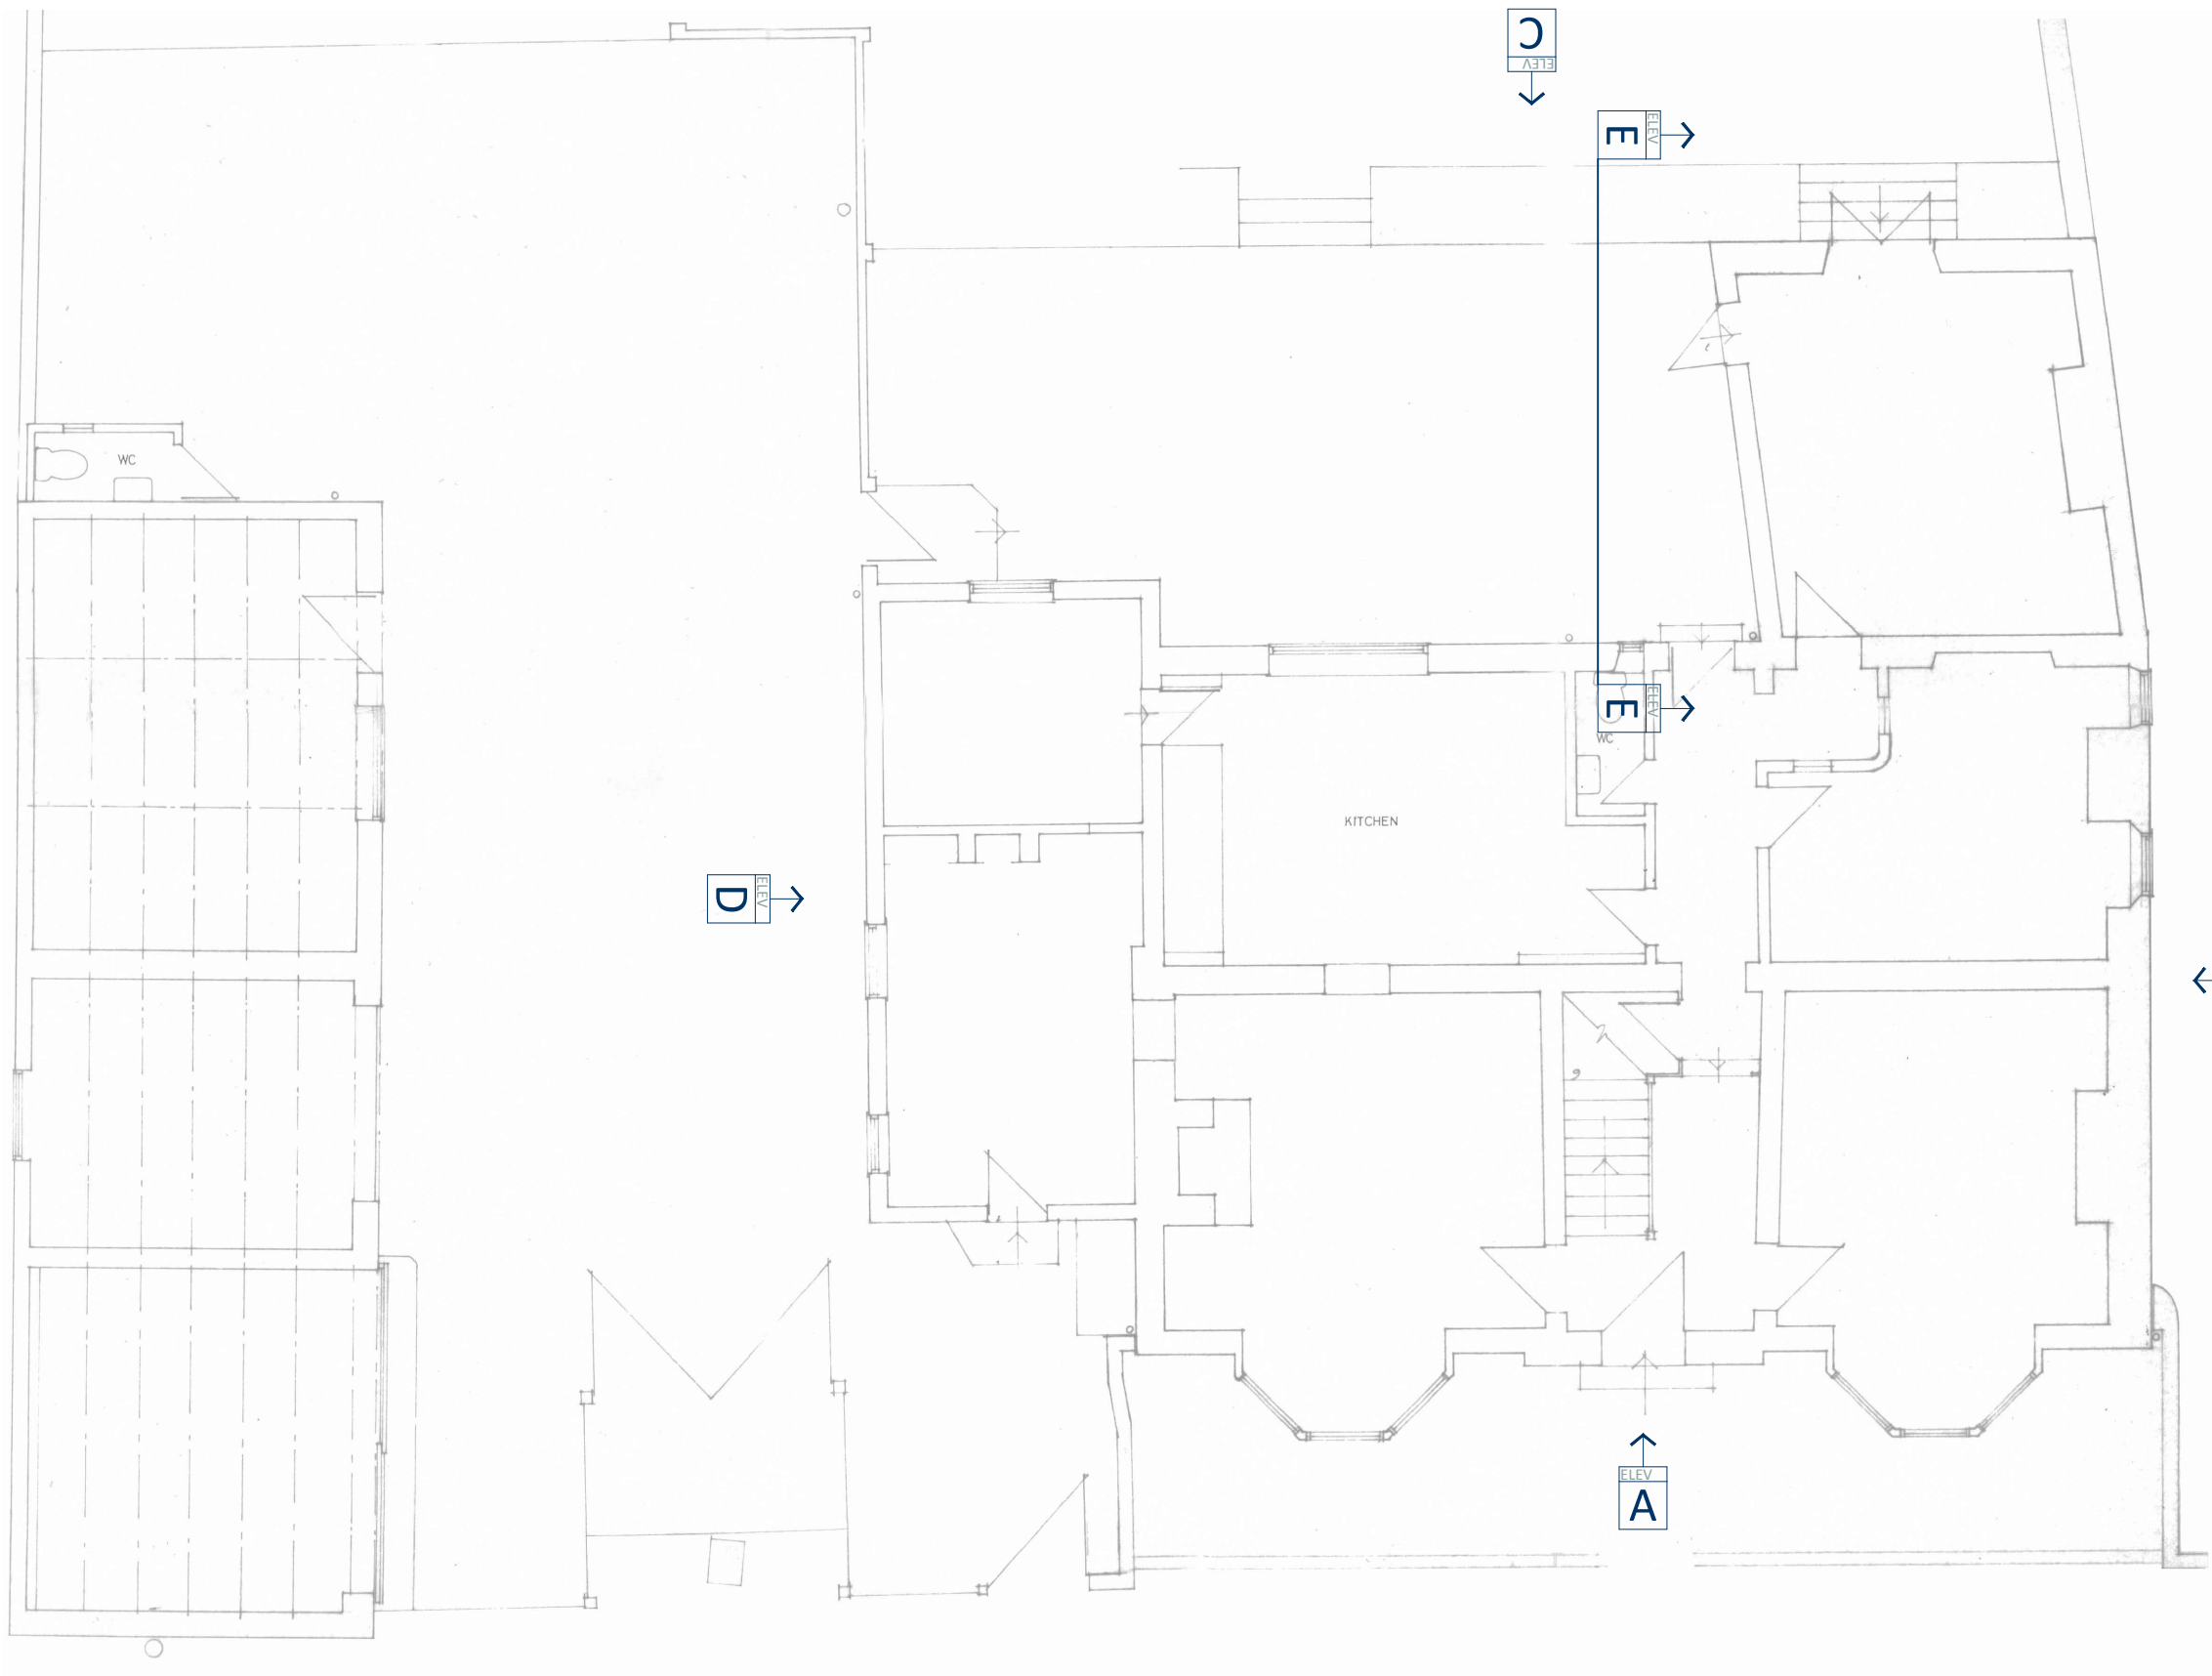

Plan: **A** As Existing Ground Floor Plan
Scale 1:100

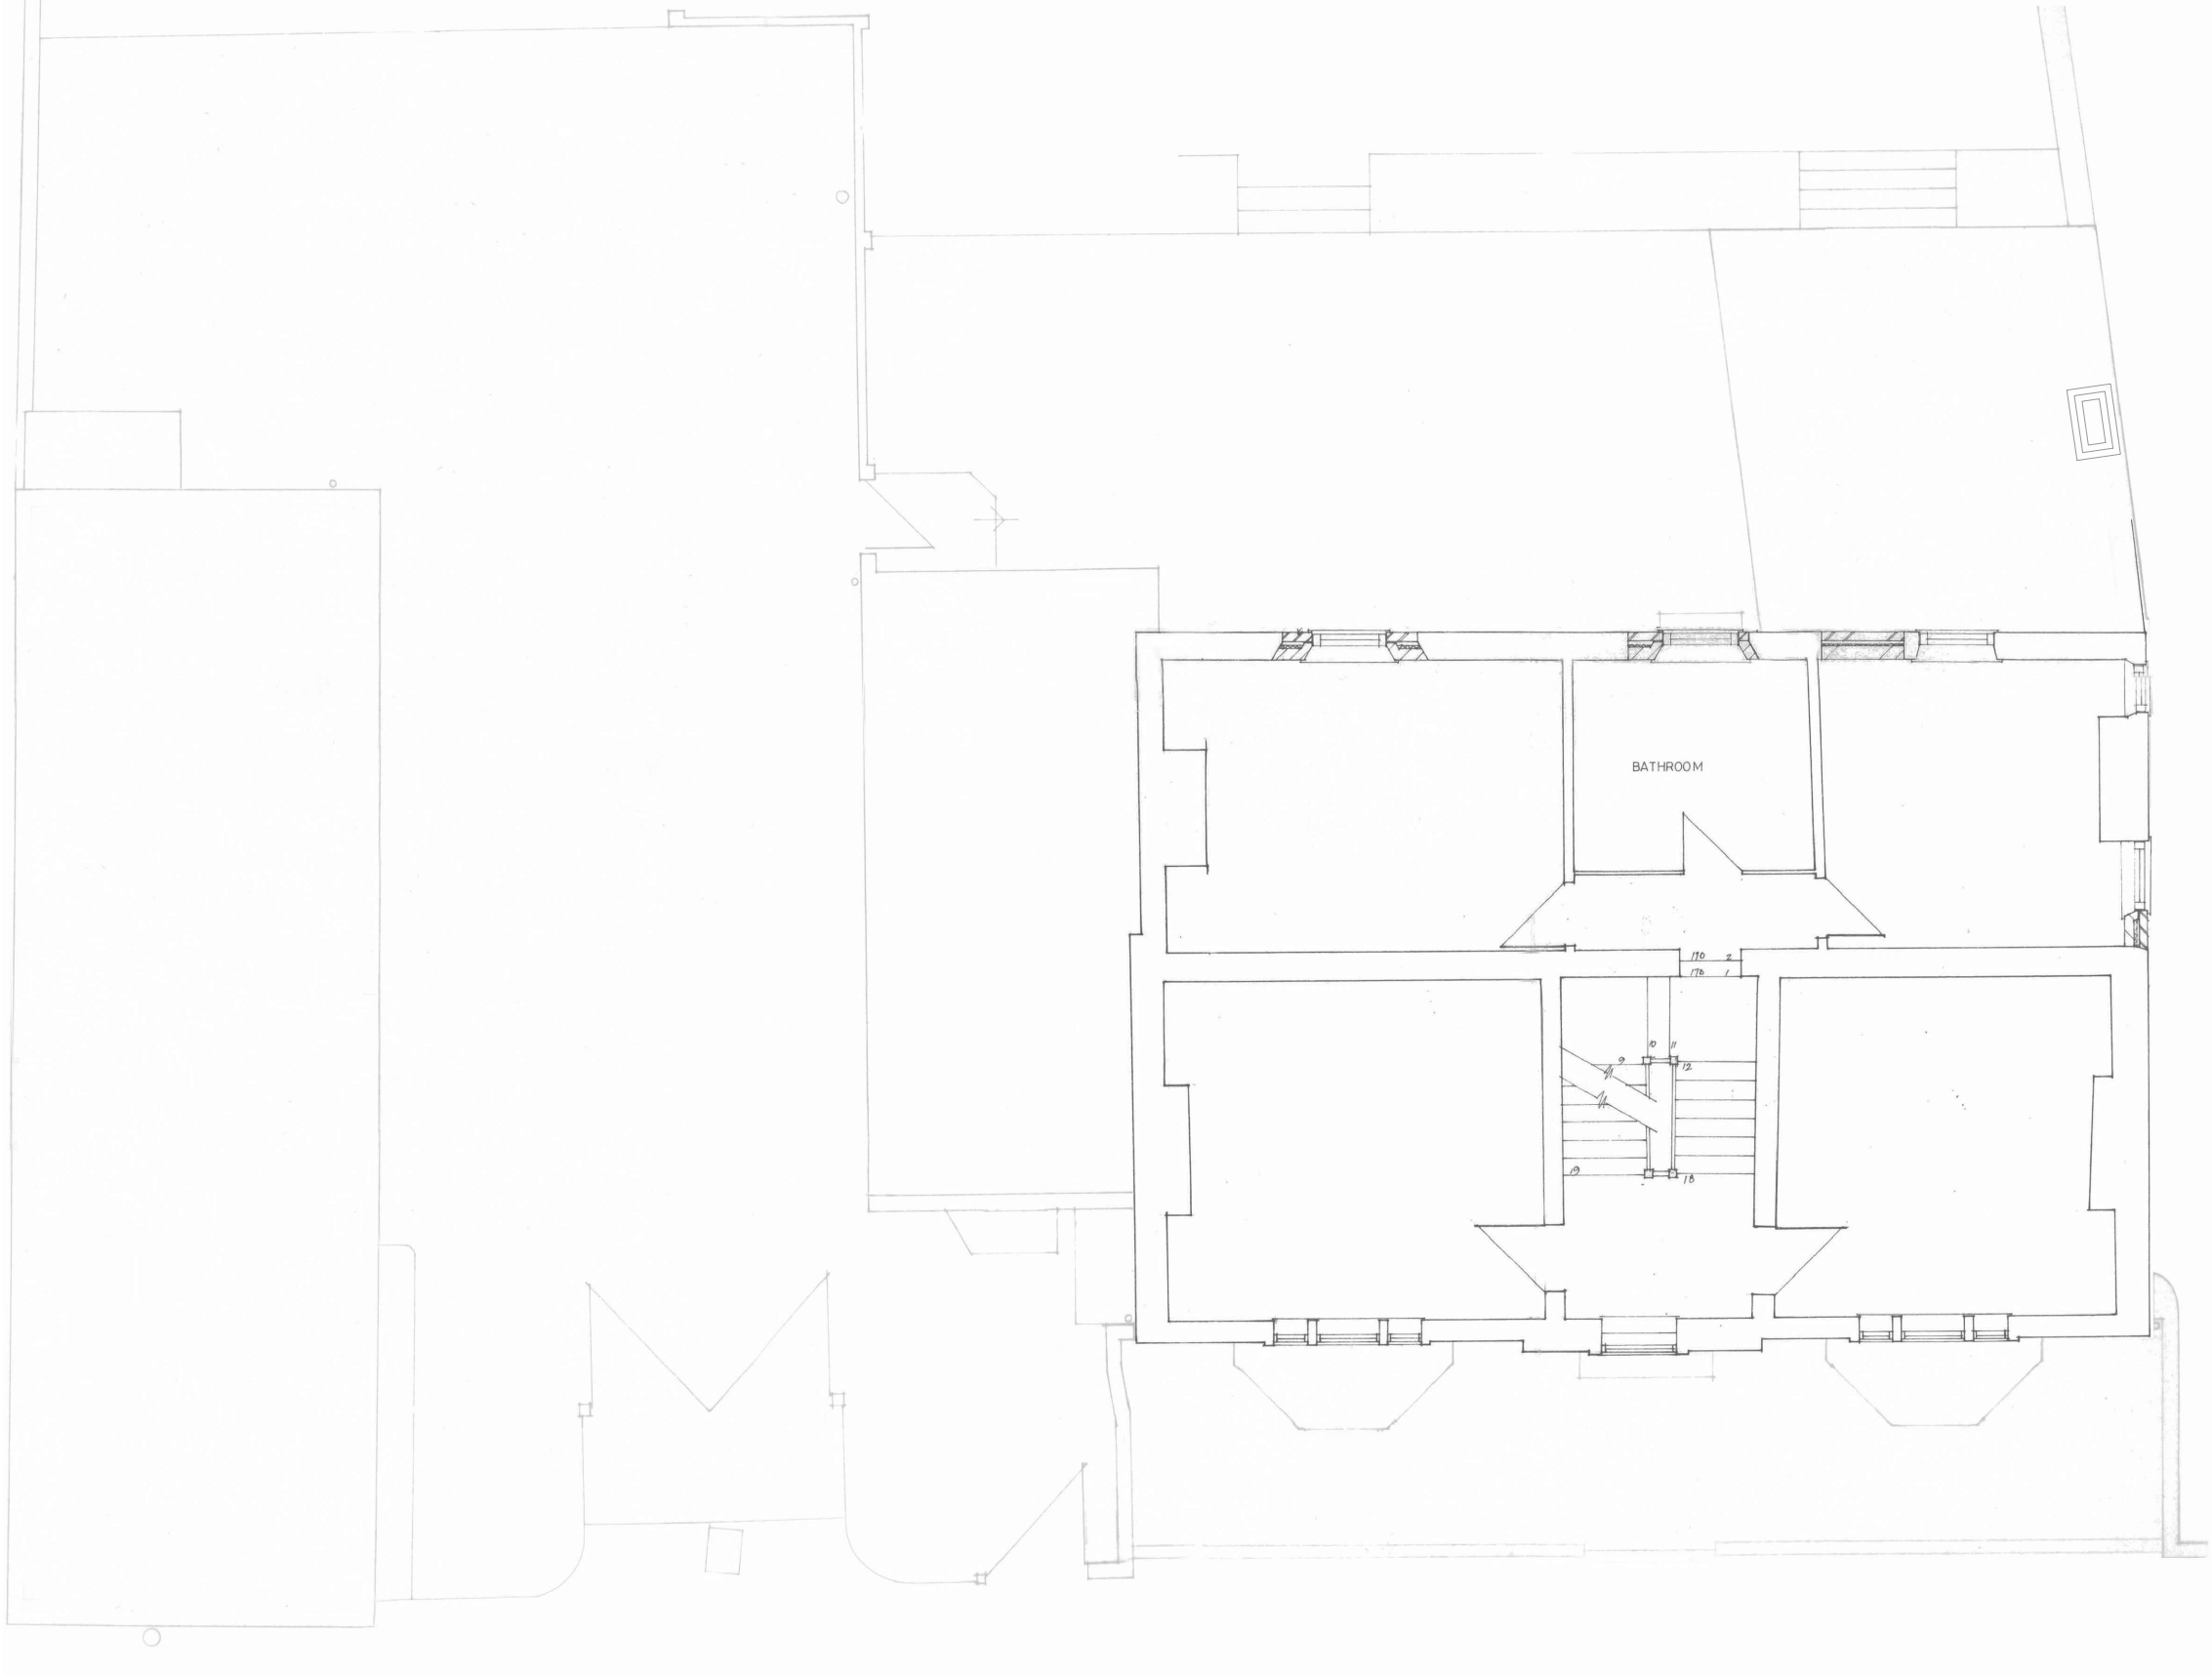

Plan: **B** As Existing First Floor Plan
Scale 1:100

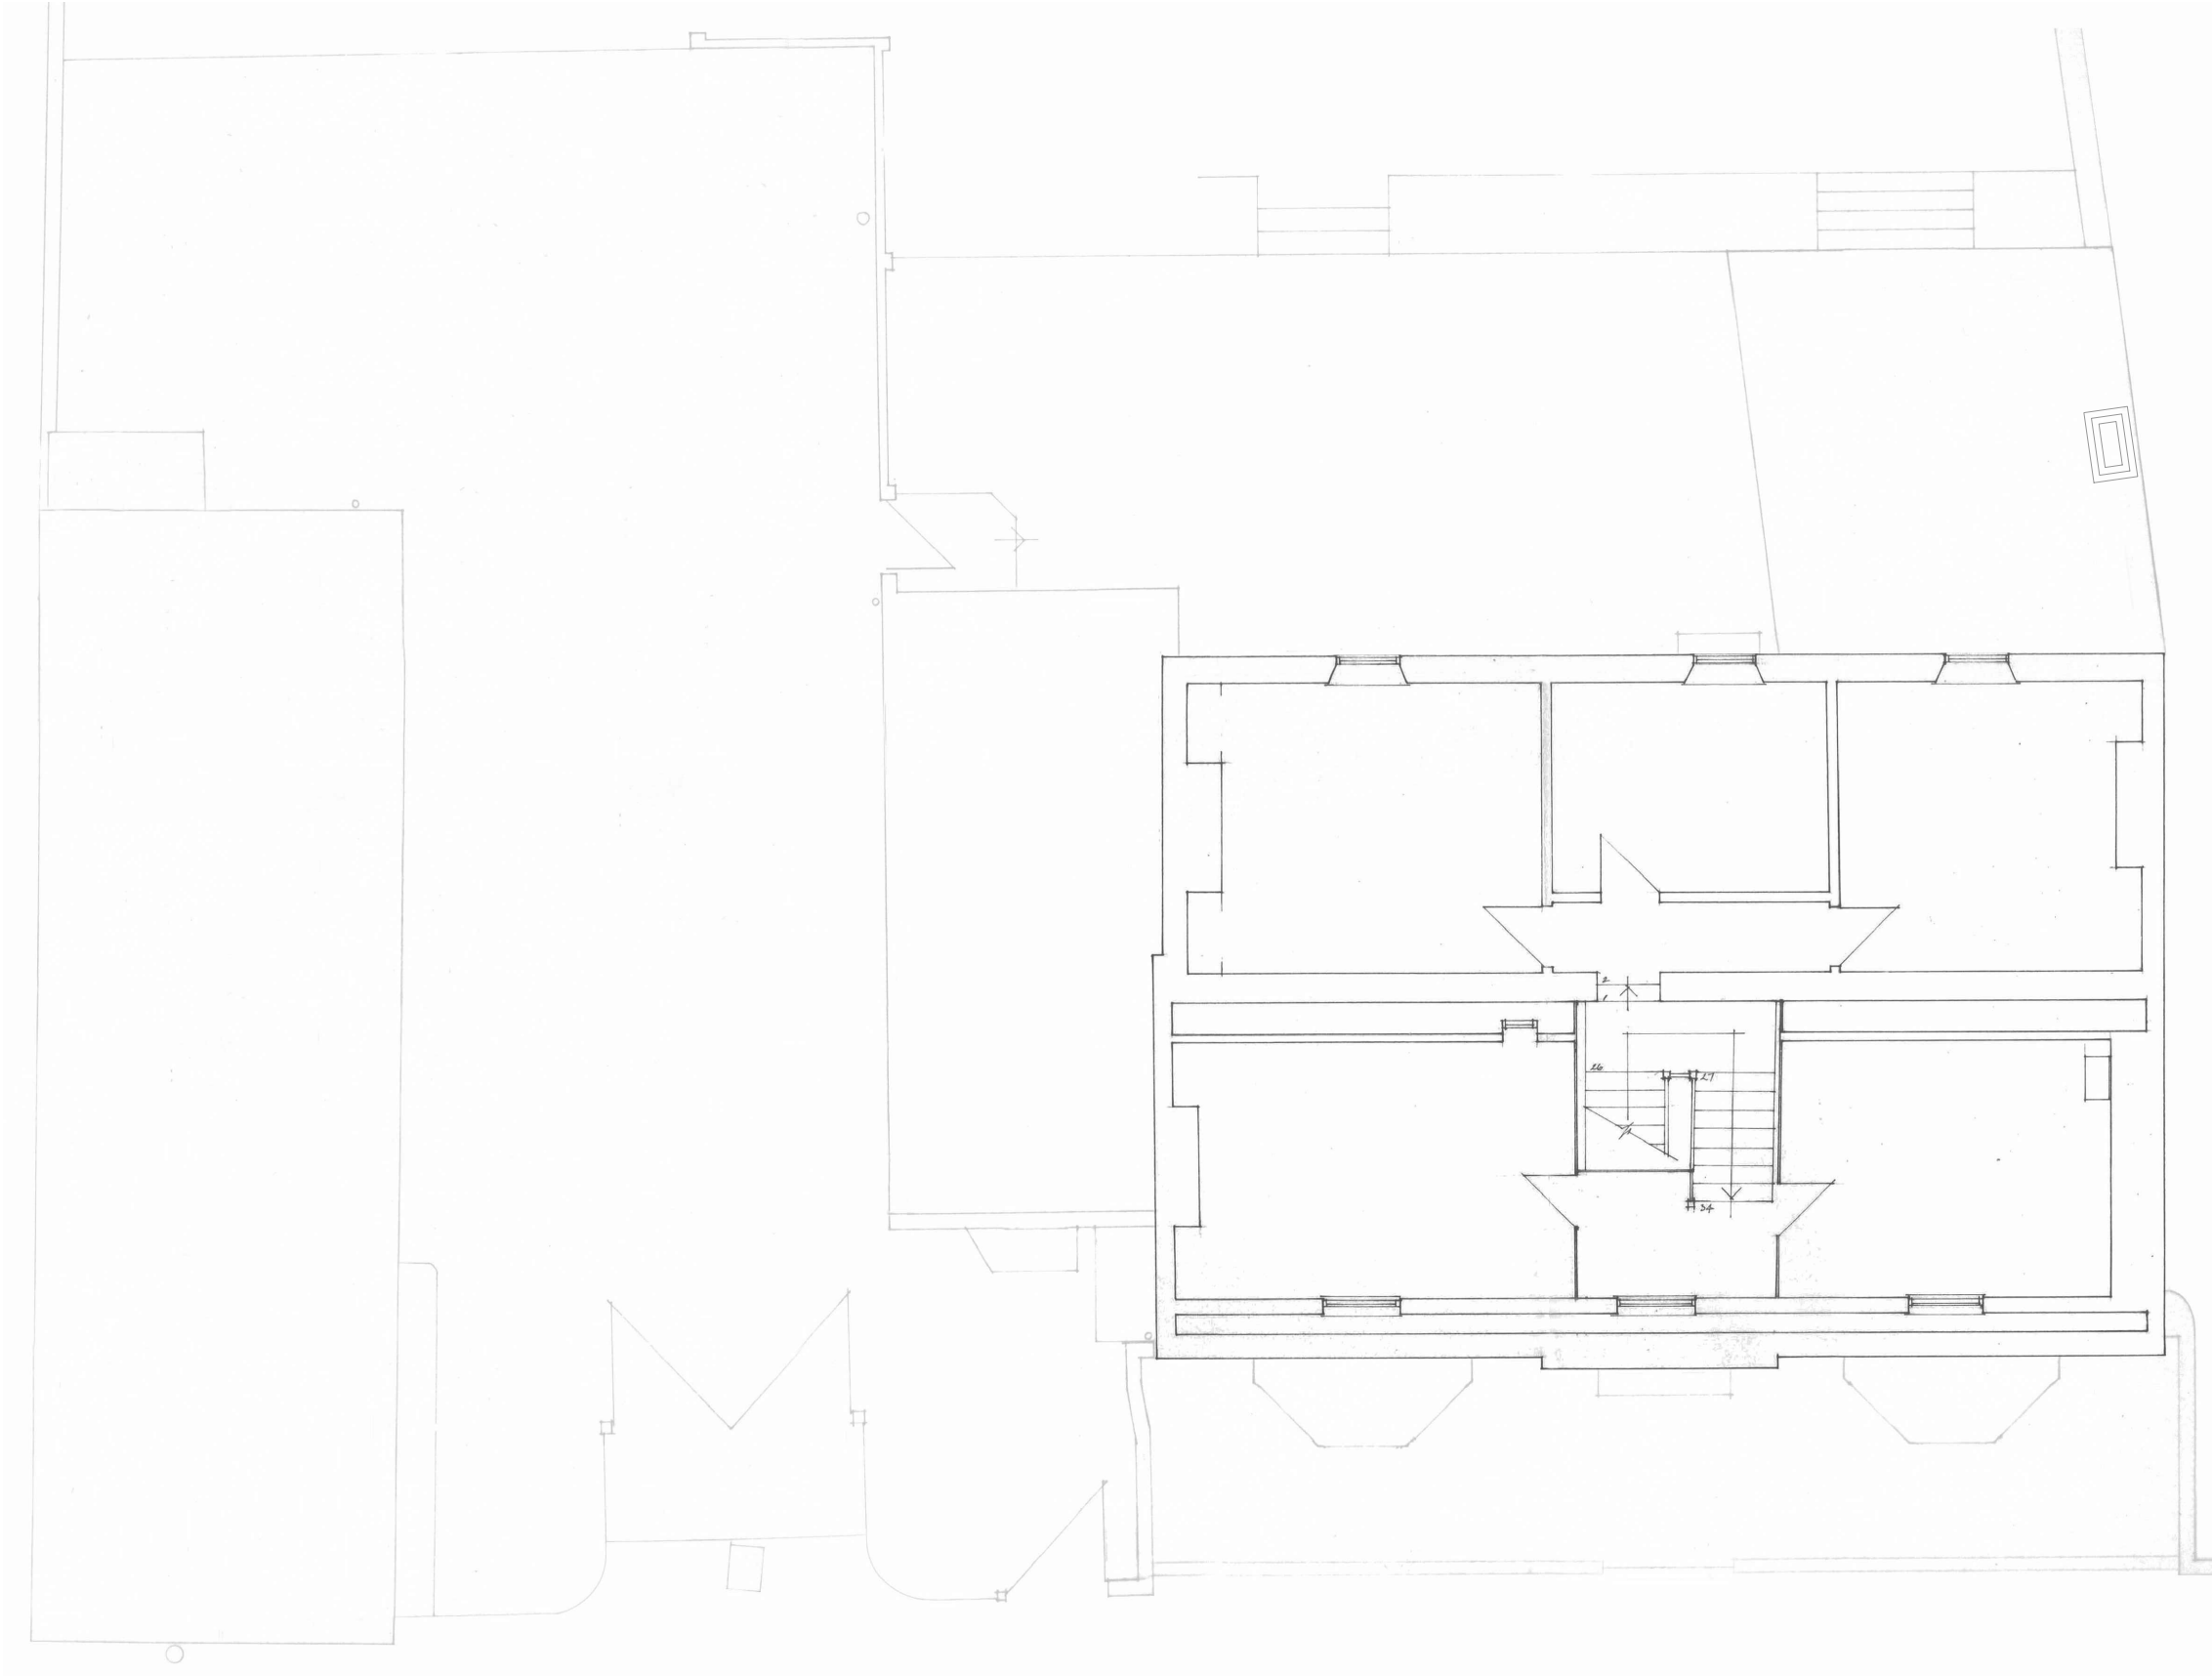

Plan: **C** As Existing Second Floor Plan
Scale 1:100



Plan: **D** As Existing Roof Plan
Scale 1:100



Rev	Date	By	Notes
-----	------	----	-------

SMALLWOOD
ARCHITECTS

Chelsea Reach, 79-89 Lots Road, London SW10 0RN
11a High Street, St Martins, Stamford, Lincs PE9 2LF
T +44 (0)20 7376 5744 +44 (0)1780 757737
E office@smallwoodarchitects.co.uk
www.smallwoodarchitects.co.uk

Project: **Bay Window Replacement**
Location: **Church House,
Donington, PE11 4UA**

Date: **Jan '16**
Scale@A1: **1:100**
Scale@A3: **-**

Client: **Mr
Tony Cook**

Status: **FOR PLANNING**
Drawn: **TB** Checked: **JG**

Job No.

Dwg. No.

Rev.

Dwg. Title

805

P 002

**As Existing
Plans**