



Elev: **A** As Existing East Elevation
Scale 1:100




Elev: **B** As Existing North Elevation
Scale 1:100



Elev: **C** As Existing West Elevation
Scale 1:100



Elev: **D** As Existing South Elevation
Scale 1:100

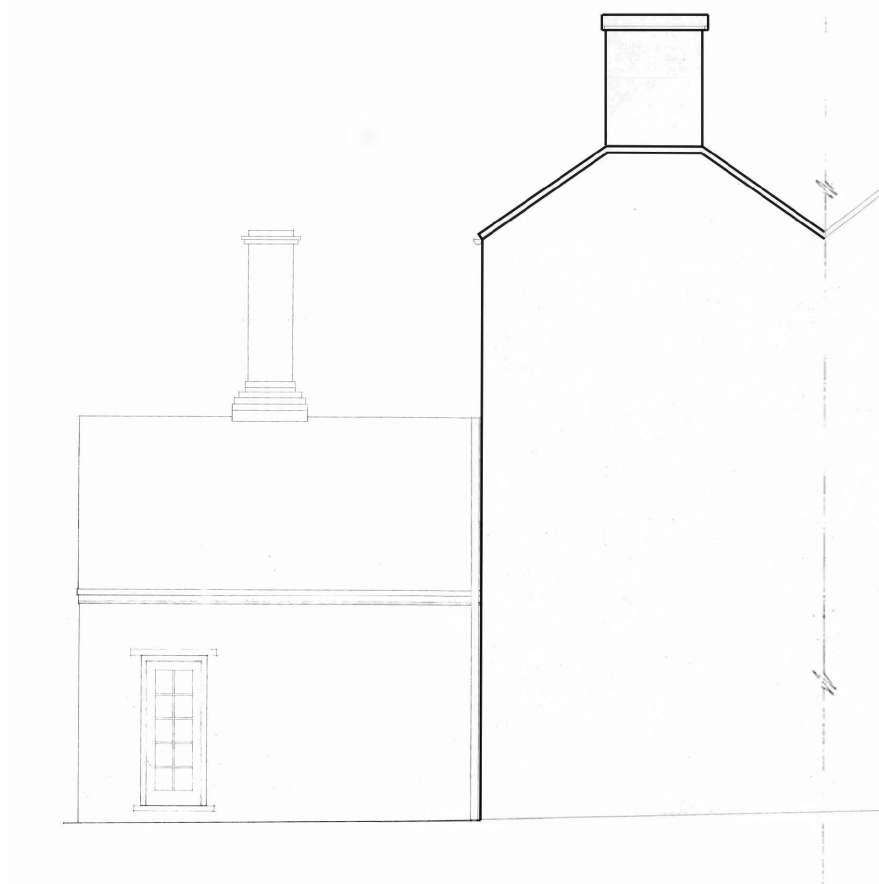

Elev: **E** As Existing South Elevation
Scale 1:100



Rev	Date	By	Notes
-----	------	----	-------

SMALLWOOD
ARCHITECTS

Chelsea Reach, 79-89 Lots Road, London SW10 0RN
11a High Street, St Martins, Stamford, Lincs PE9 2LF
T +44 (0)20 7376 5744 +44 (0)1780 757737
E office@smallwoodarchitects.co.uk
www.smallwoodarchitects.co.uk

Project: Bay Window Replacement
Location: Church House,
Donington, PE11 4UA

Date: Jan '16
Scale@A1: 1:100
Scale@A3: -

Client: Mr
Tony Cook

Status: FOR PLANNING
Drawn: TB Checked: JG

Job No.

Dwg. No.

Rev.

Dwg. Title

805

P 003

As Existing
Elevations