

The General Contractor shall be responsible for all discrepancies to the architect.
 All details shown on this drawing including foundations are typical site conditions related to the area. No responsibility can be accepted for abnormal conditions which may be discovered during construction unless reported to the Architects so that design amendments may be considered. Site soil surveys are recommended in respect of foundations to establish specific site conditions before foundation work is undertaken.

revision	date
1	27.3.97
2	5/2/98

Note agreed
 PC NW Basin
 07.12.97
 16/3/98
 agreed on the Basin.


GENERAL SHRUBBERY

Bed type A:
 Euonymus Fortunei 'Silver Queen'
 Lonicera Pileata
 Hypericum Calycinum
 Rosa Rugosa

Bed type B:
 Hebe 'Pinguifolia Pagei'
 Mahonia Aquifolium
 Prunus 'Otto Luken'
 Hypericum Xmoserum Tricolour

Bed type C:
 Euonymus 'Emerald Gately'
 Sambucus Plumosa Airea
 Prunus 'Crimson Dwarf'
 Rosa Rugosa

Bed type D:
 Lonicera Pileata
 Hebe 'Pinguifolia Pagei'
 Prunus 'Otto Luken'
 Sambucus Plumosa Airea

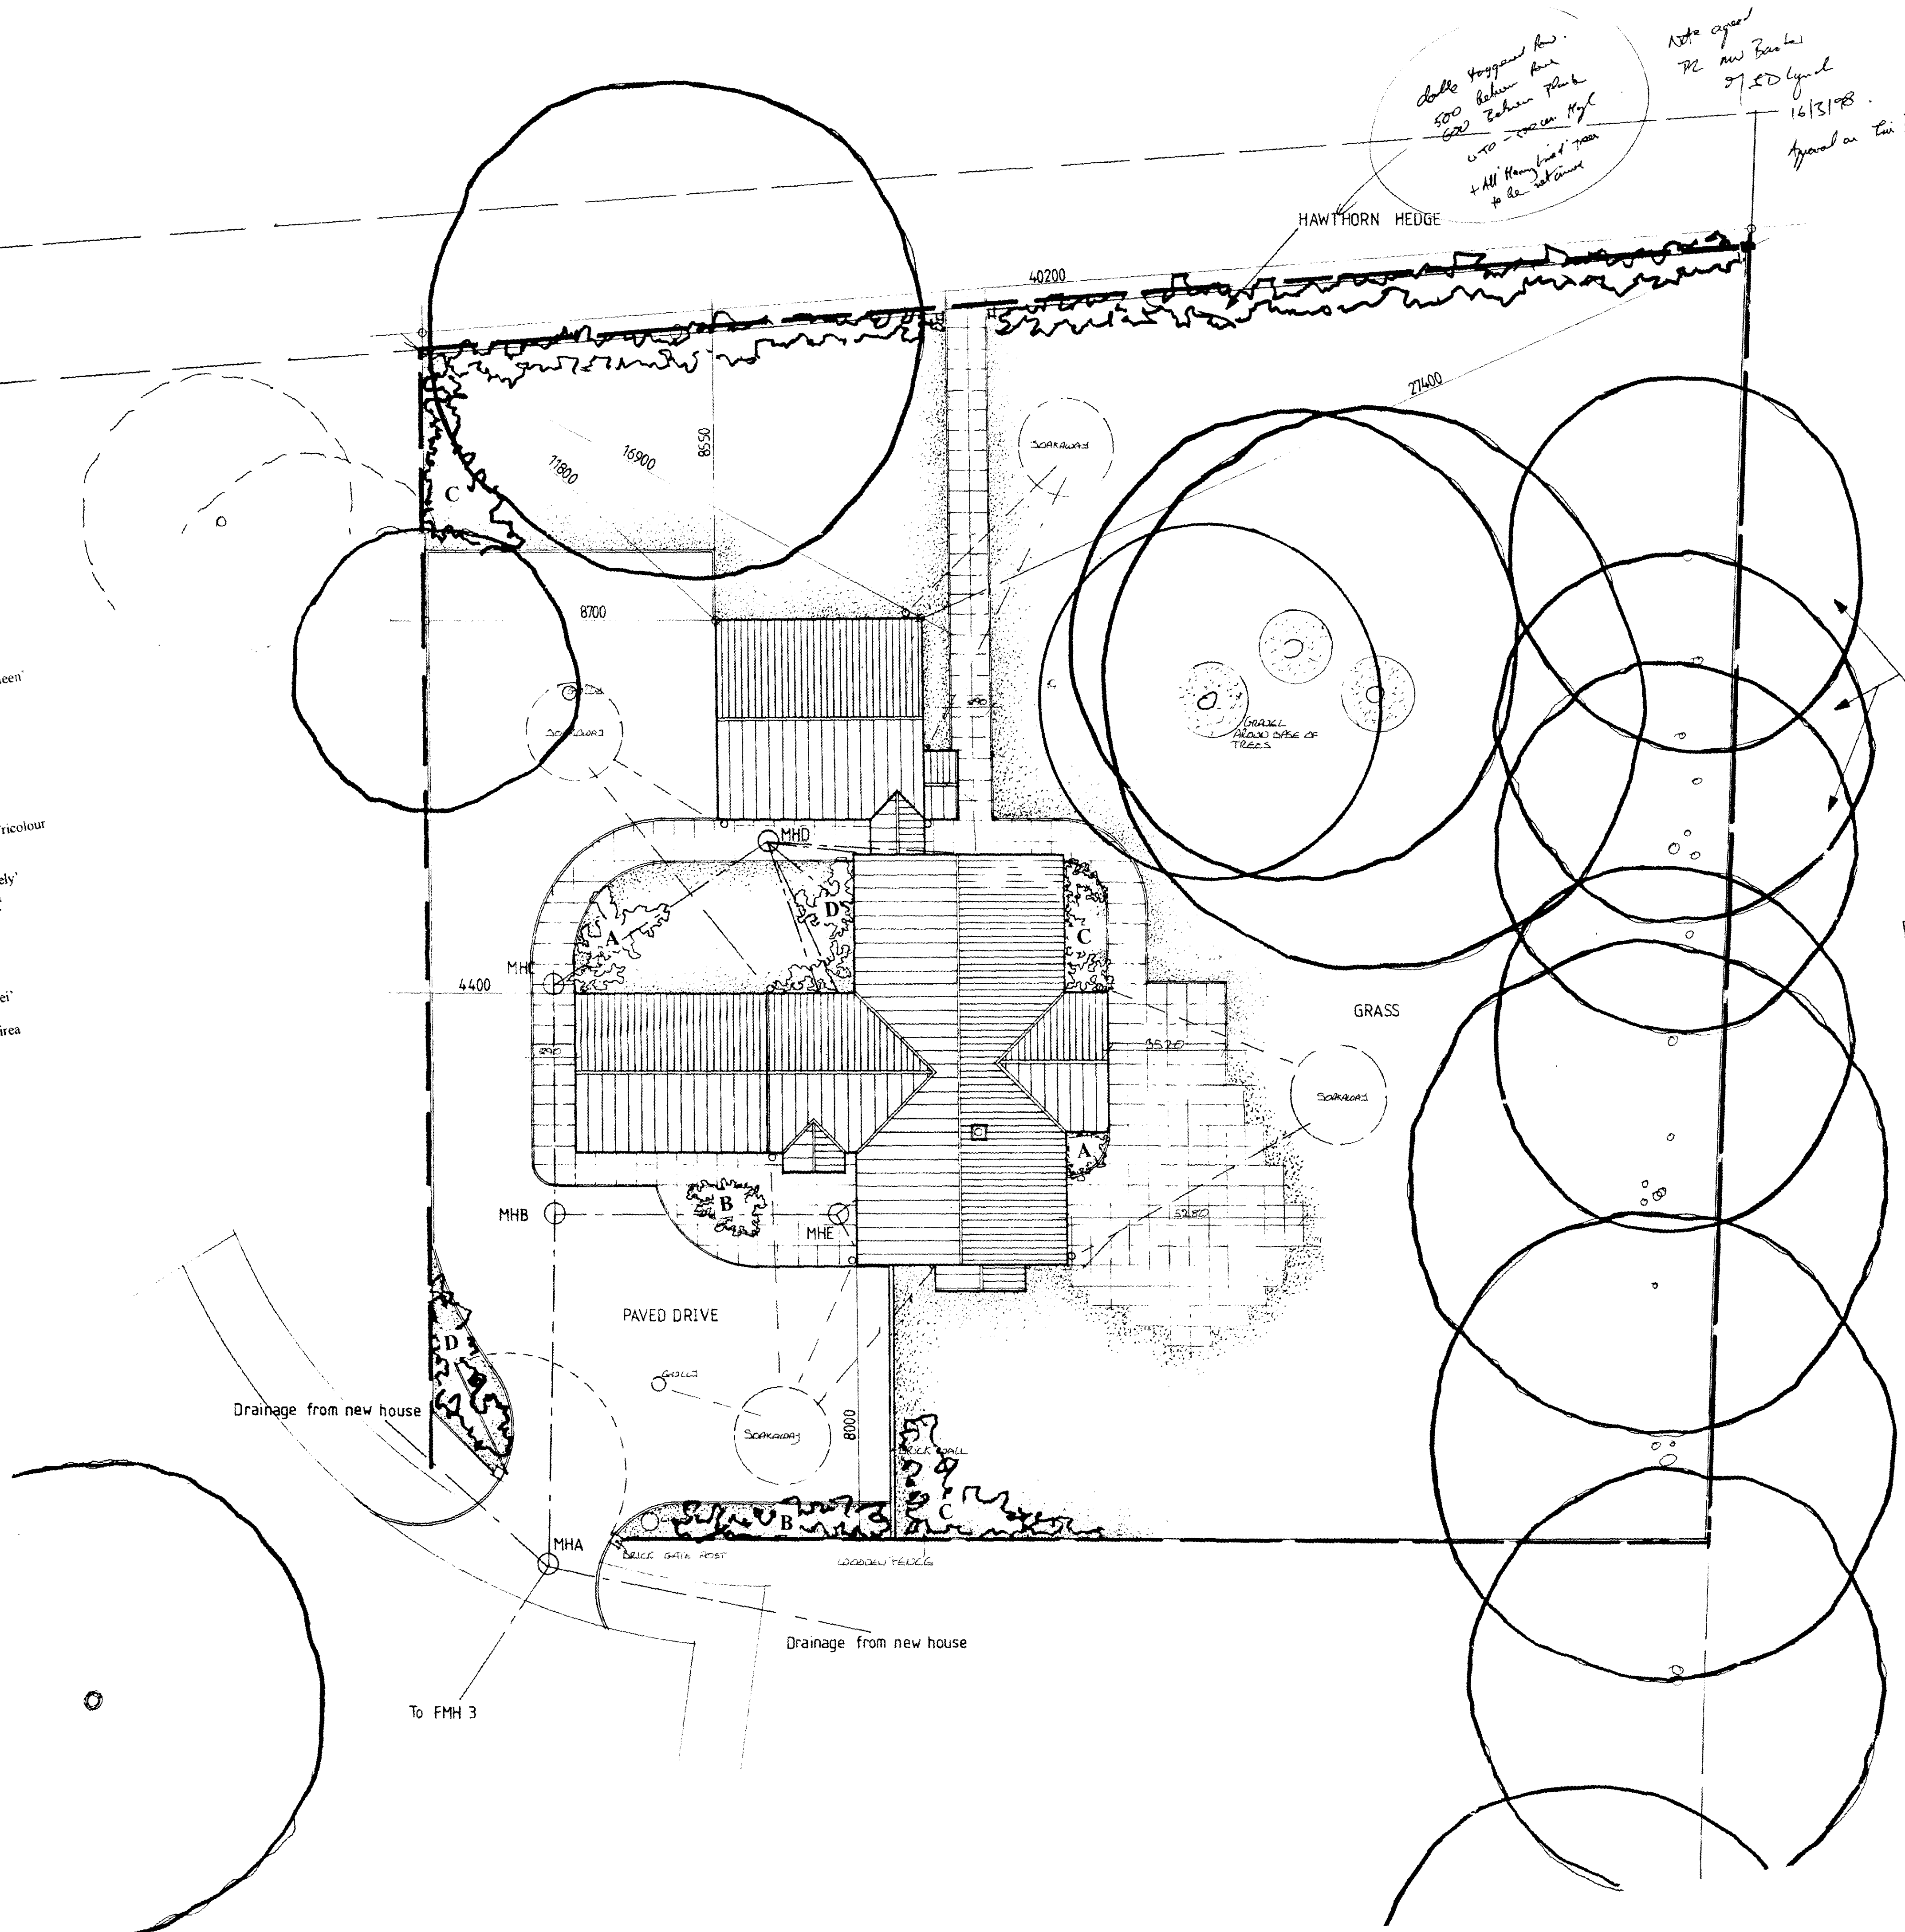

PRESERVED TREES

Manhole Number	Distance	Pipe size	Gradient	Cover	Invert
FMH 3	11.800	150 mm	1:132	4.005	3.038
MH A	10.400	100 mm	1:60	4.225	3.154
MH B	06.750	100 mm	1:60	4.00	3.327
MH C	07.700	100 mm	1:60	4.00	3.439
MH D				4.00	3.567
MH E	08.500	100 mm	1:40	4.00	3.327

DETERMINED PLAN

01/31/98

JOHN D LYNCH
 partnership
 CHARTERED ARCHITECTS

Project / drawing
 PROPOSED NEW VICARAGE AT DONING
 FOR LPT & HOF LTD

scale
 1:100
 date
 Oct 96
 project no.
 1289
 revisions
 X2



SOUTH ELEVATION



EAST ELEVATION



NORTH ELEVATION



WEST ELEVATION

BRIEF SPECIFICATION

Materials

External -

Brickwork - Old Saxon dark multi red facing bricks

Roof - Natural slates

Windows - white PVC double glazed


External Doors - Hardwood, mahogany

Garage Doors - Catnic "Guardor" dark oak Sherwood GRP


Cladding at windows - Eternit glasal panels in dark chocolate brown colour

External Paved Areas - Marshalls 600 x 600 reconstructed stone slabs

Driveway - tarmac

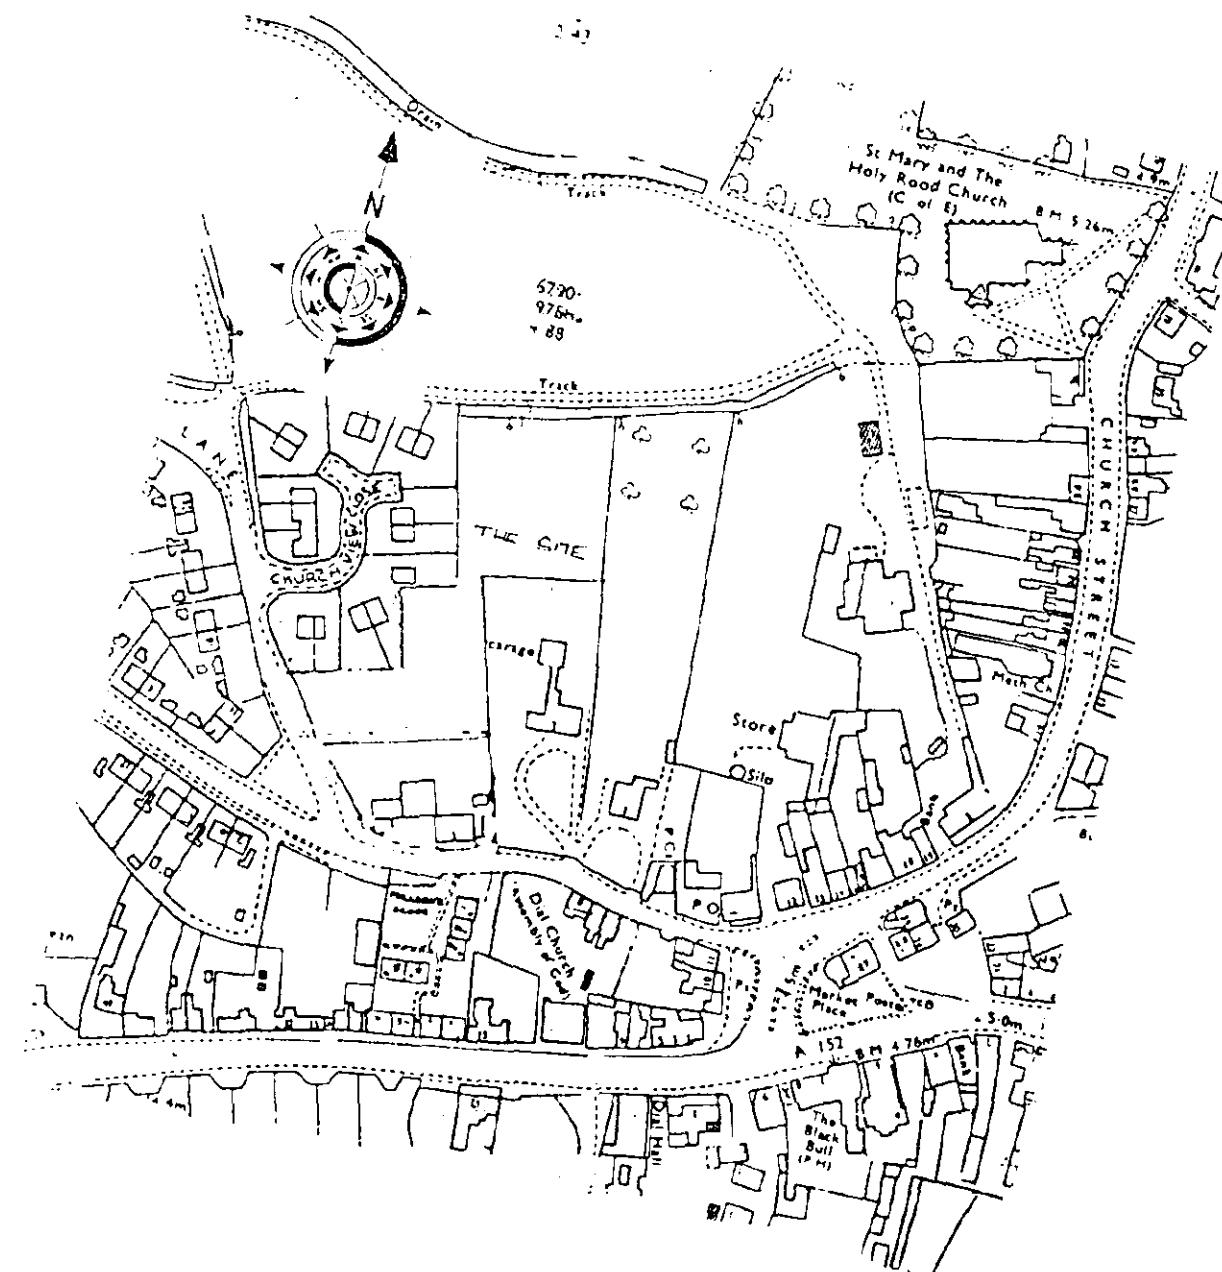

LOCATION PLAN 1:2500

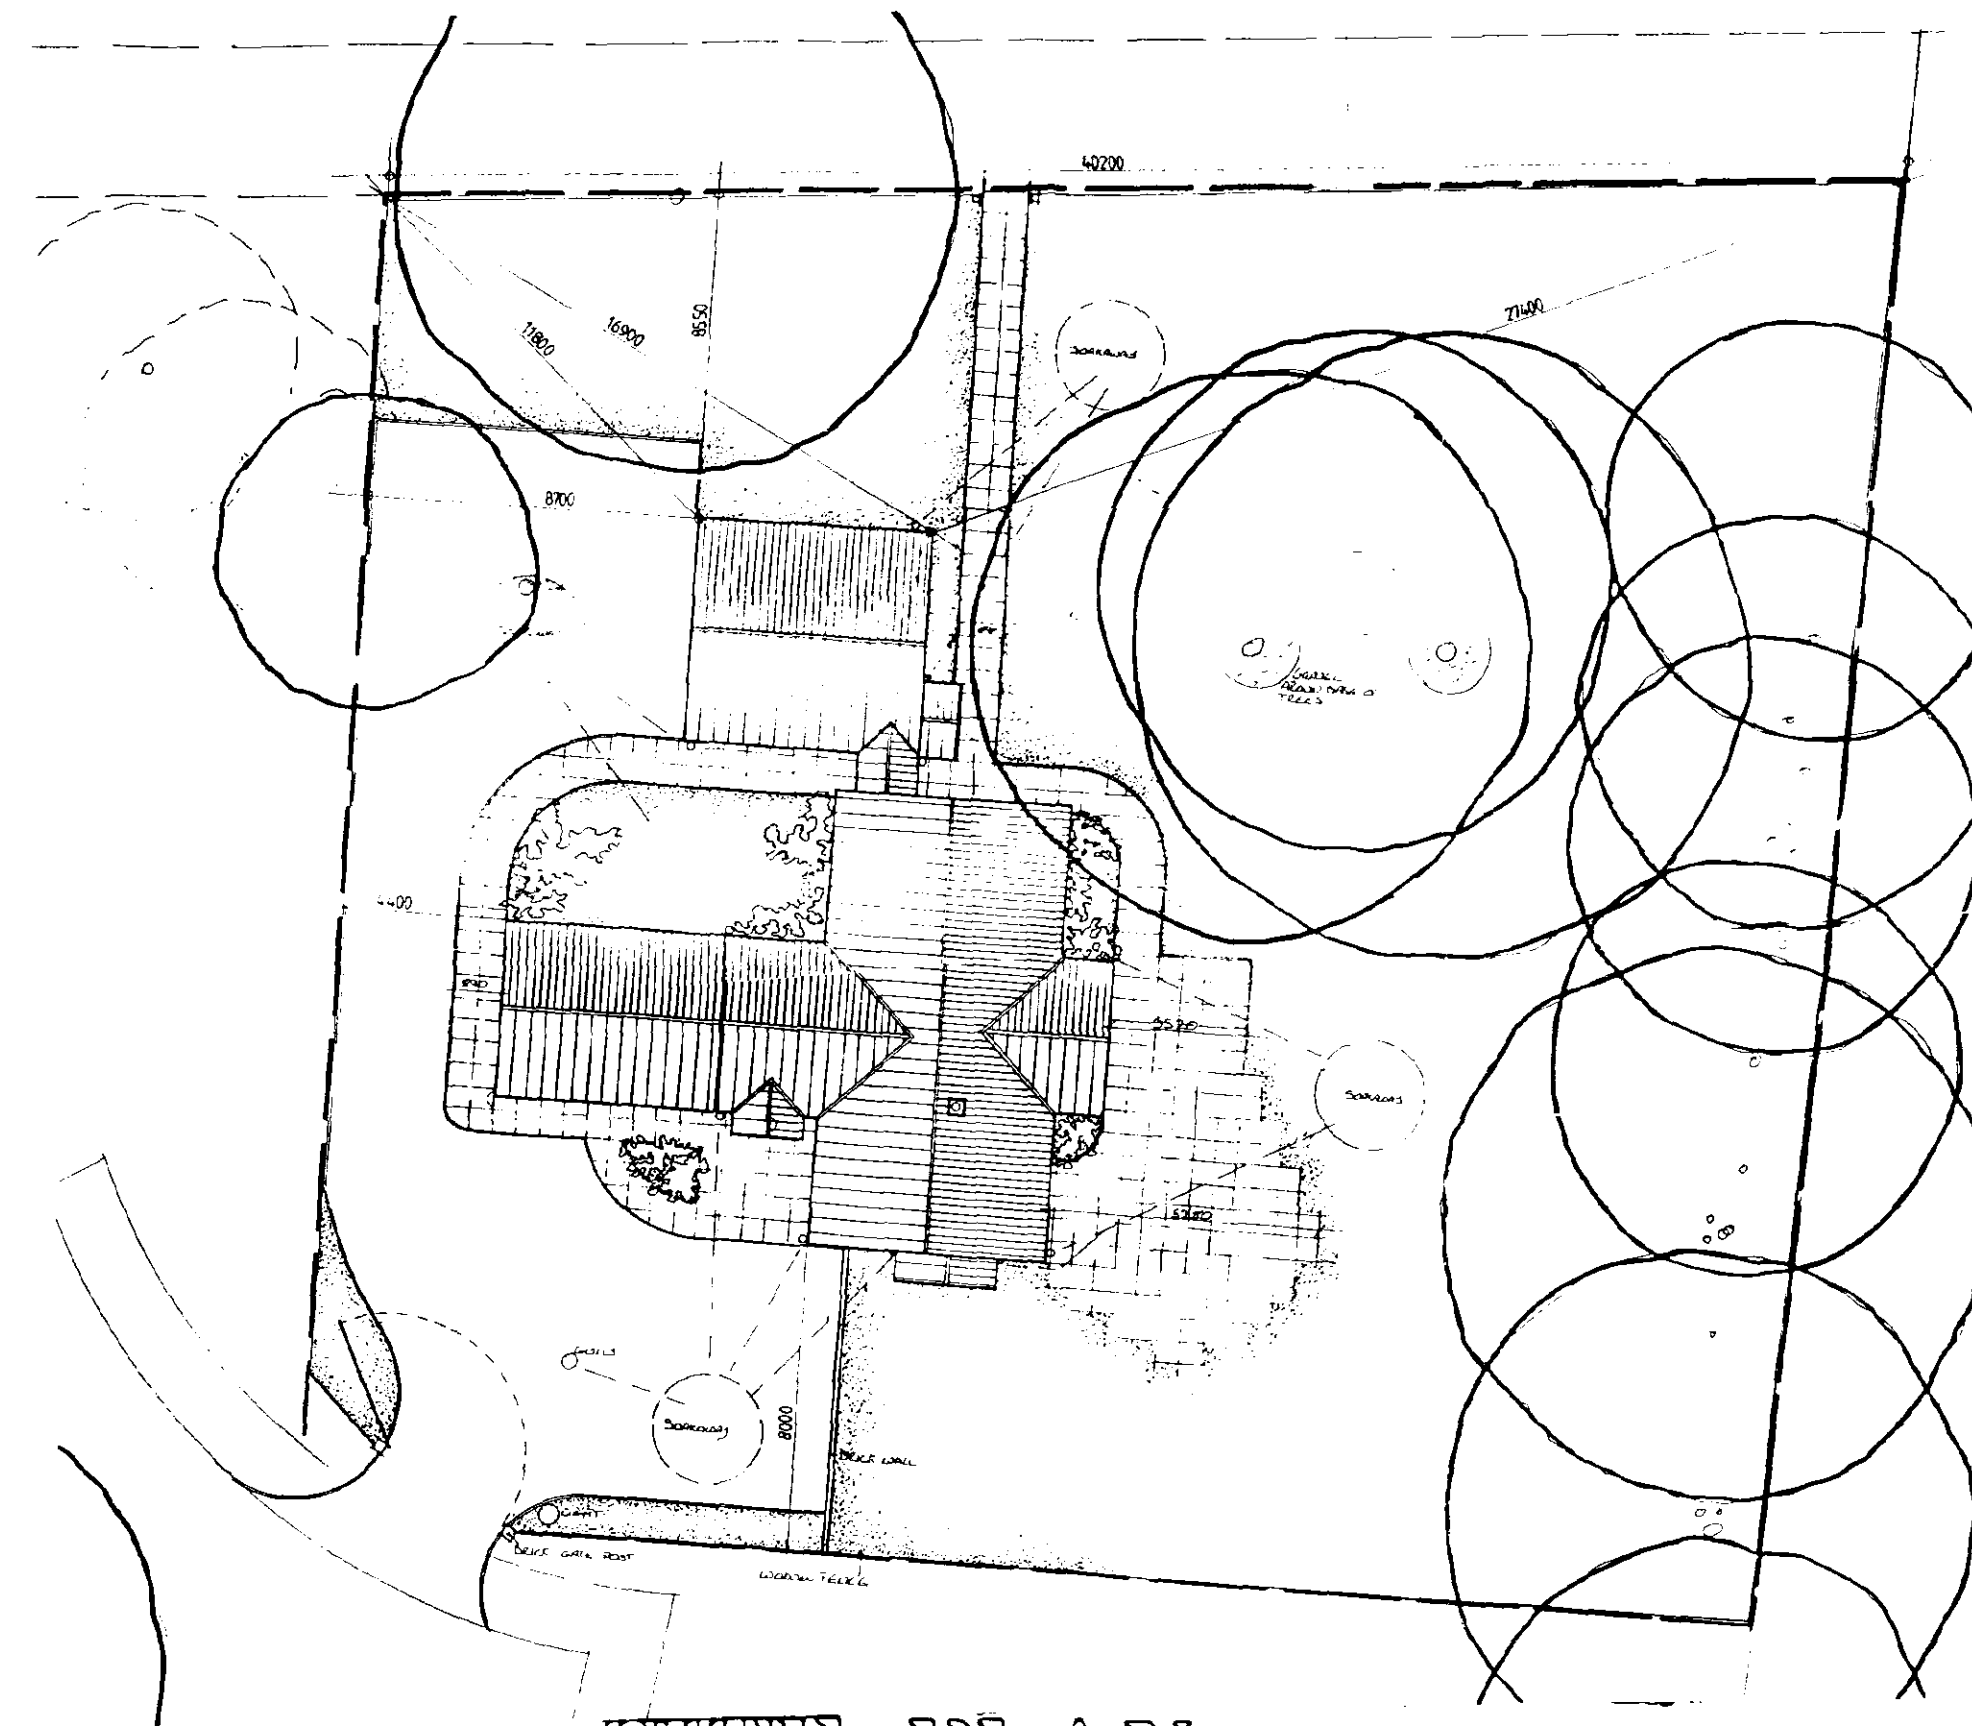

SITE PLAN 1:200

NOTES

Do not scale from this drawing

This drawing is copyright and may not be altered, traced, photographed or used for any purpose other than that for which it is issued without written permission from the John D Lynch Partnership.

The General Contractor is to check all dimensions on site and report discrepancies to the architect.

All details shown on this drawing including foundations are based upon typical site conditions related to the area. No responsibility can be accepted for abnormal conditions which may be discovered during construction unless reported to the Architects so that design amendments may be considered. Site soil surveys are recommended in respect of foundations to establish specific site conditions before foundation work is undertaken.

revision

date

**DETERMINED
PLAN**

03/1/98

JOHN D LYNCH
partnership
CHARTERED
ARCHITECTS

project / drawing

NEW VILLAGE
AT DONNINGTON

scale 1:100 date JULY 98 drawn GSD

project no. 12559 drawing no. AB / 6

revisions