



Roof tile: Redland Grovebury D.Pantile Terracotta
Facing brick: Ibstock Beamish Blend

South elevation (to roadway)



East elevation




North elevation



West elevation (to farm yard & buildings)

SOUTH HOLLAND DC
HOUSING & PLANNING
18 FEB 1999
Ref: 0151/99

DETERMINED
PLAN

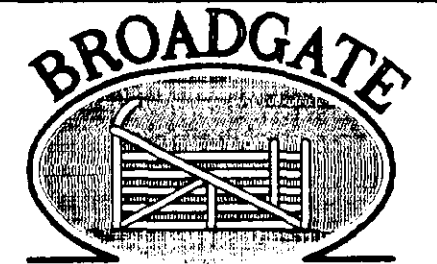

Broadgate Builders (Spalding) Ltd.
Broadgate House, Weston Hills,
Spalding, Lincolnshire. PE12 6DB.
Telephone: 01406 380532 Fax: 01406 380014


PROJECT TITLE
PROPOSED AGRICULTURAL DWELLING
BANK FARM, DONINGTON NORTHORPE
for MR. J. STANLEY

proposed elevations

REV	DESCRIPTION	DATE	BY

SCALE 1:100	DRAWN alan j. finch
DATE 01-99	DRAWING No. 981201 / 03


This drawing is copyright and may not be altered, traced, copied, photographed or used for any purpose other than that for which it is issued without consent of Broadgate Builders (Spalding) Ltd.

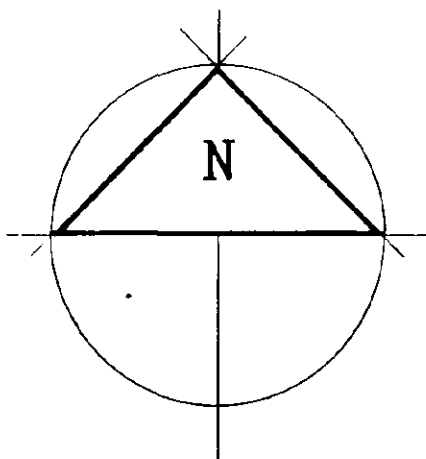

LOCATION PLAN

1:2500 scale


ADDITIONAL LOCATION PLANS
IN CORP. IN AGRIC. REPORT
BROWN & Co.

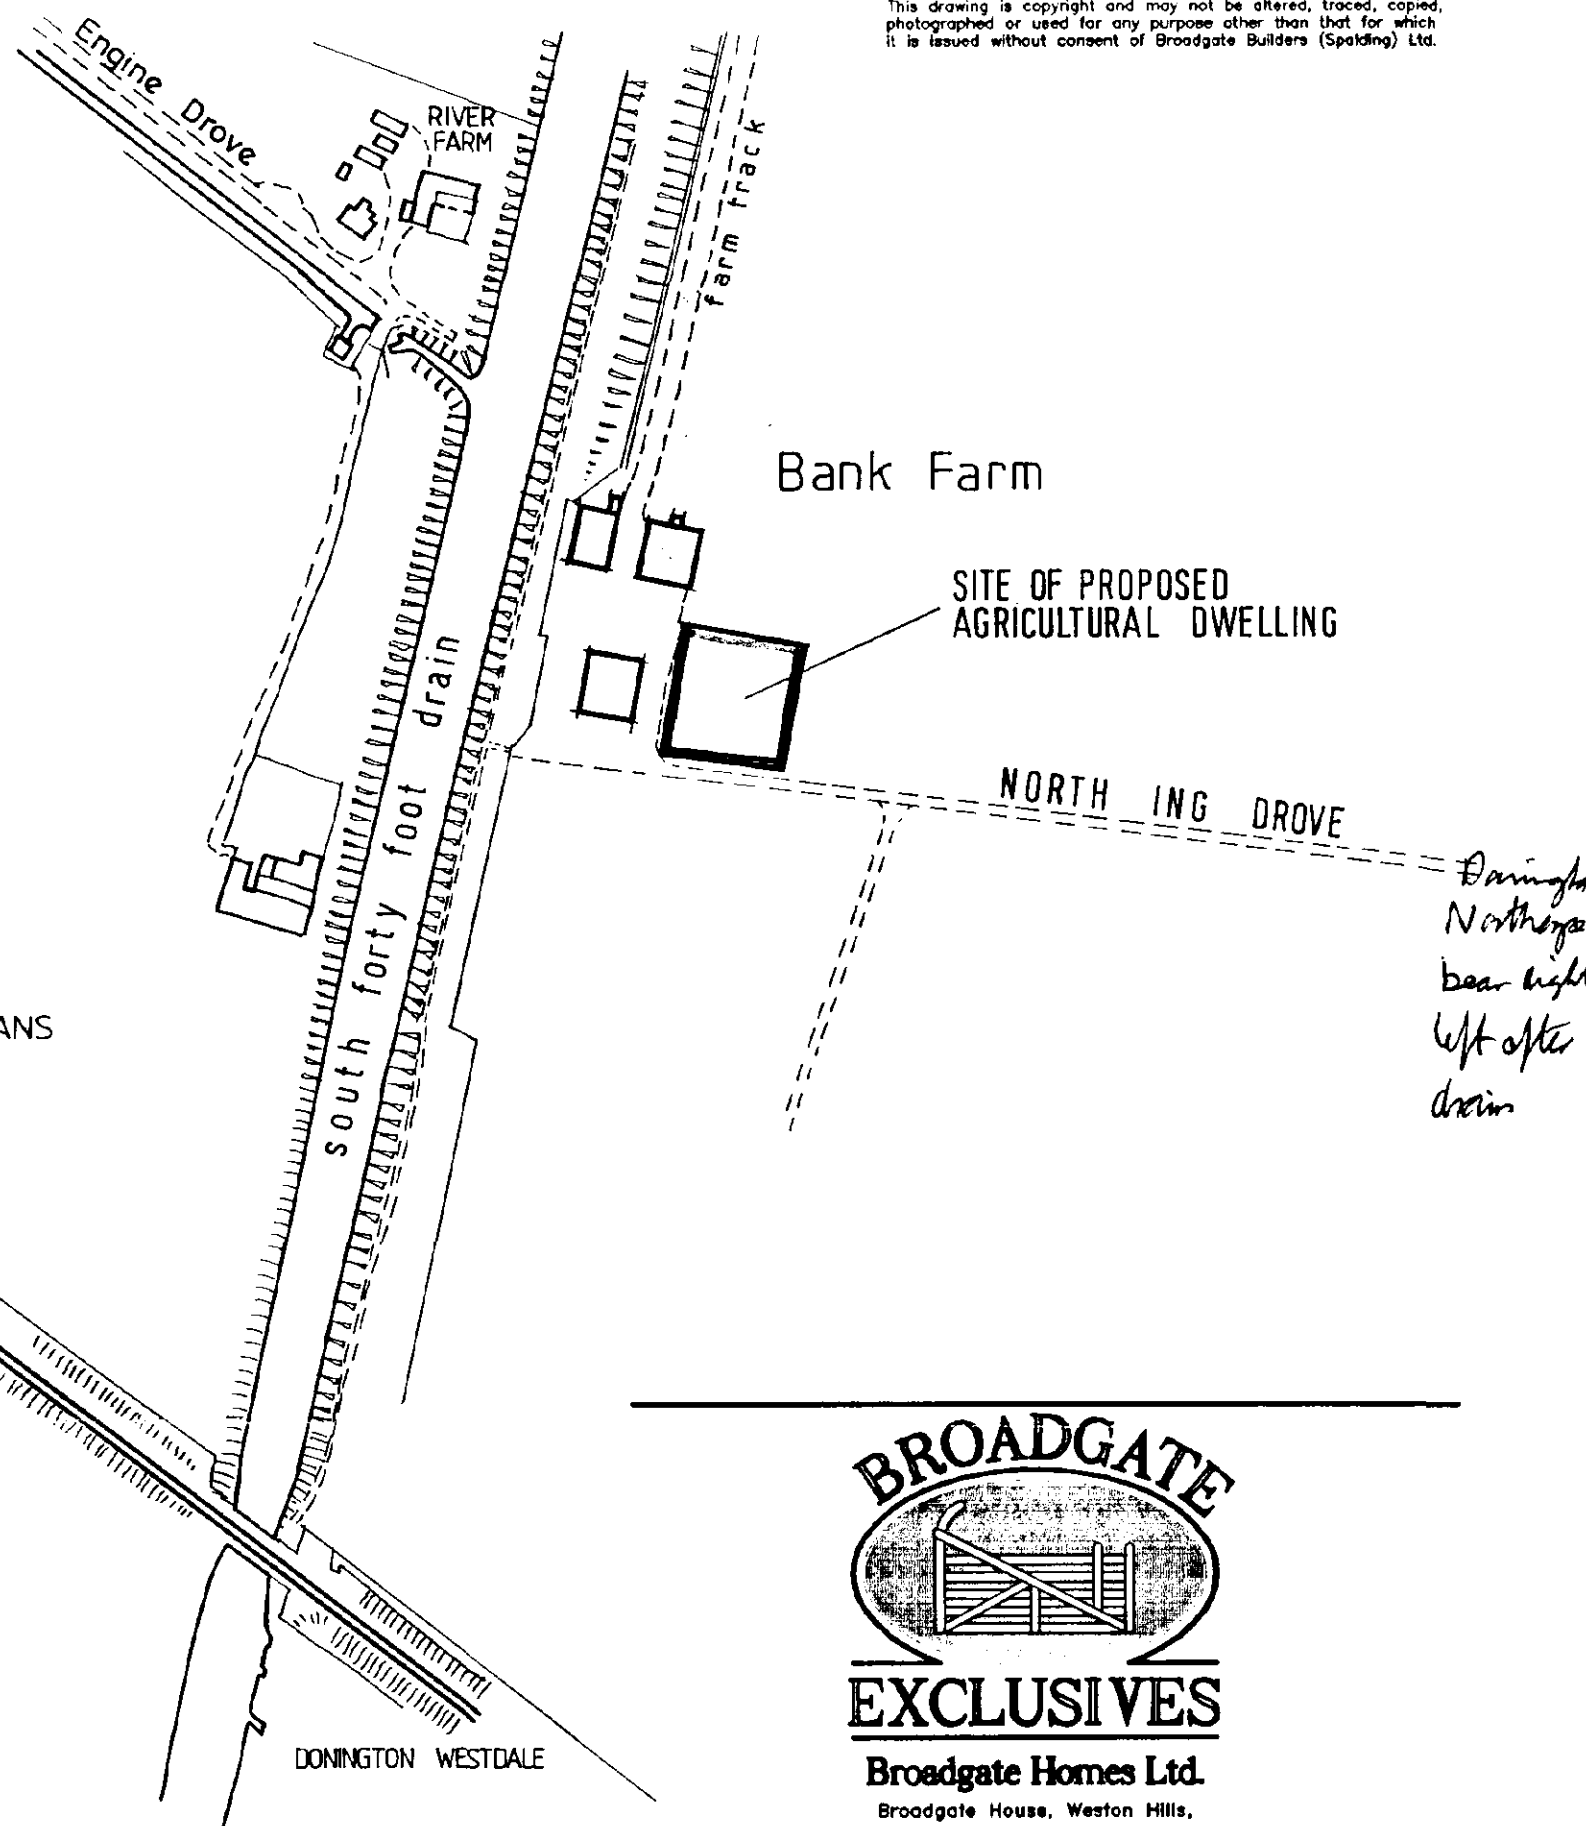

TREE PLANTING

ac *Acer campestre*
bp *Betula pendula*
fs *Fagus sylvatica*
pa *Prunus avium*

PLANTING HTS. 1.8 - 2.4m
SUITABLY STAKED & TIED

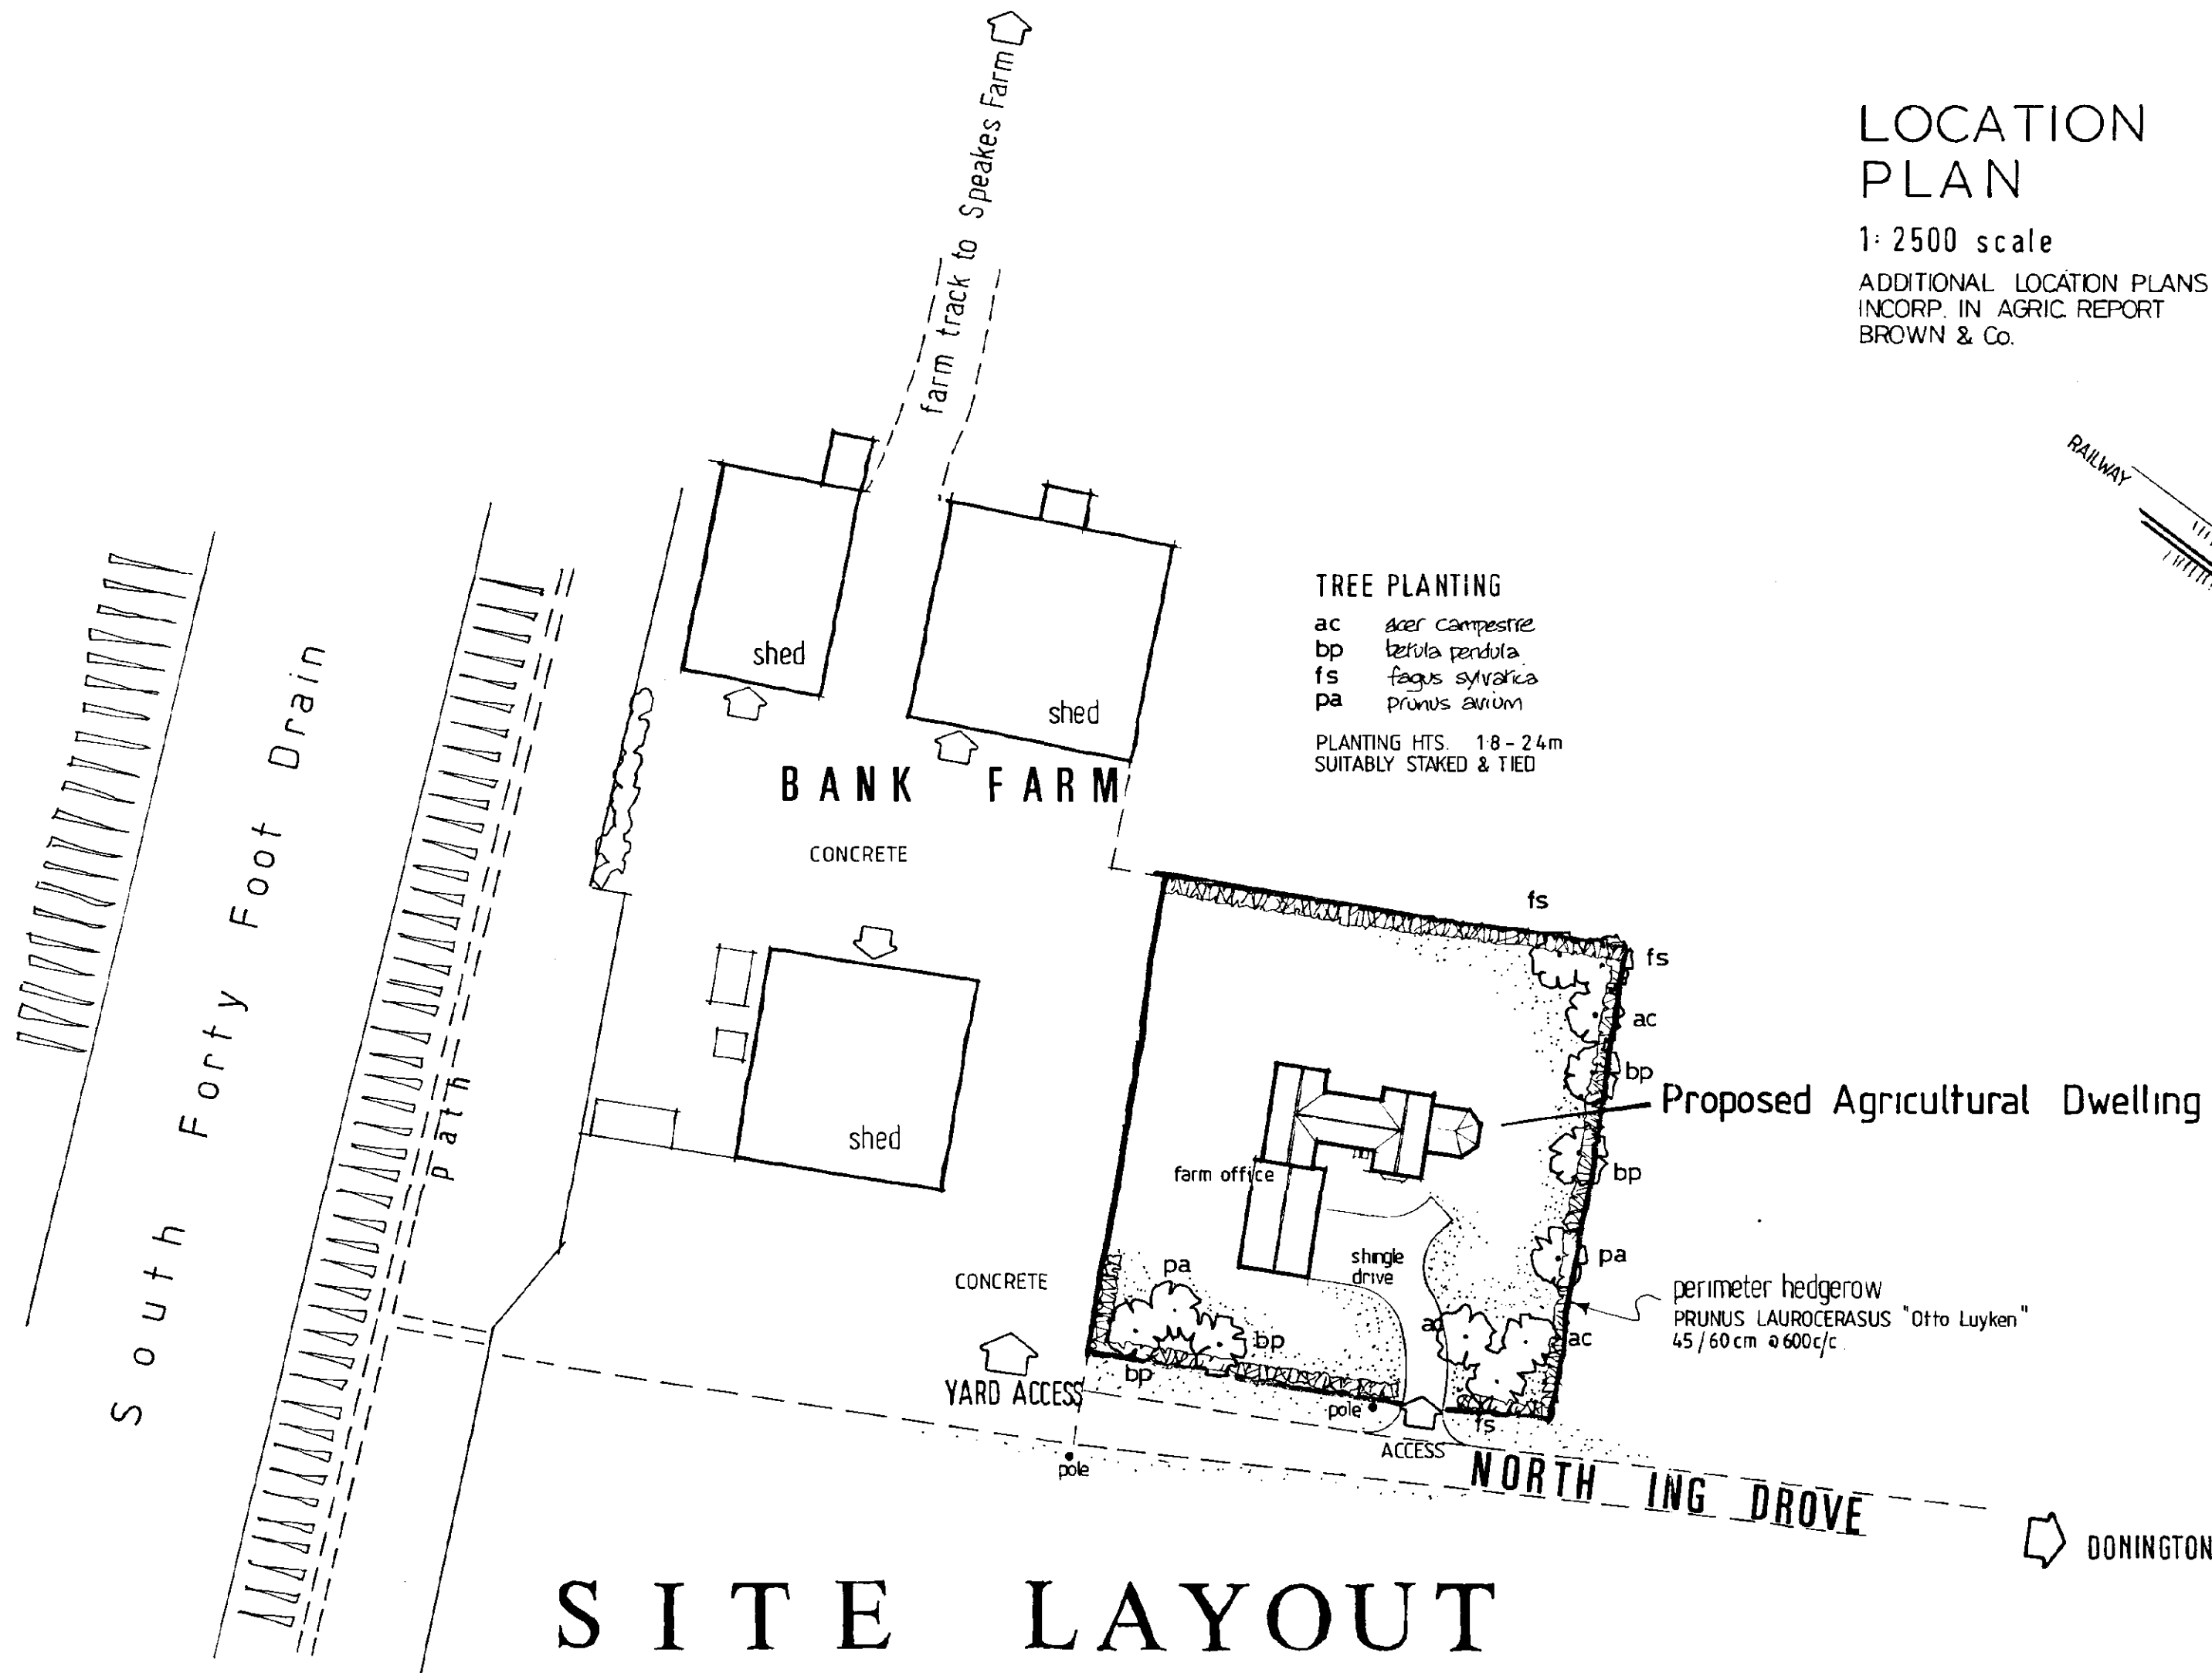

SOUTH HOLLAND DC
HOUSING & PLANNING
18 FEB 1999
Ref: 0151/99

DETERMINED
PLAN



Broadgate Homes Ltd.

Broadgate House, Weston Hills,
Spalding, Lincolnshire, PE12 6DB.

Telephone: 01406 380532 Fax: 01406 380014

PROJECT TITLE

proposed agricultural dwelling
Bank Farm North Ing Dove
Donington Northorpe
for Mr. J. Stanley
LOCATION & SITE PLAN

REV	DESCRIPTION	DATE	BY


SCALE 1:2500 1:500

DRAWN alan j. finch.


DATE 02.99

DRAWING No.

981201/01

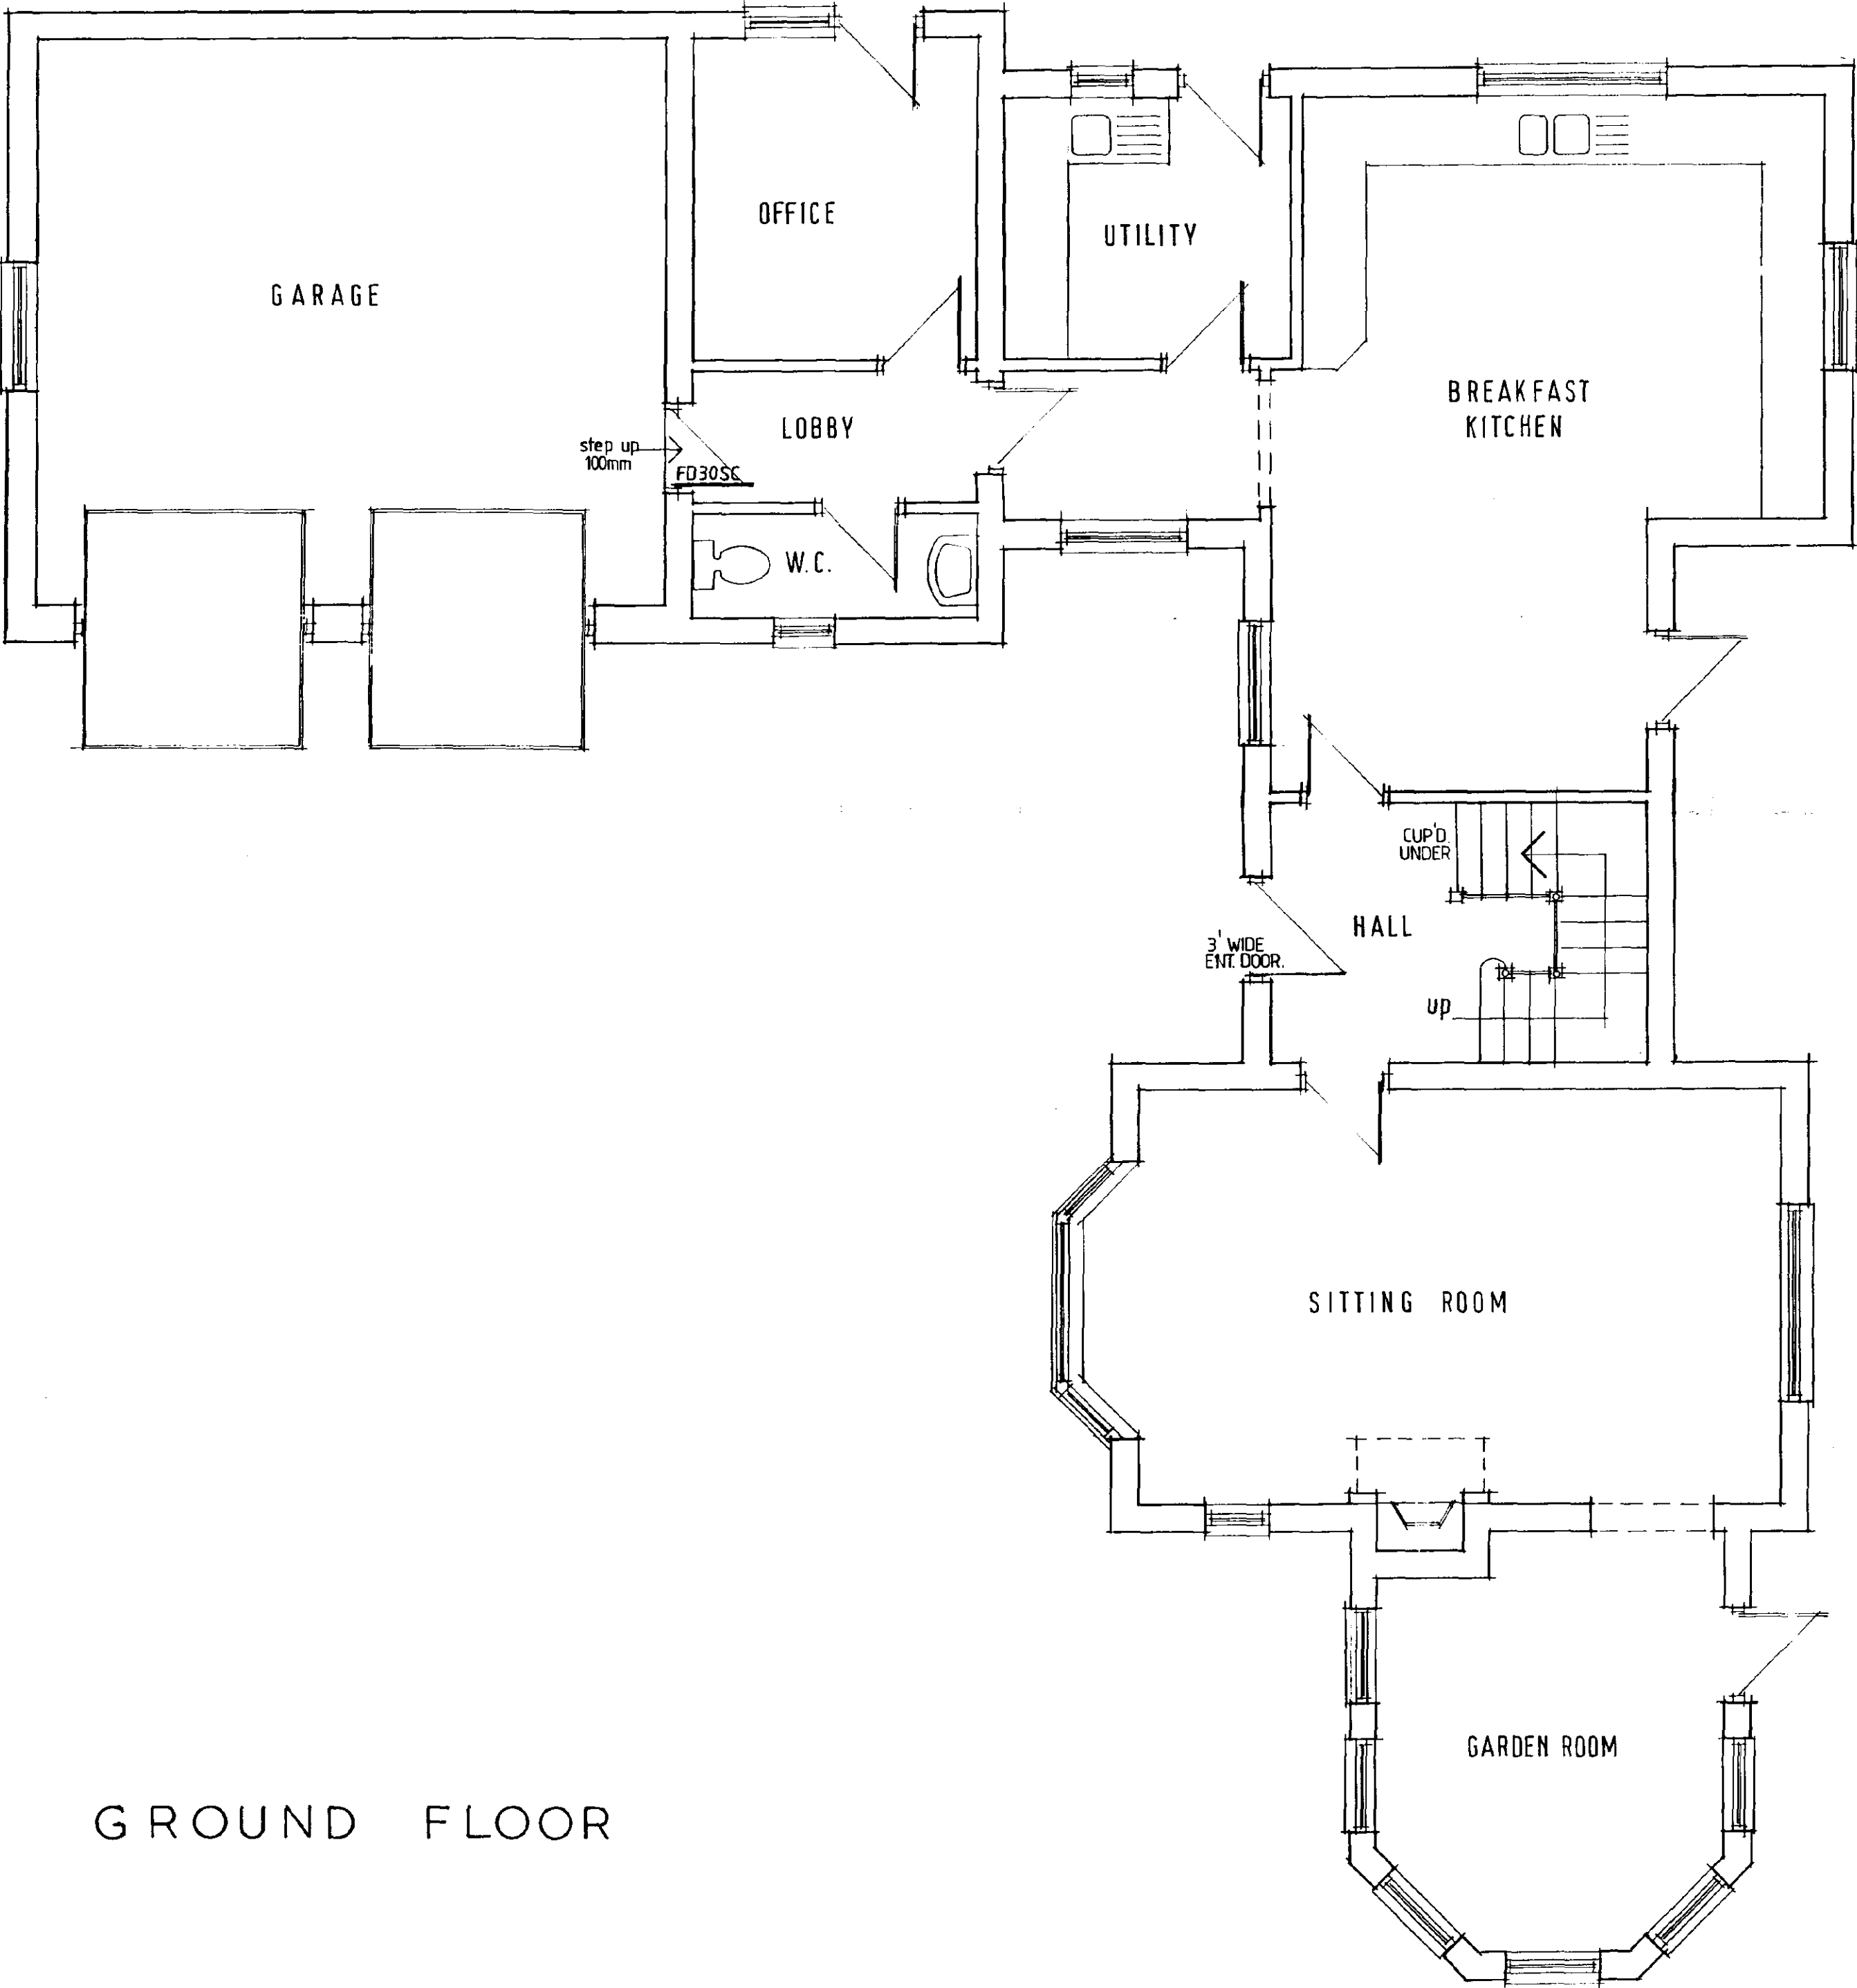

GROUND FLOOR

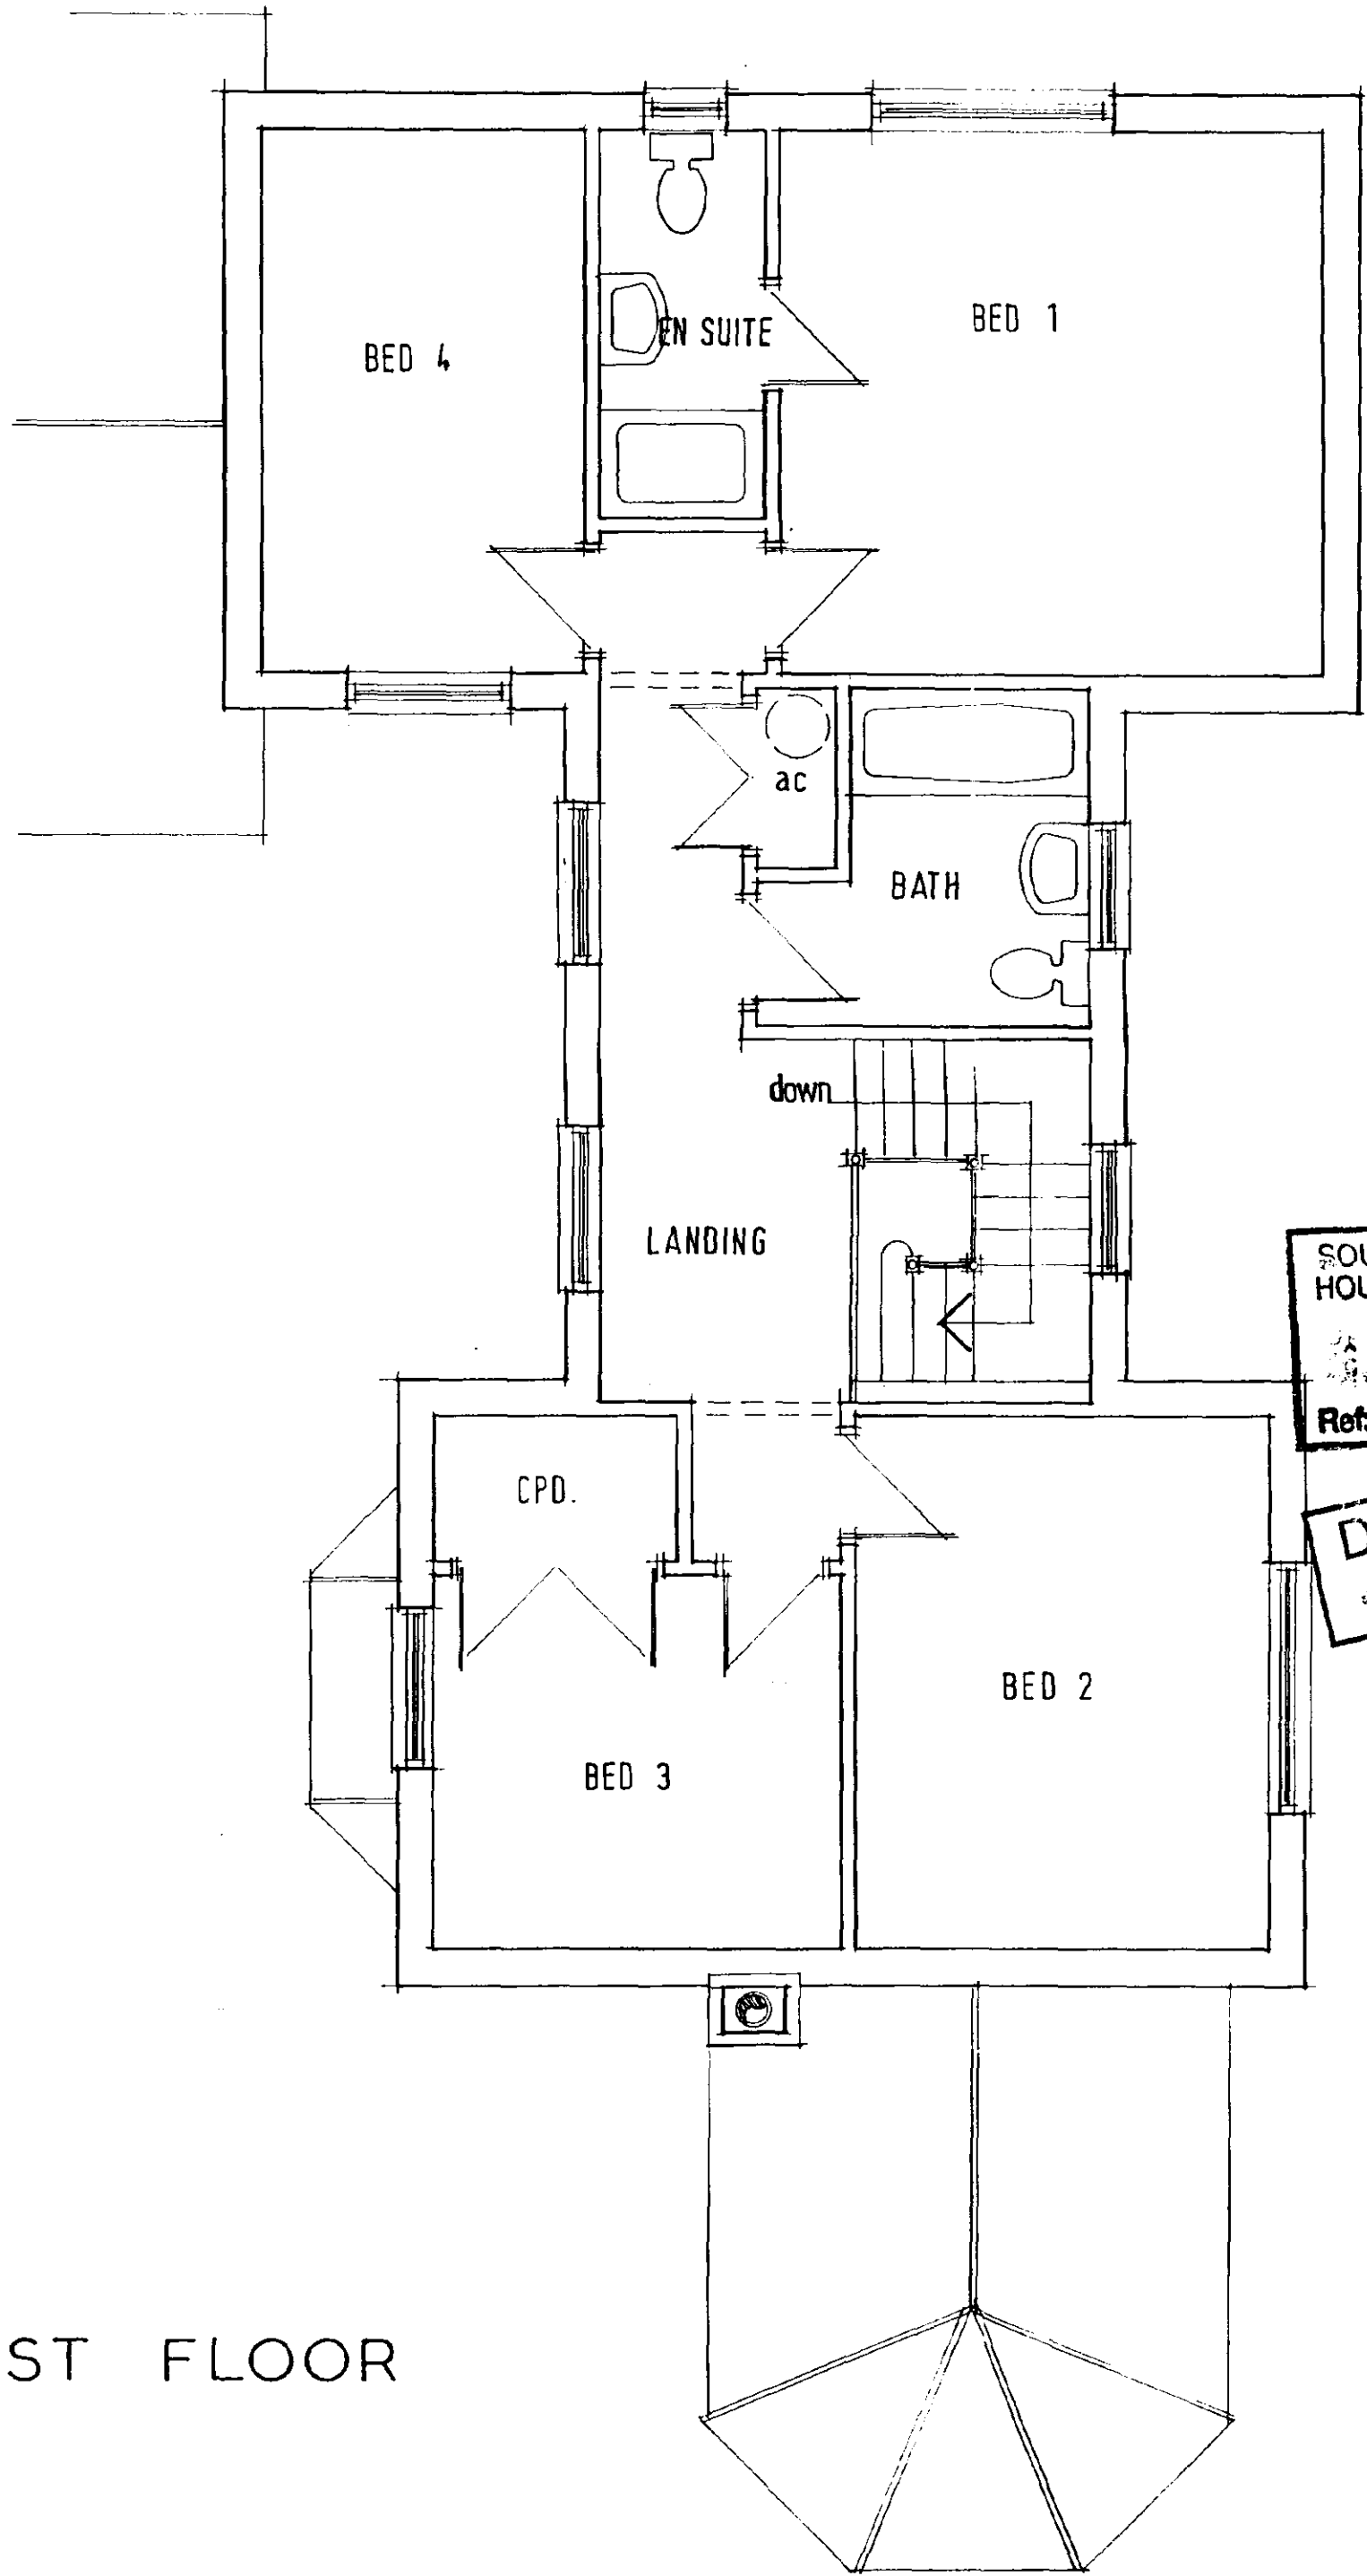

FIRST FLOOR

SOUTH HUMBERLAND
HOUSING & PLANNING
118 FEB 1999
Ref: 015/99
**DETERMINED
PLAN**



Broadgate Homes Limited
Broadgate House, Weston Hills,
Spalding, Lincolnshire. PE12 6DB.
Telephone: 01406 380532 Fax: 01406 380014

PROJECT TITLE
proposed agricultural dwelling
Bank Farm
Donington Northorpe
for Mr. J. Stanley.

DRAWING
FLOOR LAYOUTS

REV	DESCRIPTION	DATE	BY

SCALE 1:50
DATE 01-99
DRAWN *alan j. finch*
DRAWING No. 981201 02