




THIS DRAWING IS FOR THE
PURPOSE OF OBTAINING
PLANNING PERMISSION ONLY

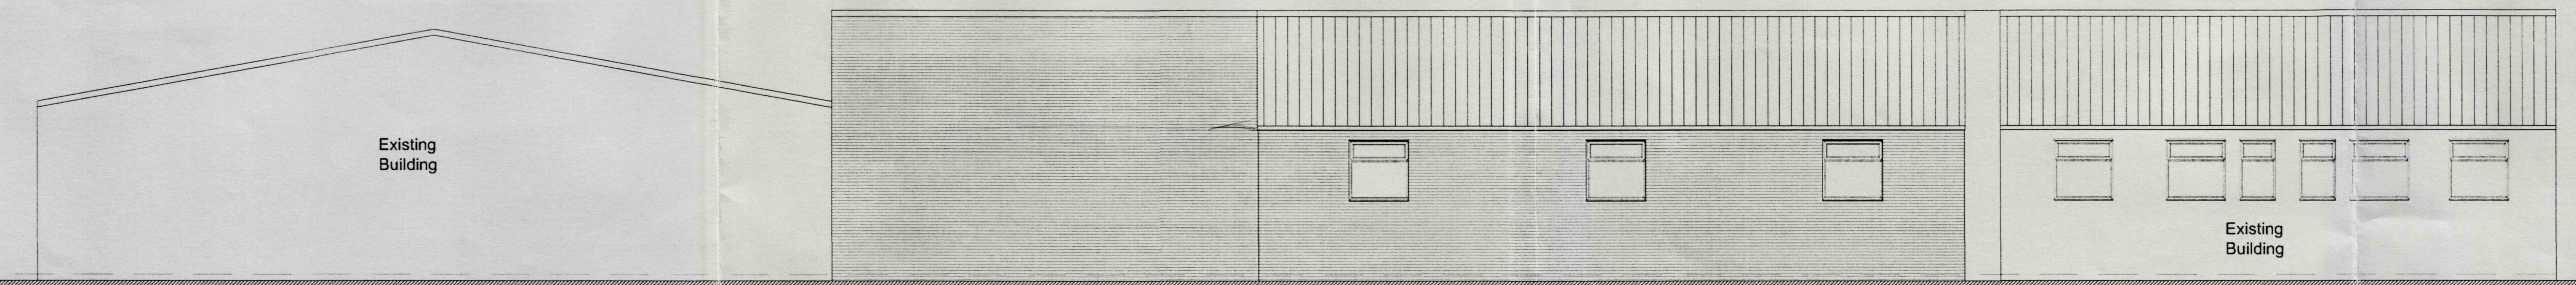


ELEVATION A

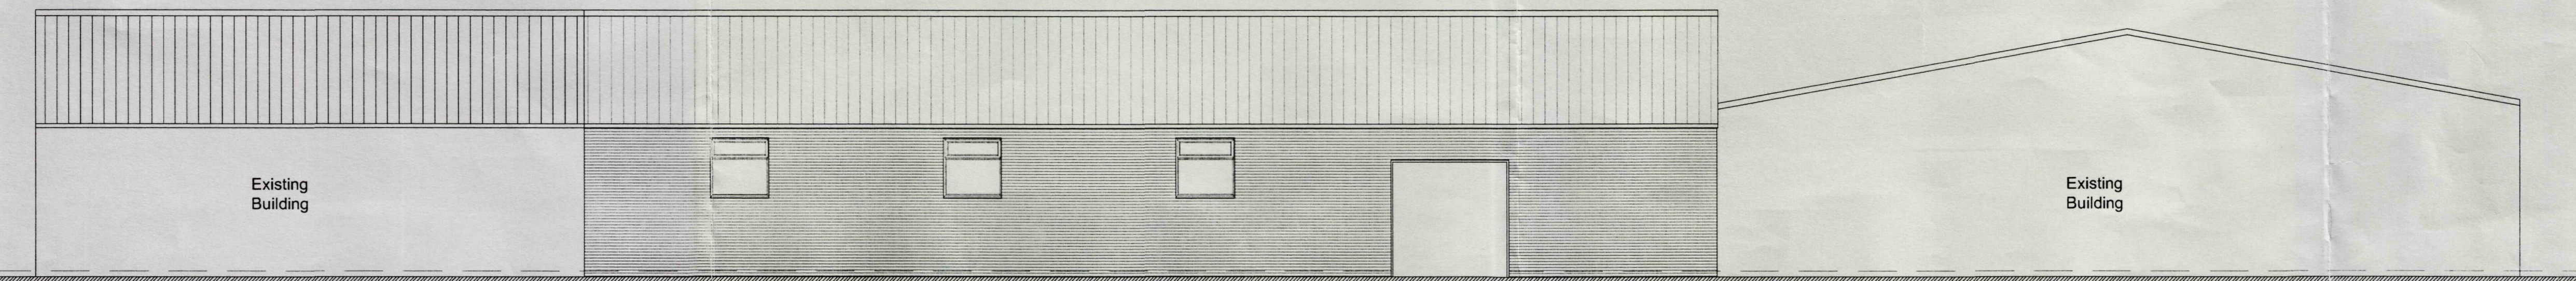


ELEVATION B

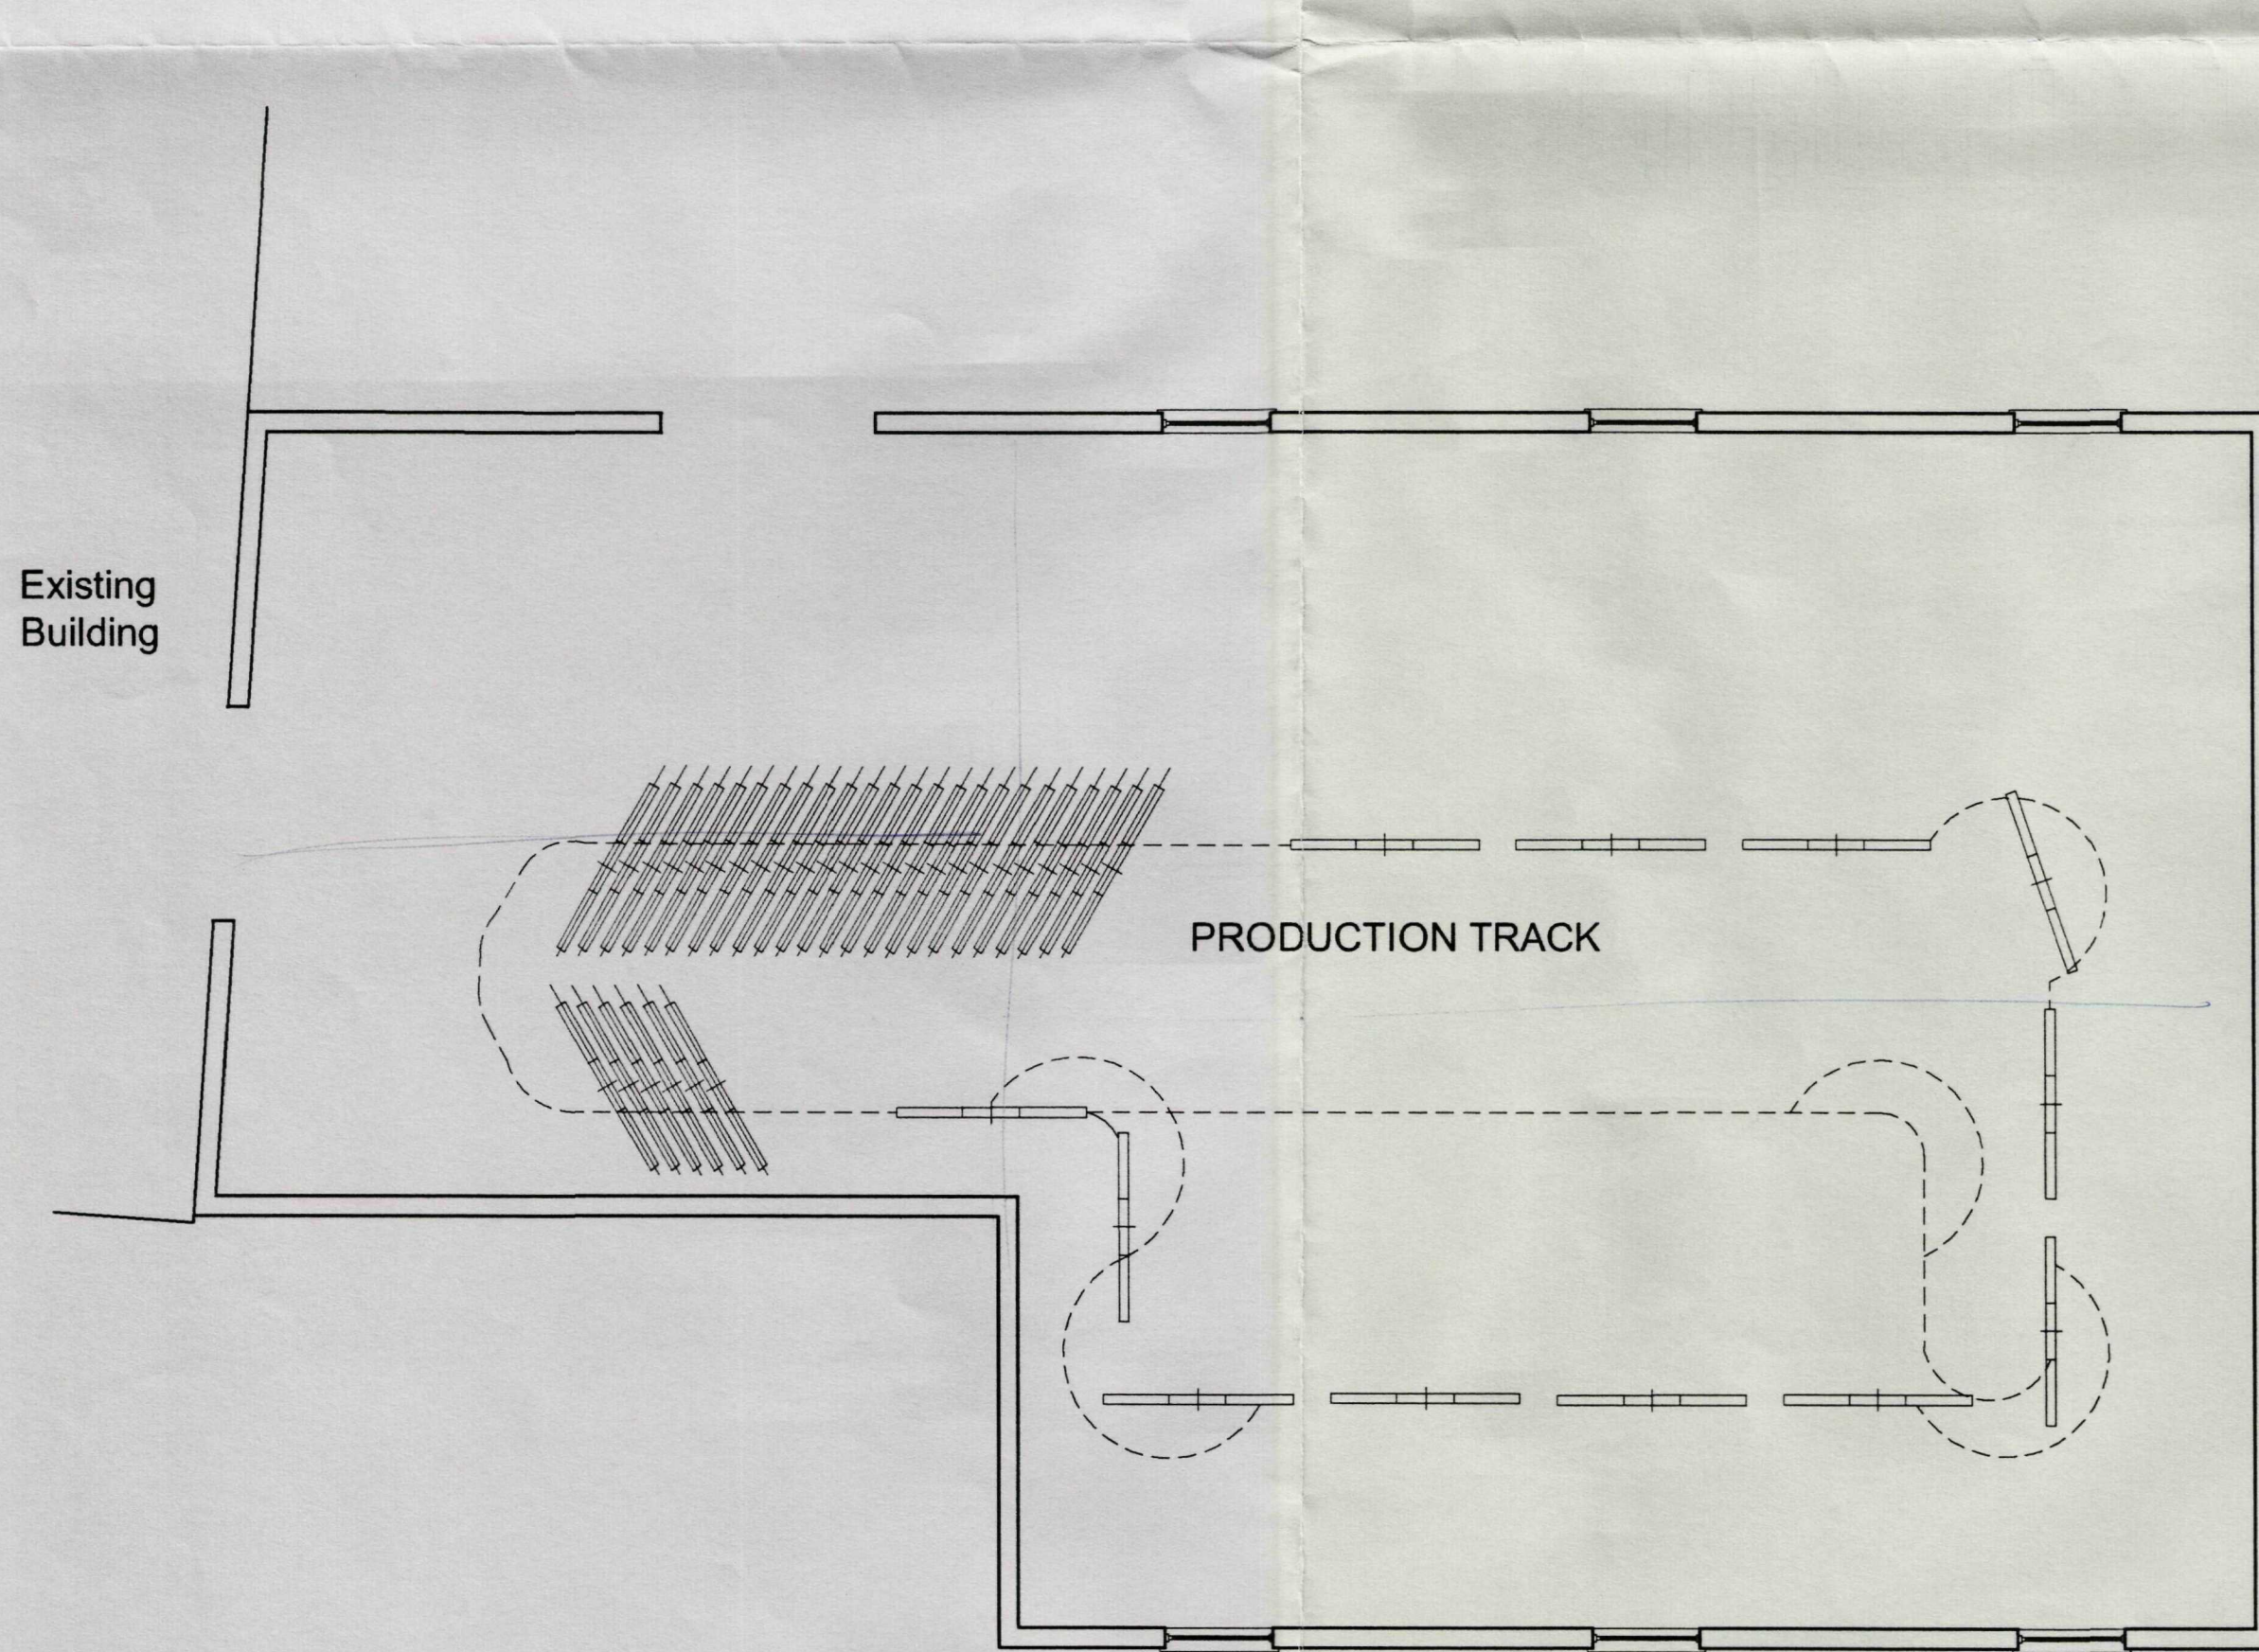


FLOOR PLAN

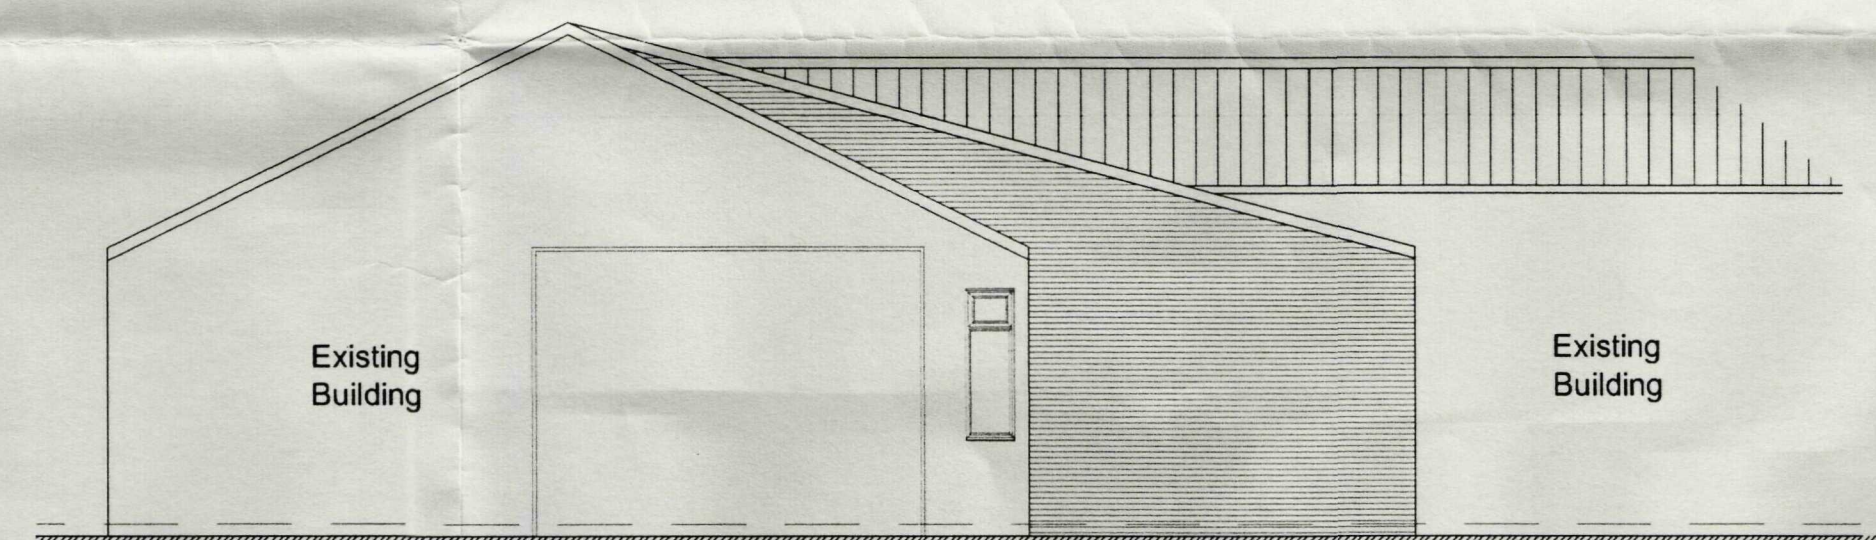

ELEVATION C

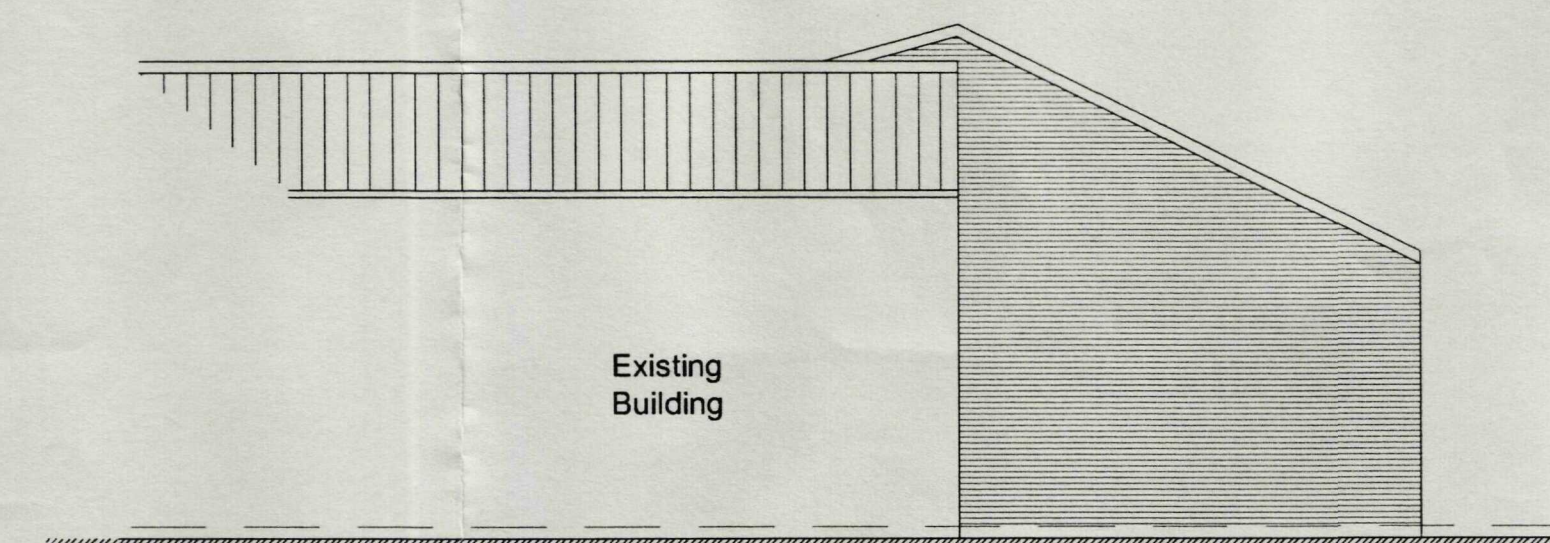

ELEVATION D

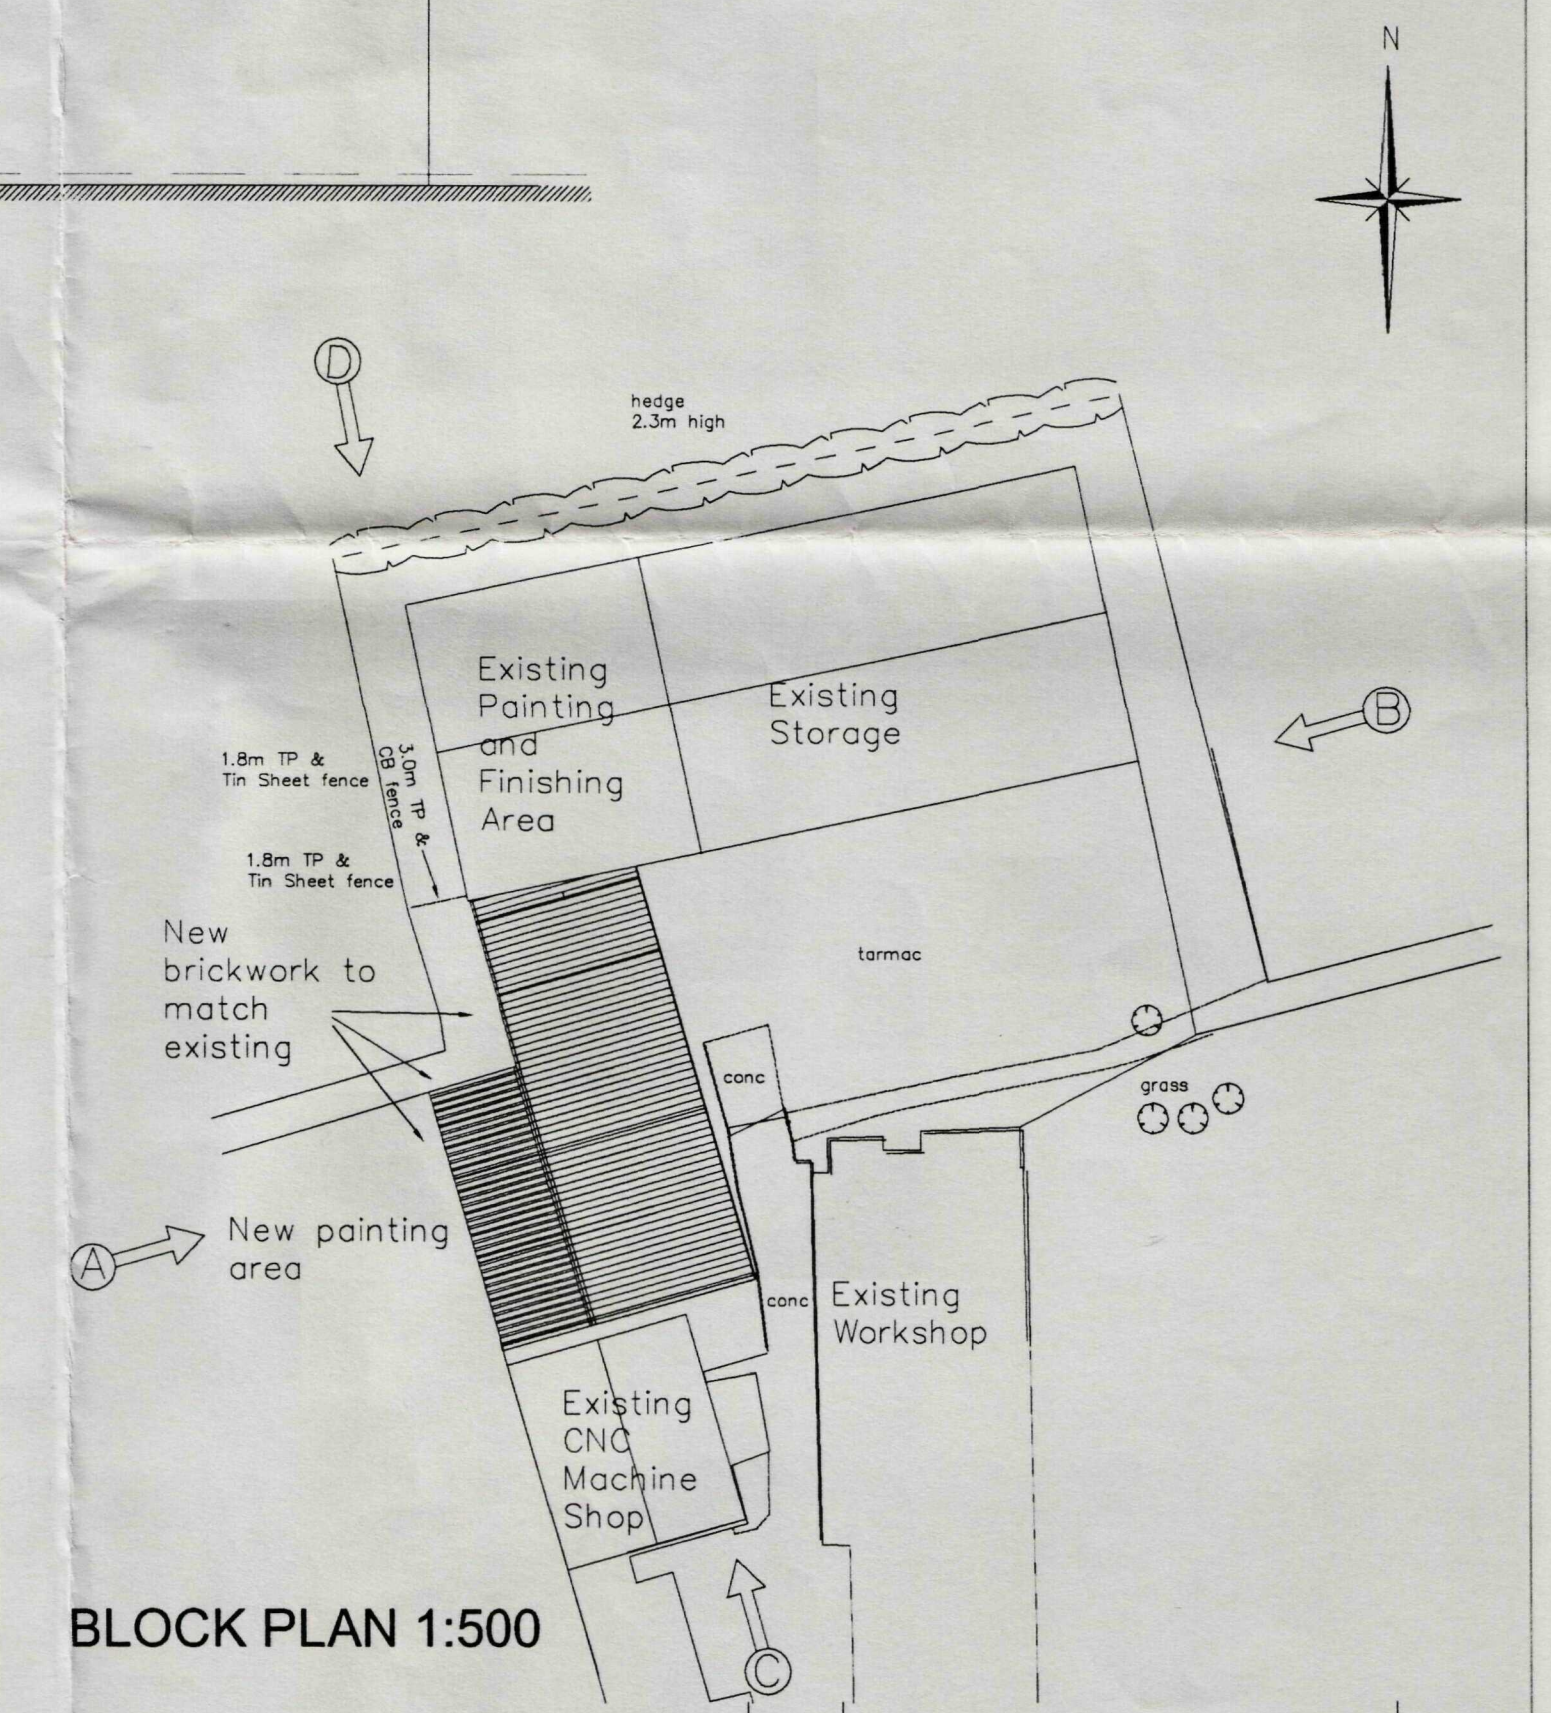

BLOCK PLAN 1:500

DRAWING
10 APR 2006
ISSUED

SUPERSEDED

Rev.	By	Notes	Date
A	KTC	Proposed building extended to meet existing Building	05-04-06
rdc Robert Doughty Consultancy 32 High Street, Helpington Steaford, Lincolnshire NG34 0RA Tel: 01529 421646 Fax: 01529 421358 Email: admin@rdc-landplan.co.uk Web: www.rdc-landplan.co.uk			
Client: George Barnsdale & Sons			
Project: High Street, Donington			
Drawing title: Proposed Workshop			
Job No. 641-2	Drawing No. DS01	Rev. A	Drawn KTC
Scale 1:100	Date 04-01-06	Checked	

DO NOT SCALE from this drawing. All measurements should be checked against on site conditions and any discrepancies should be brought to the attention of the Robert Doughty Consultancy.