

SHDC
Land Development
12 APR 2006


DRAWING
10 APR 2006
ISSUED

Rev.	A	KTC	Proposed building extended to meet existing Building	Notes	Date
By					05-04-06

rdc
Robert Doughty
Consultancy
32 High Street, Hekingham
© Shearwater, Lincolnshire NG34 0RA
Tel: 01529 421646
Fax: 01529 421358
Email: admin@rdc-landplan.co.uk
Web: www.rdc-landplan.co.uk

Client:	George Barnsdale & Sons				
Project:	High Street, Donington				
Drawing title:	Block Plan				
Job No.	641-2	Drawing No.	BP01	Rev.	A
Scale	1:500	Date	02-02-06	Checked	KTC

DETERMINED
PLAN

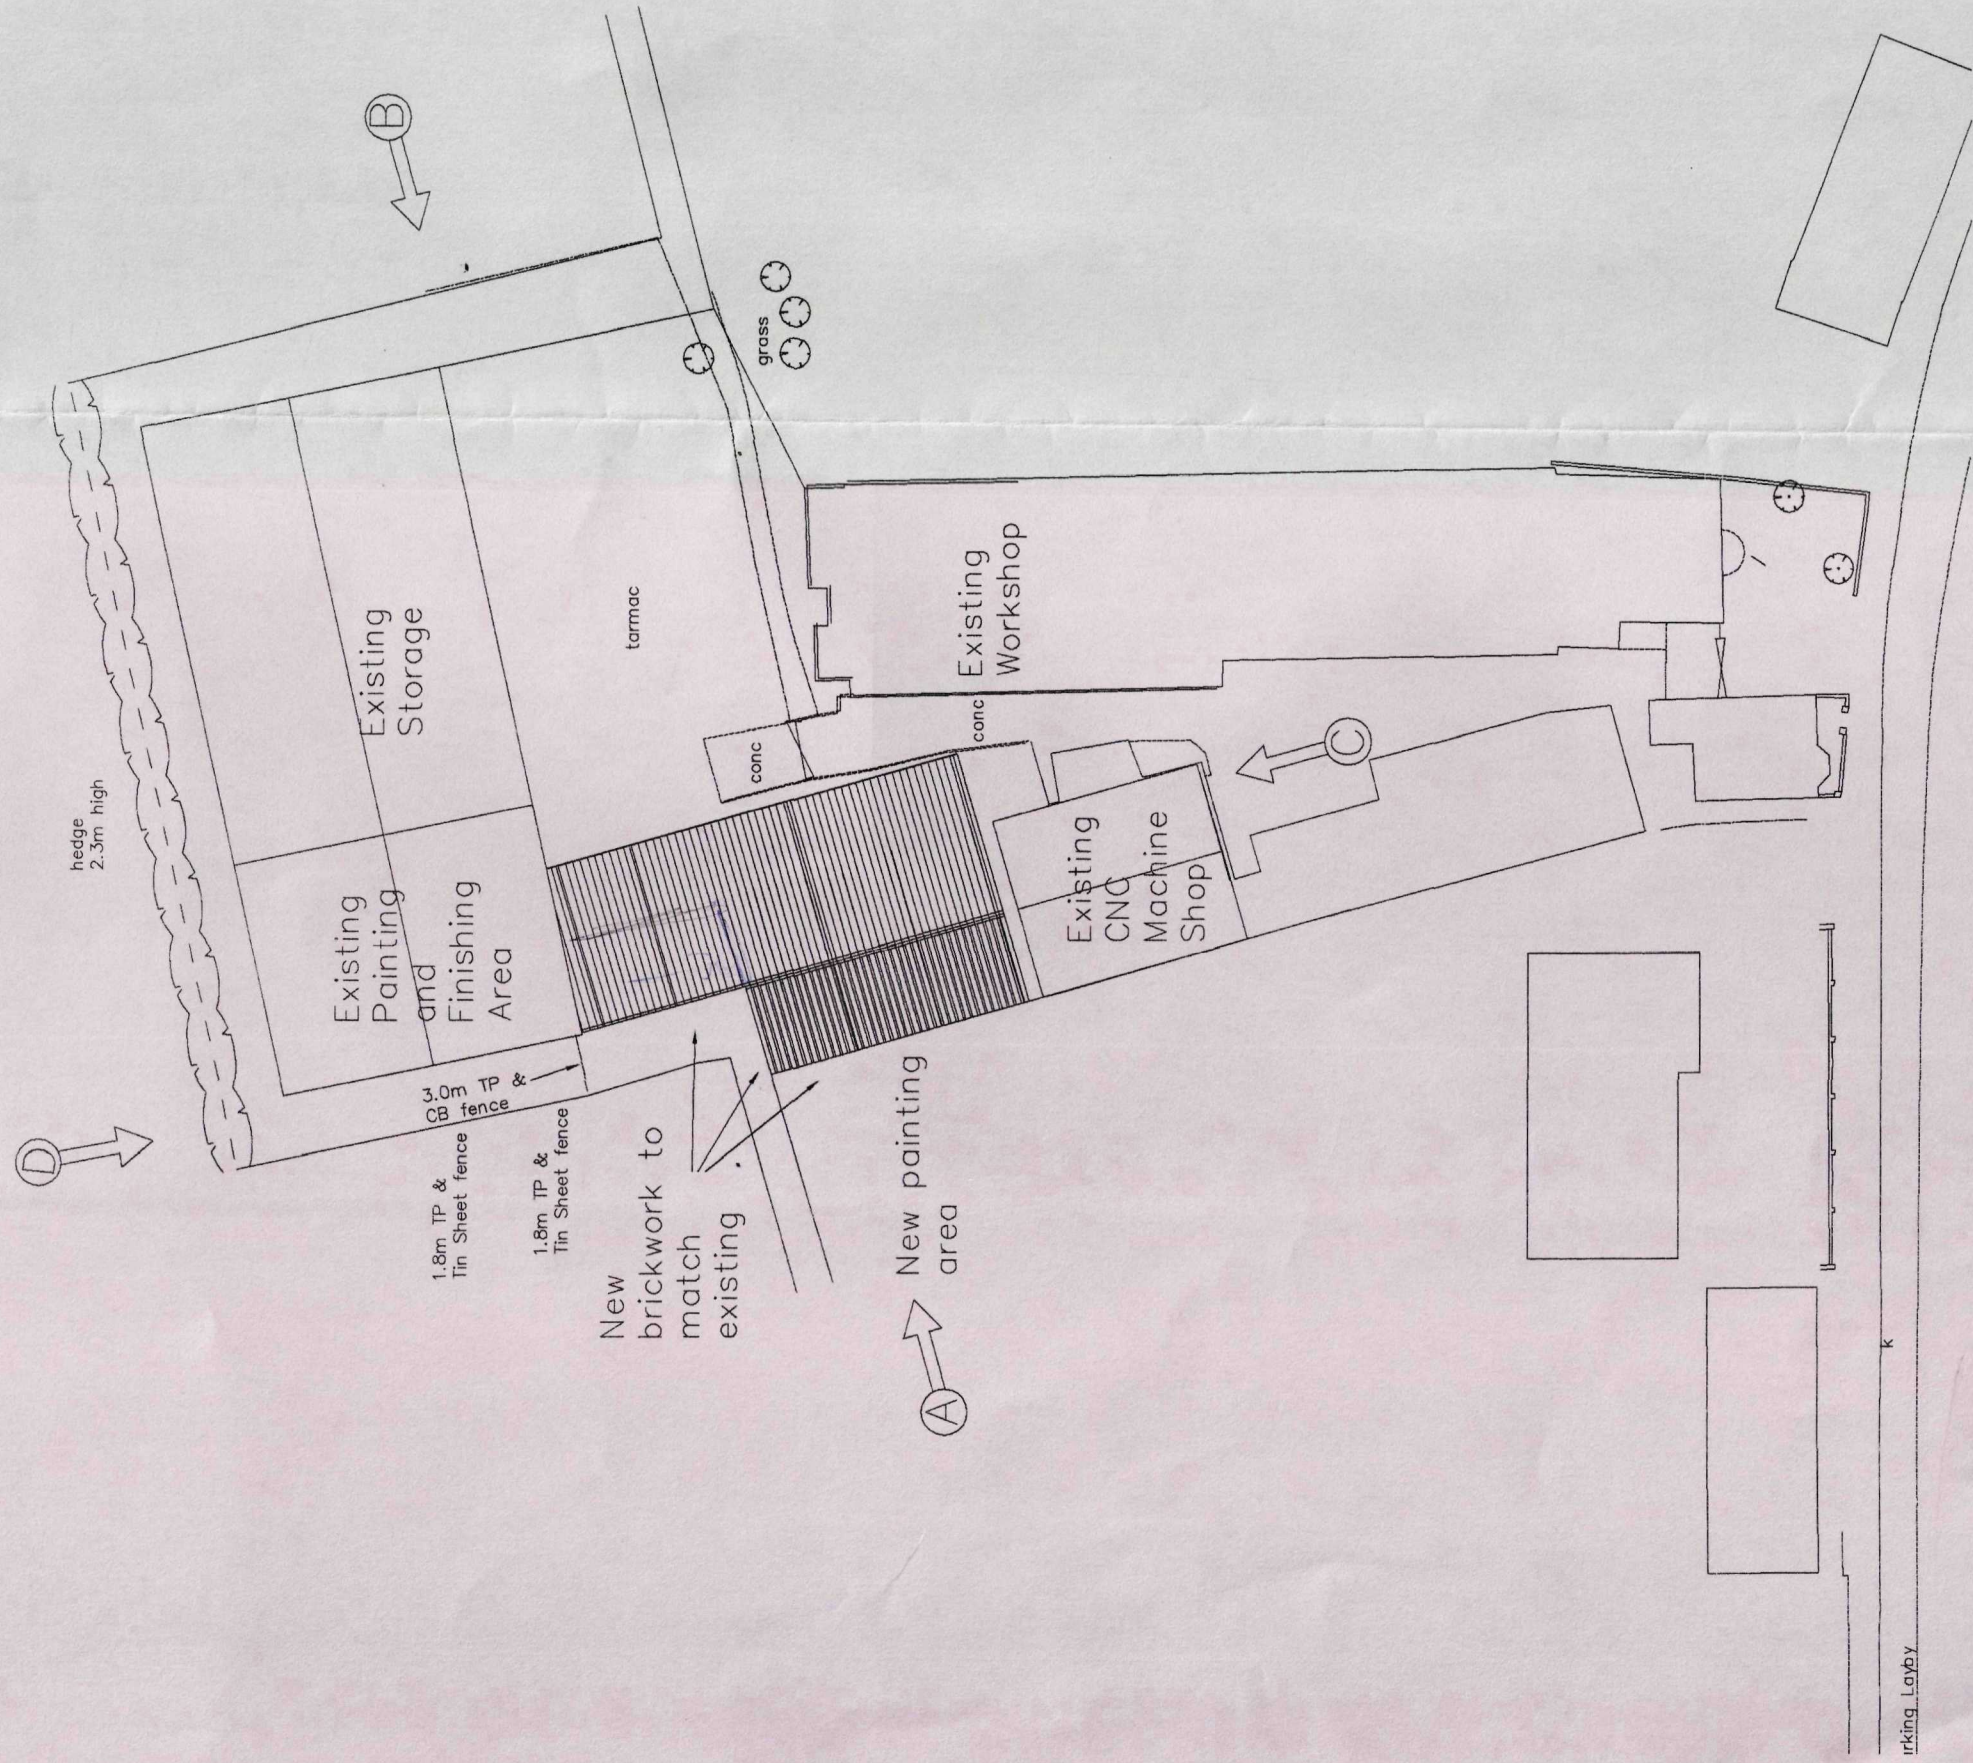

DO NOT SCALE from this drawing. All measurements should be checked against on site conditions and any discrepancies should be brought to the attention of the Robert Doughty Consultancy.

Rear gardens of neighbouring properties

1.8m close boarded fence with 400mm trellis on top

1.8m close boarded fencing


Existing Building

Tarmac Yard

Proposed Building


Bowling Green

Existing footpath

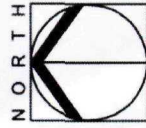


**DETERMINED
PLAN**

Key

 

Tree to be retained with a minimum clear stem height of 2m

 

Tree to be removed



Hedgerow to be retained




Low level planting




New tarmac footpath




Bark mulch

 

Off-site grassed areas

 

Proposed 1.8m high close boarded timber fence to replace existing boundary fencing with 400mm trellis on top in places

 

Route of proposed footpath



Low level recessed louvered downlighters



CCTV cameras mounted on building

Rev.	By	Notes	Date
A	JC	- Plan revised following instruction from Client - Images removed as no longer accurate	07/04/06


rdc

**Robert Doughty
Consultancy**


32 High Street, Huddersfield
© Shefford, Lincolnshire NG34 0RA
Tel: 01529 421646
Fax: 01529 421358
Email: admin@rdc-landplan.co.uk
Web: www.rdc-landplan.co.uk

Client: George Barnsdale & Sons			
Project: Footpath Diversion, High Street, Donnington			
Drawing title: Masterplan			
Job No. 641	Drawing No. 02	Rev. A	Drawn JC
Scale 1:250	Date 13/04/04	Checked RD	

DO NOT SCALE from this drawing. All measurements should be checked against on site conditions and any discrepancies should be brought to the attention of the Robert Doughty Consultancy.

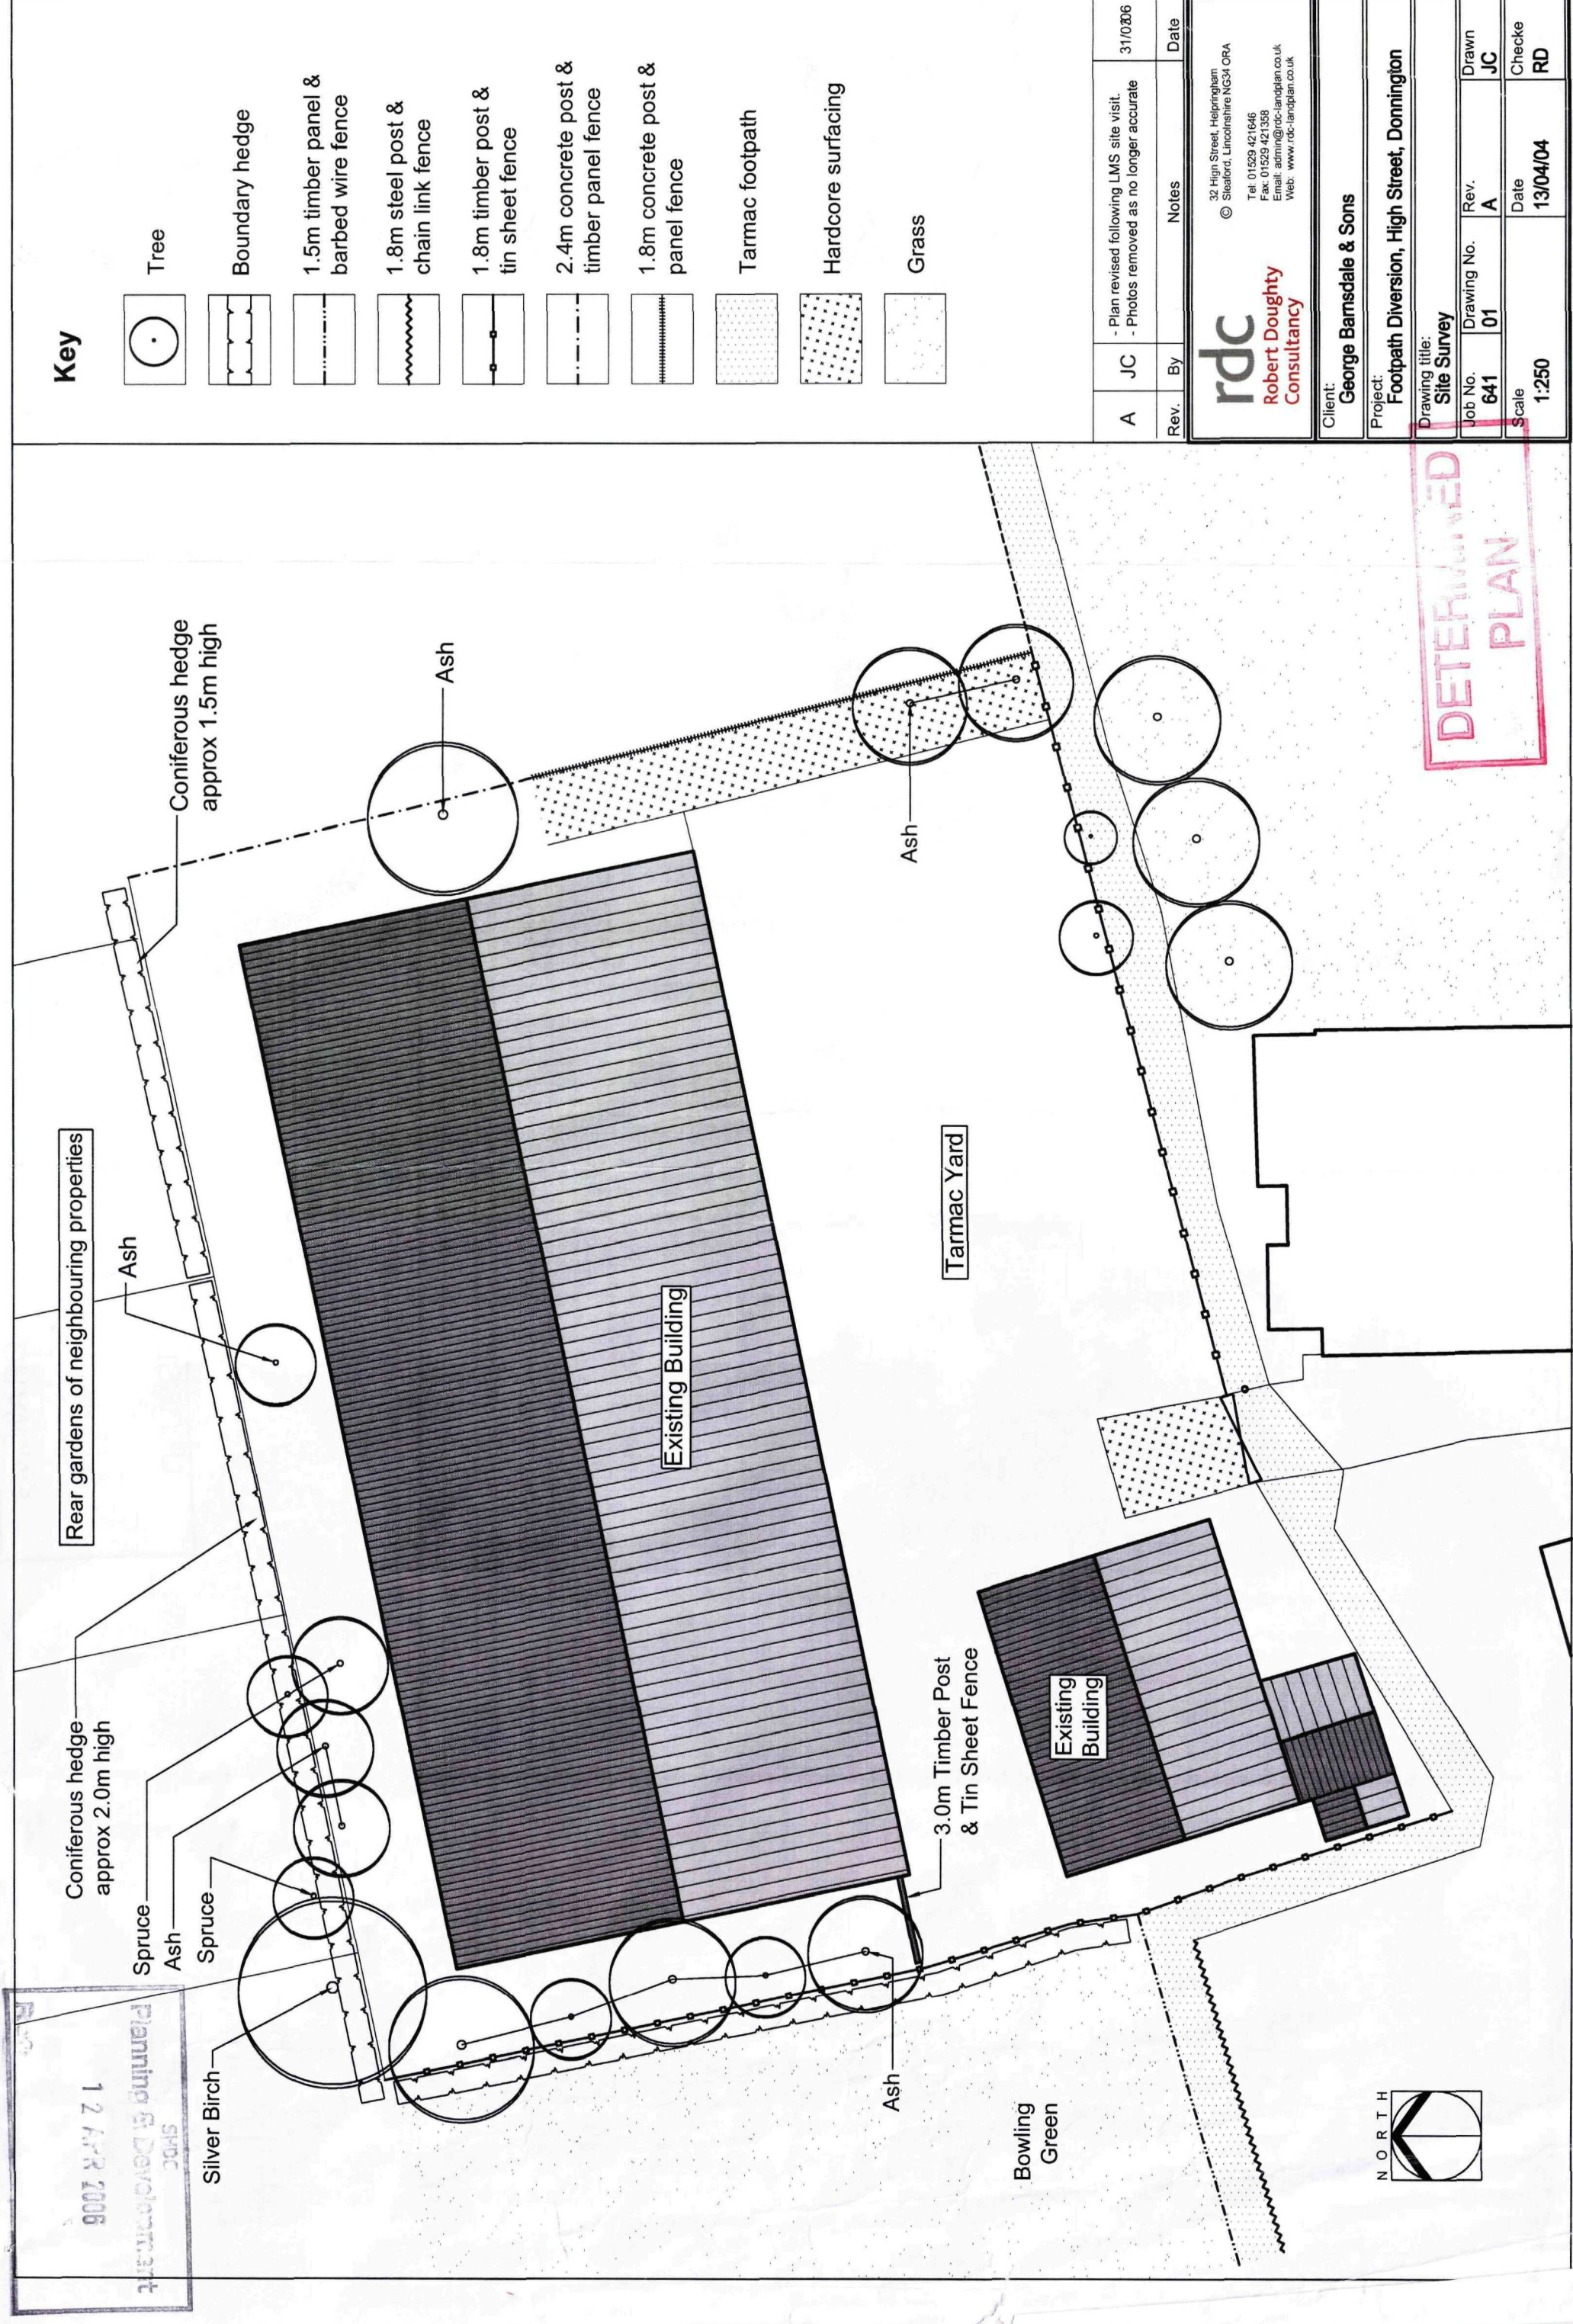

Key

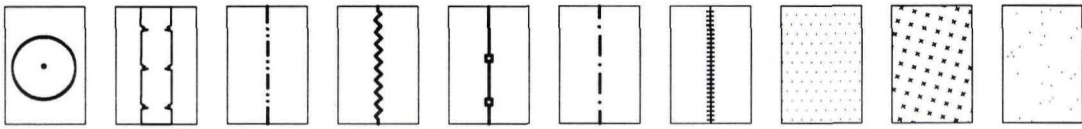

A	JC	- Plan revised following LMS site visit. - Photos removed as no longer accurate	31/03/06
Rev.	By	Notes	Date


rdc
Robert Doughty
Consultancy

32 High Street, Hellingham
© Sheaford, Lincolnshire NG34 0RA
Tel: 01529 421646
Fax: 01529 421358
Email: admin@rdc-landplan.co.uk
Web: www.rdc-landplan.co.uk


Client: George Barnsdale & Sons			
Project: Footpath Diversion, High Street, Donnington			
Drawing title: Site Survey			
Job No.	Drawing No.	Rev.	Drawn
641	01	A	JC
Scale	Date	Checke	
1:250	13/04/04	RD	

DO NOT SCALE from this drawing. All measurements should be checked against on site conditions any discrepancies should be brought to the attention of the Robert Doughty Consultancy.


THIS DRAWING IS FOR THE
PURPOSE OF OBTAINING
PLANNING PERMISSION ONLY

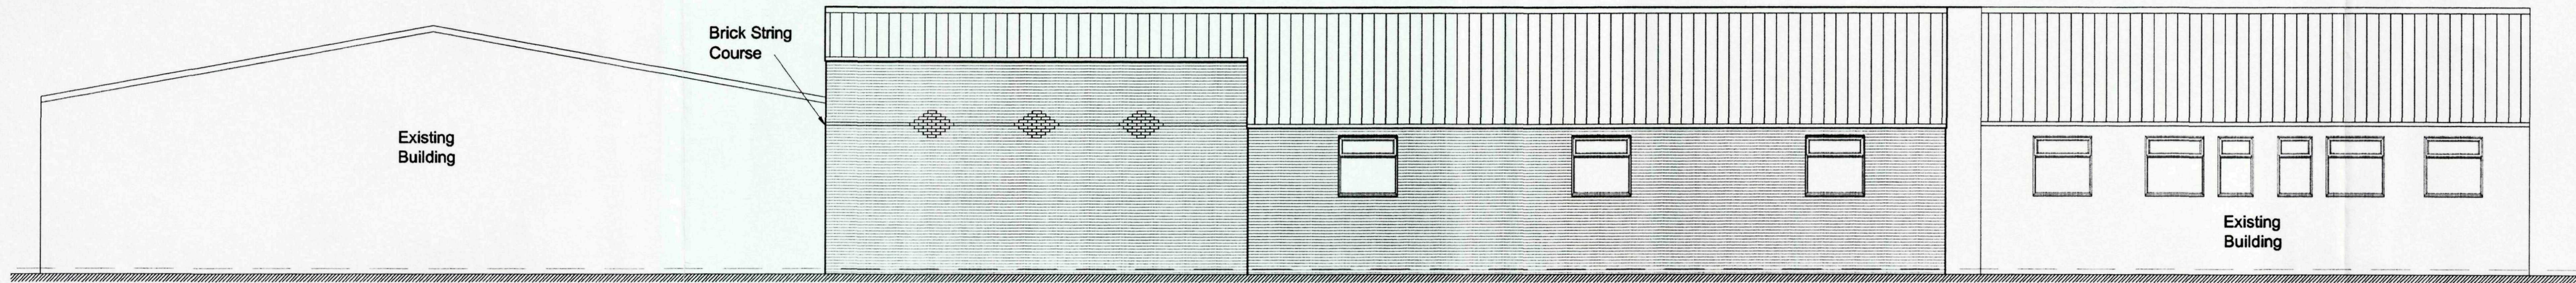


ELEVATION A

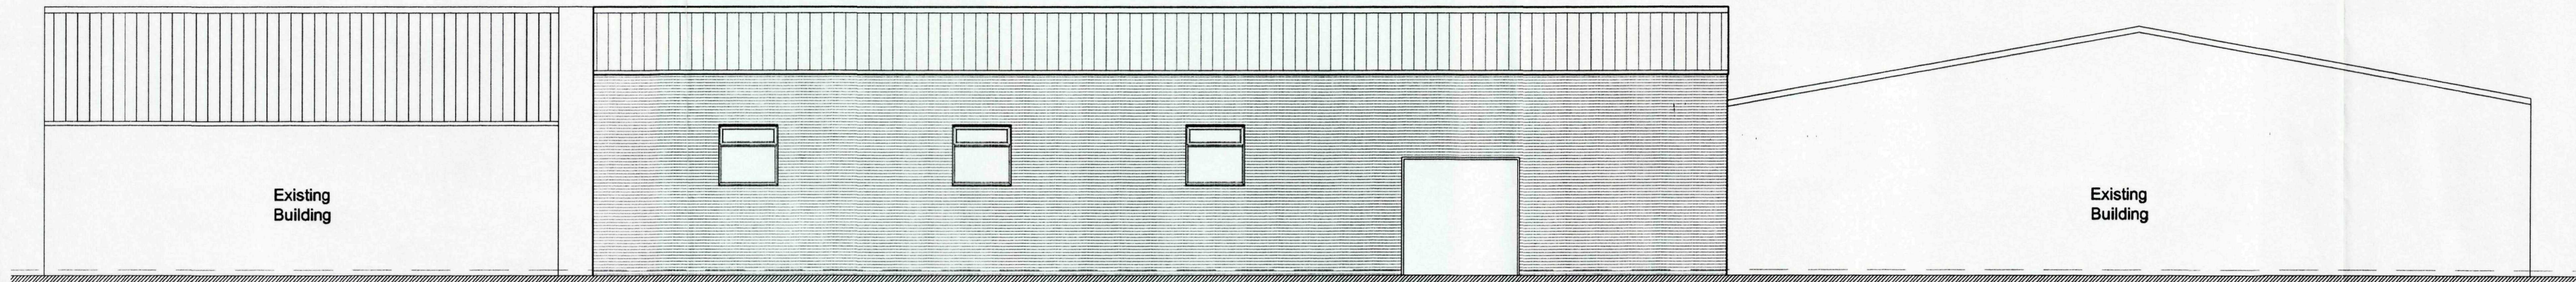


ELEVATION B

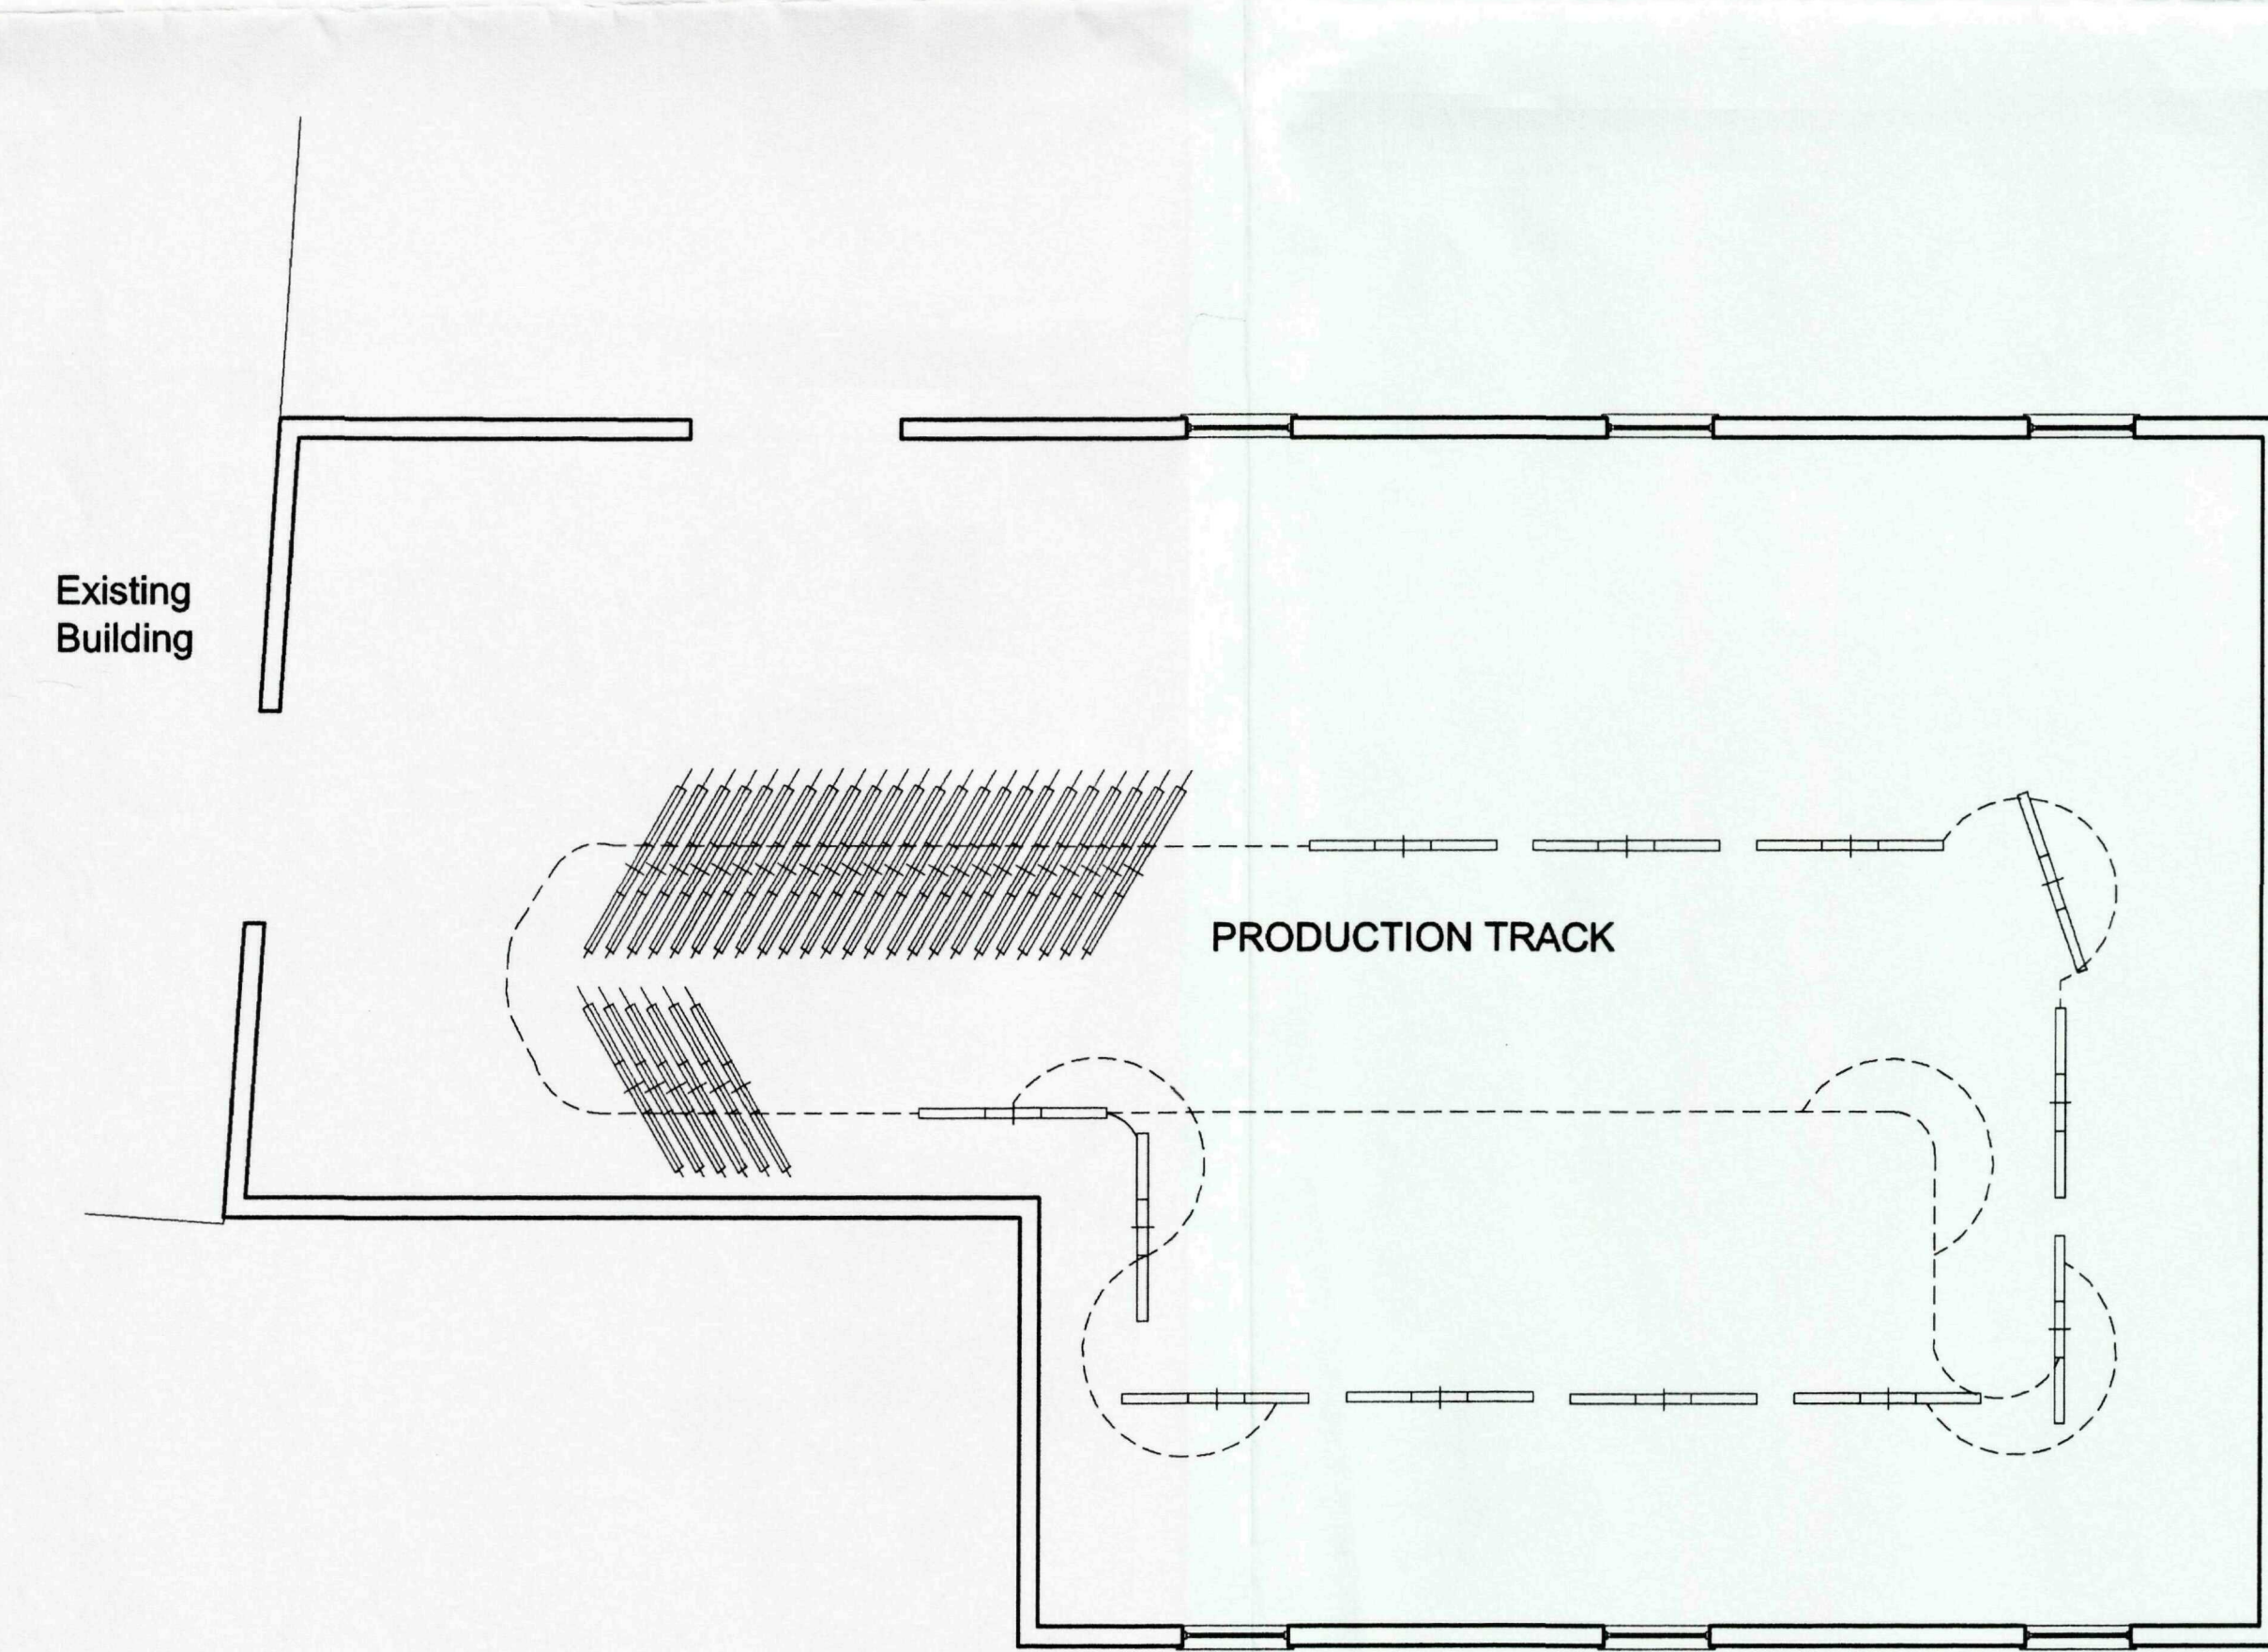


FLOOR PLAN

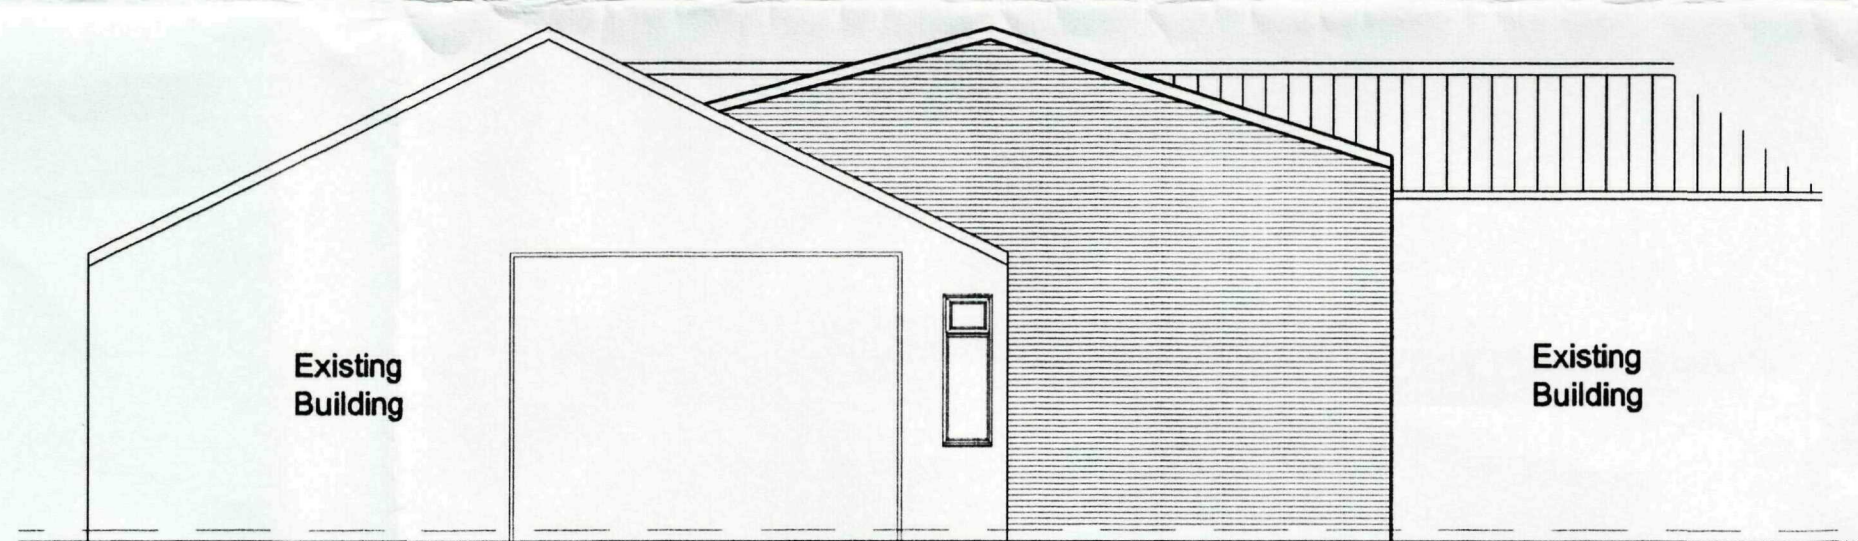

ELEVATION C

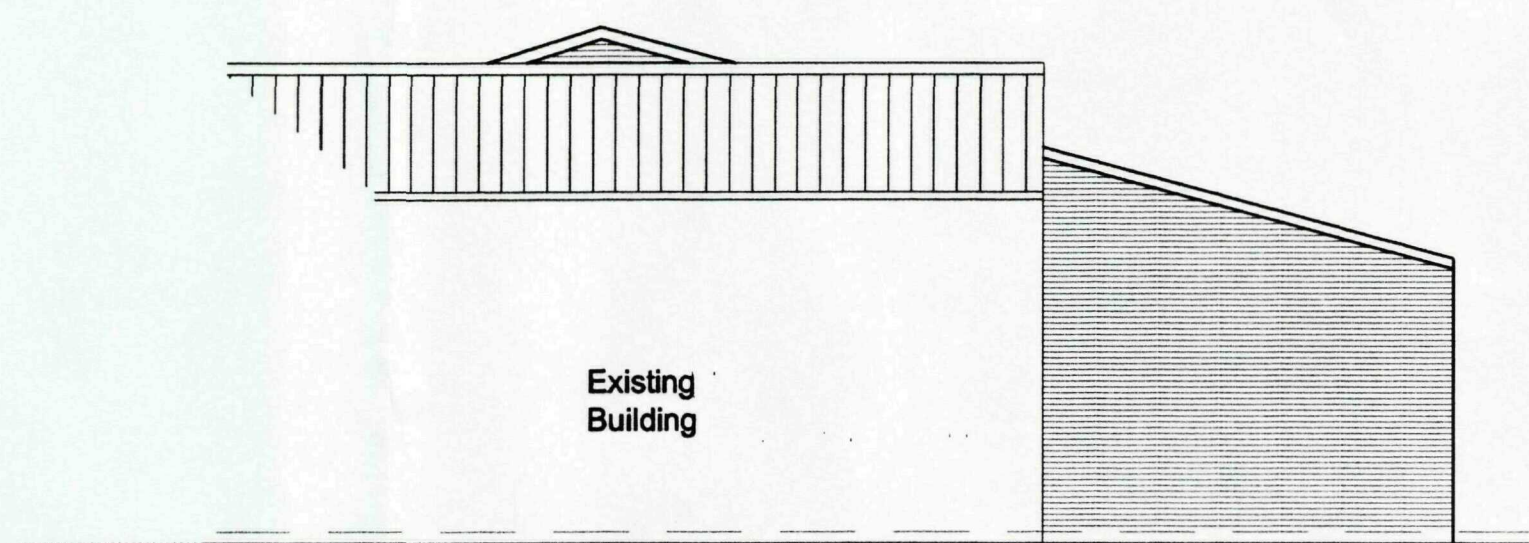

ELEVATION D

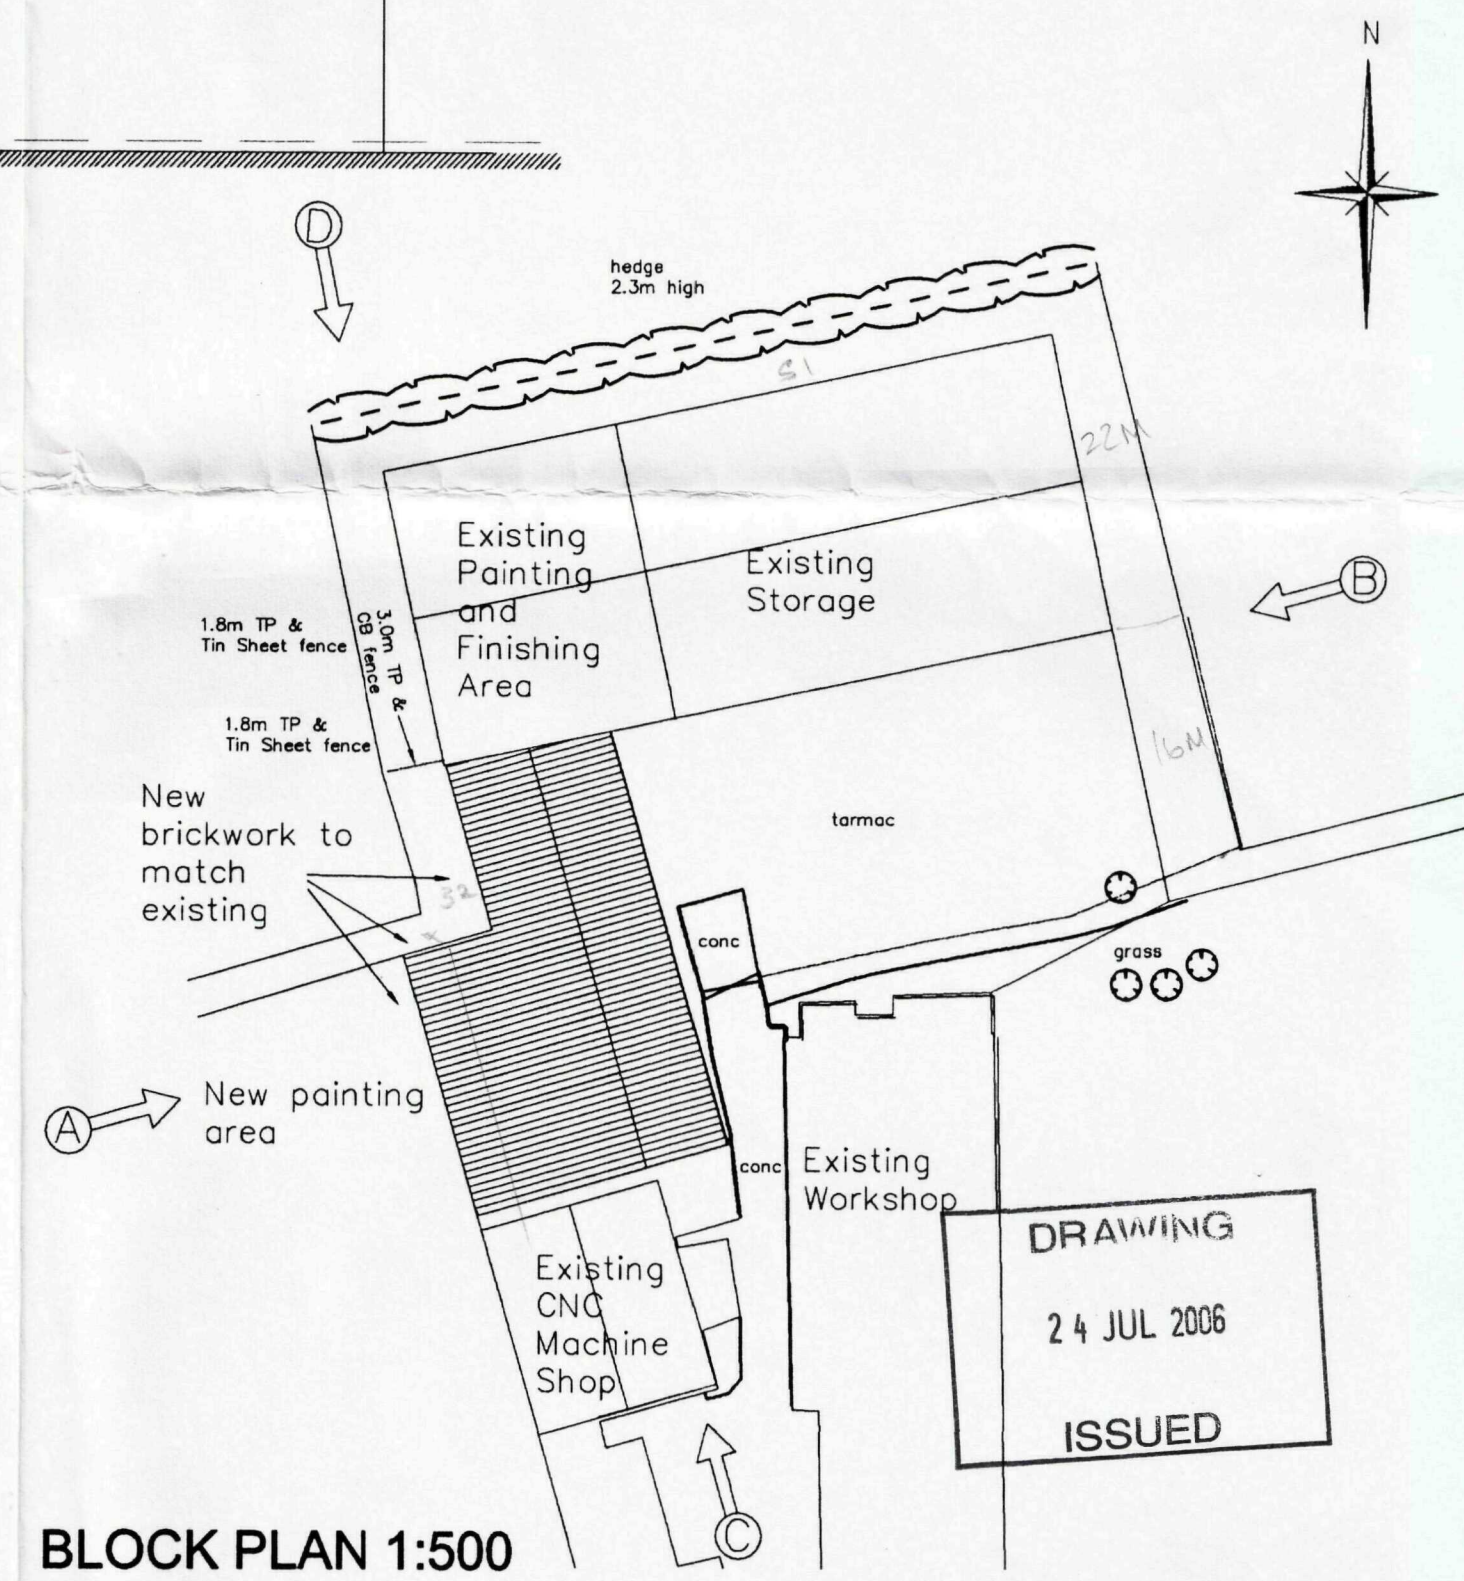

BLOCK PLAN 1:500

SHDC
Planning & Development
25 JUL 2006
Ref: 0152/06

ORIGINAL
IF
RED

DETERMINED
PLAN

C	KTC	Roof pitch amended on Proposed building to Clients Comments	17-07-06
B	KTC	Roof pitch amended on Proposed building	29-06-06
A	KTC	Proposed building extended to meet existing Building	05-04-06
Rev.	By	Notes	Date

rdc Robert Doughty Consultancy			
Client: George Barnsdale & Sons			
Project: High Street, Donington			
Drawing title: Proposed Workshop			
Job No. 641-2	Drawing No. DS01	Rev. C	Drawn KTC
Scale 1:100	Date 04-01-06	Checked	

DO NOT SCALE from this drawing. All measurements should be checked against on site conditions and any discrepancies should be brought to the attention of the Robert Doughty Consultancy.