


front elevation ( west ) - as proposed

side elevation ( south ) - as proposed

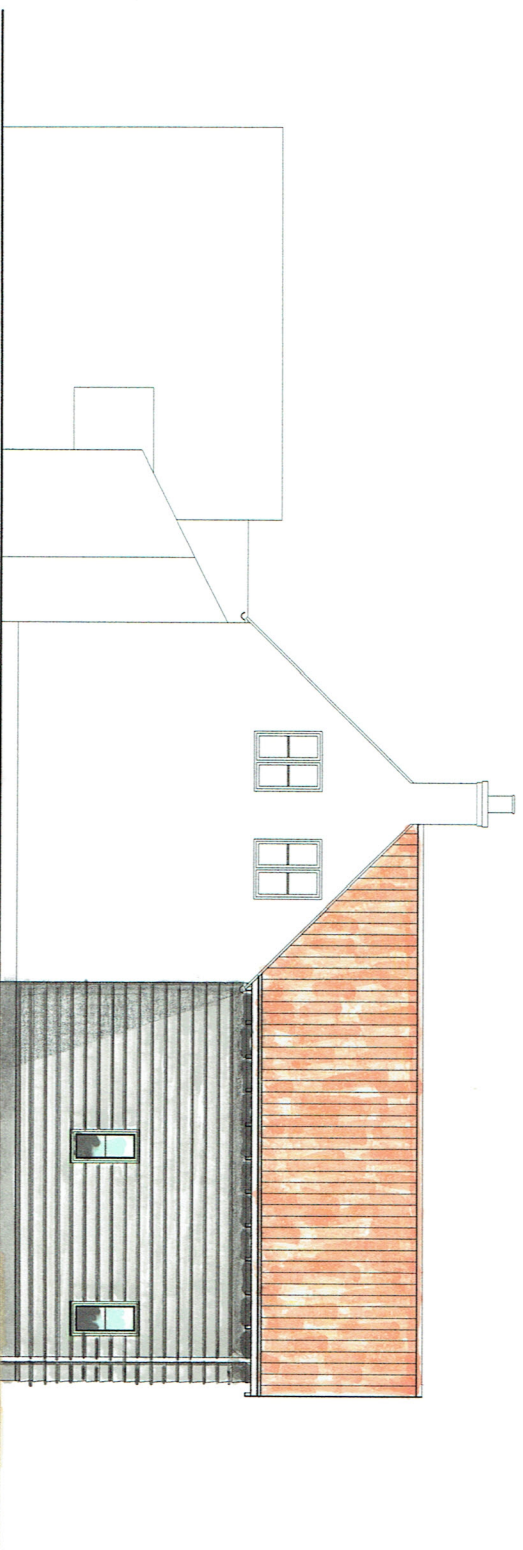

side elevation ( north ) - as proposed

# elevations as proposed

1 : 100 scale

**mlp**

Moulton Land and Planning

moultonlandandplanning.co.uk  
tel 01406 370081 mob 07484 101655 e-mail alan@moultonland.co.uk

Project

**Proposed Extension to Dwelling**  
**100 Quadring Road Donington PE11 4SJ**  
**for Mr. & Mrs. I. Spence**

Drawing

**Elevations as Proposed**

date

feb 2018

scale(s)

1:100 @A3

DRG. No.

SPE01 / pl 005