



SIDE ELEVATION.

19mm T & G weatherboarding.
C.C.A. treated (Colour-Light Brown)

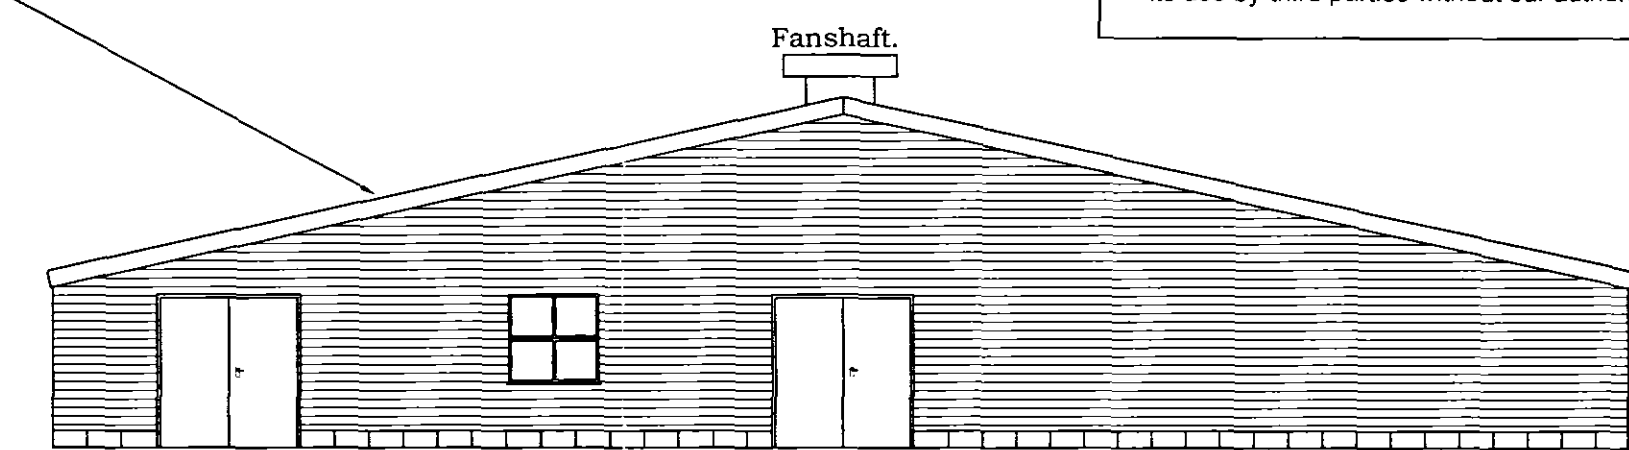


GABLE ELEVATION.

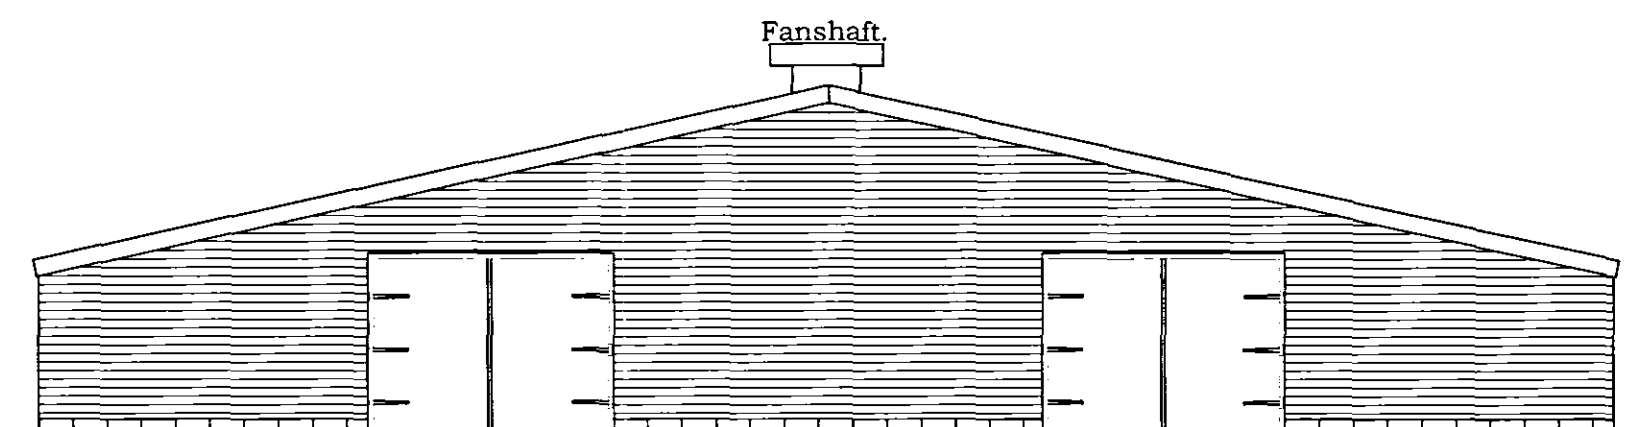

GABLE ELEVATION.

3048mm wide
double hinged doors.


3048mm wide
double hinged doors.

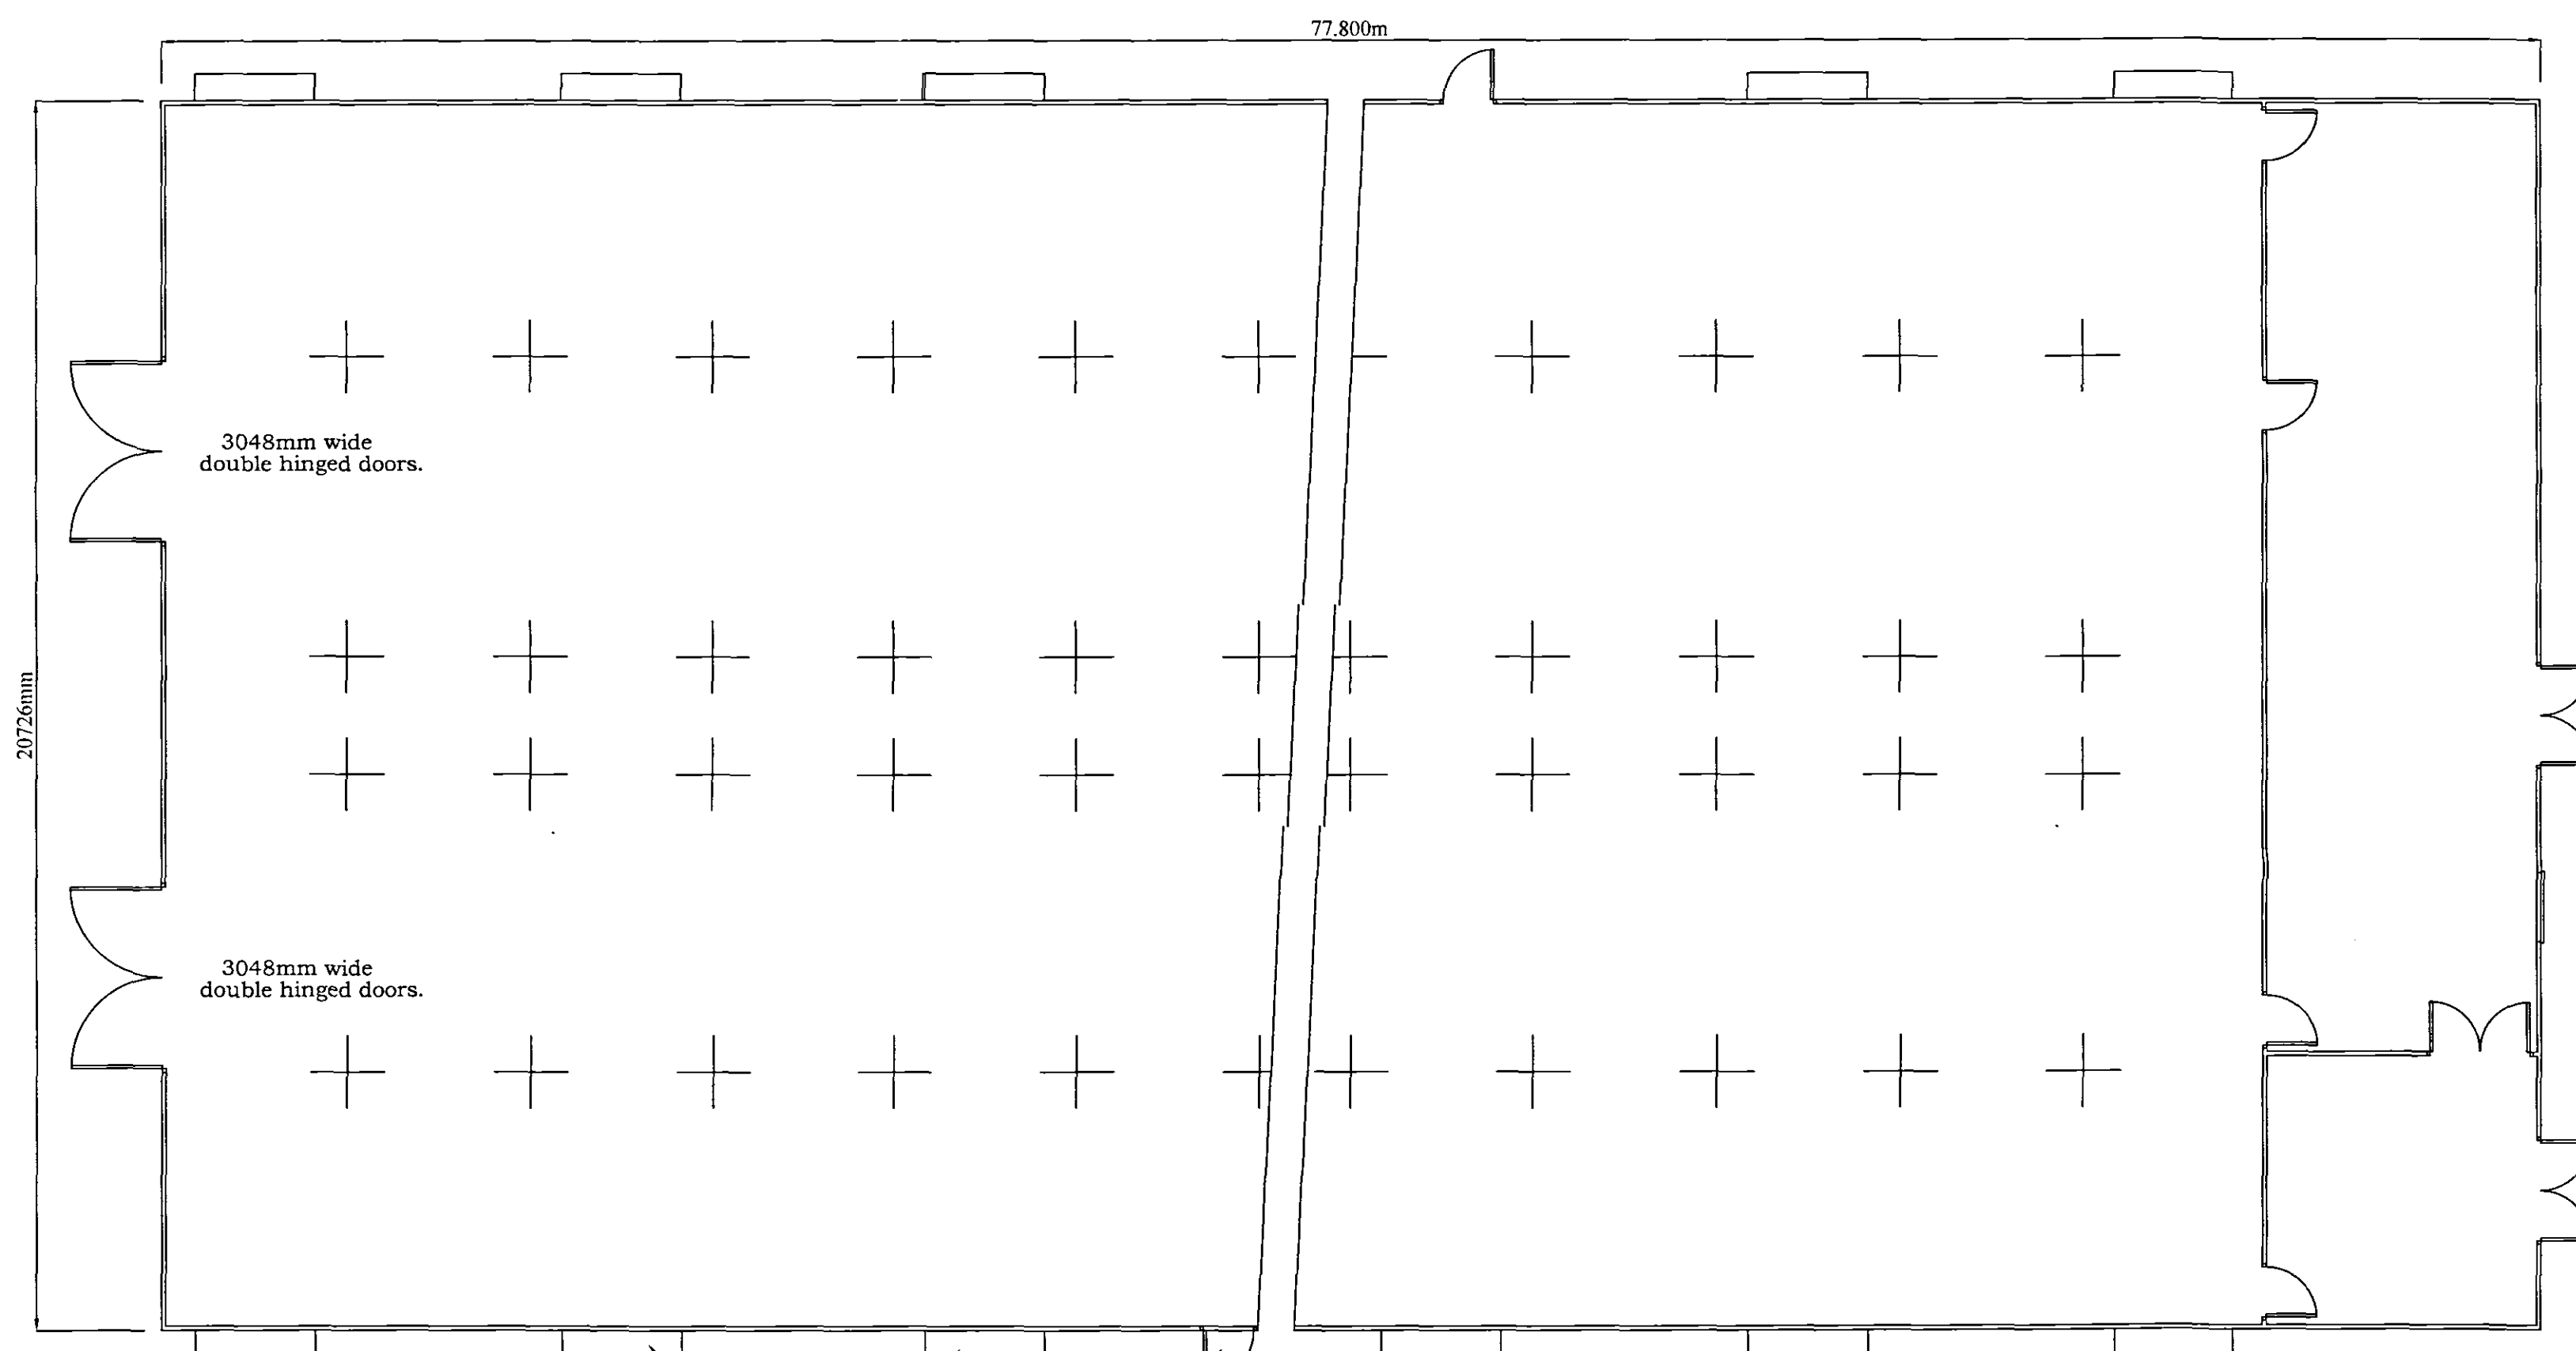

LAYOUT PLAN.

2000 x 450mm
Pop holes.

2 No escape door
each side of house.

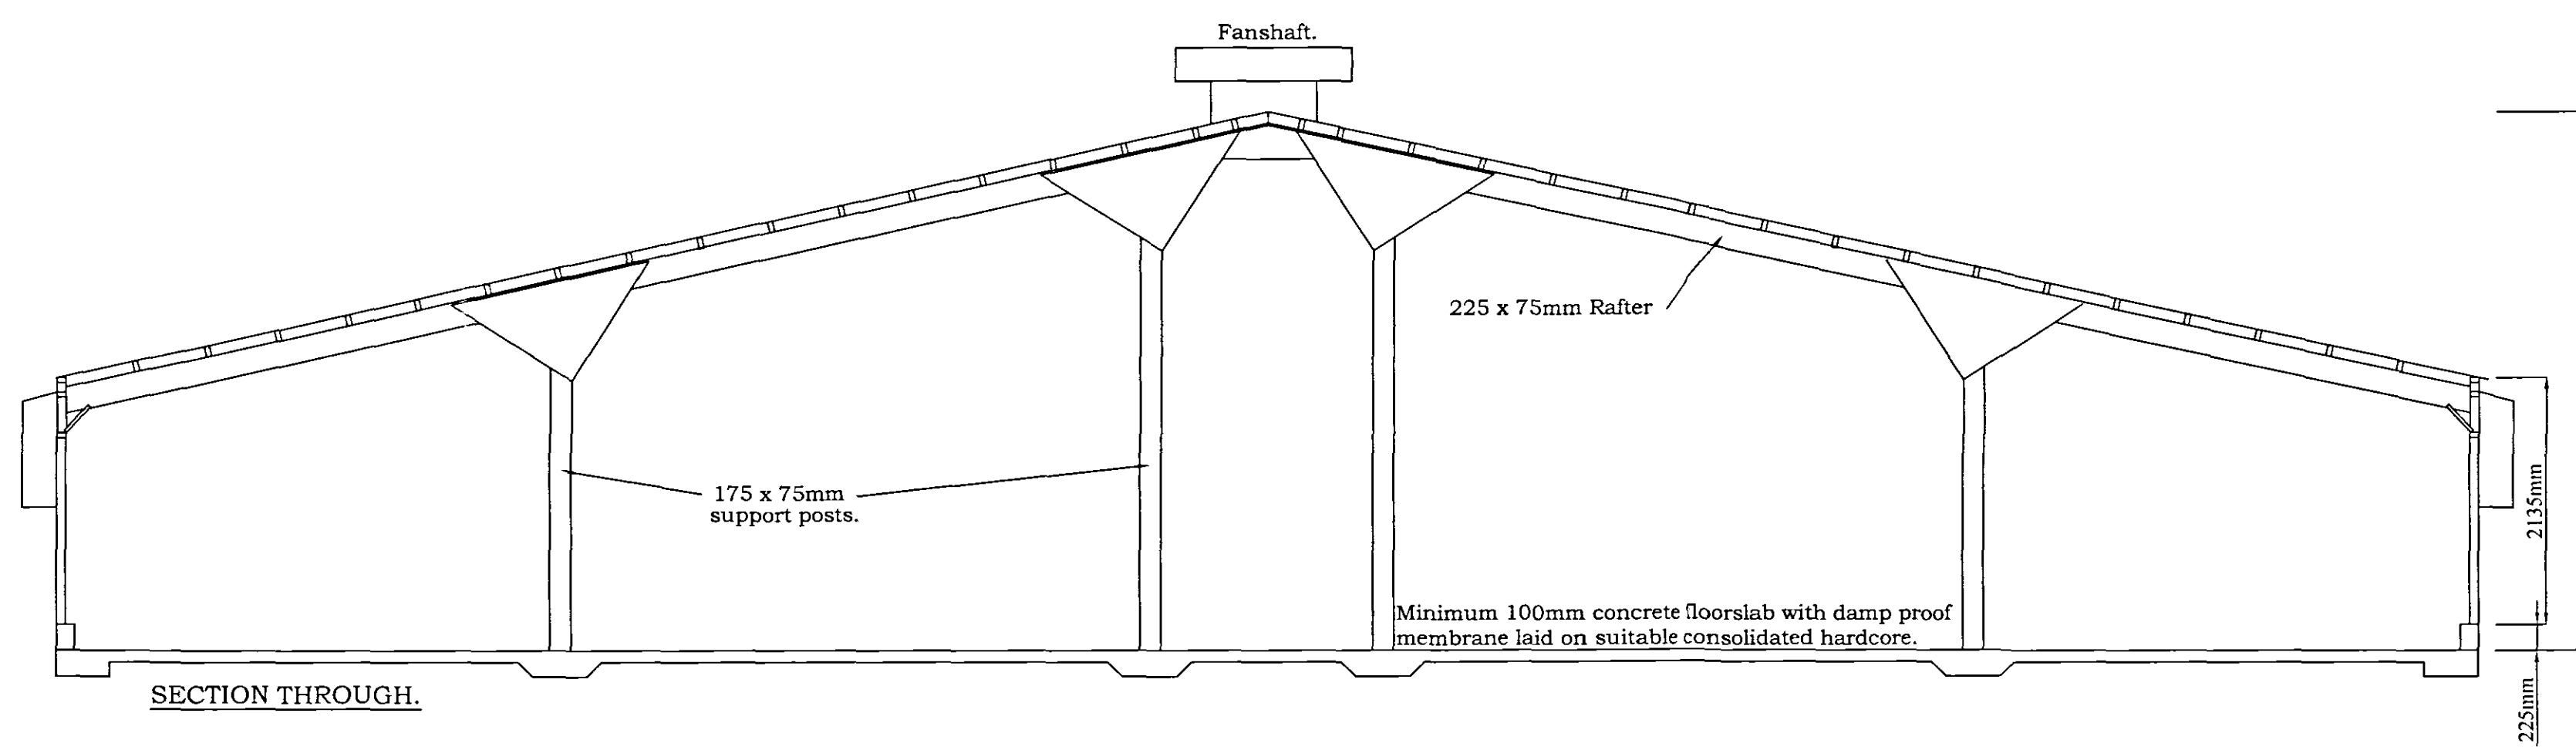

SECTION THROUGH.

Specification:-
Roof.
Polyester coated profiled steel sheeting
(Colour-Slate Blue) on 100 x 50mm softwood
purlins at 610mm centres, with 100mm f/glass
insulation laid on 3.2mm fully compressed
wallboard lining.
Walls.
19mm T & G weatherboarding on 75 x 50mm
framework, with 80mm fibreglass insulation
and 3.2mm fully compressed wallboard lining.
225 x 75mm truss rafters at 3048mm centres.
P.V.C. rainwater gutters and downpipes.
Base details.
1 No. course of 440 x 215 x 140mm concrete
blocks to finish 225mm above concrete floor
with 100mm wide DPC by Harlow Bros. Ltd.
100mm concrete floorslab on suitable consolidate
hardcore, with slab edge thickened to 450 x 225mm
minimum.

- 6 FEB 2004

0168104

THIS PLAN IS TO ENABLE THE CUSTOMER
TO APPLY FOR ANY BYE LAW OR PLANNING
PERMISSION.
IT IS NOT A WORKING DRAWING.
DETAILED FOUNDATION PLANS WILL BE SENT
ON REQUEST WHEN REQUIRED.

Harlow Bros.
LIMITED

LONG WHATTON
Nr. LOUGHBOROUGH - Leicestershire
Telephone: (01509) 842561 Fax: (01509) 843577

DRAWN. BAB
CHECKED. RB
DATE. 12/11/03
SCALES. 1:100 1:50

DRG. No

03K102-E

Elevation Plan for Proposed 77.800 x 20.726m Free Range Laying House
A. K. Wright Farms, Dovecote Farm, Donnington, Spalding. PE11 4XE

The buildings we supply are made to an exact size, therefore the completed foundations must be exact (by steel tape measure) to measurements on this drawing. If foundations are incorrect in any way, the expense of alterations, delays in erection etc. is the responsibility of the builder and/or customer. The builder is responsible for grouting in the holding down bolts, posts or door track after erection.