



Do not scale off this drawing — All dimensions and setting out to be verified on site. If in doubt contact the originator for clarification.

This drawing is the property of FRAMEWORK. Copyright is reserved by them and the drawing is issued on the condition that it is not copied, reproduced, retained or disclosed to any unauthorised person, either wholly or in part without the consent in writing of FRAMEWORK

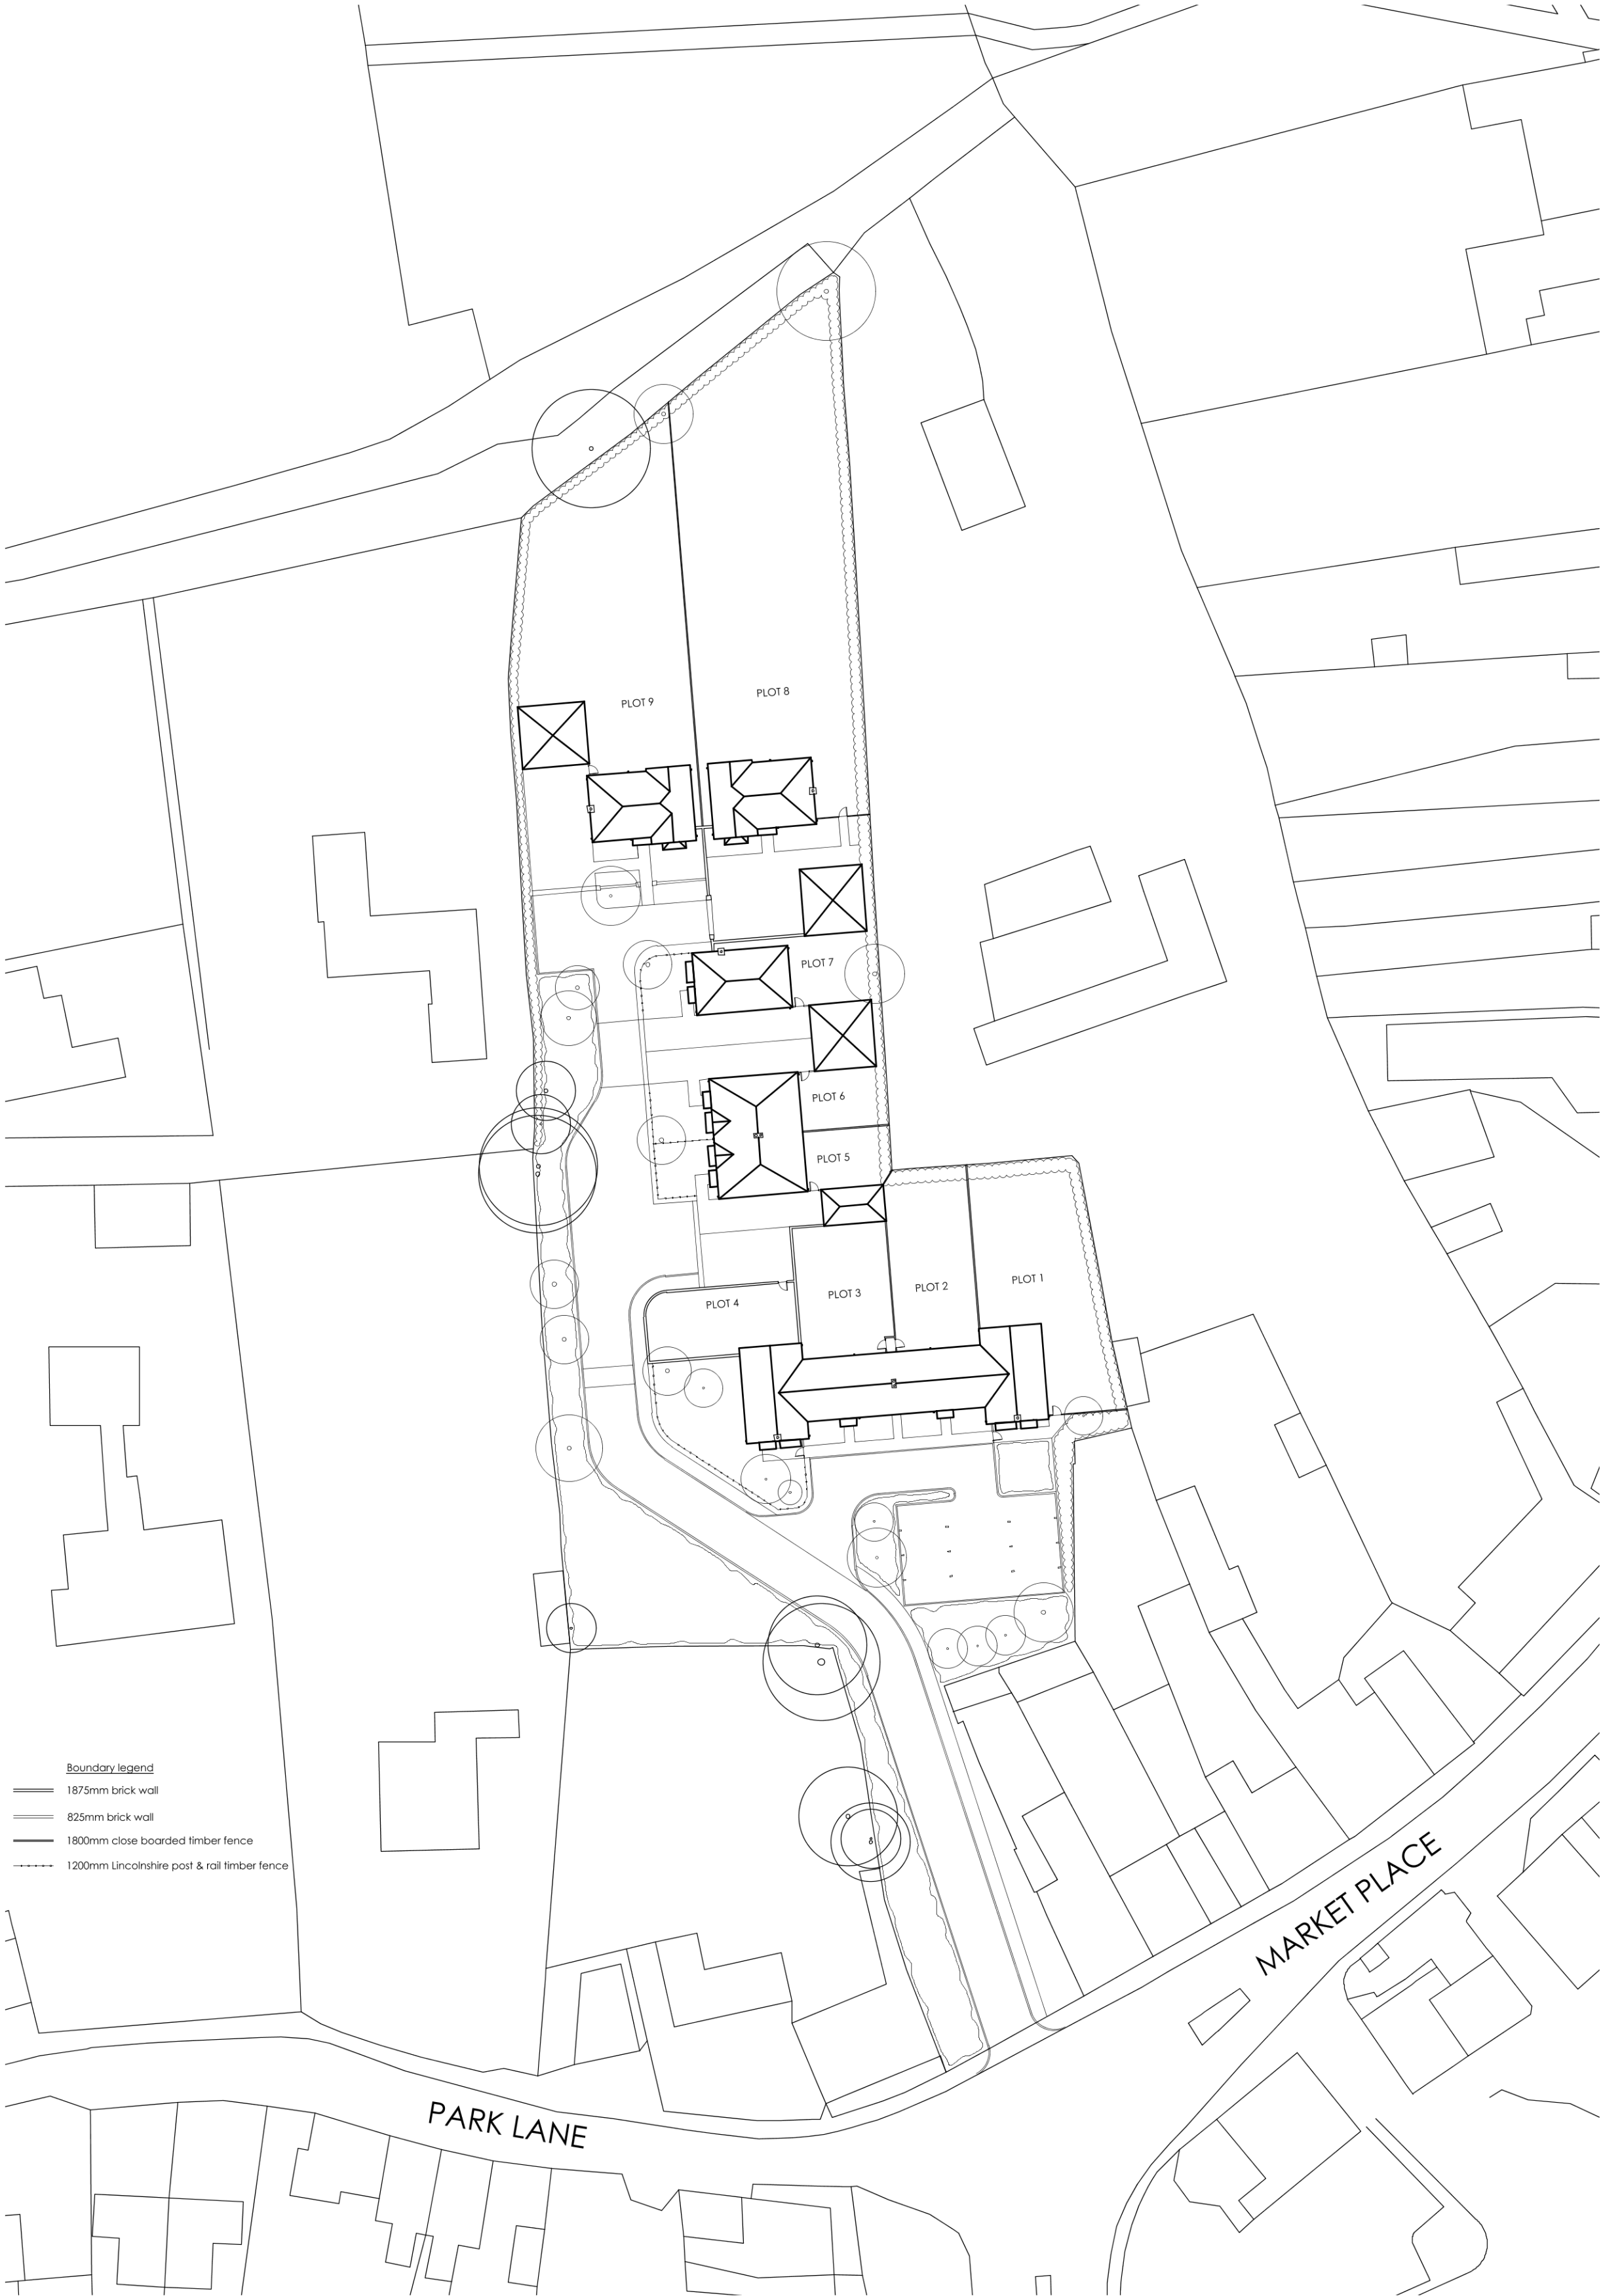

Proposed Site Plan
Scale: 1:500

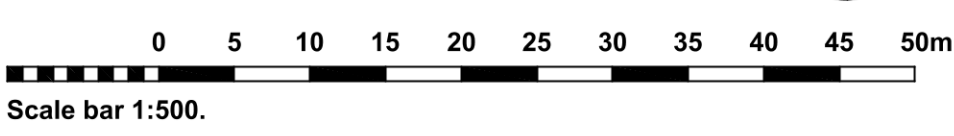

OUTLINE PLANNING ISSUE

A		DRAWING GENERALLY UPDATED		31.03.20		jg		
Rev	Revision note			Date		Drawn by		
   Framework Architects		PROPOSED RESIDENTIAL DEVELOPMENT LAND BEHIND 12 MARKET PLACE DONINGTON						
		Drawn by DK		Checked		Date FEB 20	Scale 1:500 at A2	
		PROPOSED SITE PLAN			Dwg No J1930 00104		Rev A	