




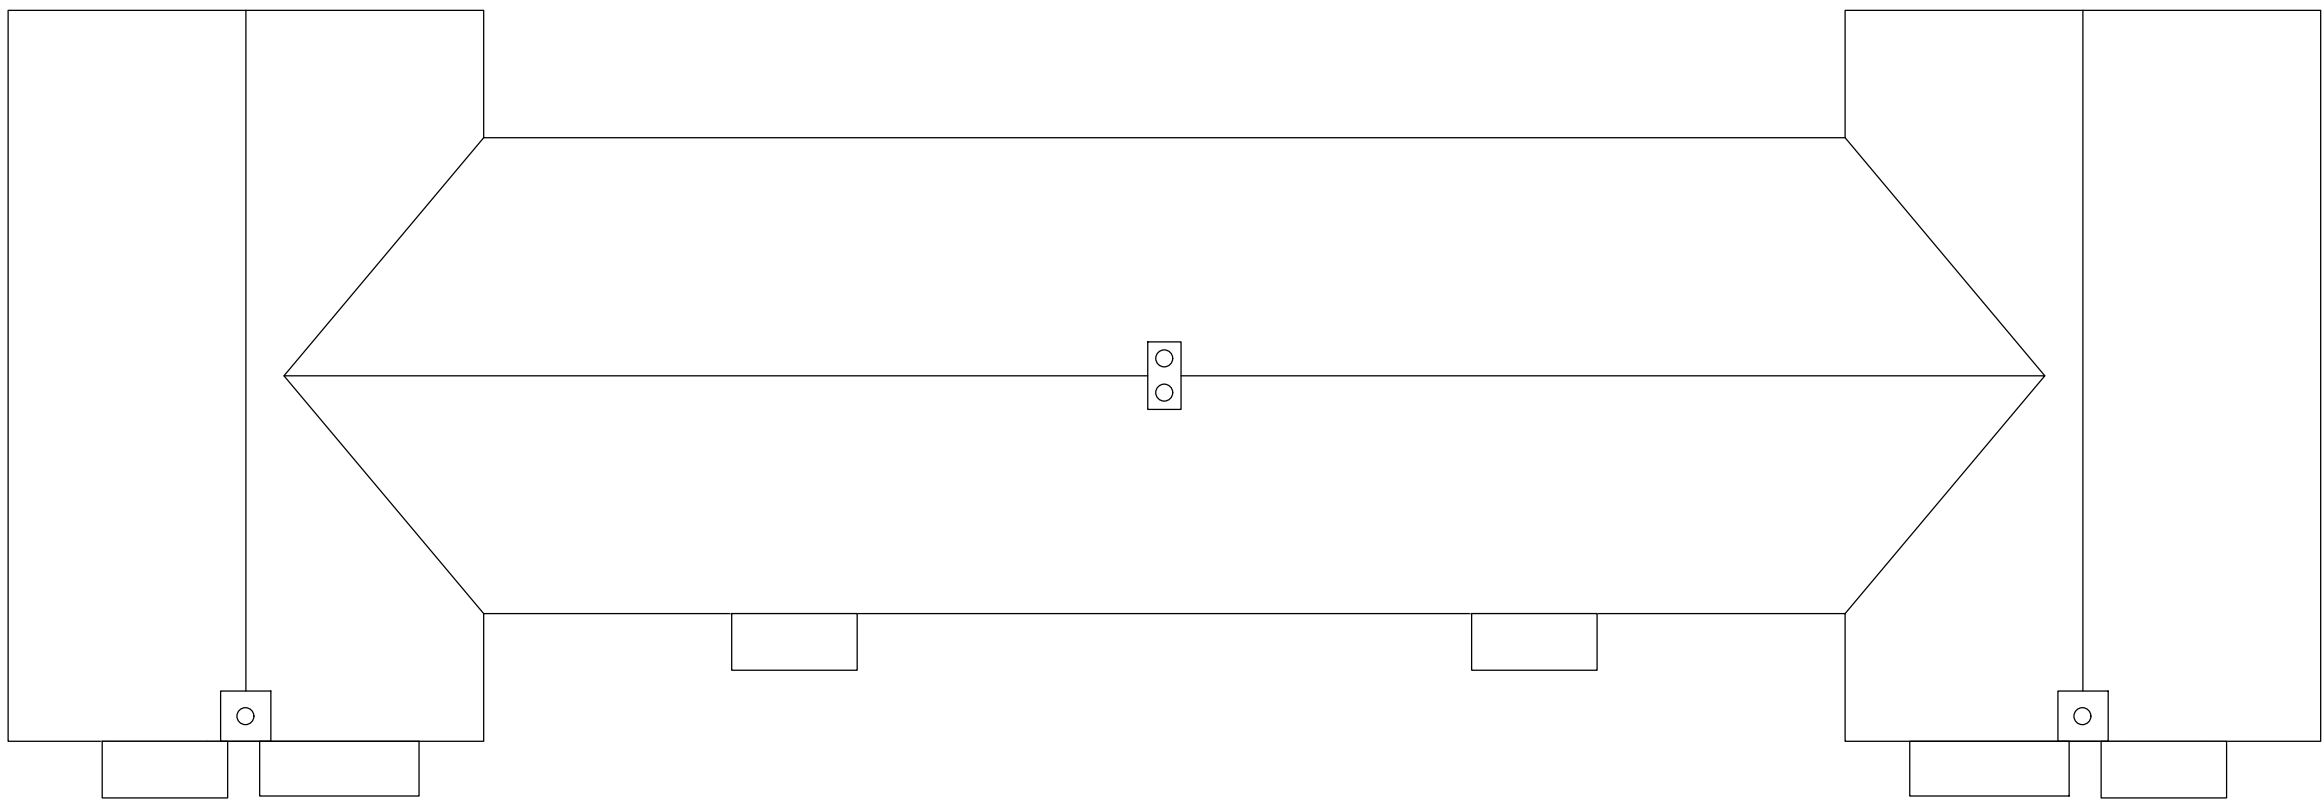

roof plan

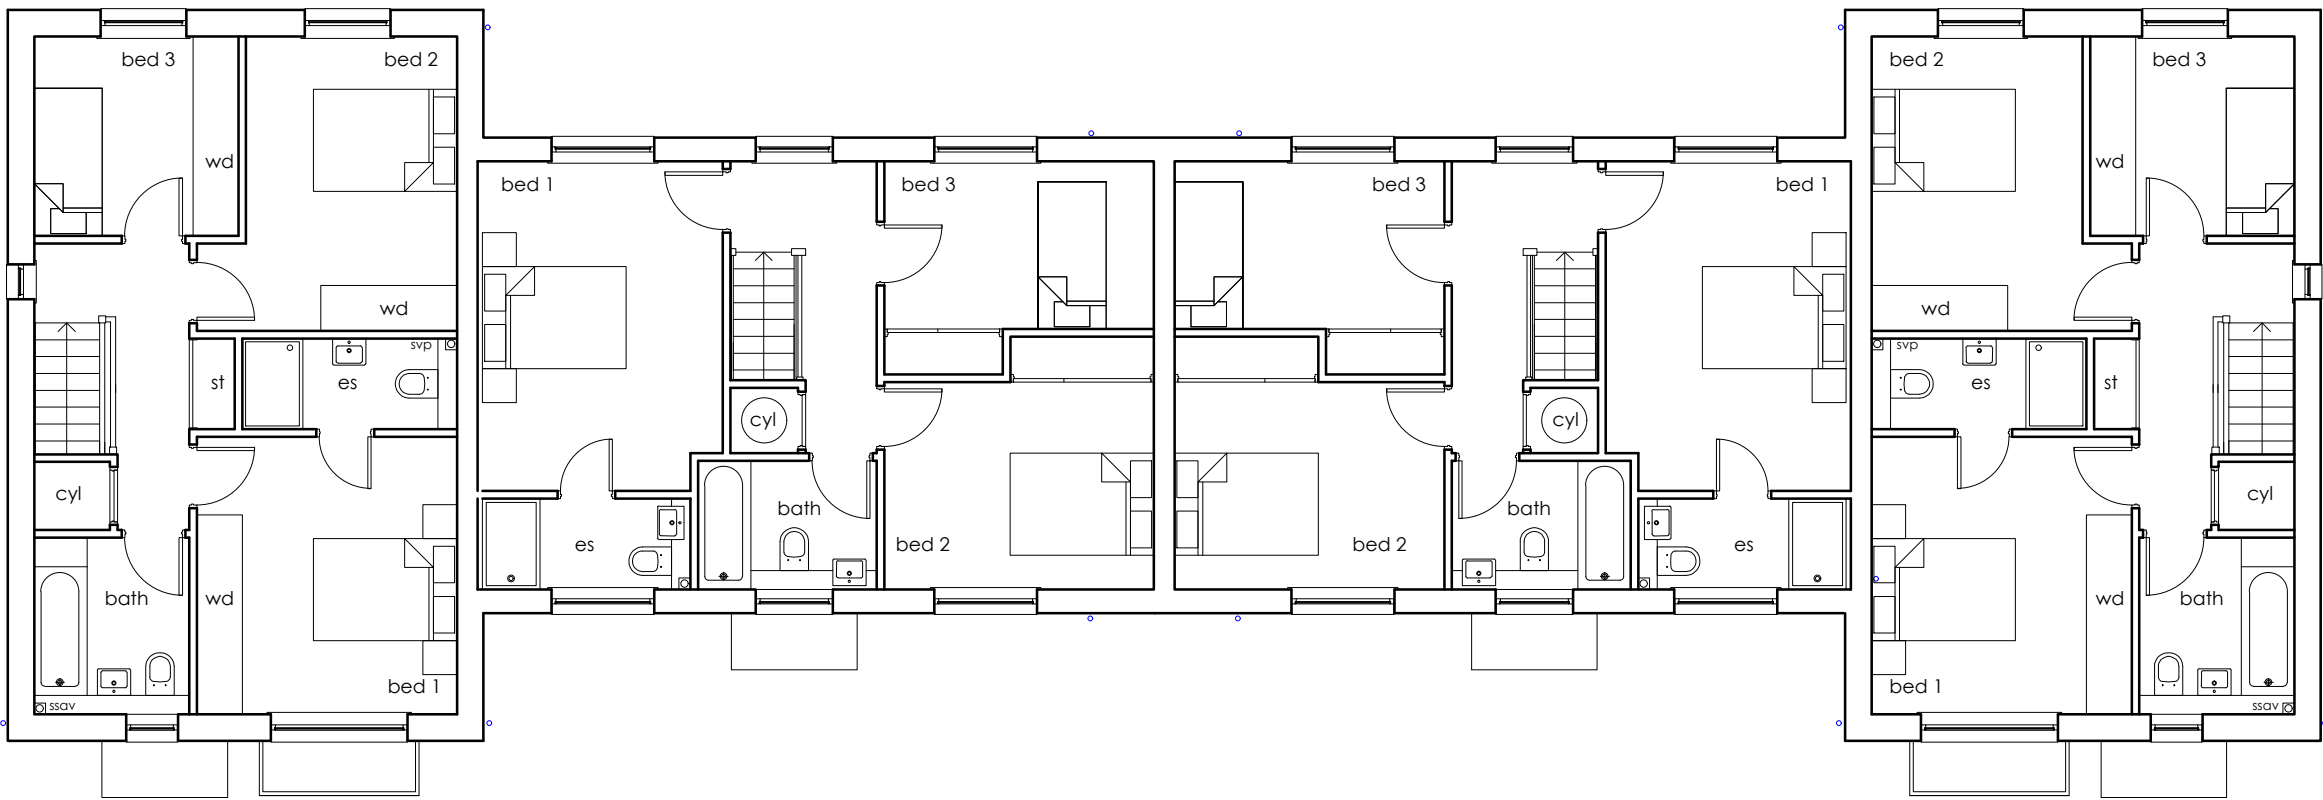


first floor plan

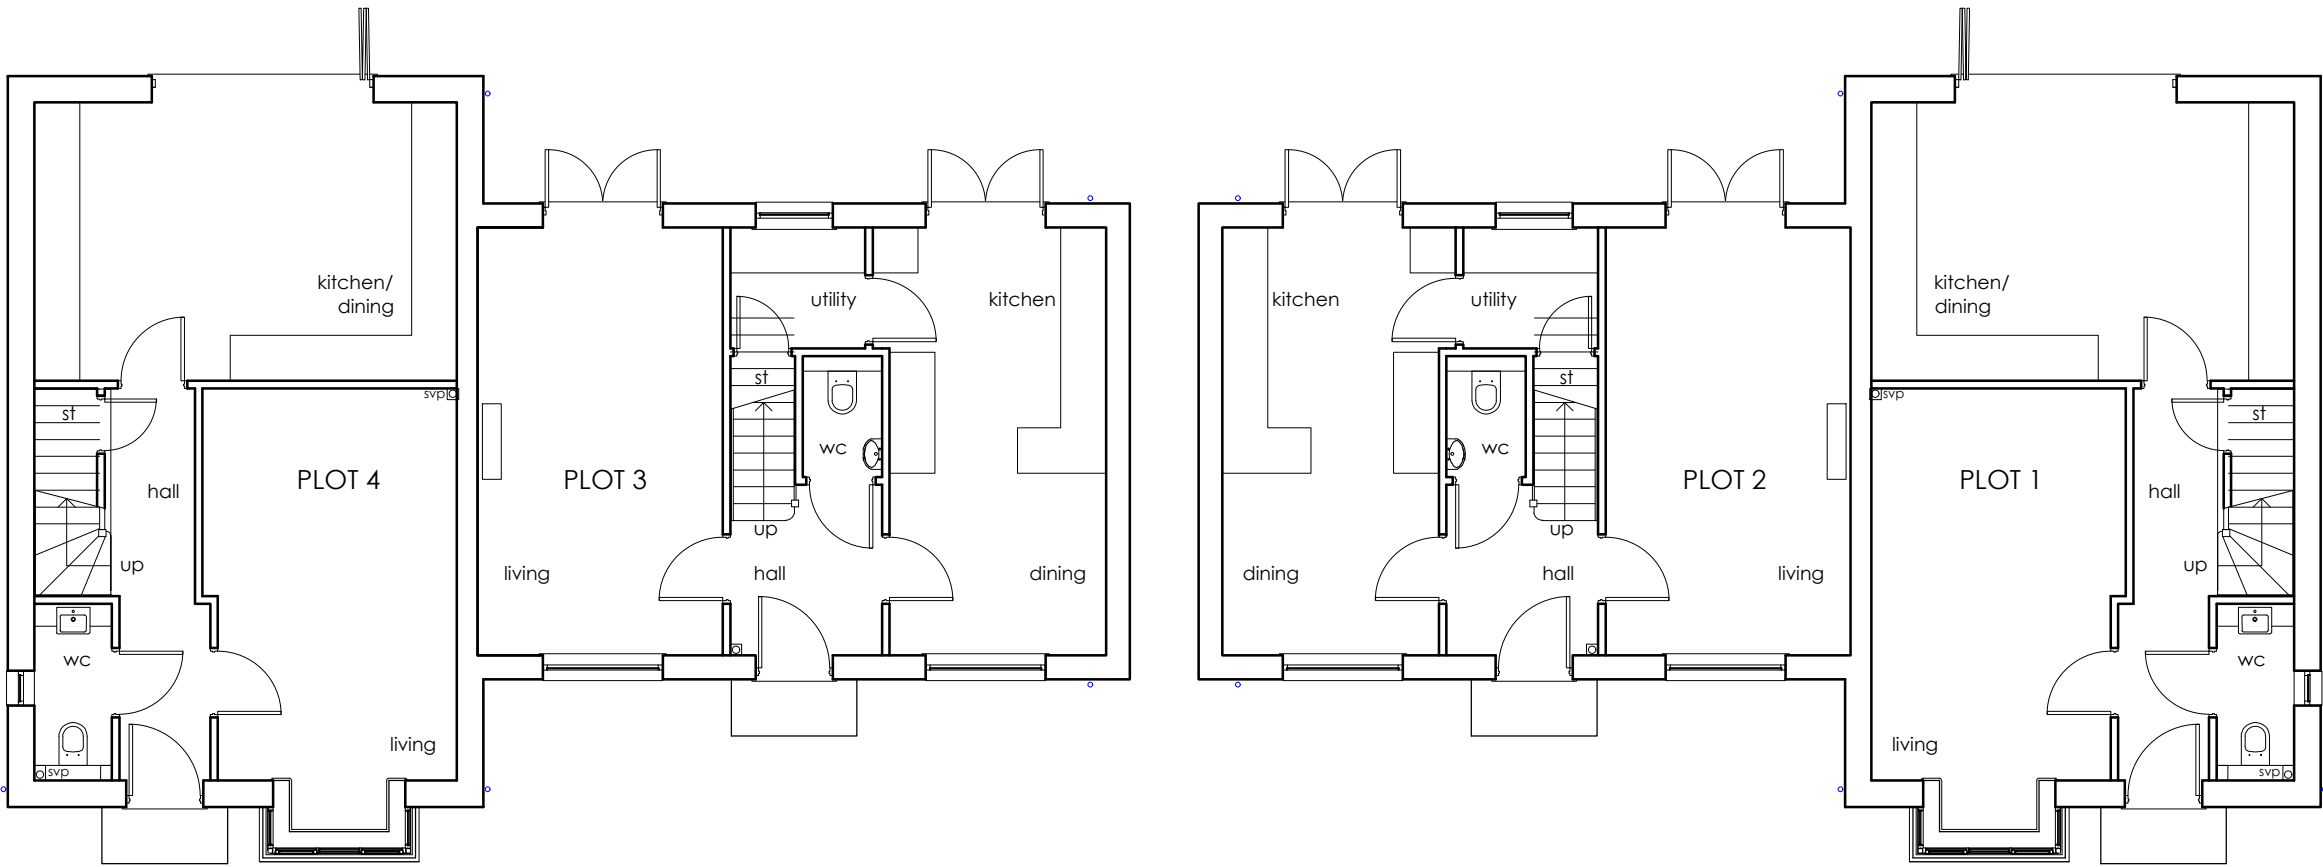


ground floor plan

Plots 1-4 Floor Plans & Elevations Scale: 1:100

 


front elevation

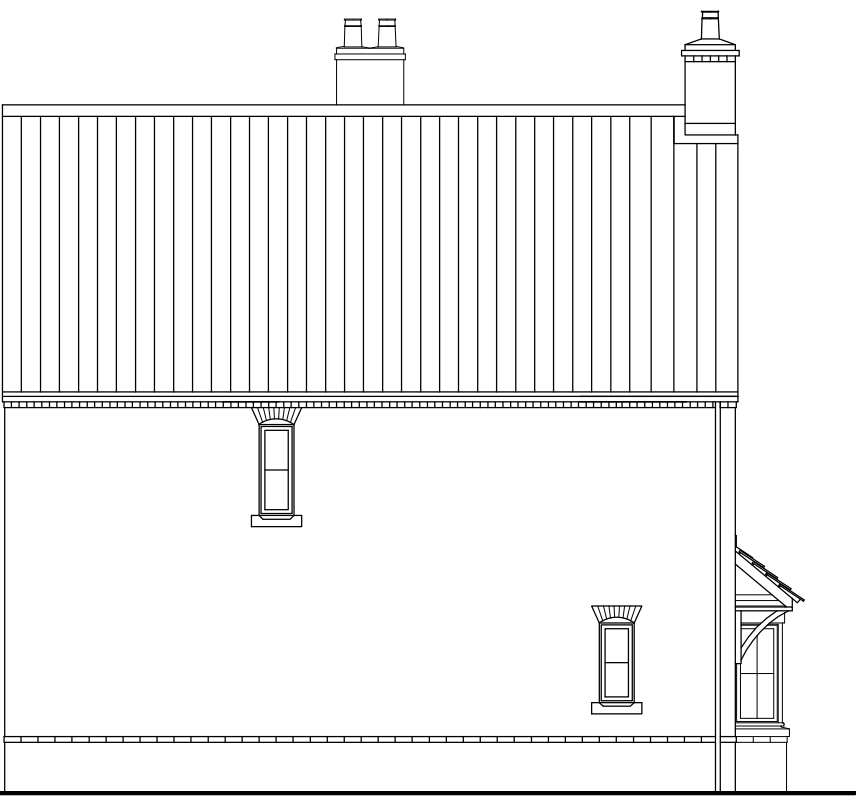

side elevation



rear elevation

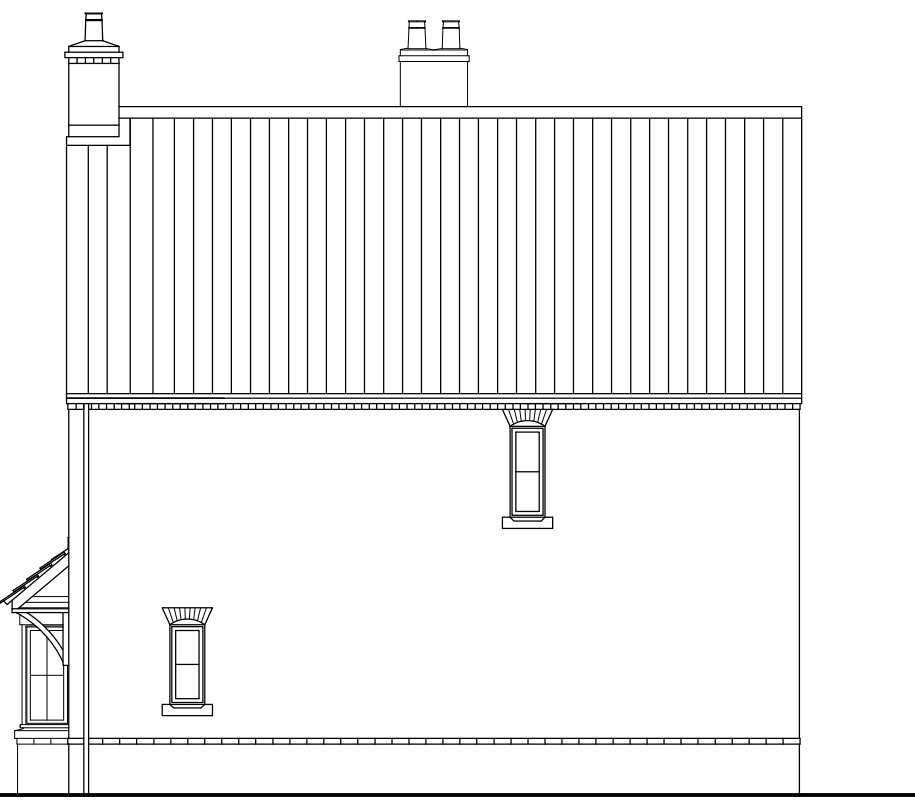

side elevation

OUTLINE PLANNING ISSUE

Rev	Revision note	Date	Drawn by
1	PROPOSED RESIDENTIAL DEVELOPMENT LAND BEHIND 12 MARKET PLACE DONNINGTON		
2	Drawn by DK	Checked	Date OCT 19
3	Scale 1:100 at A1		
4	Framework Architects		
5	PLOTS 1-4 FLOOR PLANS AND ELEVATIONS	Dwg No J1930 00107	Rev
6	3 MARINE STUDIOS, BURTON LANE END, BURTON WATERS, LINCOLN LN1 2UA T 01522 535383 E info@frameworkarchitects.co.uk W frameworkarchitects.co.uk	Copyright © 2013 Framework All rights reserved	