




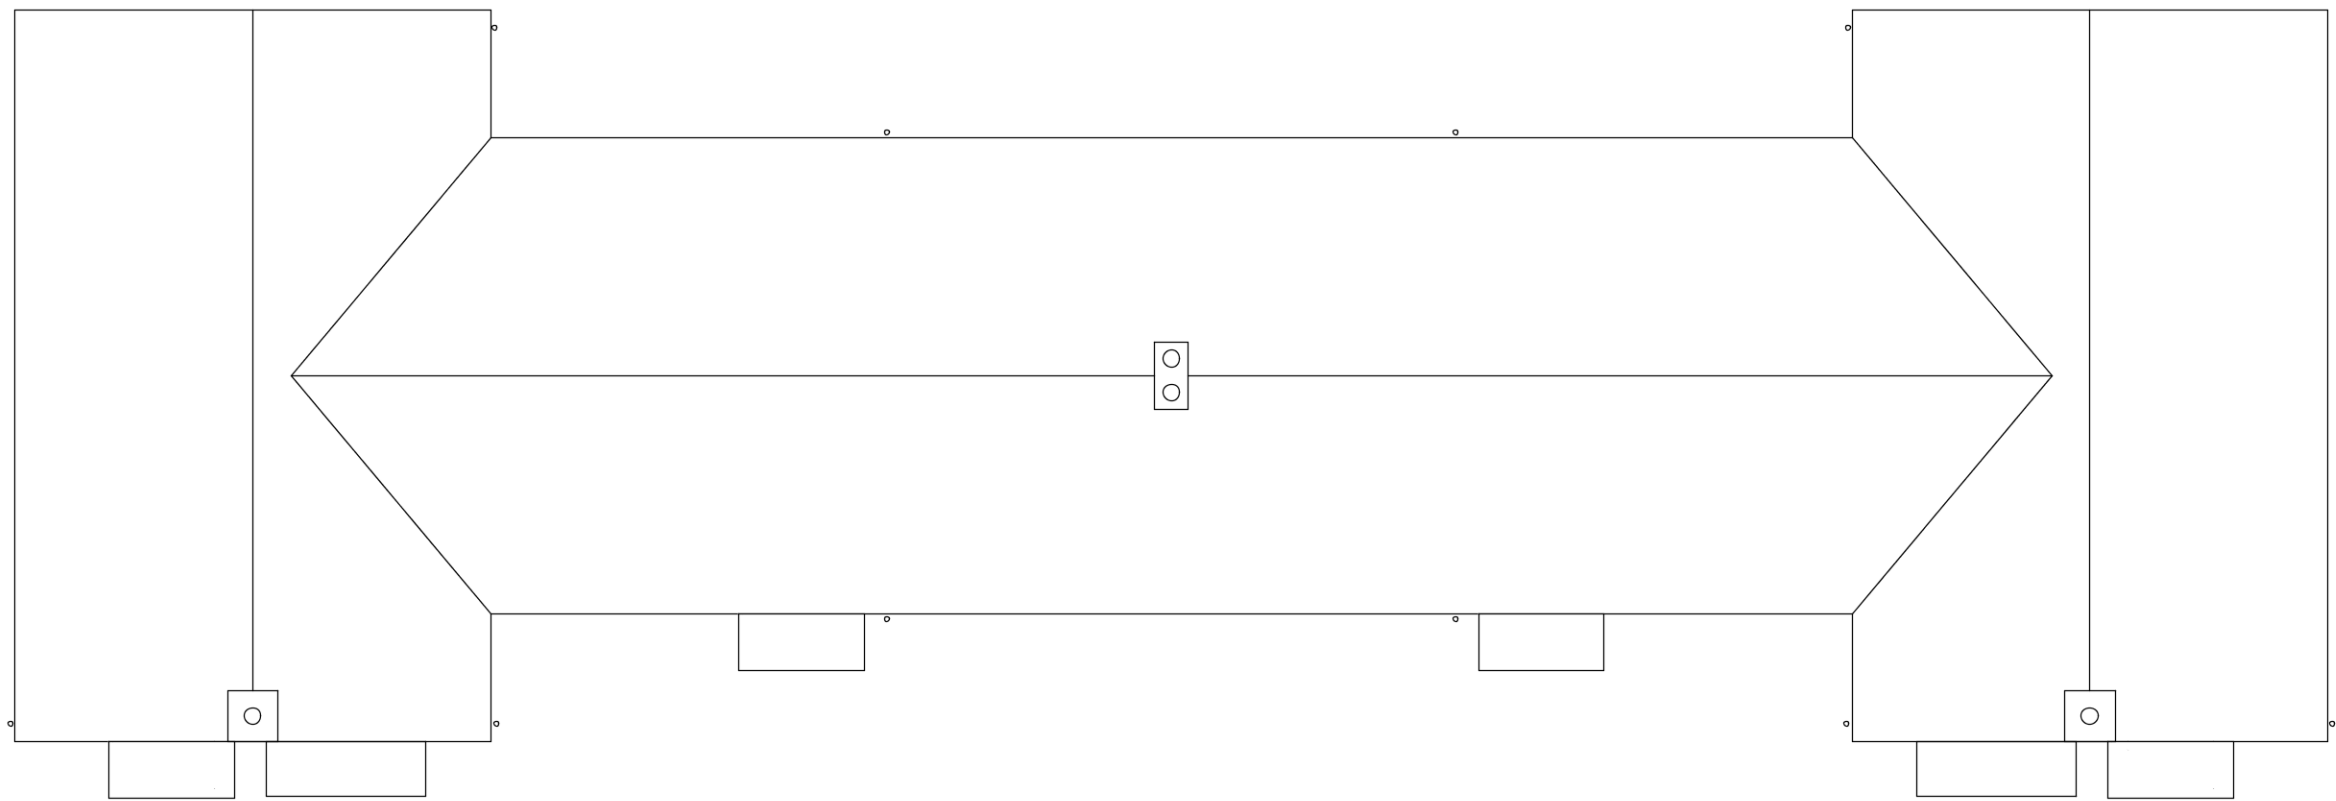

roof plan

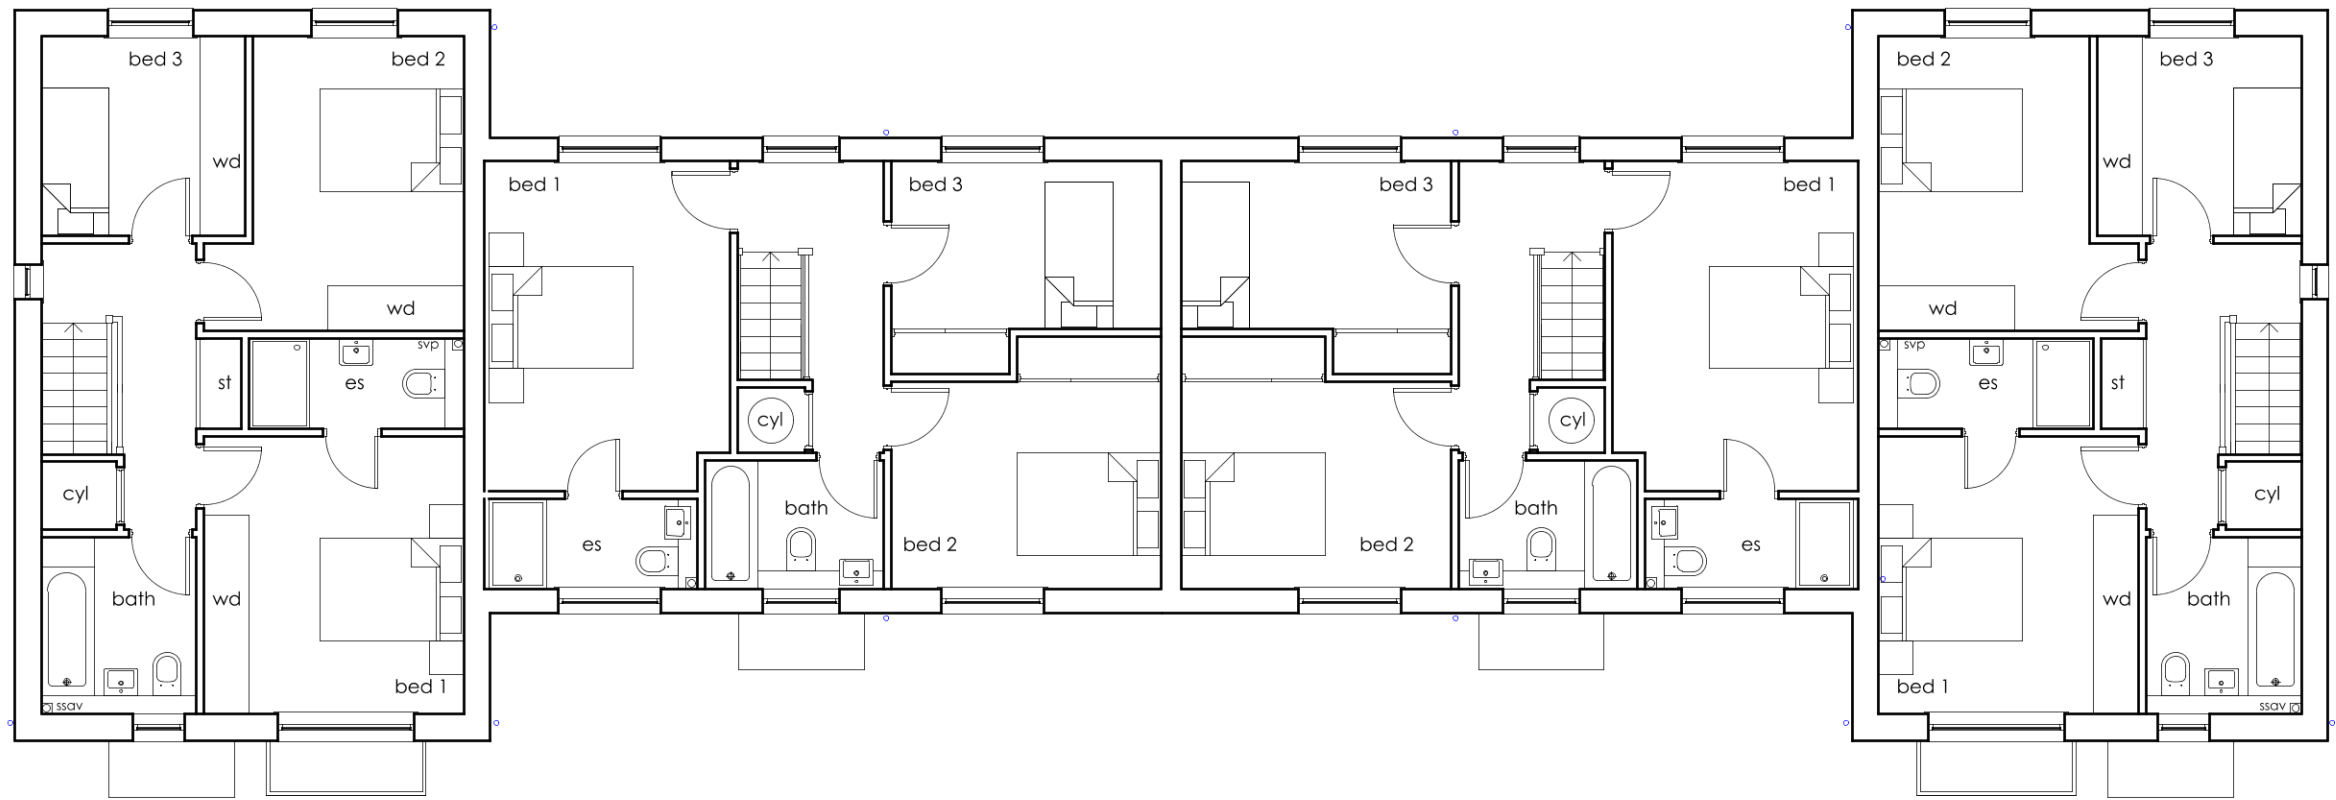

first floor plan

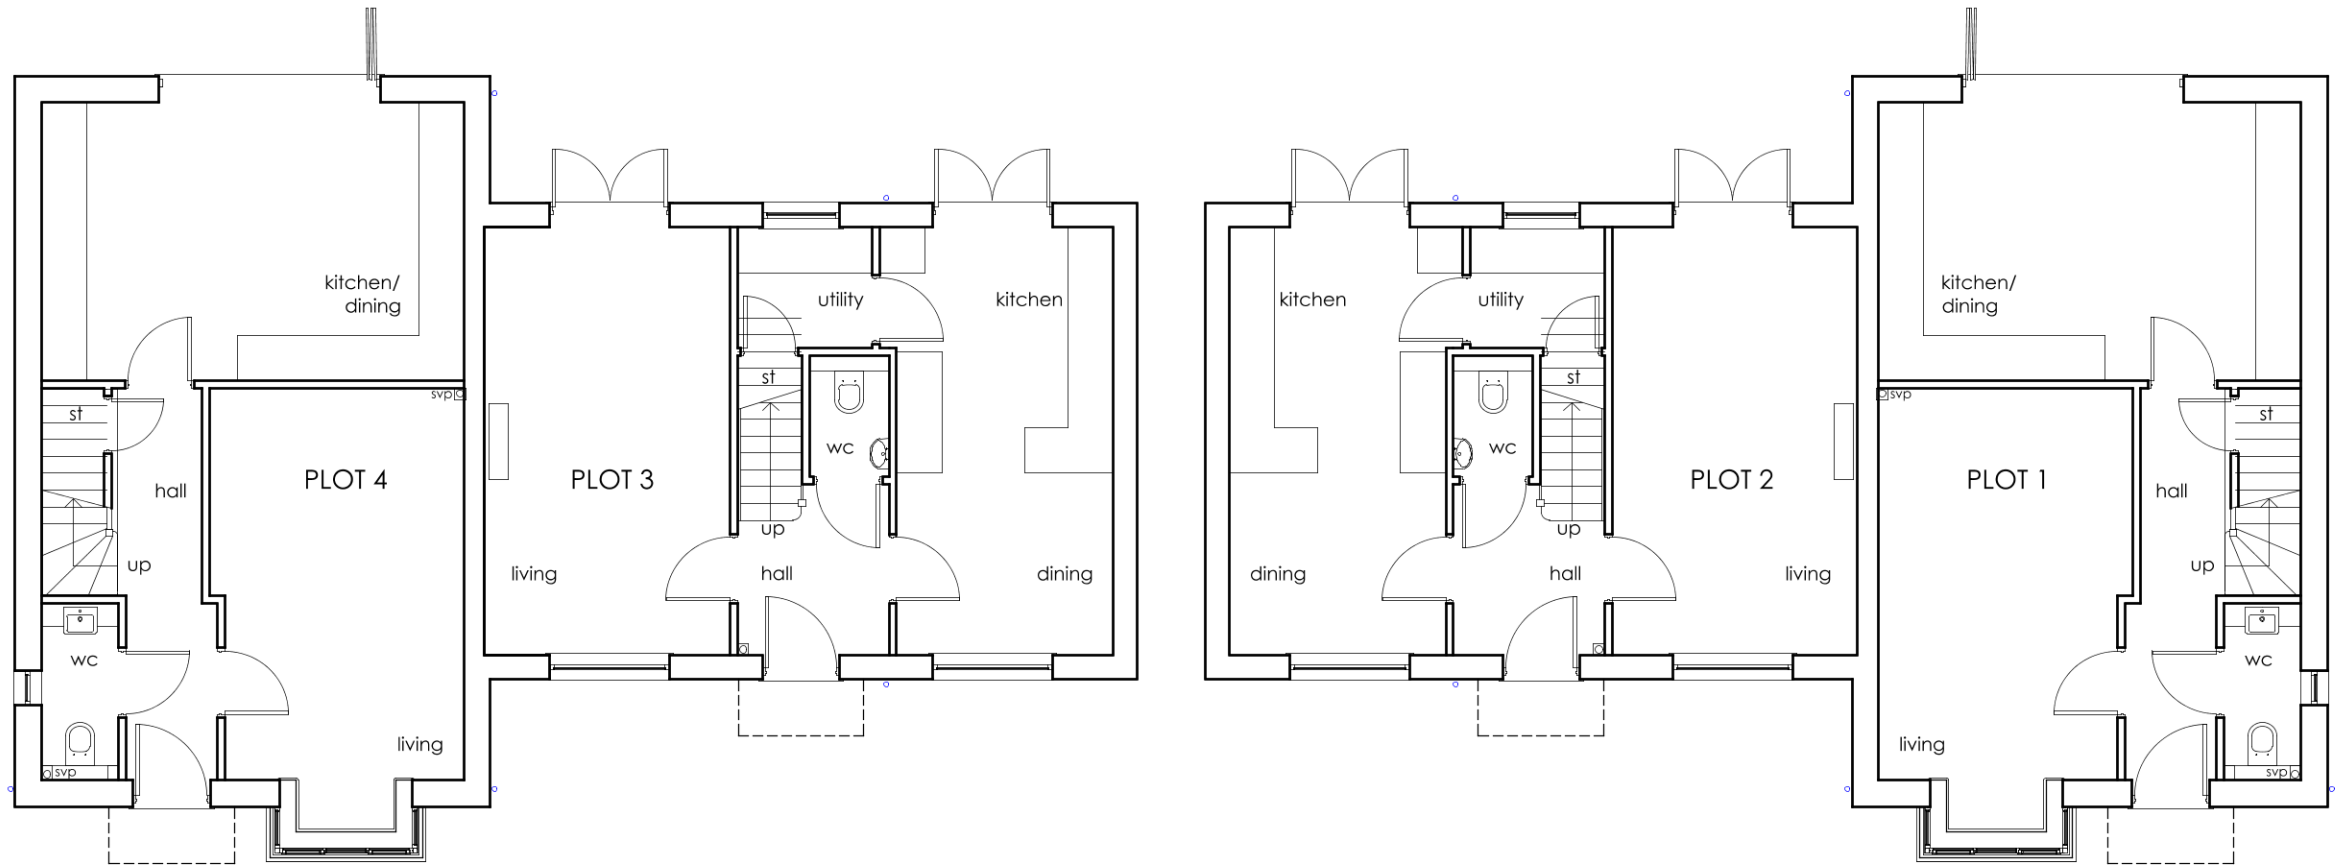


ground floor plan

Plots 1-4 Floor Plans & Elevations Scale: 1:100

0 1 2 3 4 5 6 7 8 9 10m
Scale bar 1:100.




front elevation

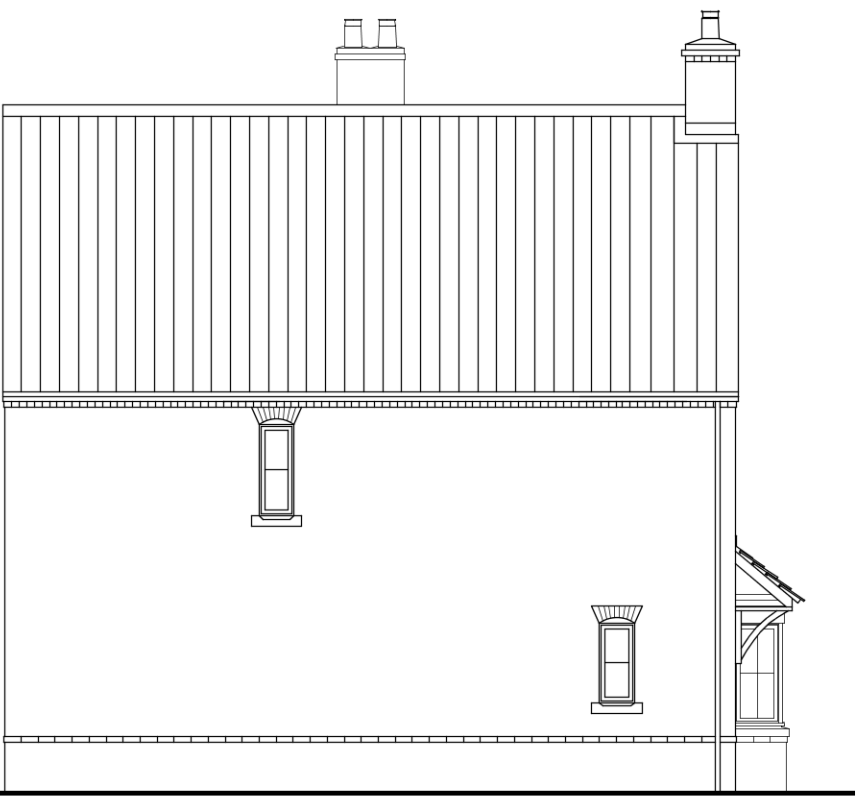

side elevation



rear elevation

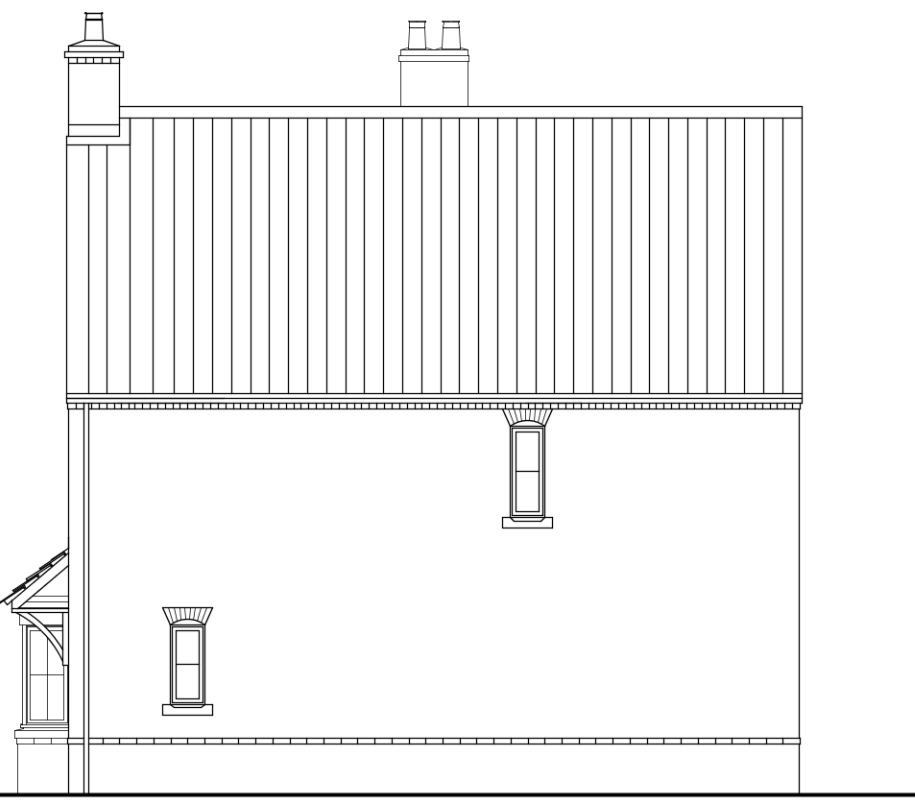

side elevation

OUTLINE PLANNING ISSUE

A	DRAWING GENERALLY UPDATED	31.03.20	ig
Rev	Revision note	Date	Drawn by
1	PROPOSED RESIDENTIAL DEVELOPMENT LAND BEHIND 12 MARKET PLACE DONNINGTON		
2	Drawn by DK	Checked	Date OCT 19
3	Scale 1:100 at A1		
4	Framework Architects		
5	PLOTS 1-4 FLOOR PLANS AND ELEVATIONS	Dwg No J1930 00107	Rev A
6	3 MARINE STUDIOS, BURTON LANE END, BURTON WATERS, LINCOLN, LN1 2UA T 01522 535383 E info@frameworklincoln.co.uk W frameworkarchitects.co.uk	Copyright © 2015 Framework All rights reserved	