



Do not scale off this drawing – All dimensions and setting out to be verified on site. If in doubt contact the originator for clarification.


This drawing is the property of FRAMEWORK. Copyright is reserved by them and the drawing is issued on the condition that it is not copied, reproduced, retained or disclosed to any unauthorised person, either wholly or in part without the consent in writing of FRAMEWORK

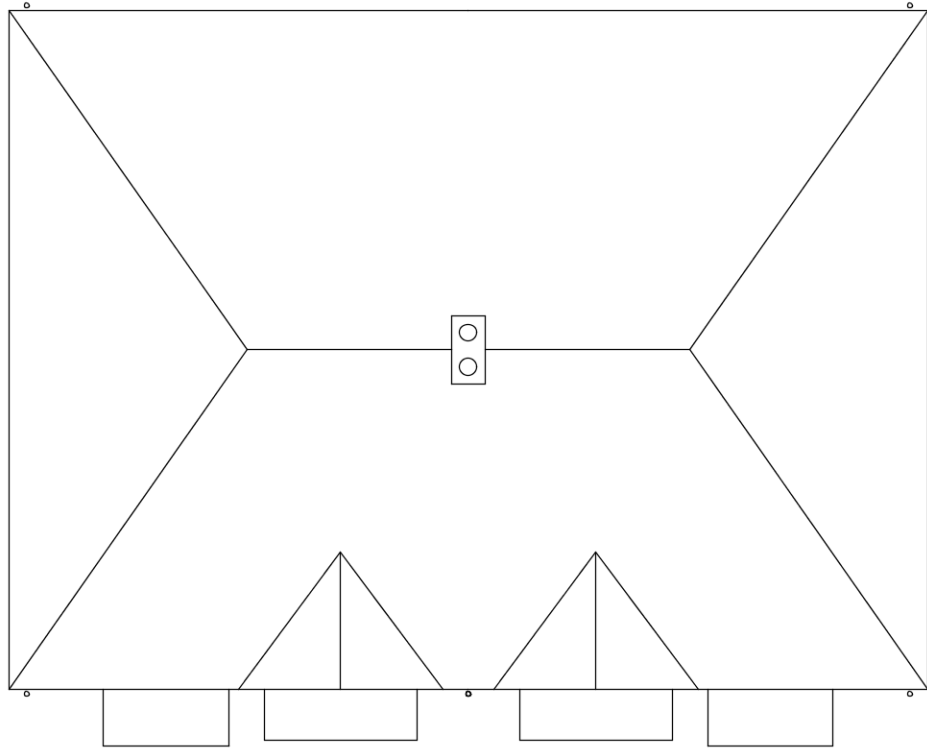

roof plan

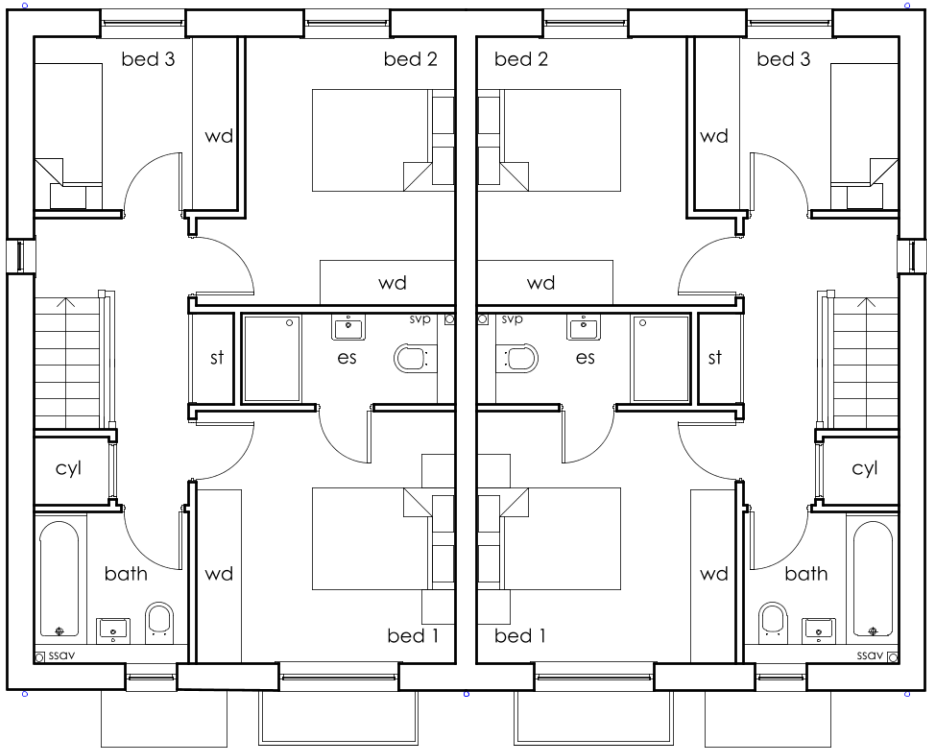

first floor plan

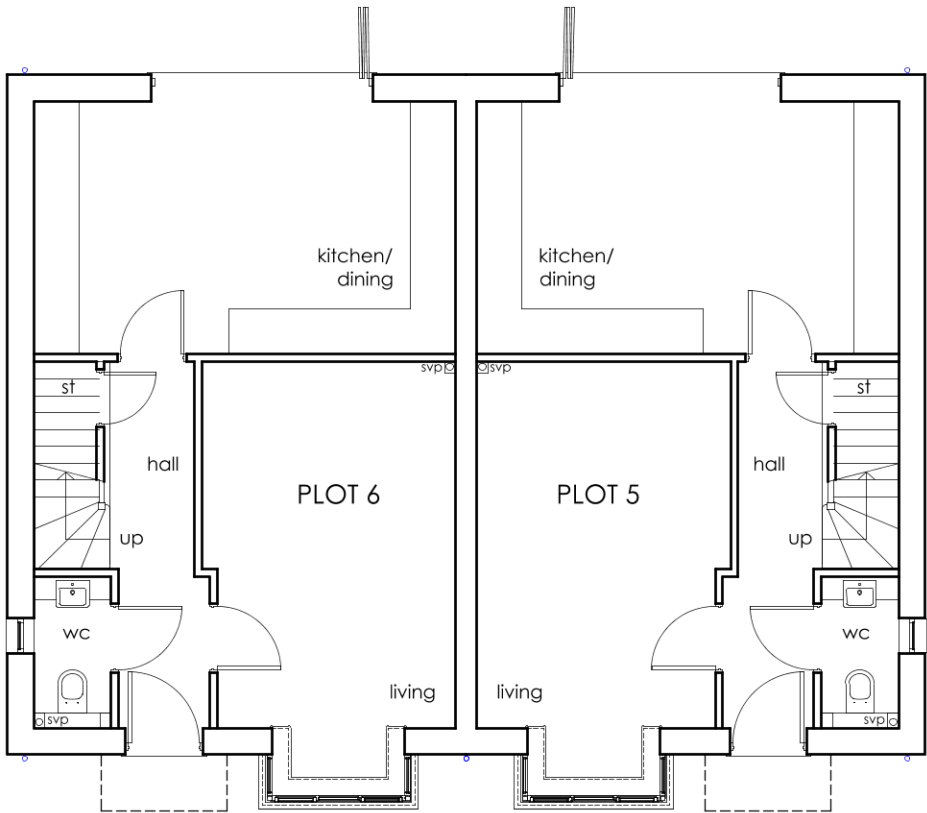

ground floor plan



front elevation



side elevation




rear elevation



side elevation

Plots 5 & 6 Floor Plans & Elevations Scale: 1:100

 

PLANNING ISSUE

Rev	Revision note	Date	Drawn by
	PROPOSED RESIDENTIAL DEVELOPMENT LAND BEHIND 12 MARKET PLACE DONINGTON		
	Drawn by jg	Checked	Date MAR 20
	PLOTS 5 & 6 FLOOR PLANS AND ELEVATIONS	Dwg No J1930 00108	Scale 1:100 at A2
			Rev