



Do not scale off this drawing – All dimensions and setting out to be verified on site. If in doubt contact the originator for clarification.


This drawing is the property of FRAMEWORK. Copyright is reserved by them and the drawing is issued on the condition that it is not copied, reproduced, retained or disclosed to any unauthorised person, either wholly or in part without the consent in writing of FRAMEWORK

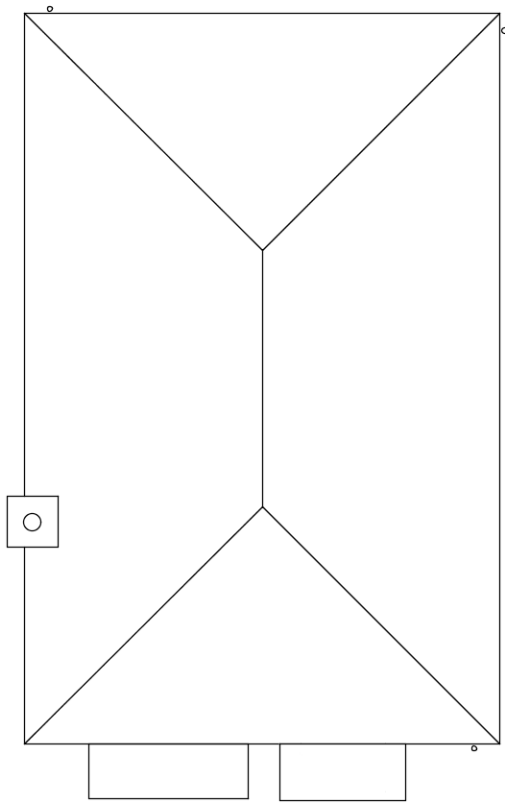


roof plan

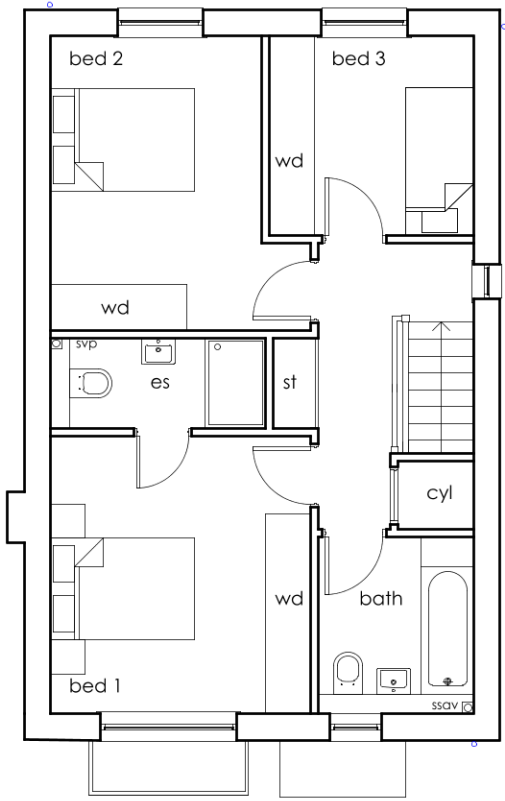


first floor plan

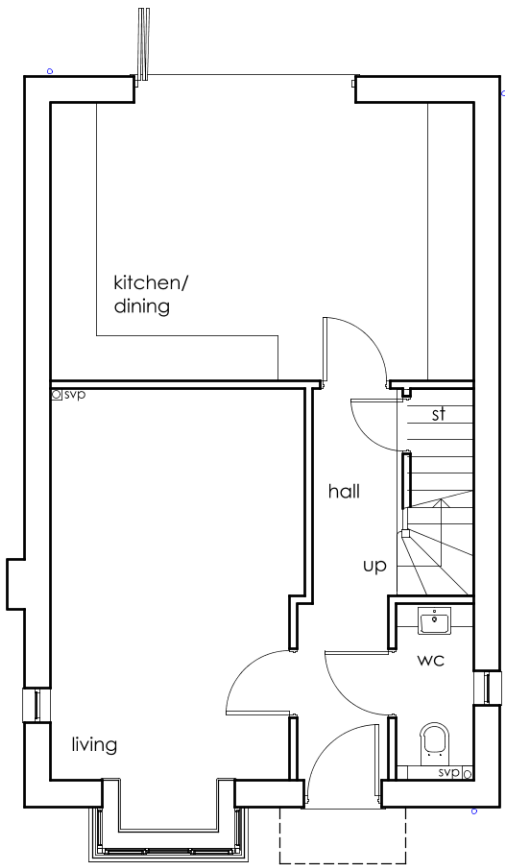

ground floor plan

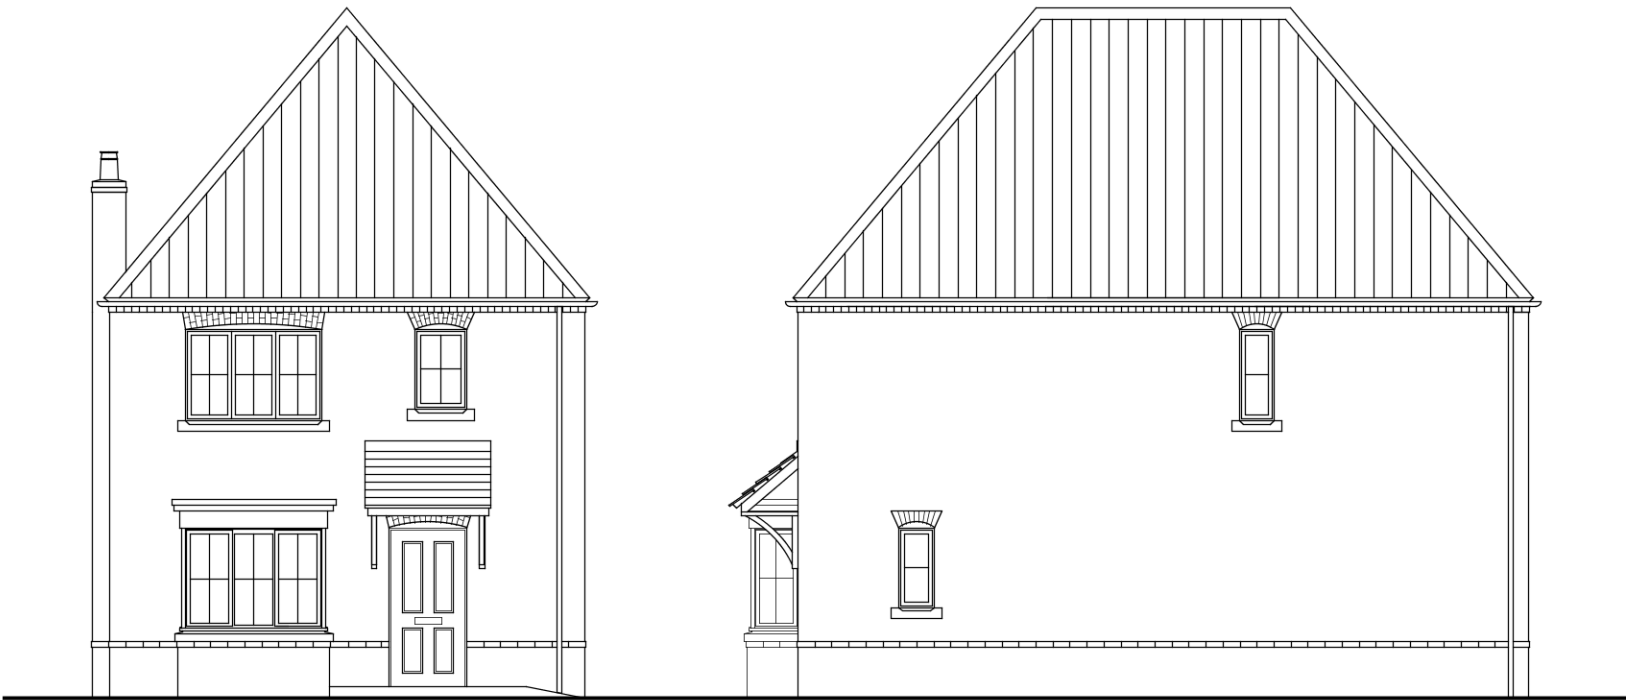


front elevation side elevation

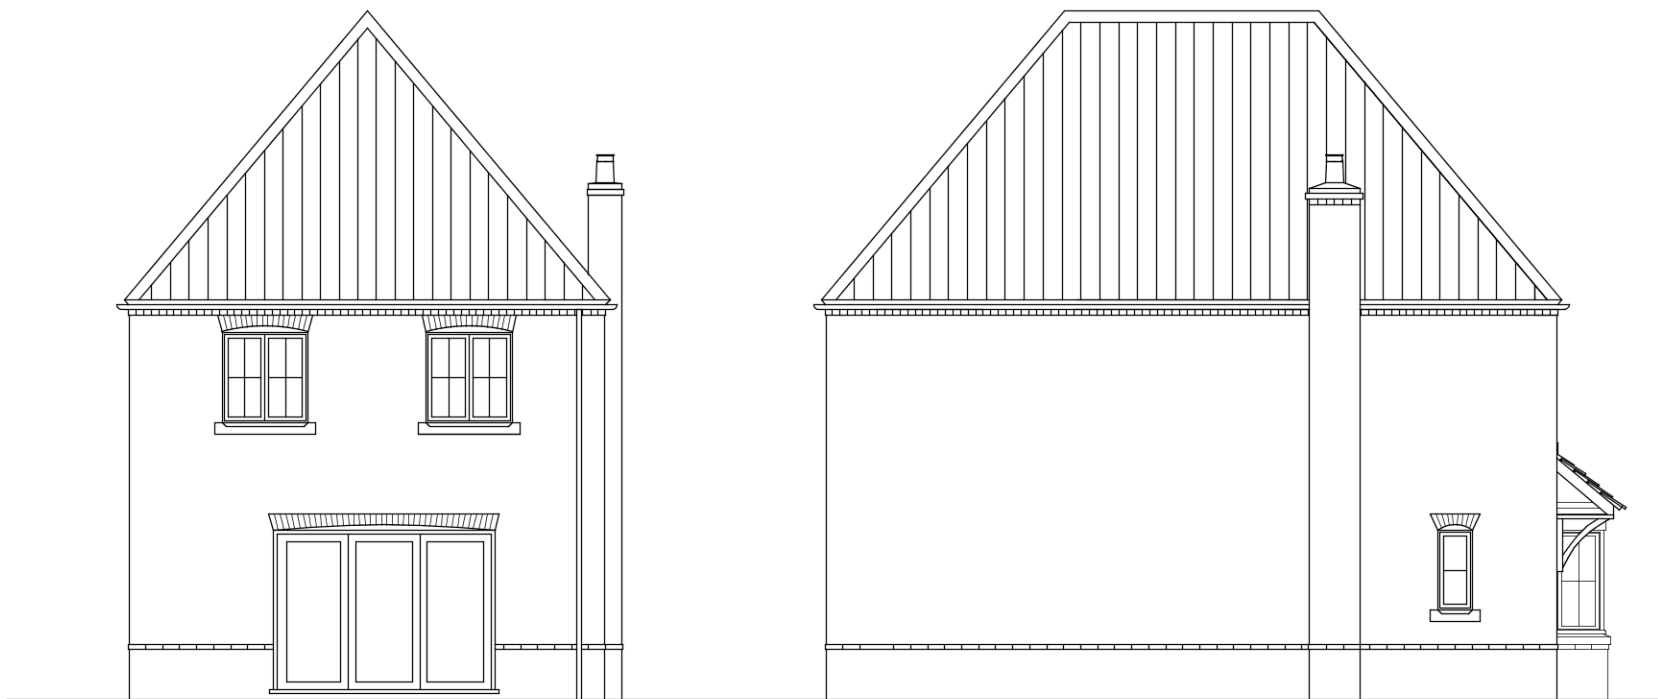

rear elevation side elevation

Plot 7 Floor Plans & Elevations scale: 1:100

 

PLANNING ISSUE

Rev	Revision note		Date	Drawn by
	PROPOSED RESIDENTIAL DEVELOPMENT LAND BEHIND 12 MARKET PLACE DONINGTON			
	Drawn by jg	Checked	Date MAR 20	Scale 1:100 at A2
	PLOT 7 FLOOR PLANS AND ELEVATIONS		Dwg No J1930 00109	Rev