




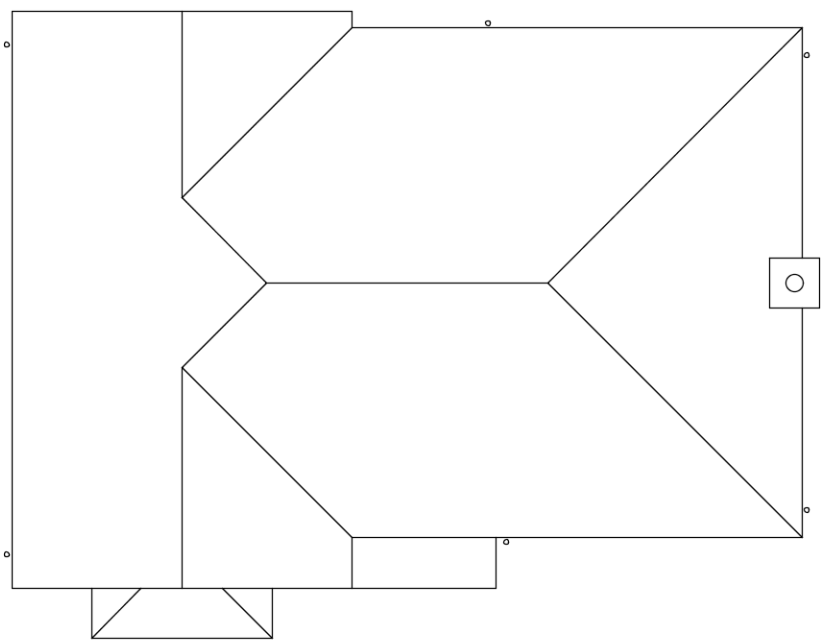

roof plan

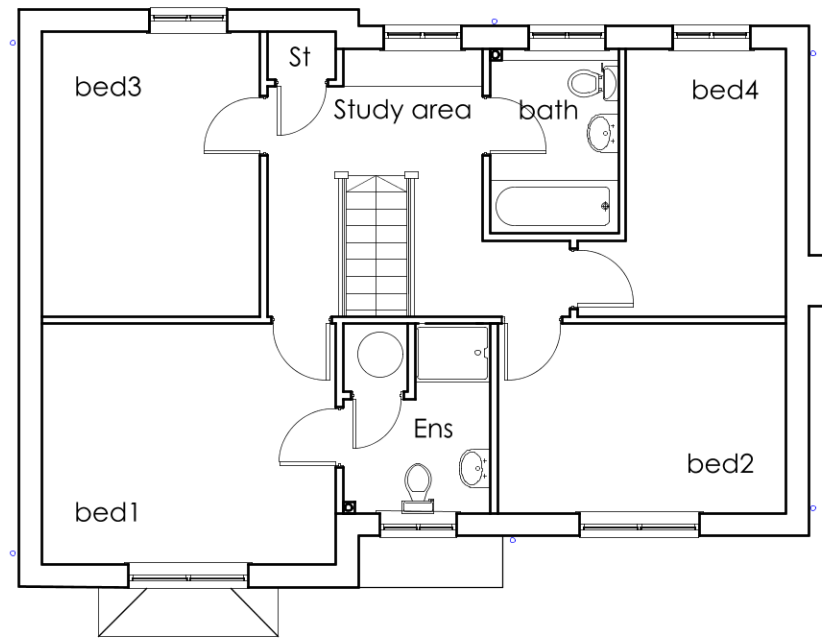

first floor plan

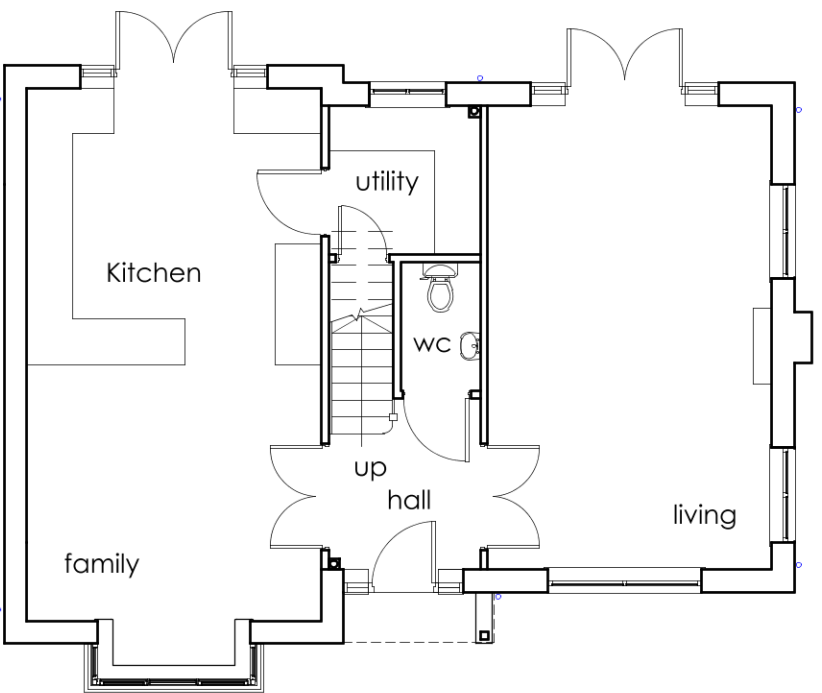

ground floor plan




front elevation



side elevation




rear elevation

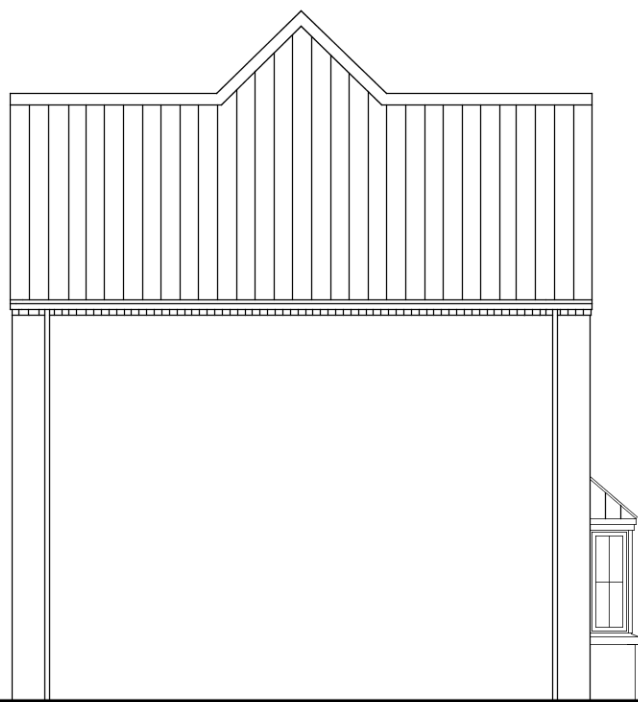

side elevation

Plot 8 Floor Plans & Elevations scale: 1:100

 

PLANNING ISSUE

Rev	Revision note		Date	Drawn by
	PROPOSED RESIDENTIAL DEVELOPMENT LAND BEHIND 12 MARKET PLACE DONINGTON			
	Drawn by jg	Checked	Date MAR 20	Scale 1:100 at A2
	PLOT 8 FLOOR PLANS AND ELEVATIONS		Dwg No J1930 00110	Rev