




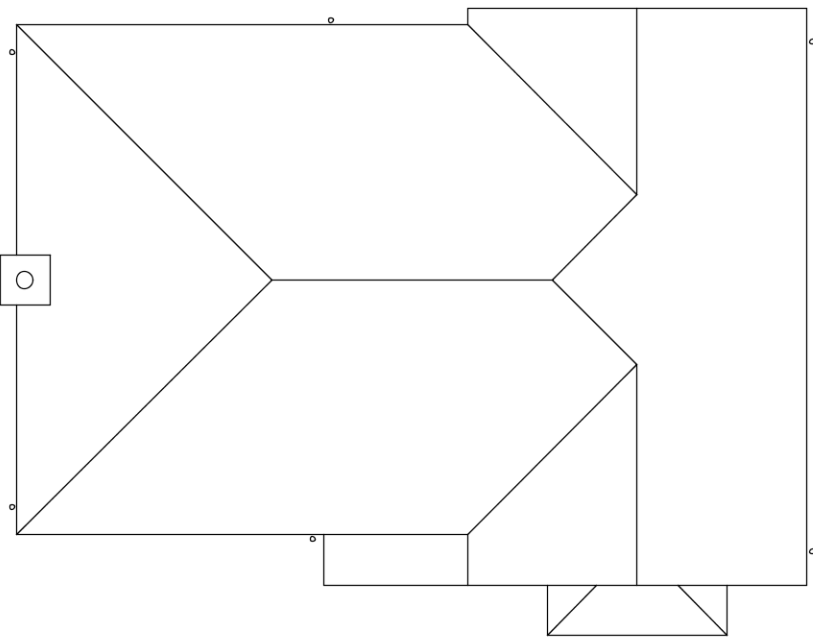

roof plan

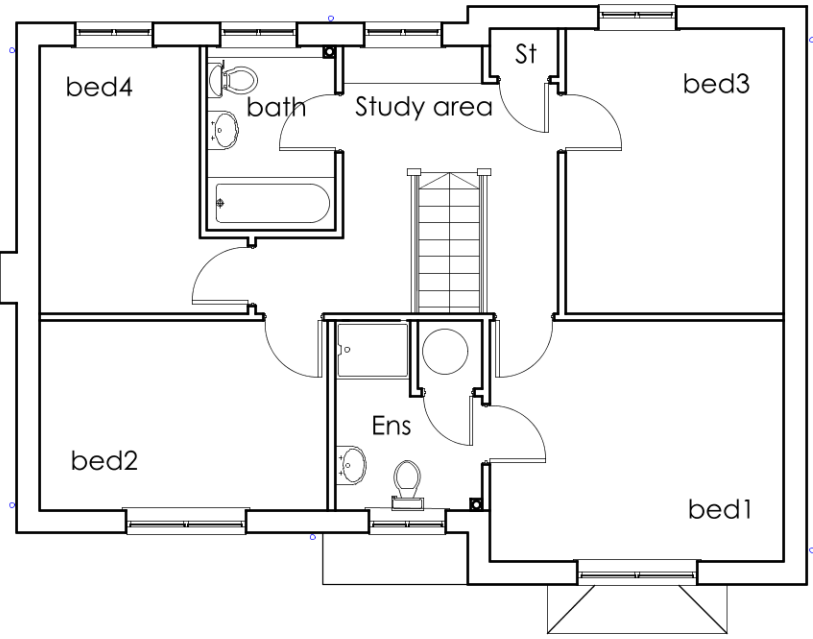

first floor plan

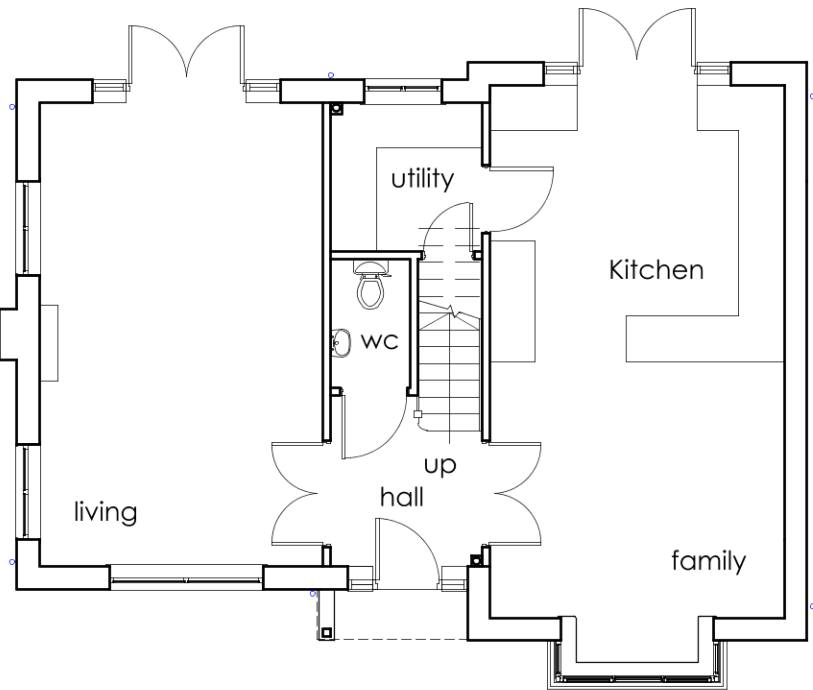

ground floor plan



front elevation


side elevation



rear elevation

side elevation

Plot 9 Floor Plans & Elevations scale: 1:100

 

PLANNING ISSUE

Rev	Revision note	Date	Drawn by
	PROPOSED RESIDENTIAL DEVELOPMENT LAND BEHIND 12 MARKET PLACE DONINGTON		
	Drawn by DK	Checked	Date OCT 19
	PLOT 9 FLOOR PLANS AND ELEVATIONS	Dwg No J1930 00111	Scale 1:100 at A2
		Rev	