


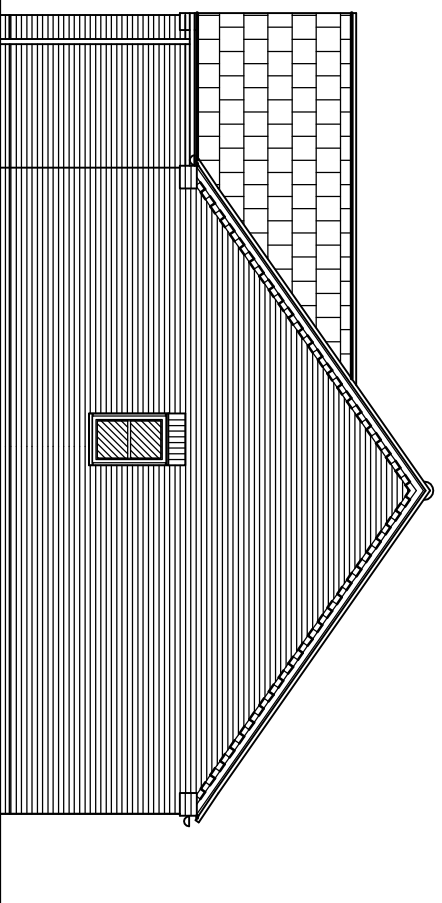


SIDE ELEVATION

WALLS: - BLOCKLEYS WREKIN DARK RED FACING BRICKS


WINDOWS & REAR DOORS: - WHITE UPVC

RAINWATER GOODS: - BLACK DEEPLow UPVC

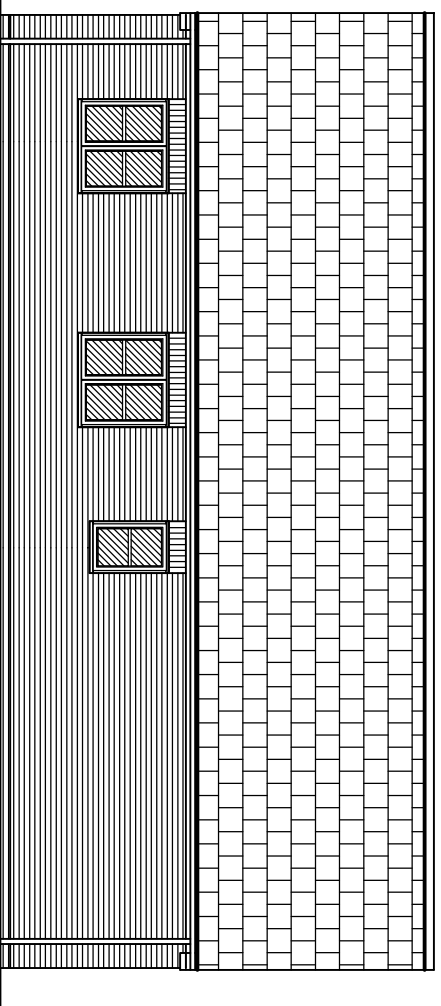

REAR ELEVATION

EXTERNA MATERIALS -
WALLS - BLOCKEYS WEEKEND DARK RED FACING BRICK
ROOF - SANDTIGHT CALDEPALLE SLATE BLACK
WINDOWS & REAR DOORS - WHITE UPVC
FRONT DOOR - BLACK COMPOSITE WITH WHITE FRAME
RAINWATER GOODS - BLACK DEEPLYLOW UPVC

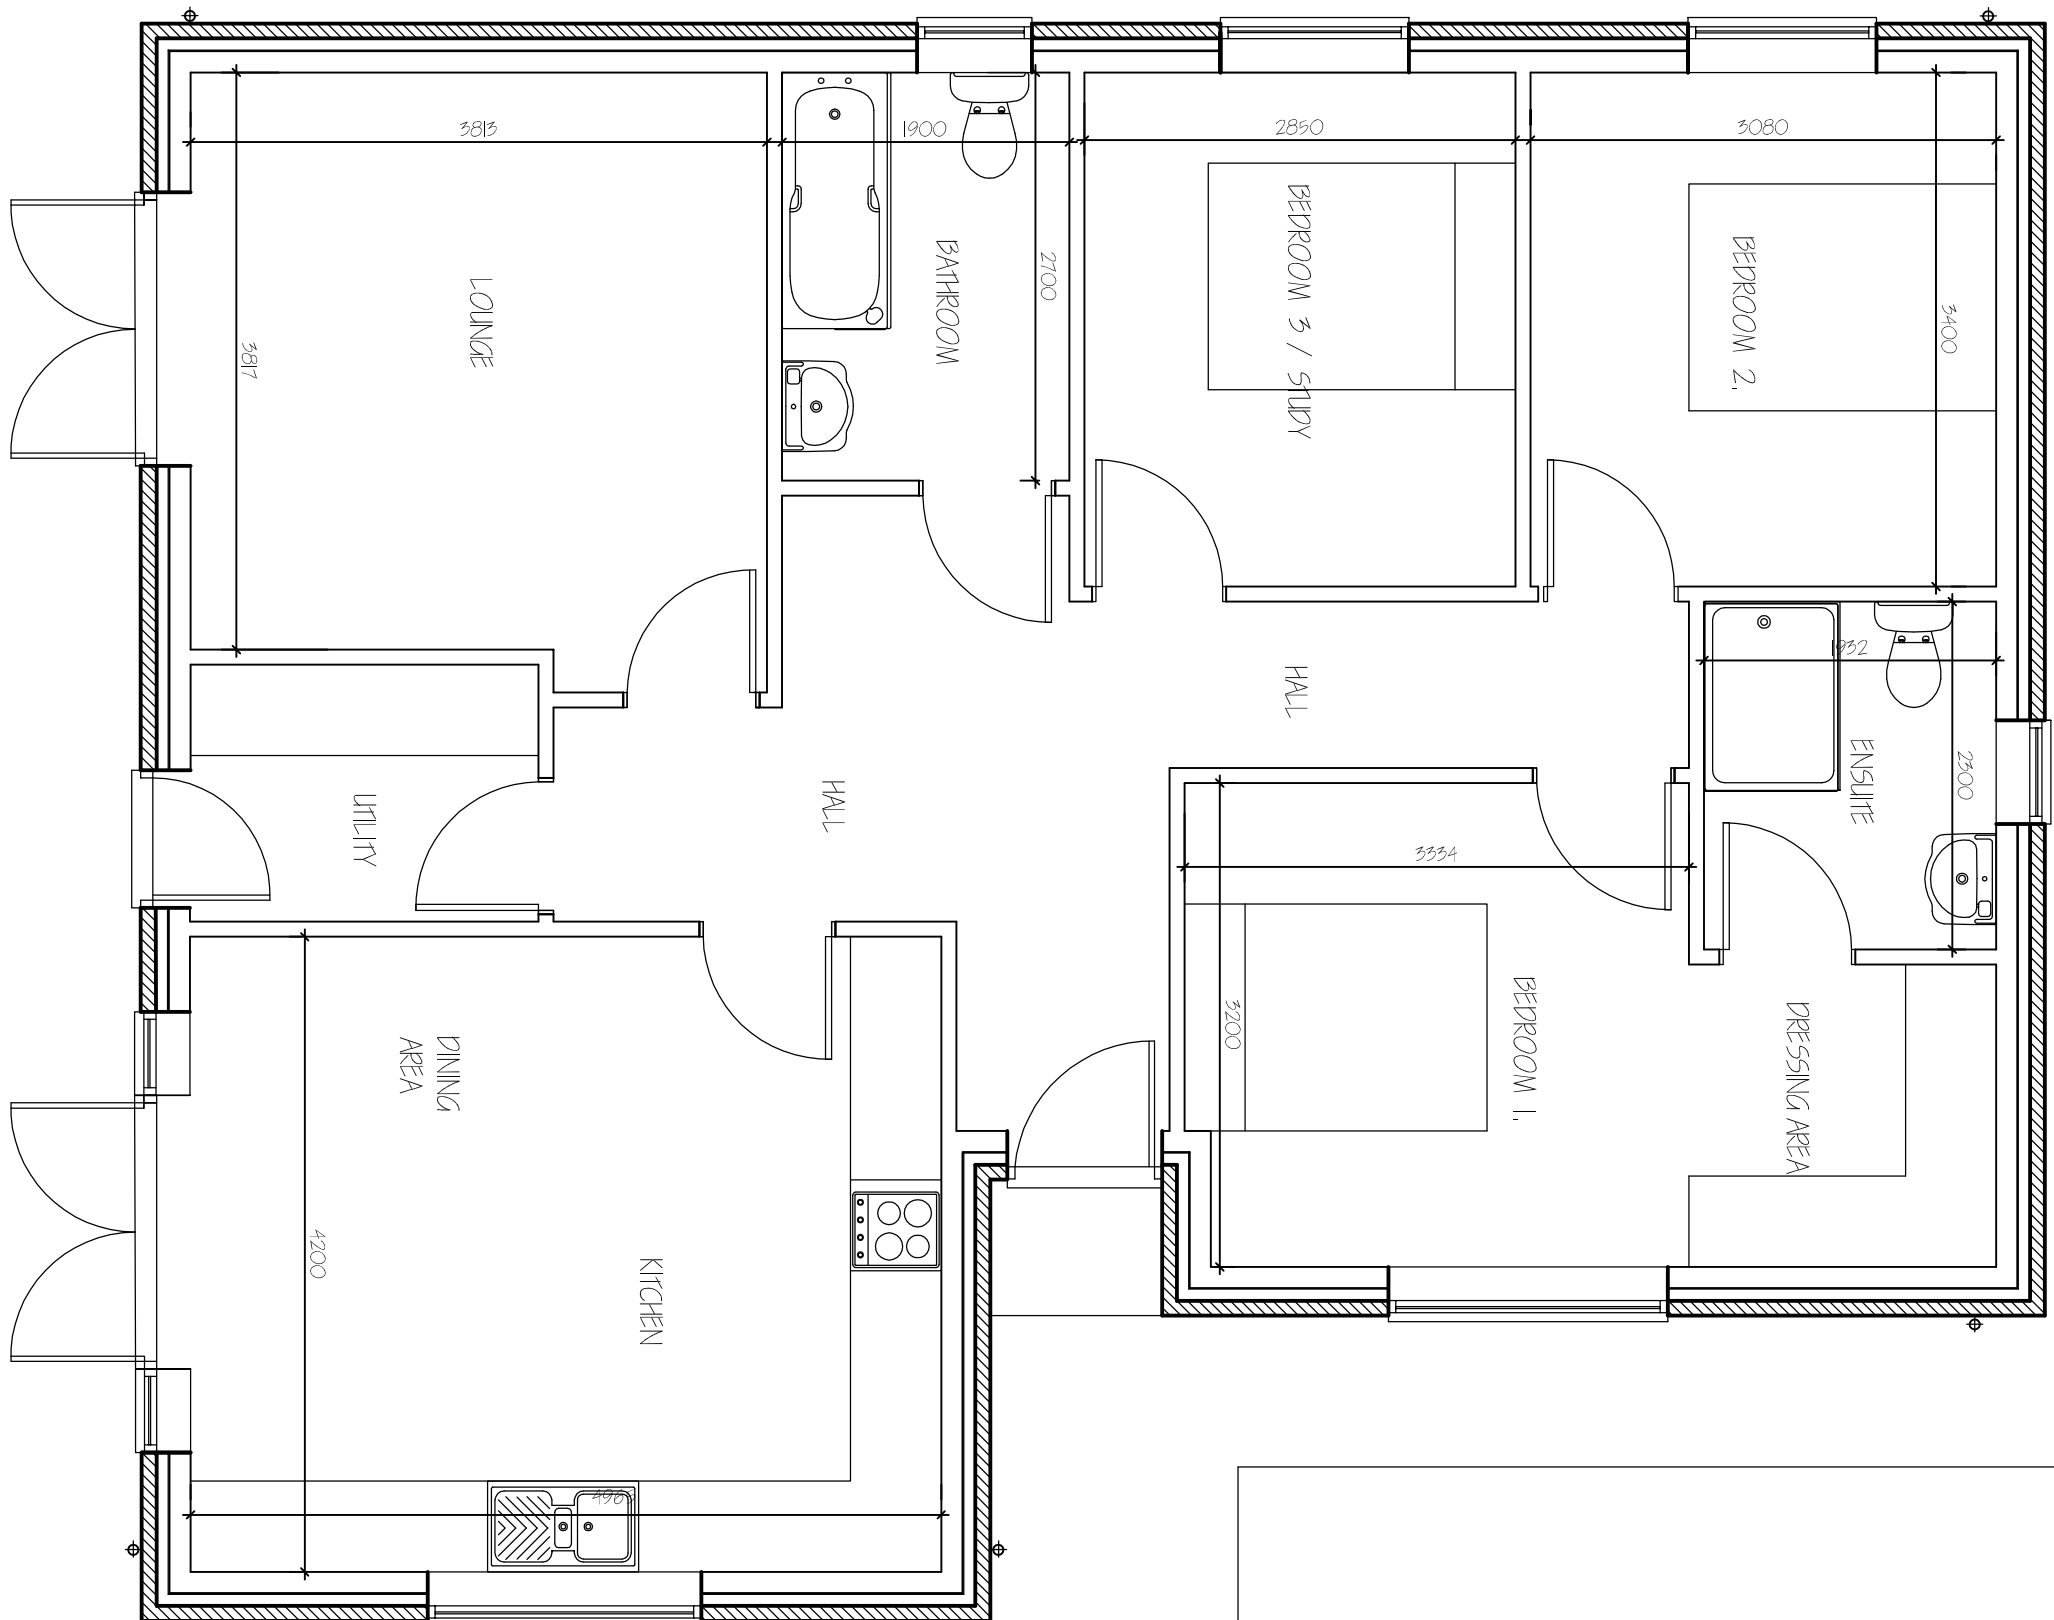

FLOOR PLAN

ref	revision	date
1	PERFORM UNDER SUPPORT	11/19/2021
2	MANAGING THE SUPPORT	11/19/2021
3	MANAGING THE SUPPORT	11/19/2021

G. R. MERCHANT LTD.
1.ENG AMICE FIMO
ARCHITECTURAL, STRUCTURAL
AND LAND DRAINAGE
CONSULTANTS

4 Wrights Mews
12A Park Road, Holbeach,
Spalding, Lincs. PE12 7EE
Tel: 01406 490800
Fax: 01406 425744
E-Mail: gr.merchant@btconnect.com

Project
RESIDENTIAL DEVELOPMENT,
ADJ. 22 QUADRING ROAD,
DORNINGTON
SPALDING, LINC'S.

Client BELMONT CONTRACTORS LTD.

Drawing
PLOT 1
FLOOR PLANS & ELEVATIONS

Job Ref.	Drawing No.
3724-20.	02C.

Date	Drawn
NOVEMBER 2020.	SLD.

AS INDICATED

DO NOT SCALE FROM THIS DRAWING

[illegible]