



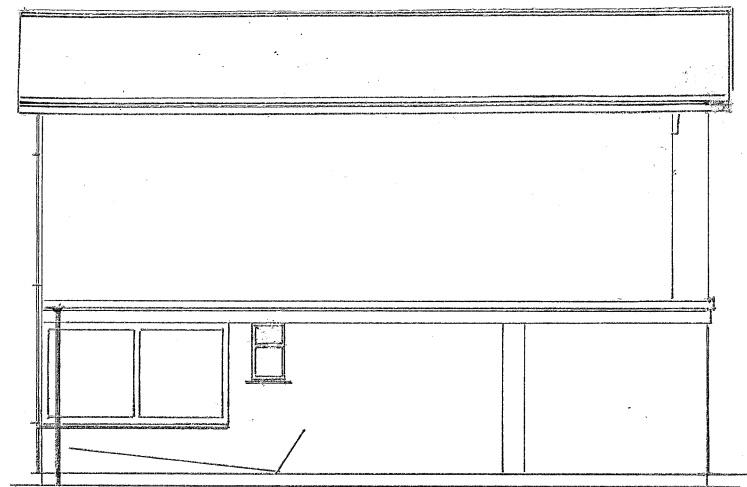

EXISTING WEST ELEVATION

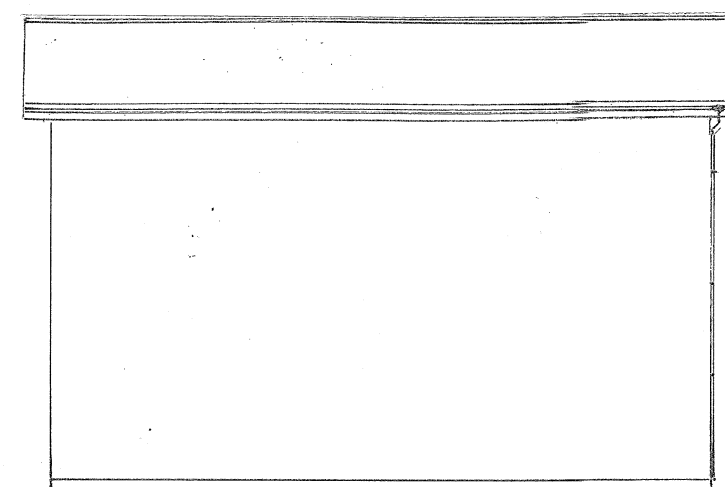

EXISTING SOUTH ELEVATION




EXISTING EAST ELEVATION




EXISTING NORTH ELEVATION



EXISTING GROUND FLOOR PLAN

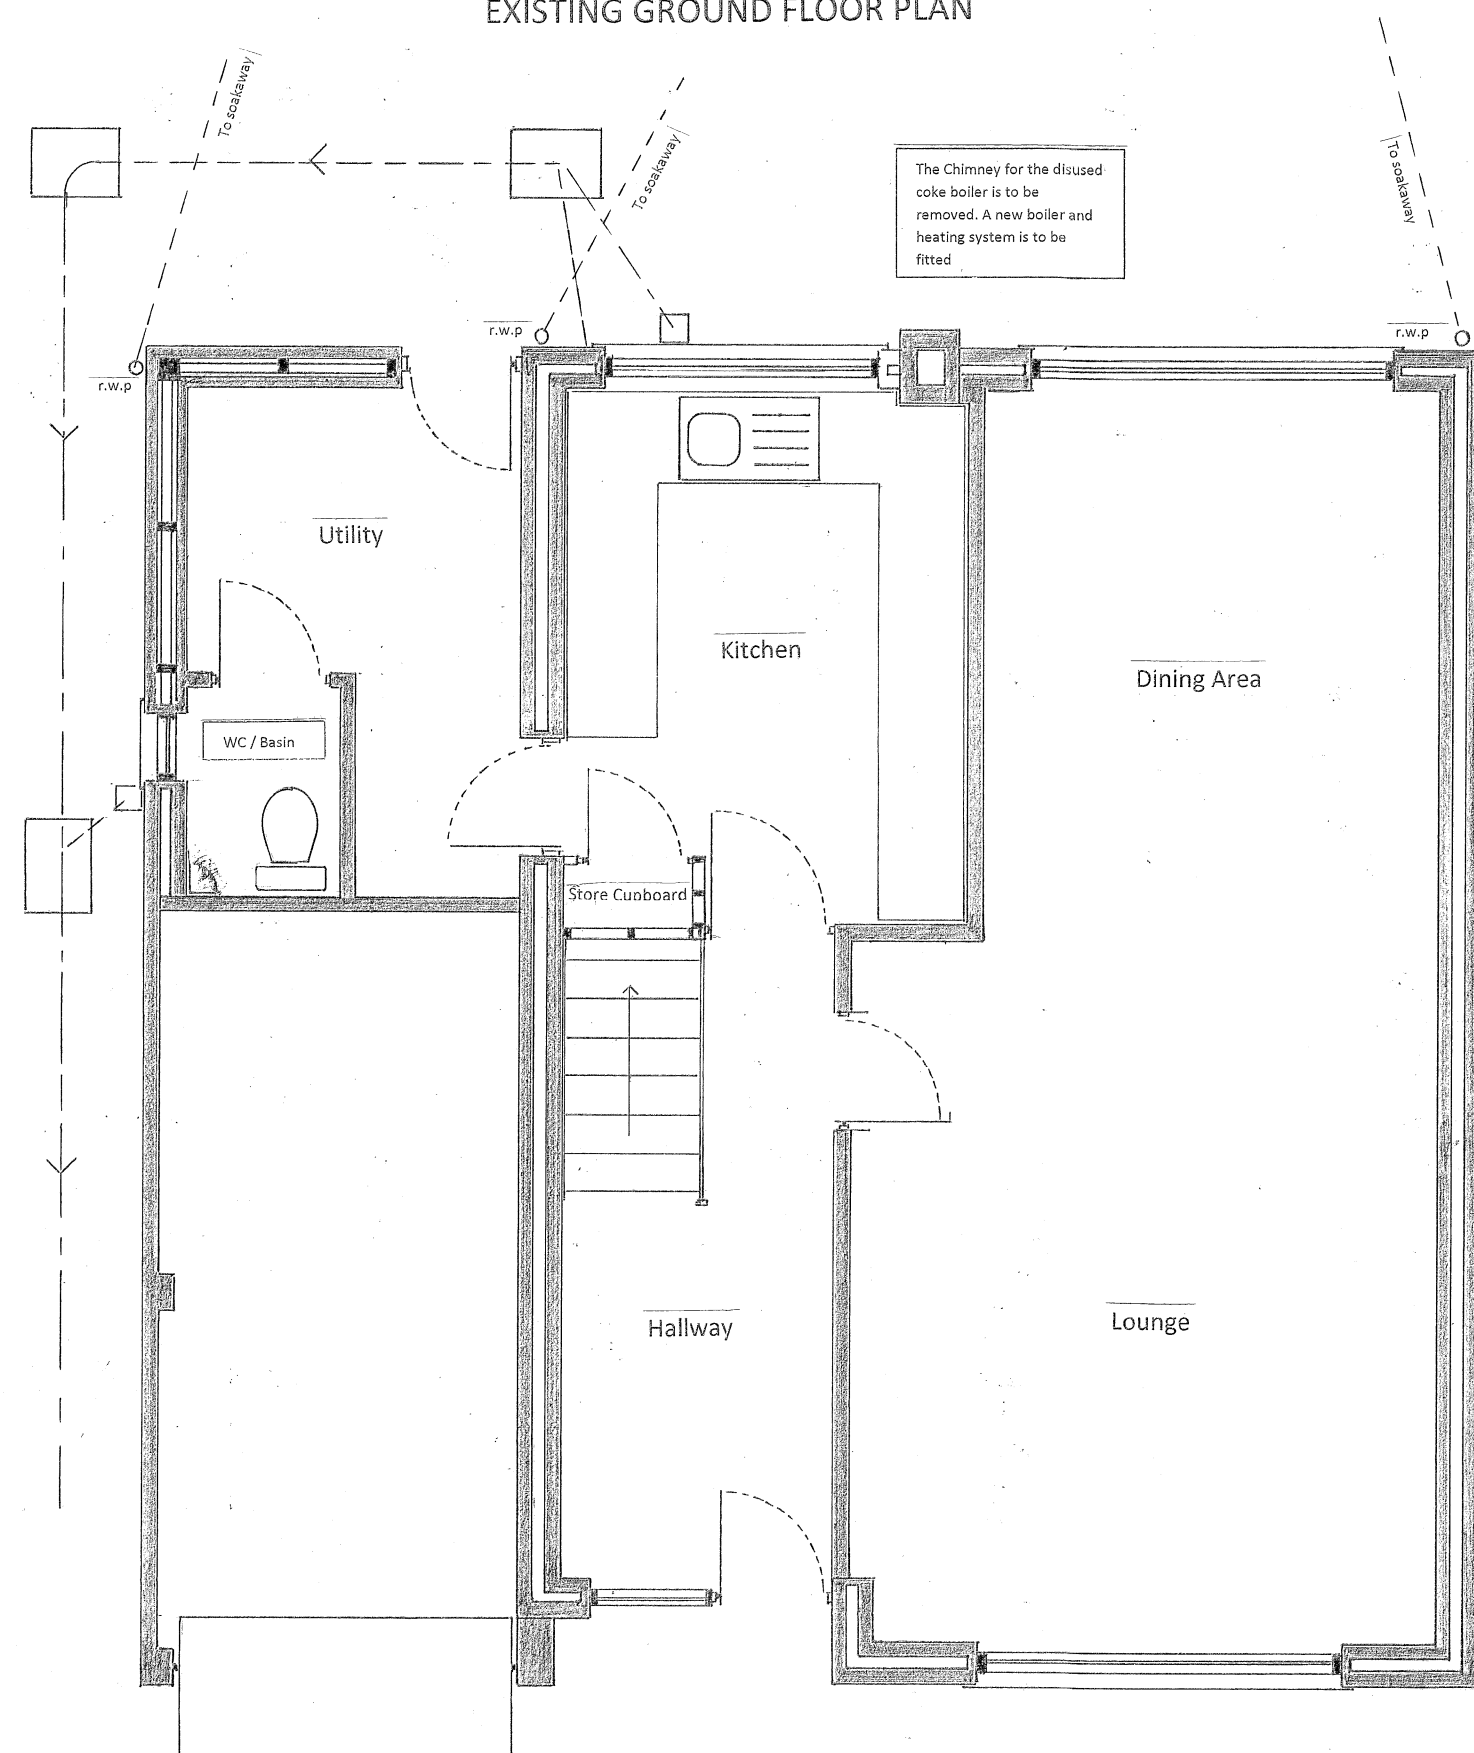

EXISTING FIRST FLOOR PLAN

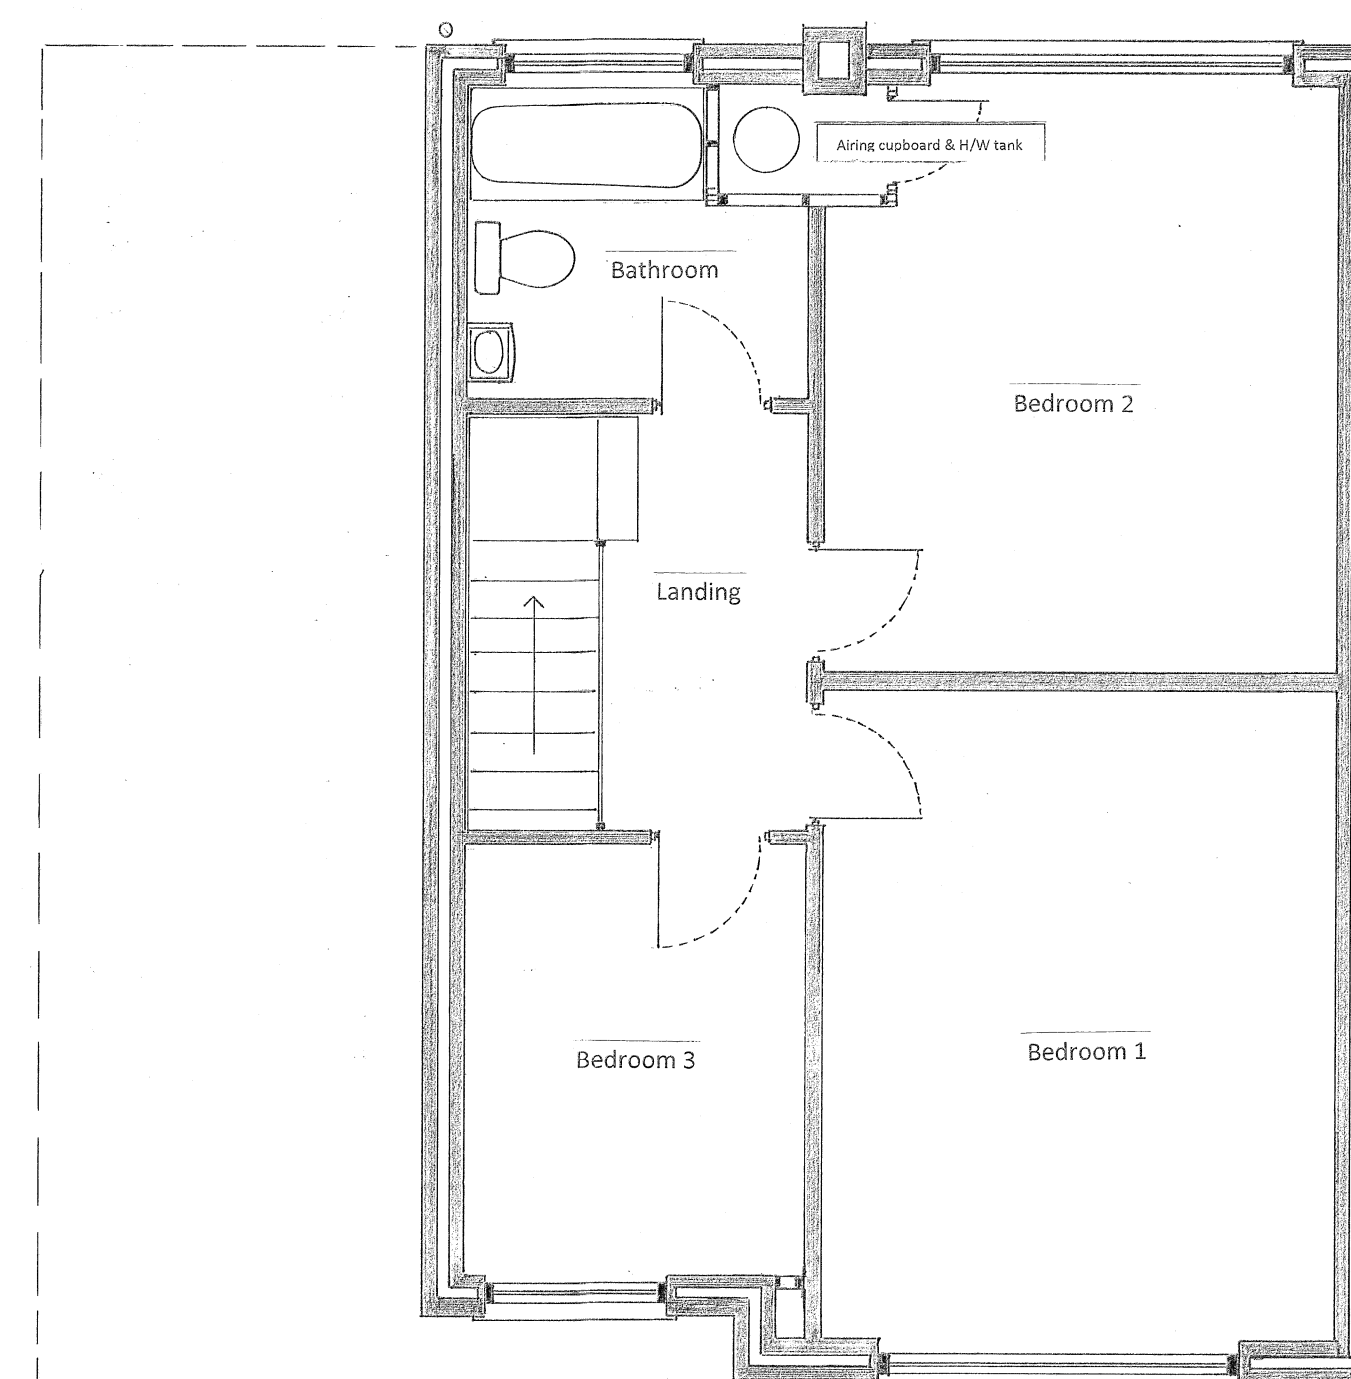

Project title:	Proposed extension and alterations.
Drawing title:	Existing elevations and floor plans
Site address:	42 Towndam lane Donnington Lincolnshire, PE11 4TP
Applicant:	Mr & Mrs Bartup. 42 Towndam lane Donnington Lincolnshire, PE11 4TP
Scale:	1:50 1:100
Drawing No:	01/0358/1
Drawn by:	A.M.W.
Date:	Feb: 2021