




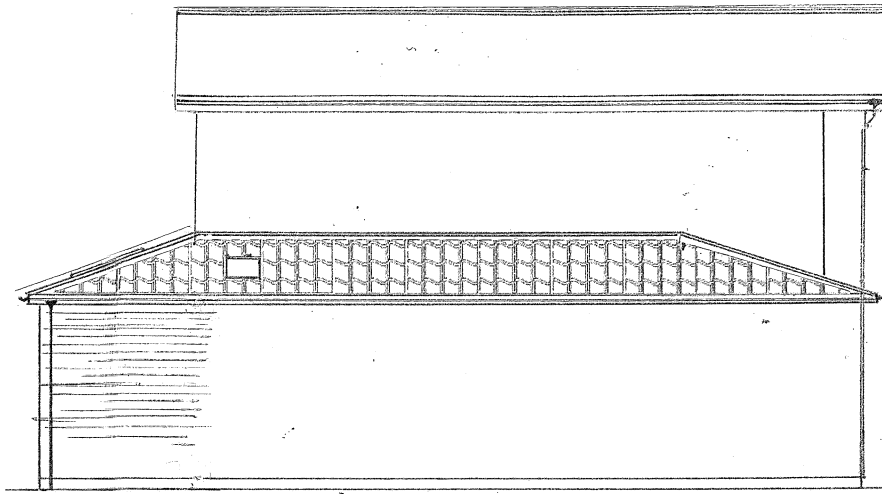

PROPOSED WEST ELEVATION

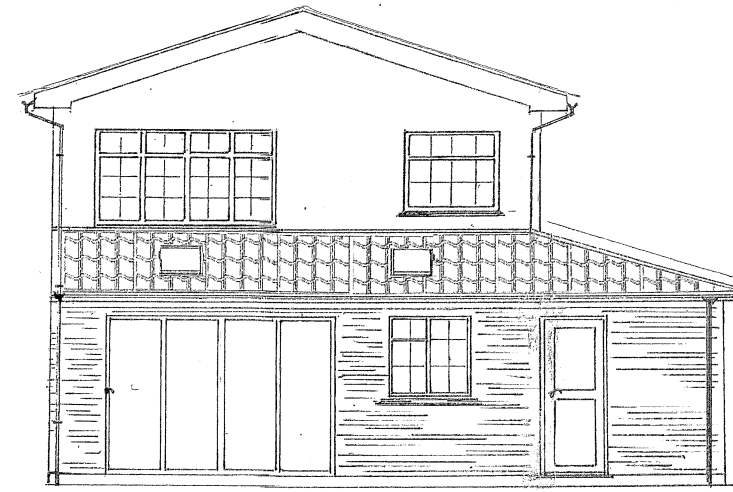

PROPOSED SOUTH ELEVATION

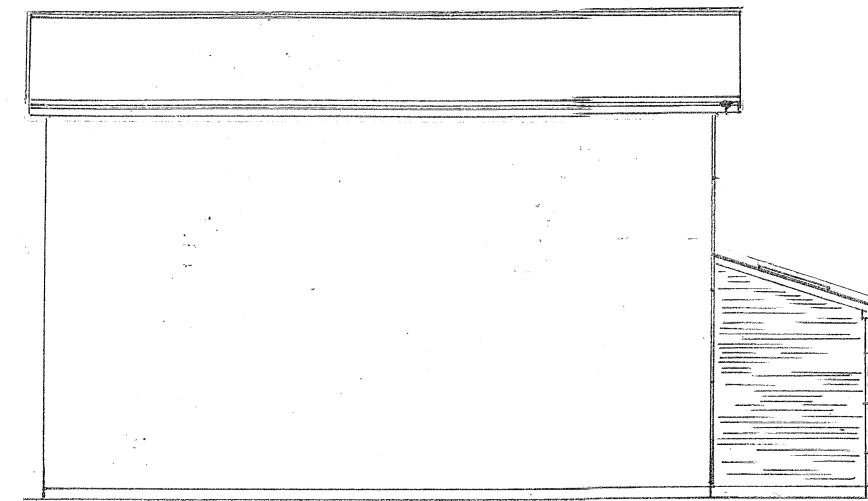


PROPOSED EAST ELEVATION





PROPOSED NORTH ELEVATION



PROPOSED GROUND FLOOR PLAN

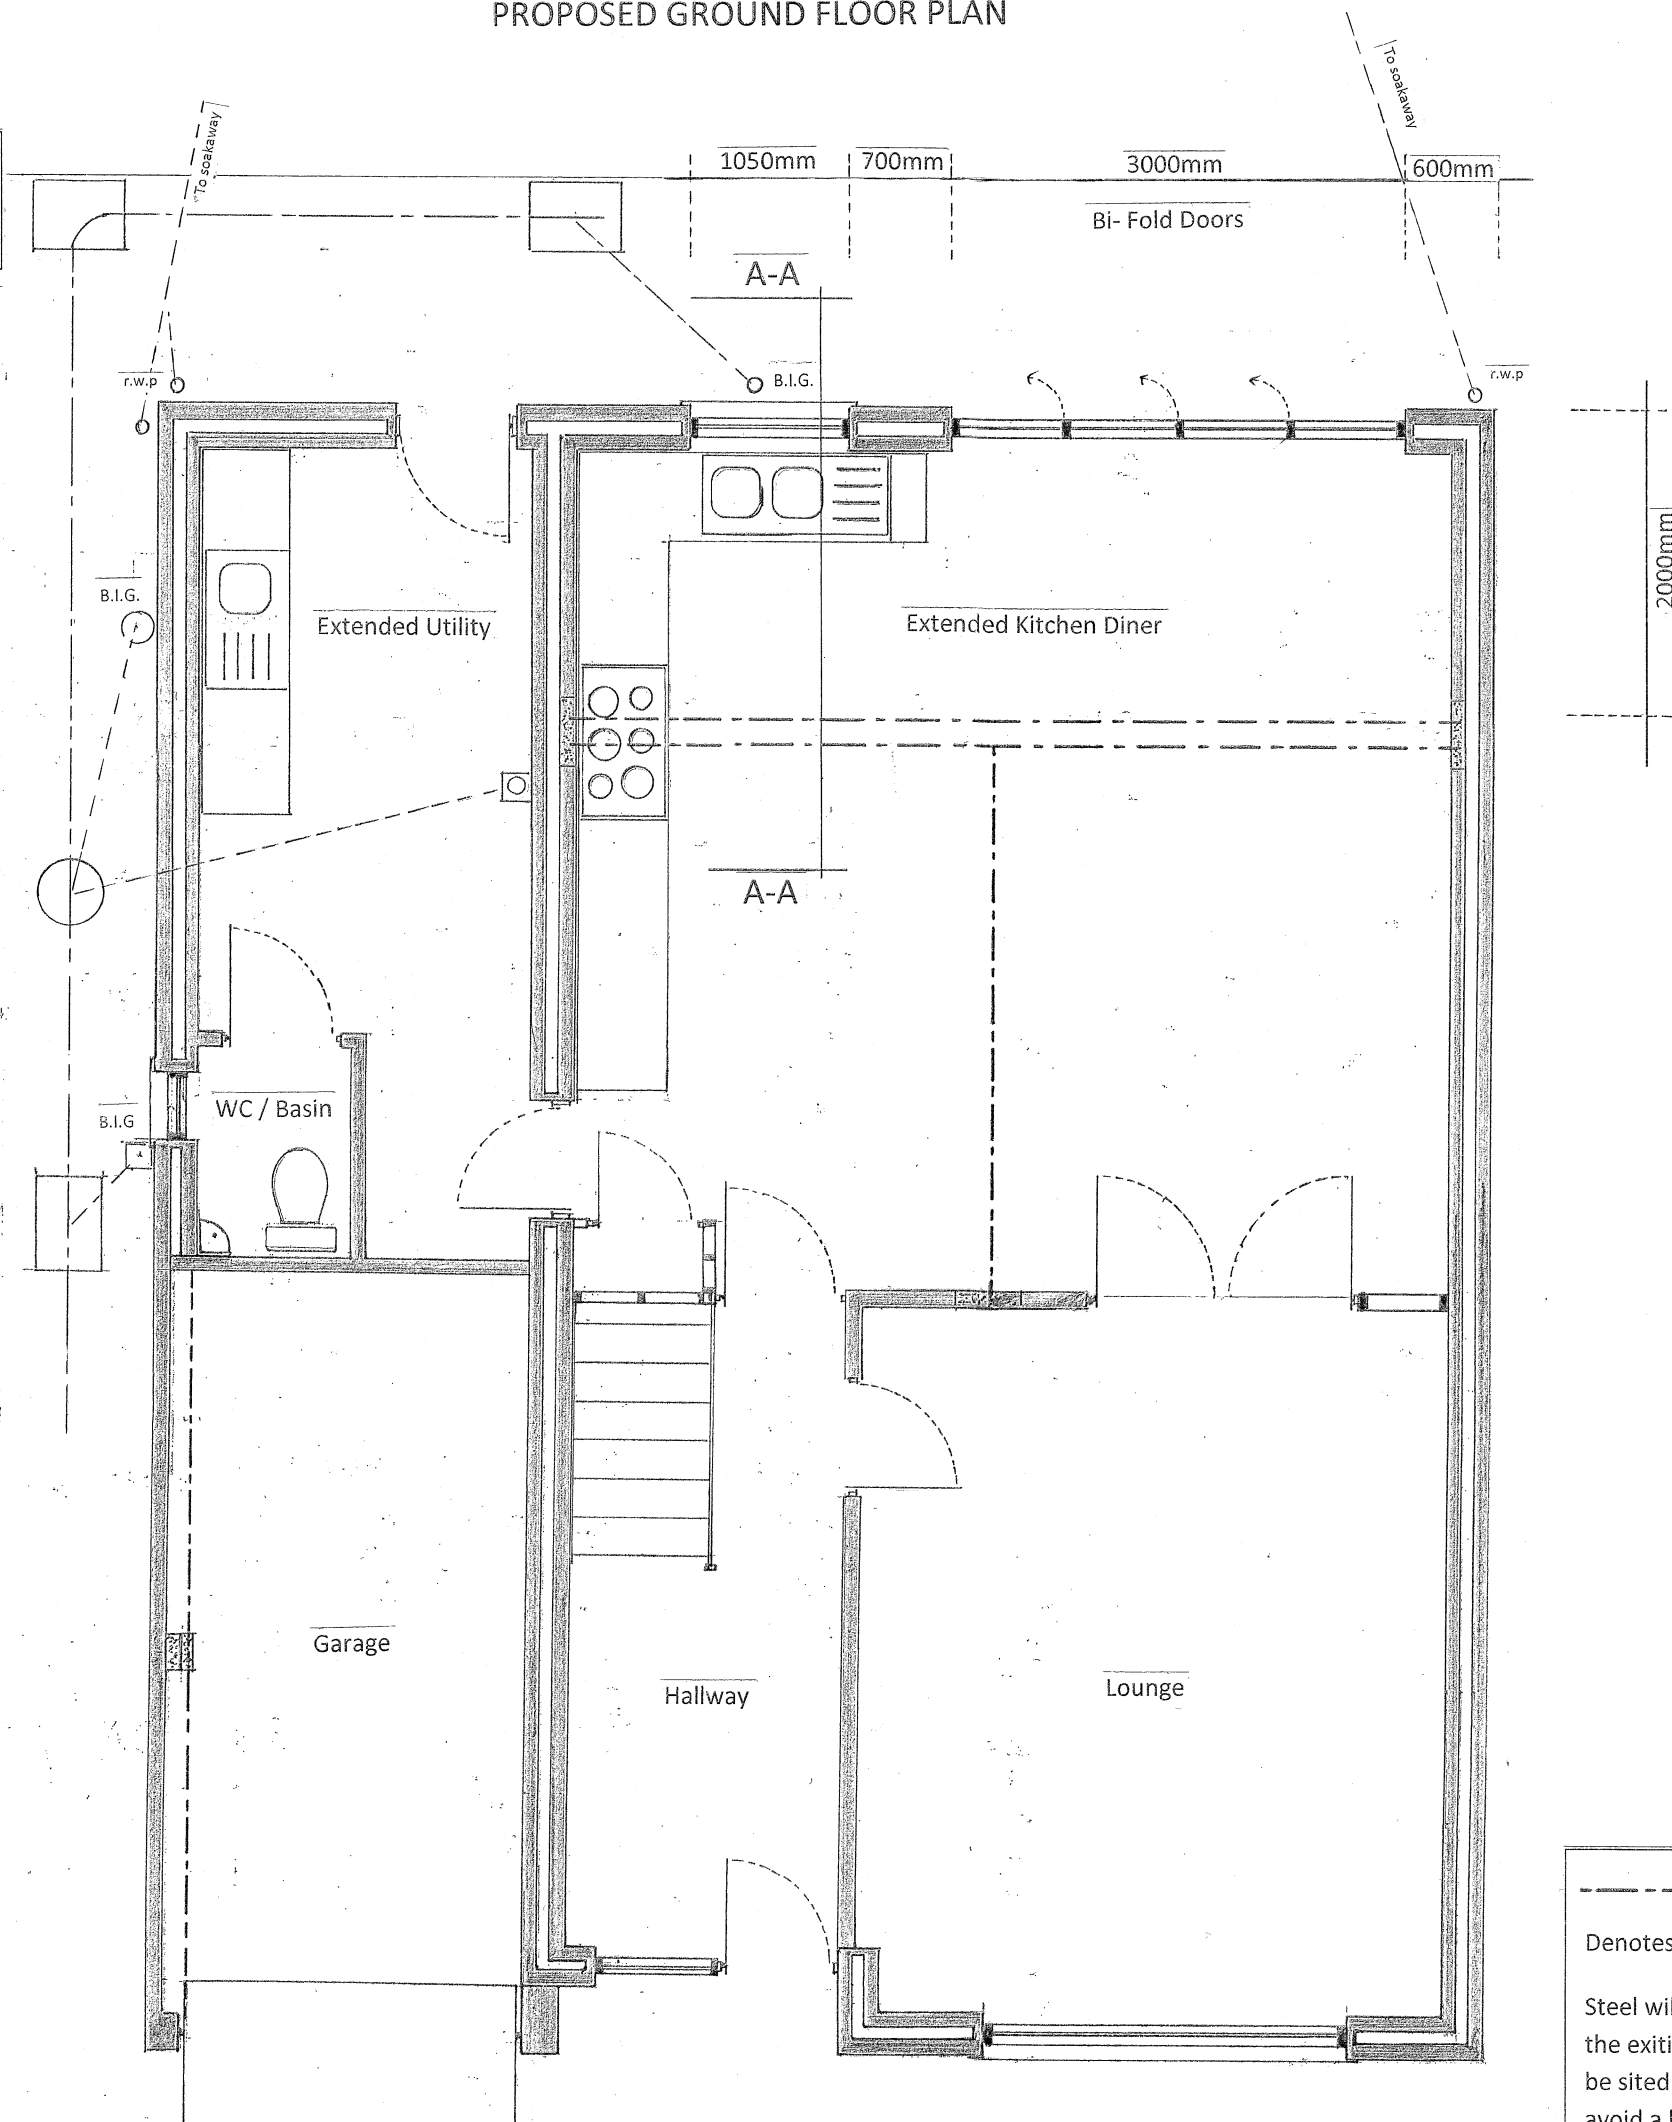

PROPOSED FIRST FLOOR PLAN

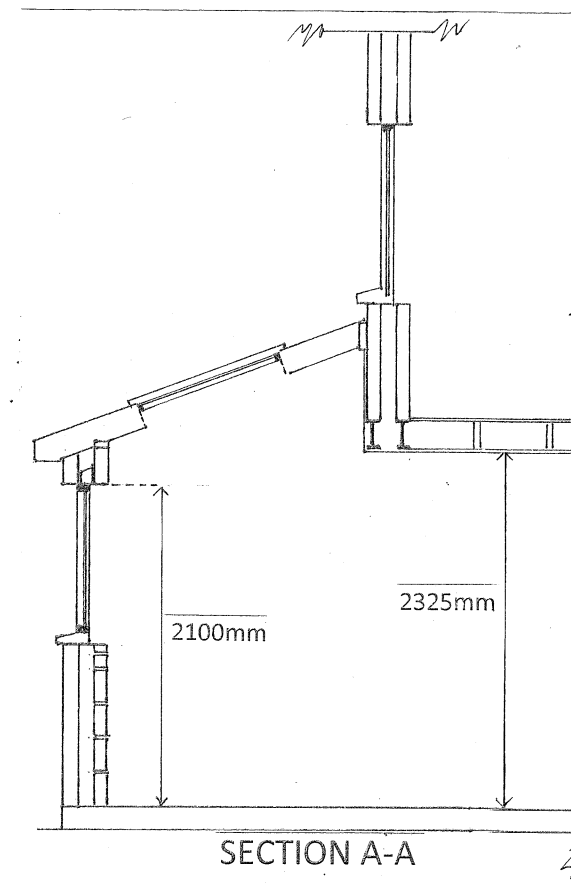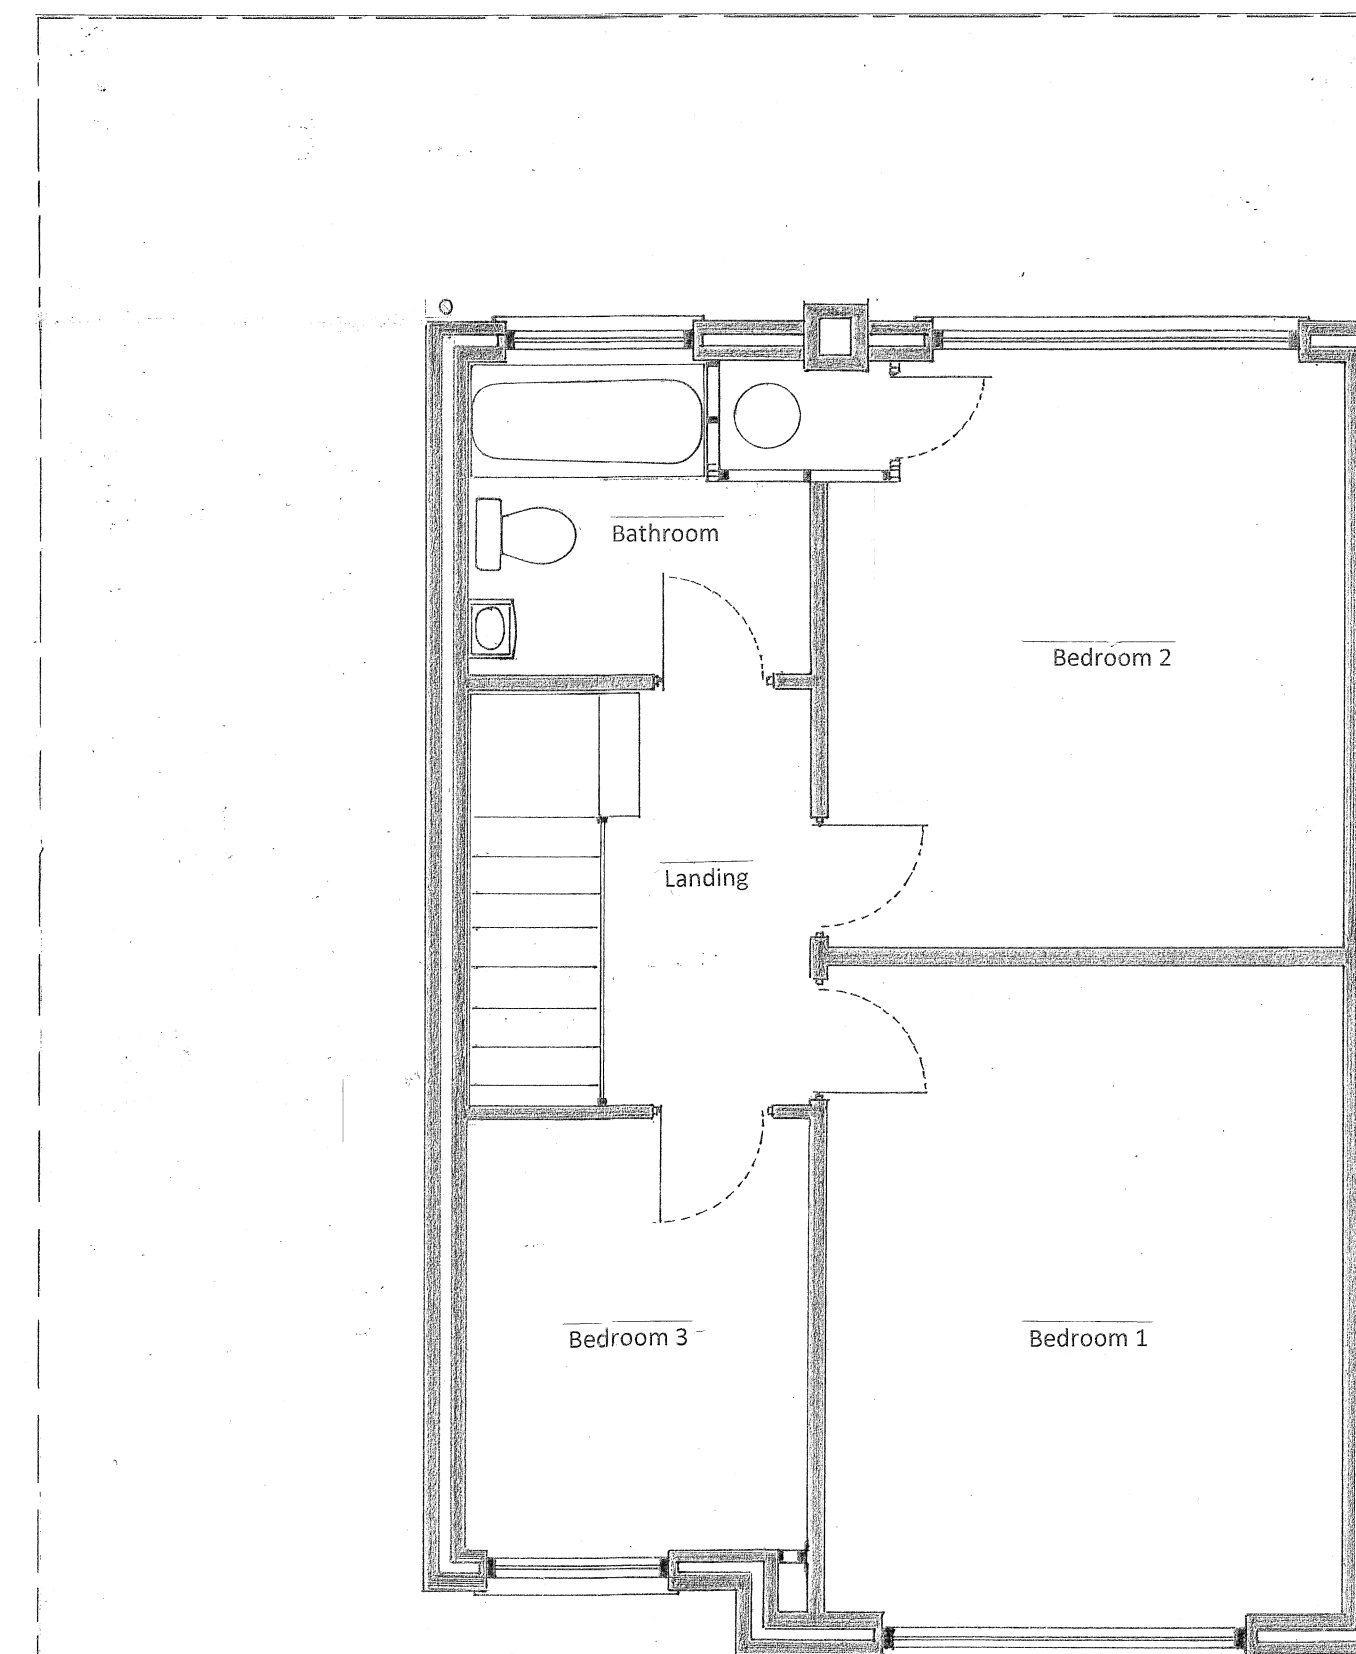

Denotes the position of steel

Steel will be fixed to support the exiting wall above and will be sited in the joist space to avoid a bulkhead showing in the downstairs ceiling.

All steels to be placed on non-crushable pad stones, minimum 440mm x 225mm x 100mm

The specification for all steel installations will be designed by M.K. Design and structural calculations provide.

No installation will take place before L.A.B.C. approval.

Project title:
Proposed extension and alterations.

Drawing title:
Proposed elevations and floor plans

Site address:
42 Towndam lane
Donnington
Lincolnshire,
PE11 4TP

Applicant:
Mr & Mrs Bartup.
42 Towndam lane
Donnington
Lincolnshire,
PE11 4TP

Scale: 1:50 1:100

Drawing No: 01/0358/2

Drawn by: A.M.W.

Date: Feb: 2021