




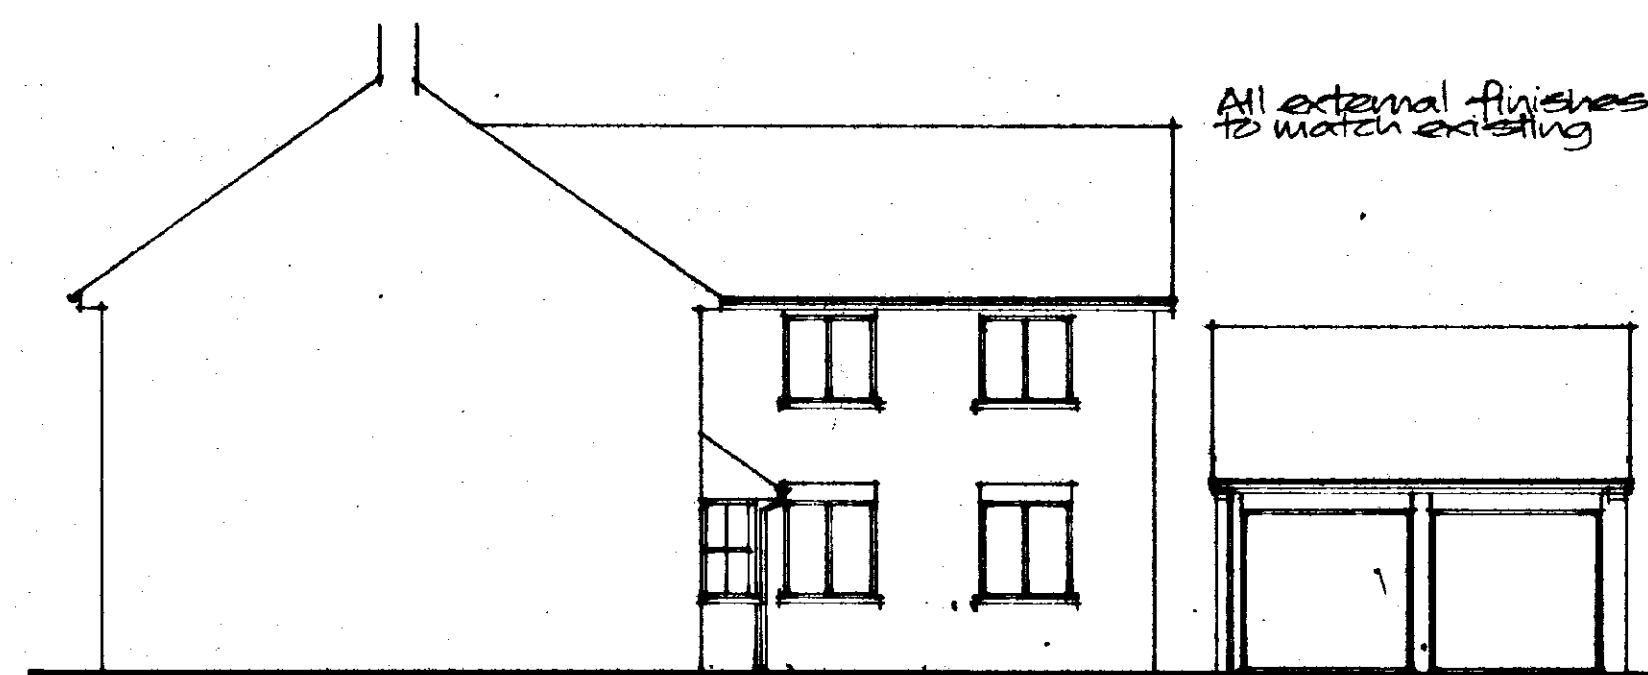


FRONT ELEVATION (EAST)

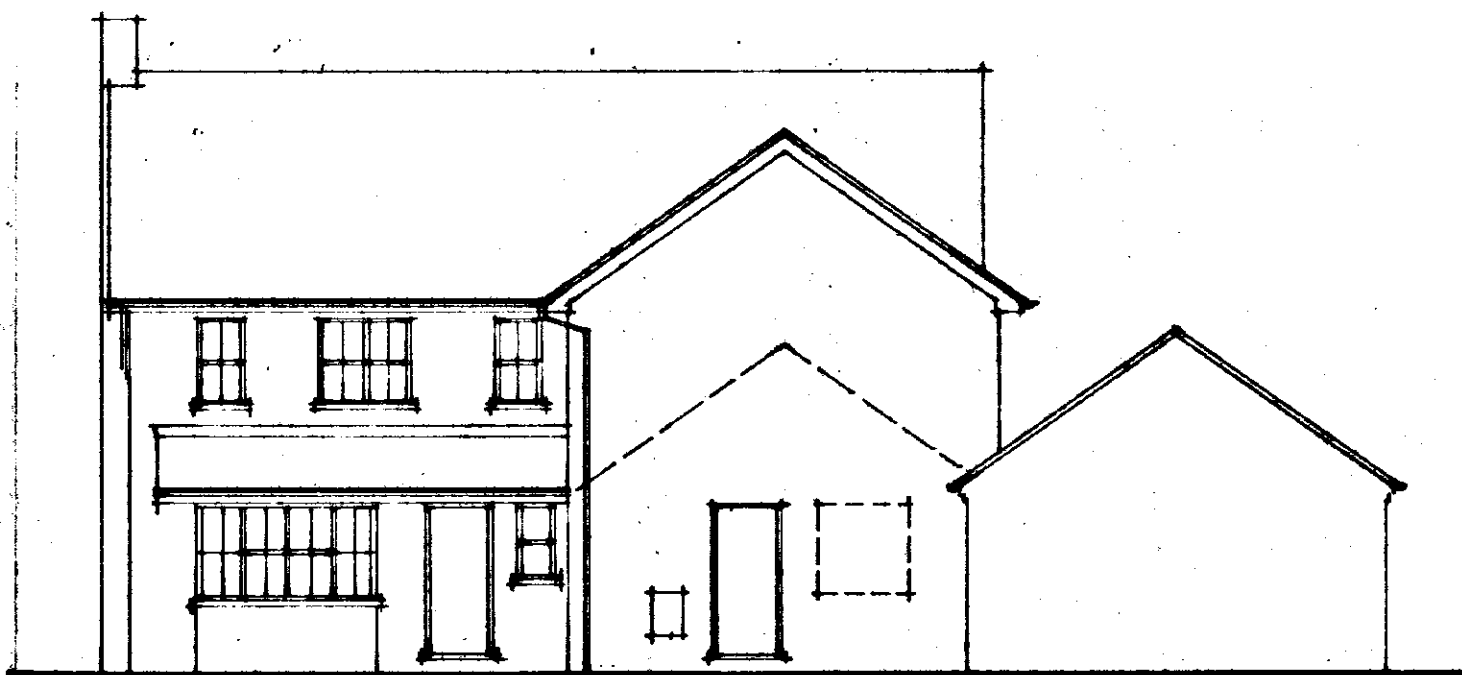


NORTH ELEVATION

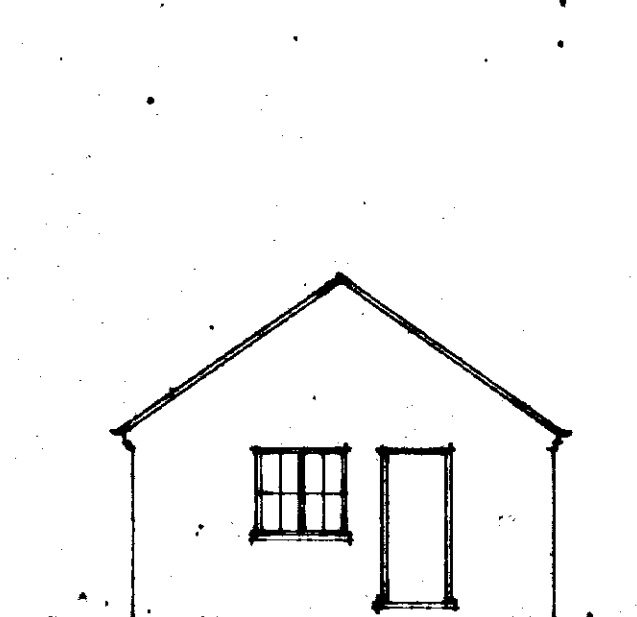




GARAGE SIDE ELEVATION

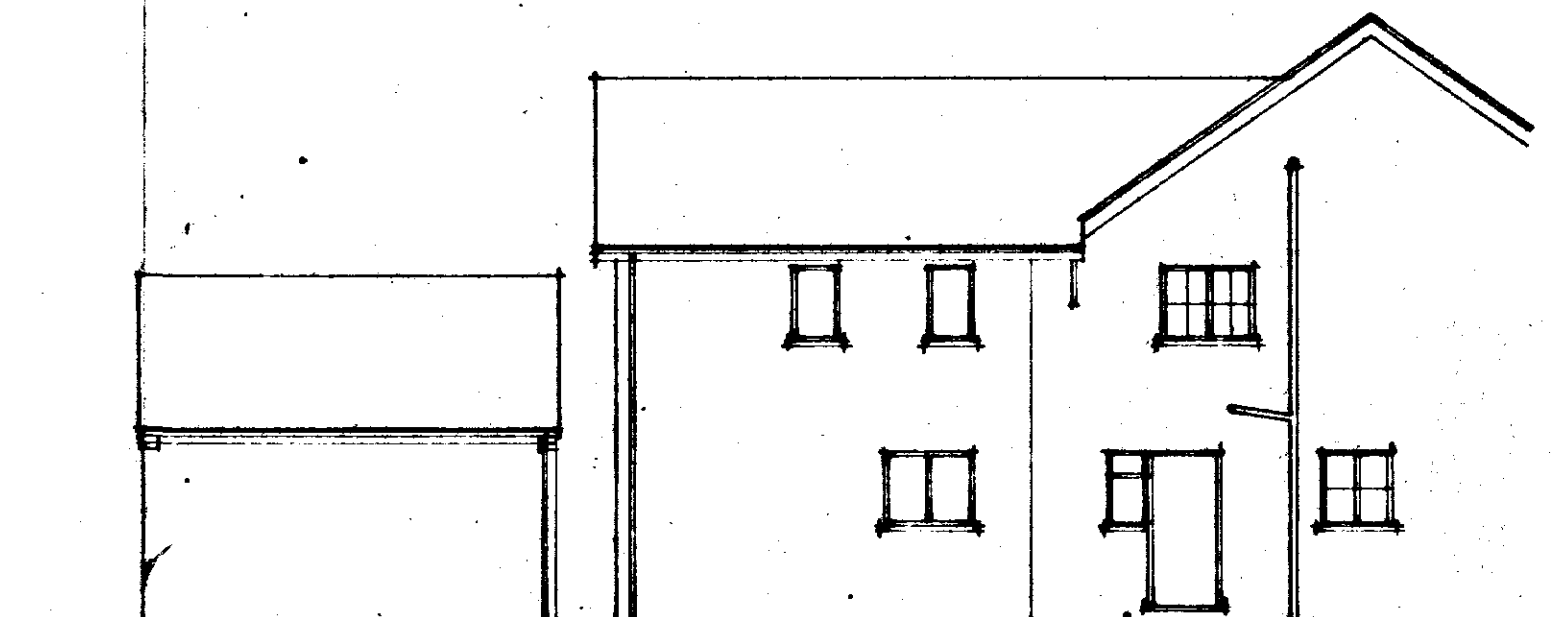

WEST ELEVATION

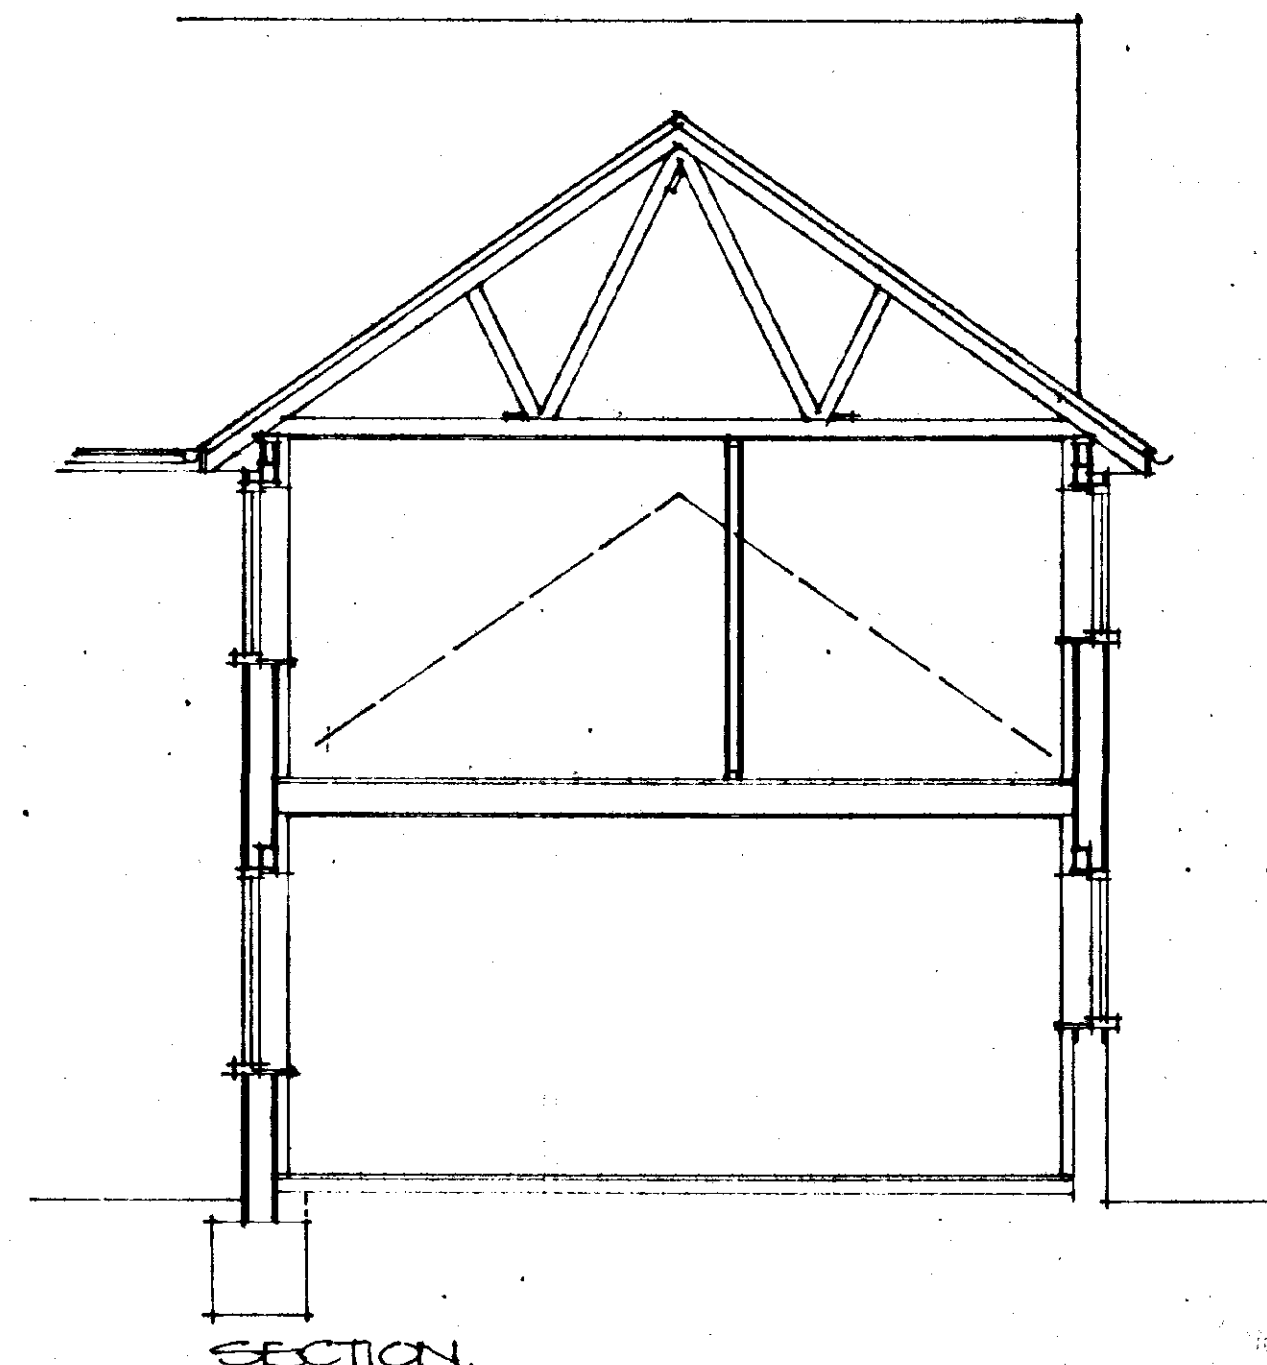

SECTION

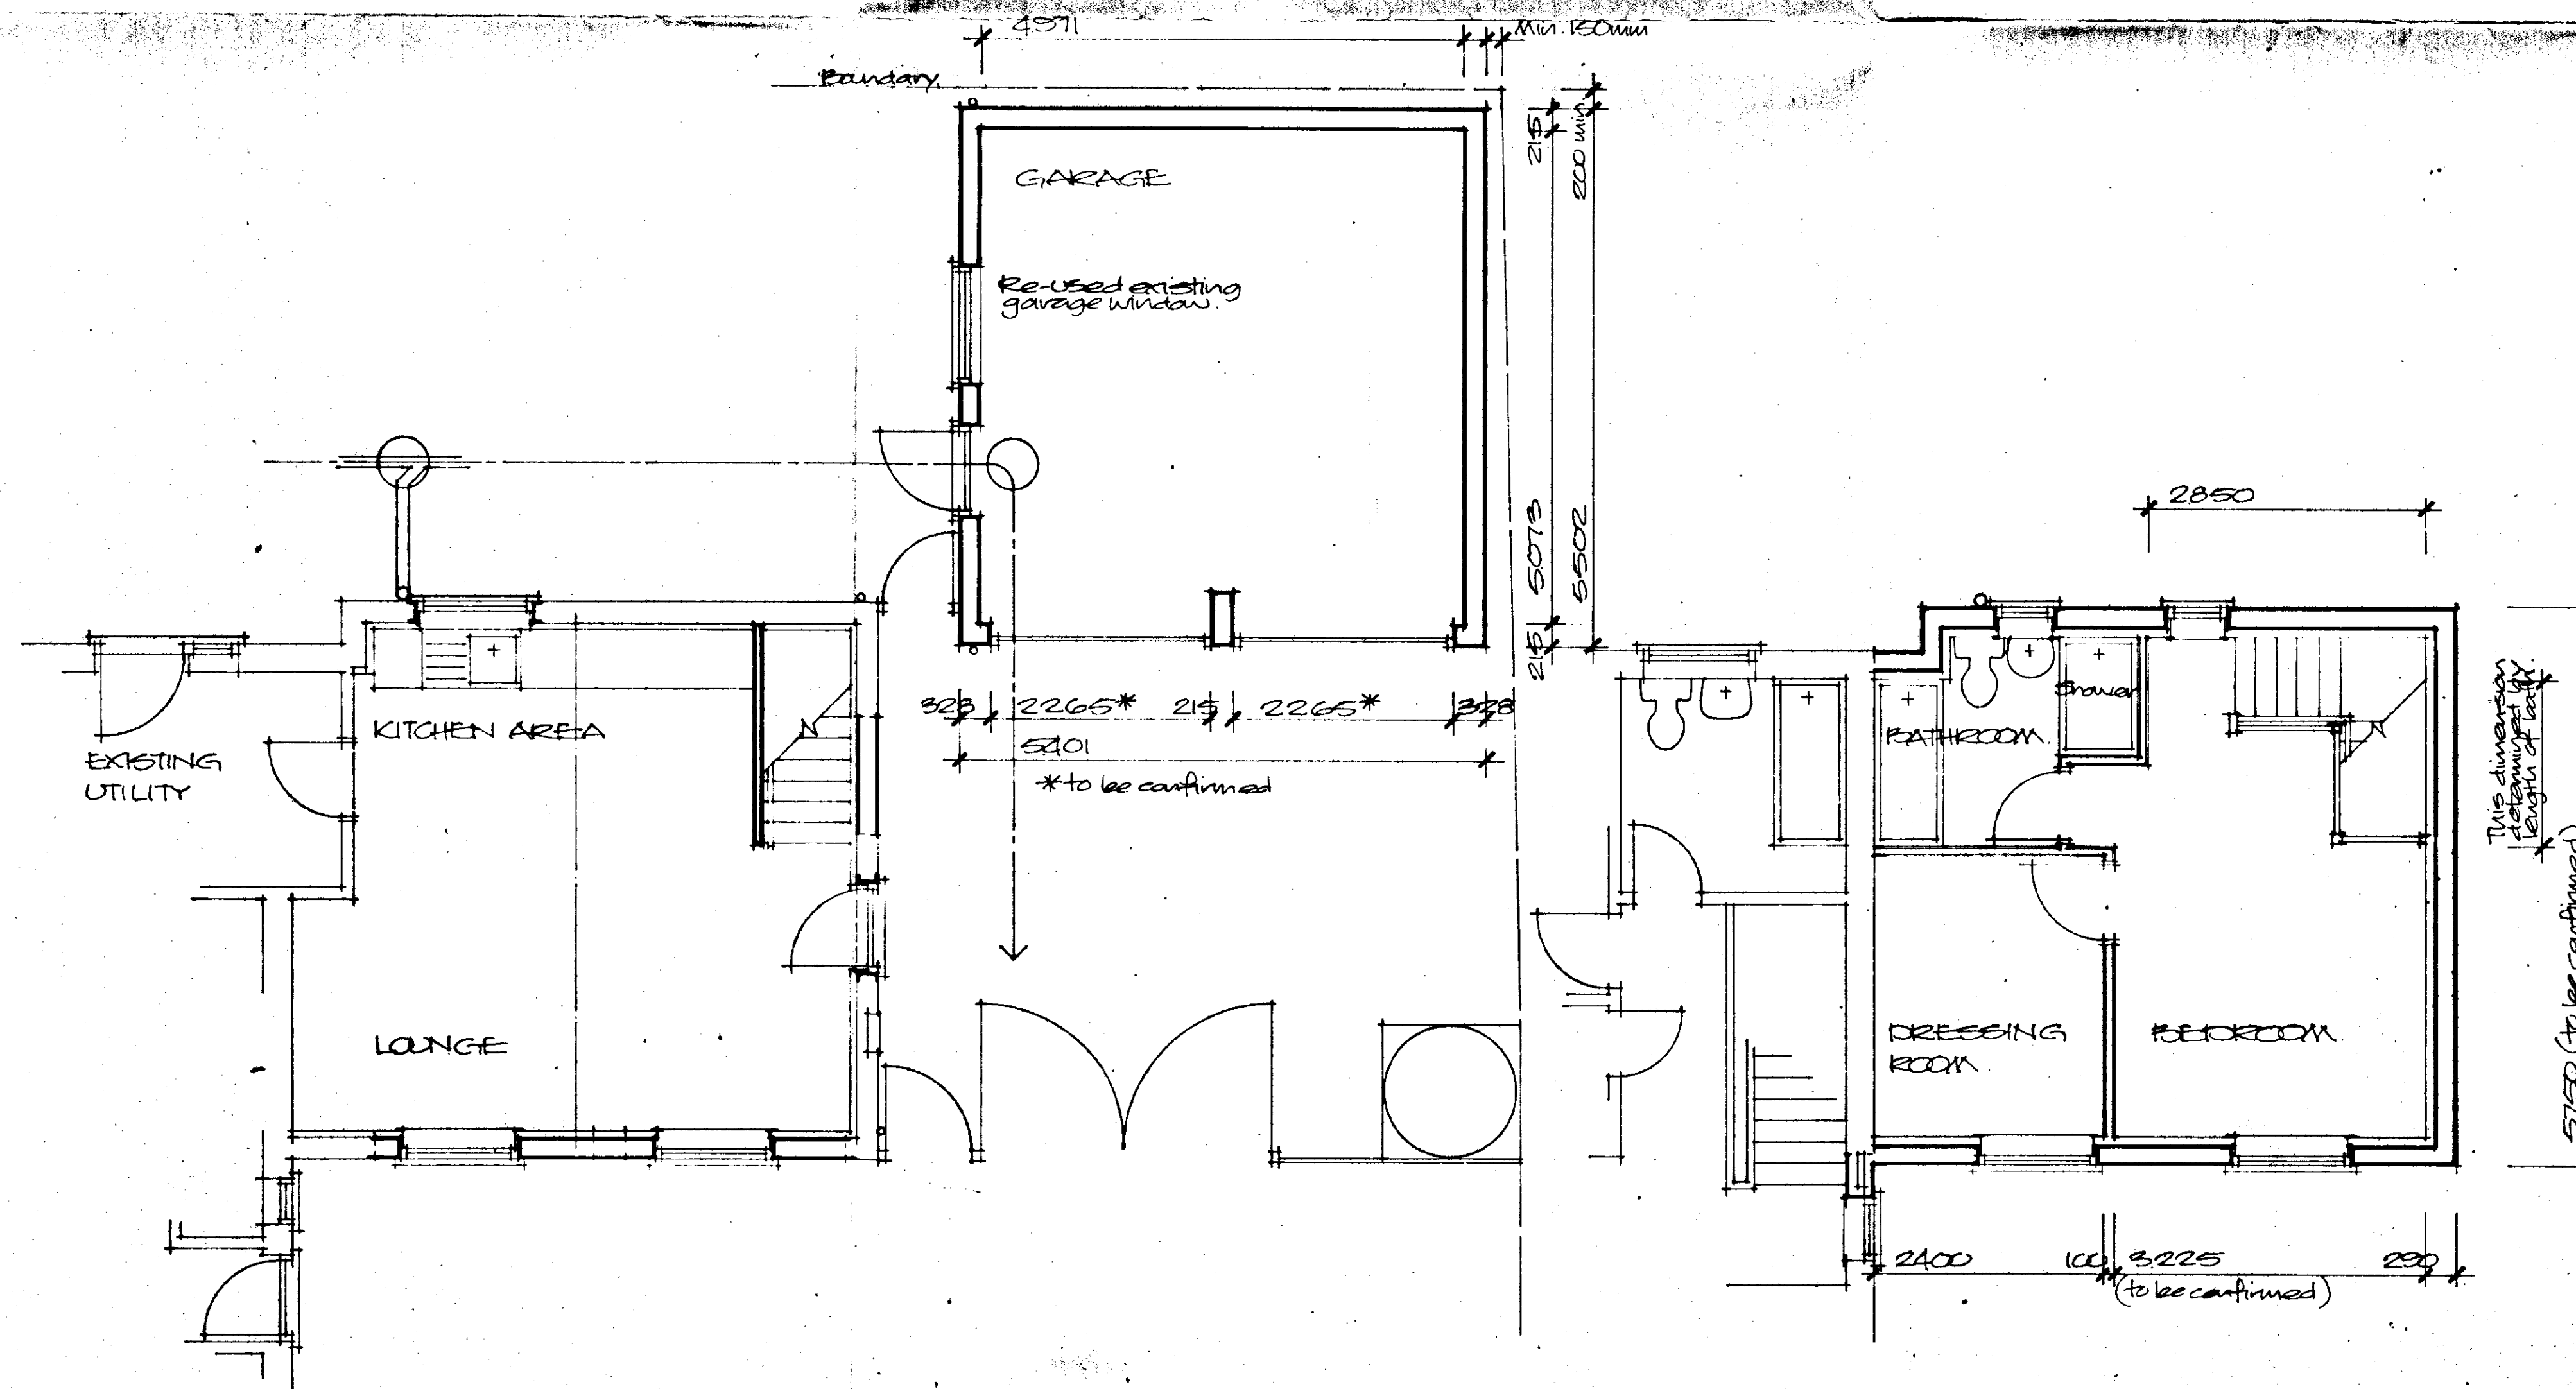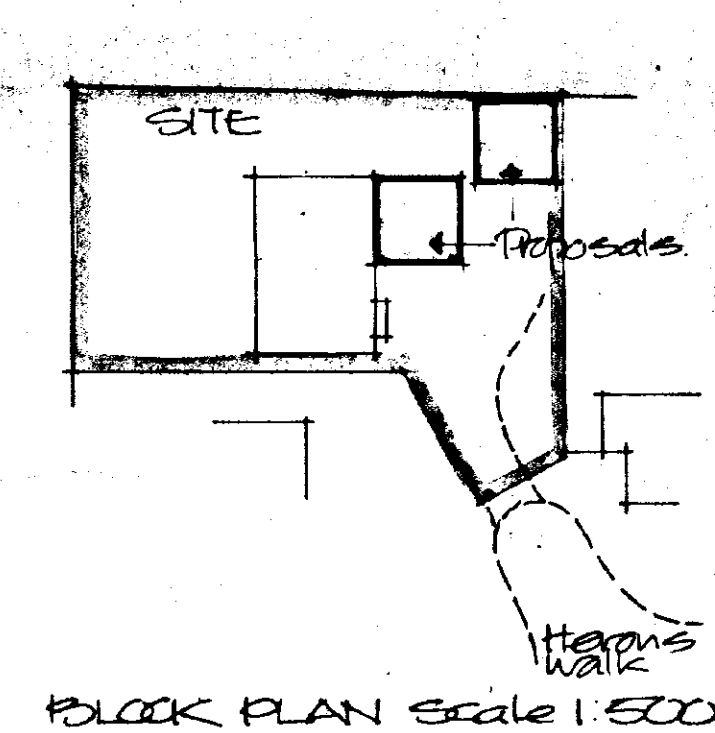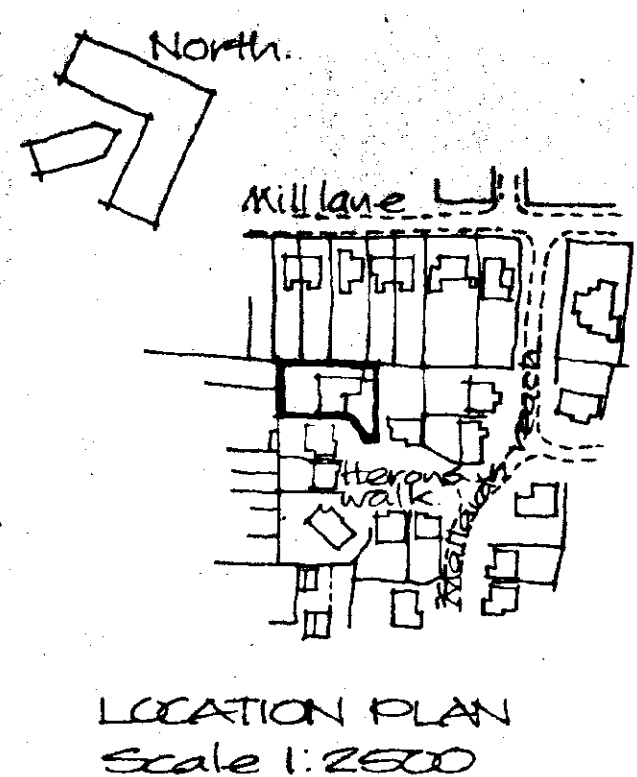

DETERMINED PLAN

SHDC
Planning & Development
19 FEB 2003
Ref: 015/03

BROADGATE BUILDERS LTD





The Race Ground
Spalding
Lincolnshire
PE11 3AP

Telephone : 01775 725816
Fax : 01775 725097

Project
PROPOSED EXTENSION TO HOUSE AND NEW GARAGE, 6 HERON'S WALK, DONNINGTON.

Client
MR & MRS M. ECCOTT

Scale 1:50, 1:100 Date 19.02.03

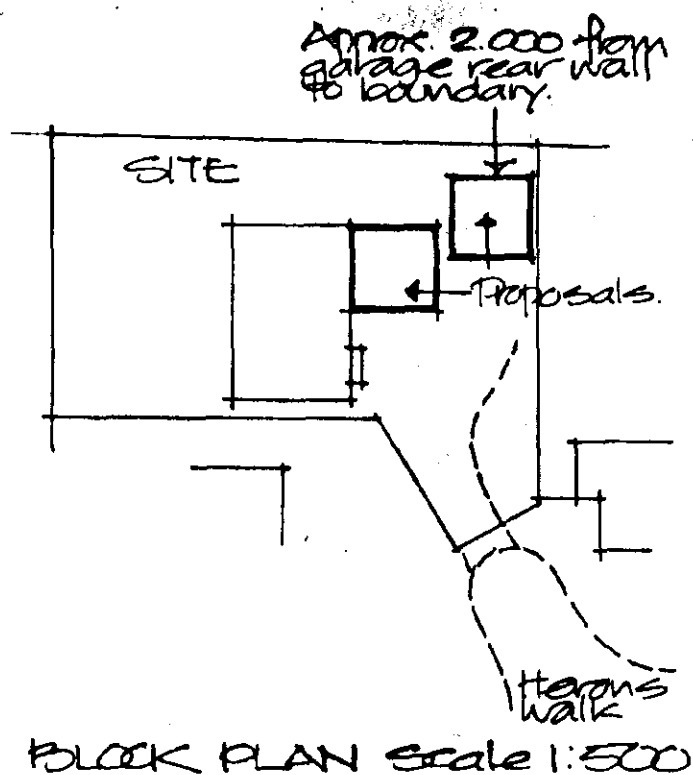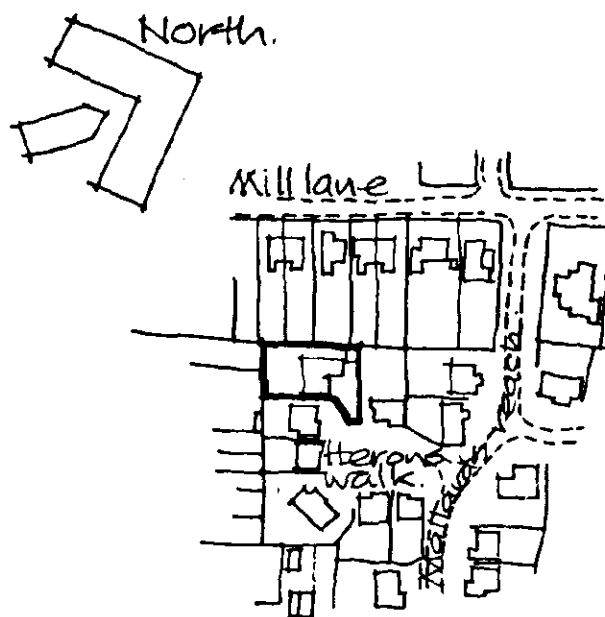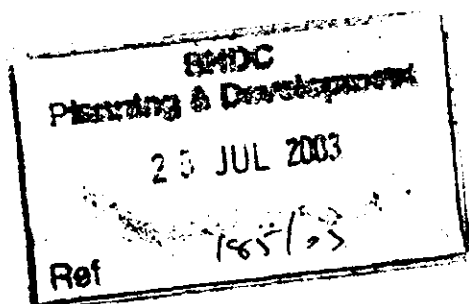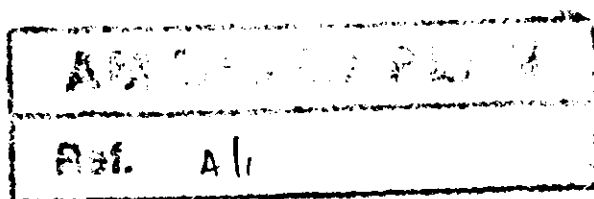

BROADGATE BUILDERS LTD

The Race Ground
Spalding
Lincolnshire
PE11 3AP

Telephone : 01775 725616
Fax : 01775 725097

Project

PROPOSED EXTENSION
TO HOUSE AND NEW
GARAGE.
6 HERONS WALK,
DONINGTON.

Client

MR & MRS M. ECCOTT

Scale 1:50/1:100 Date Feb. 03