


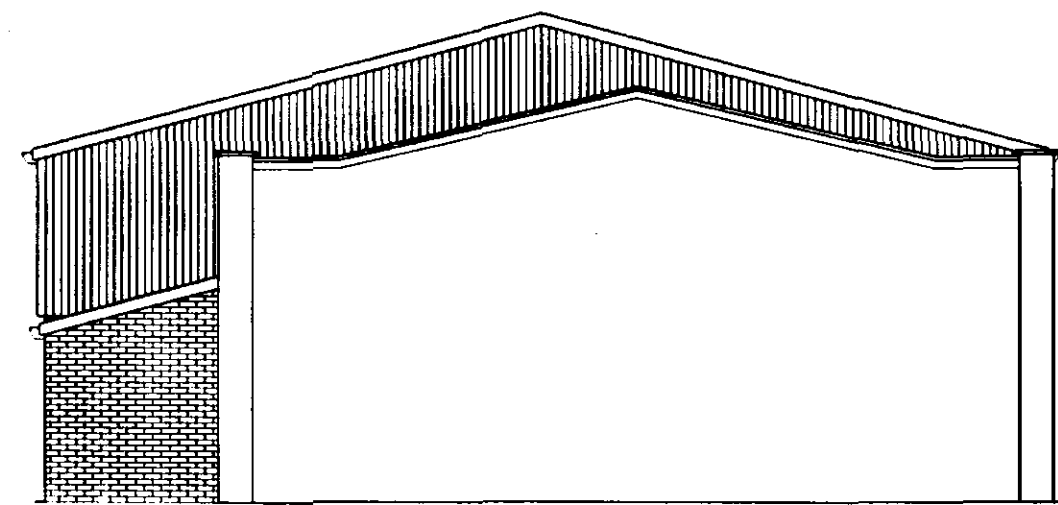


North East Elevation.



North West Elevation.


Scale - 1 :100

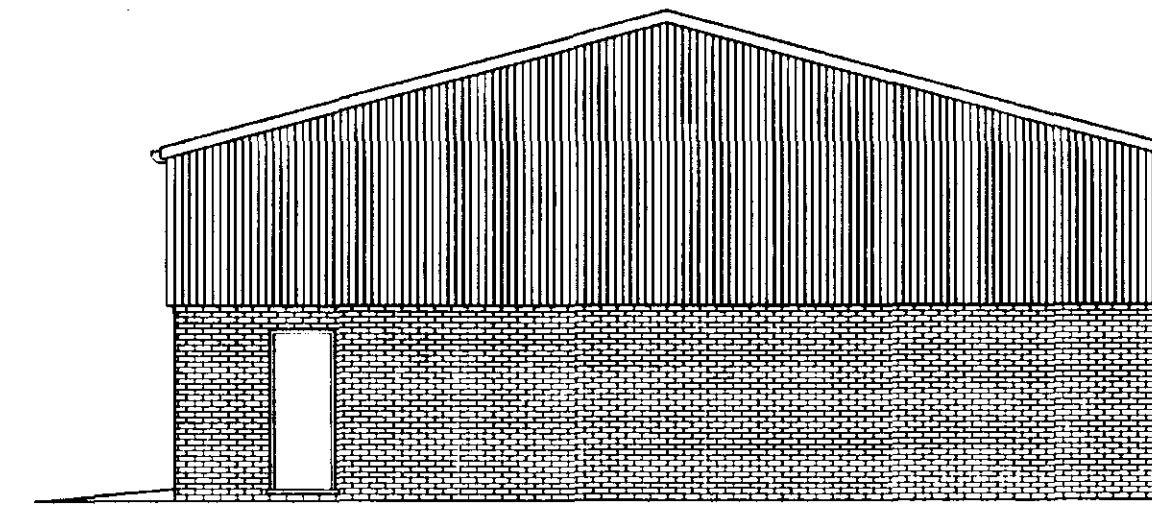


South West Elevation.

Location Plan.

Scale - 1 : 2500

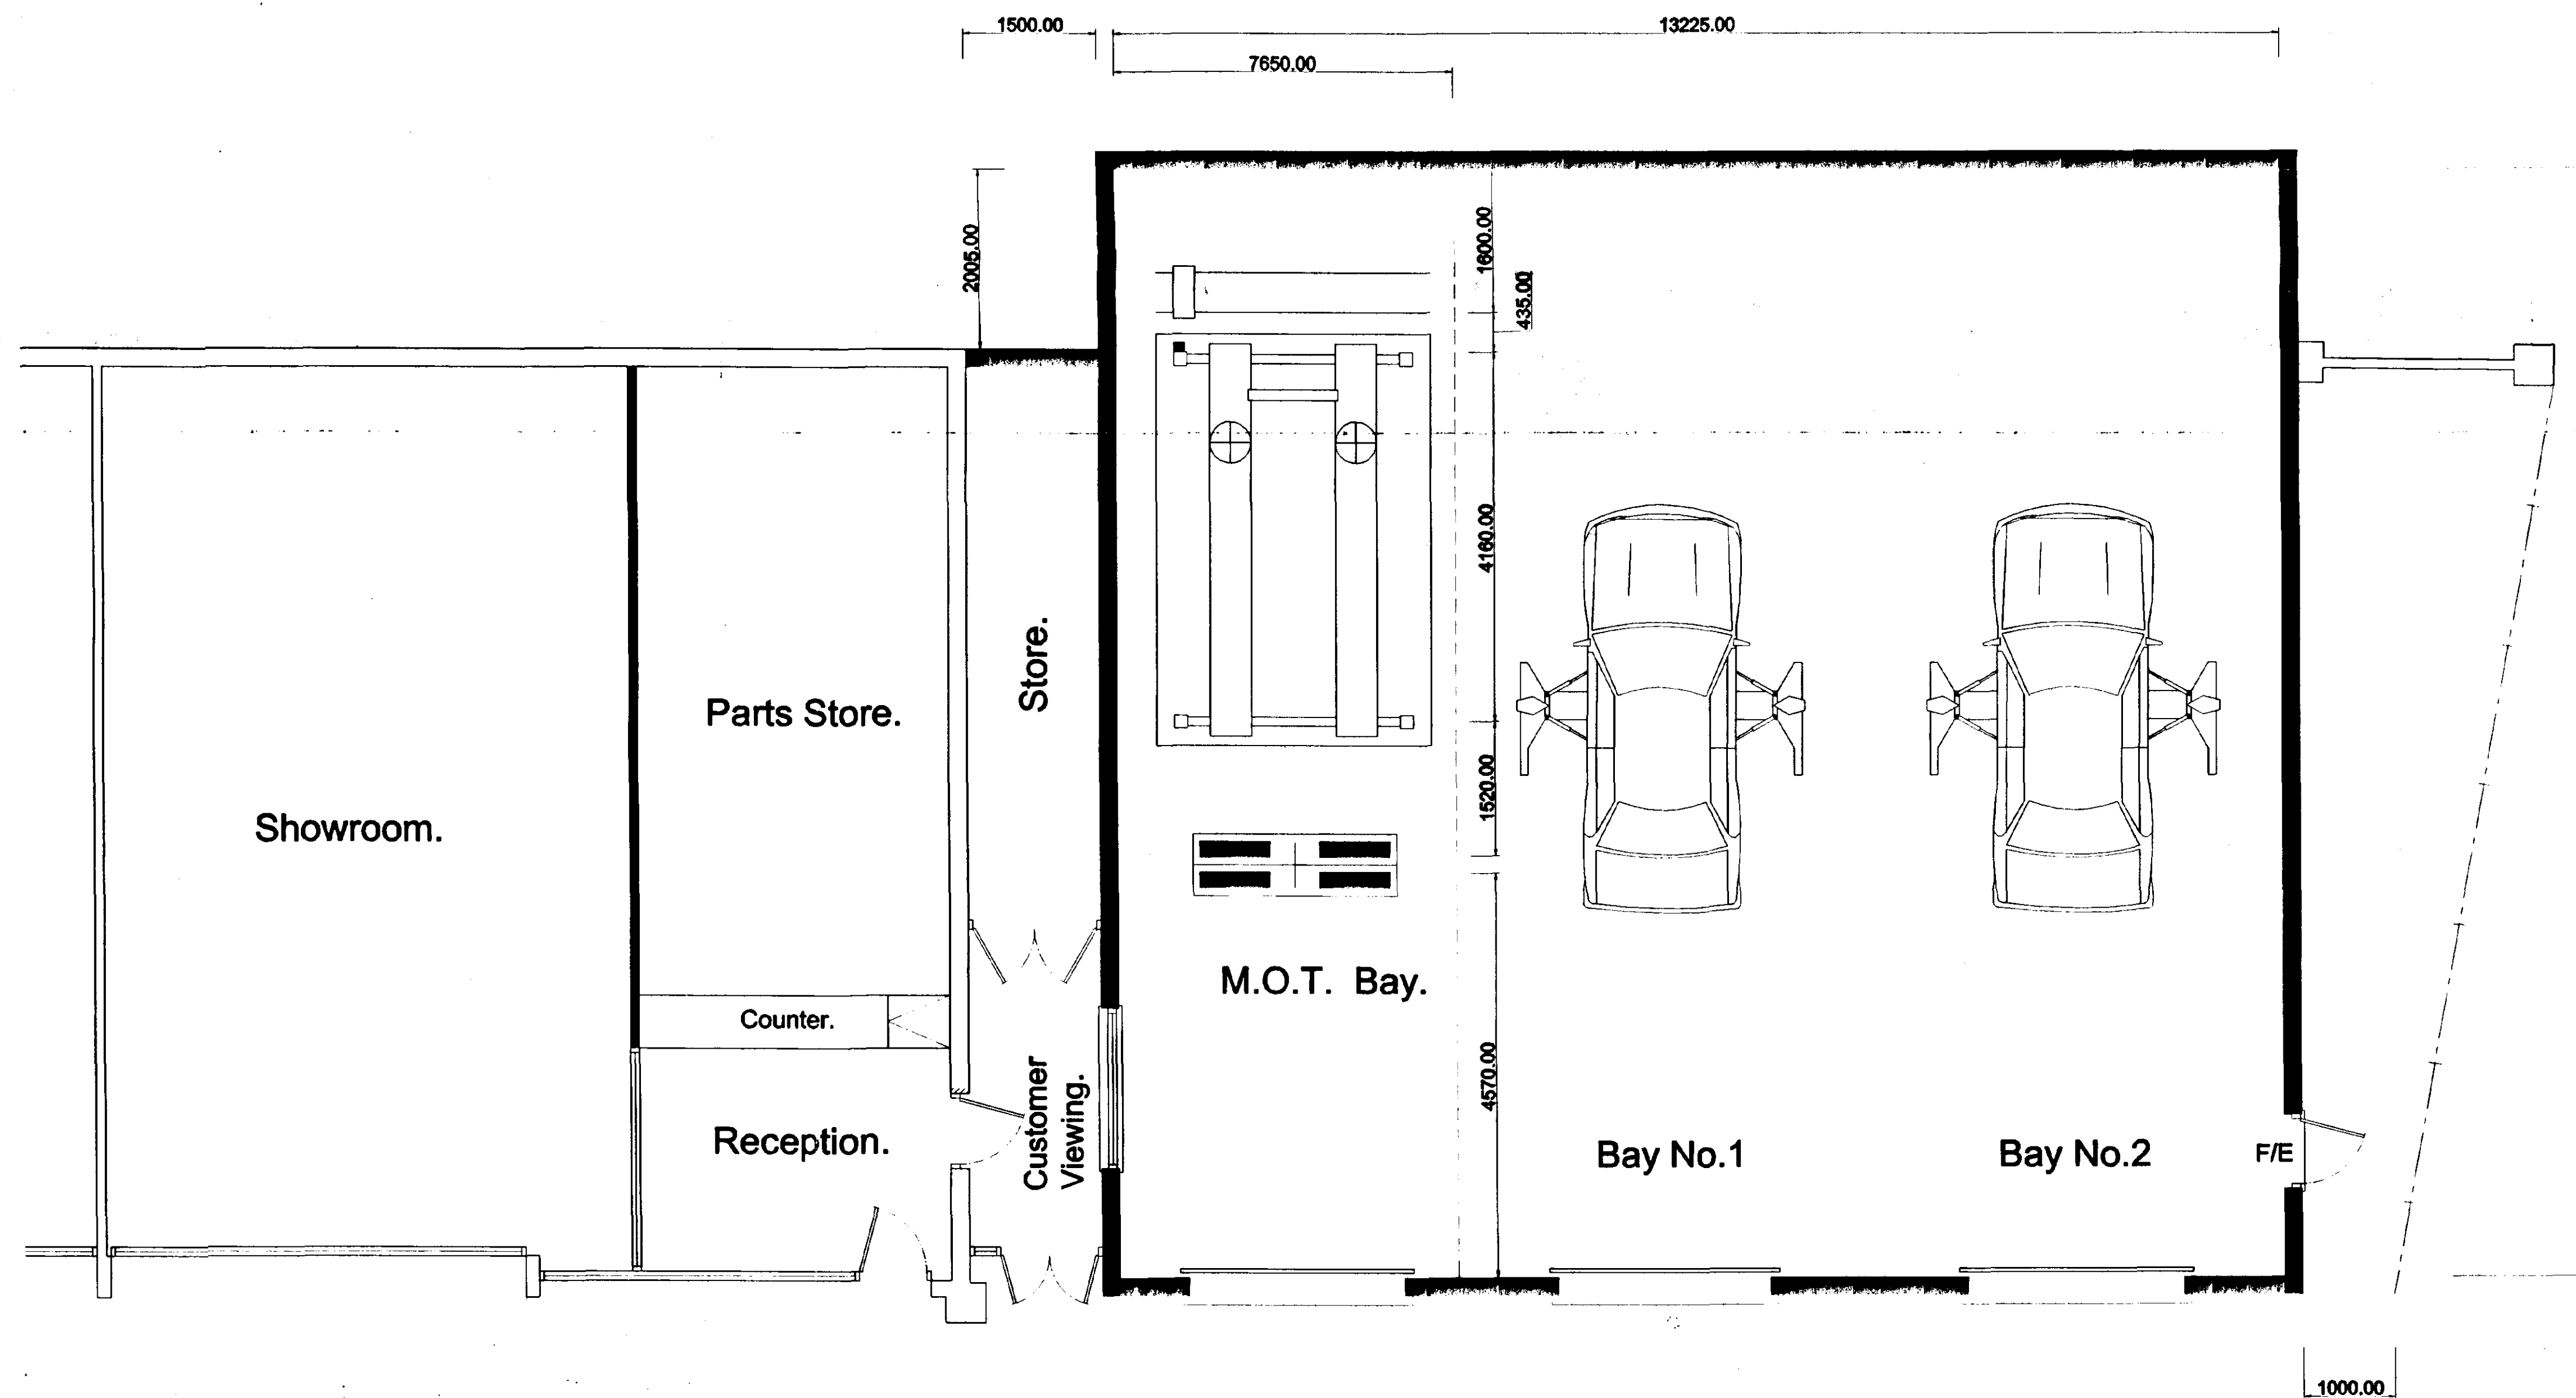

Floor Plan.

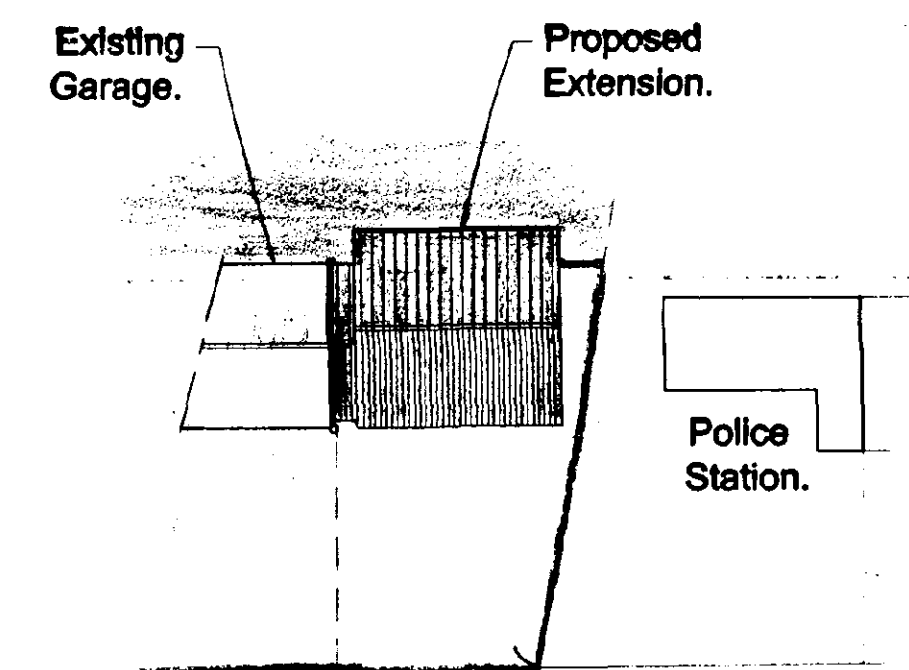


Station Street.

Site Plan.

Scale - 1 : 500

DETERMINED
PLAN

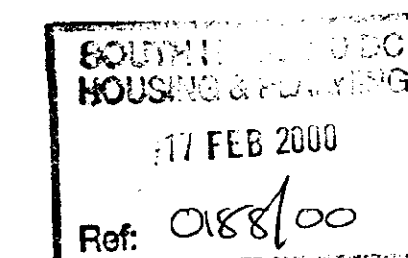

B	CORRECTION MADE TO DIMENSIONS		16.02.00
A	INFORMATION FOR PLANNING		01.02.00
ISSUE	DESCRIPTION	APPRO'D	DATE

PODDINGTONS

Architectural Design Consultants

44 Double Street, Spalding, Lincs. PE11 2AA
Tel (01775) 761856 & 768296 Fax. (01775) 710218

Project.			
PROPOSED EXTENSION TO WORKSHOP, AND M.O.T. BAY.			
STATION ST. DONNINGTON, SPALDING, LINES.			
Client.			
MESSRS. W. A. BURDLALL.			

Drawn.	Scale	Date	Checked	Approved
J.C.P.	1:50	10.12.99		

DWG. No.

2933 - 001

ISSUE.

B