
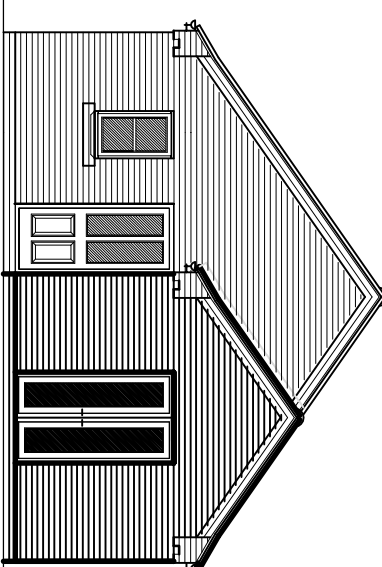
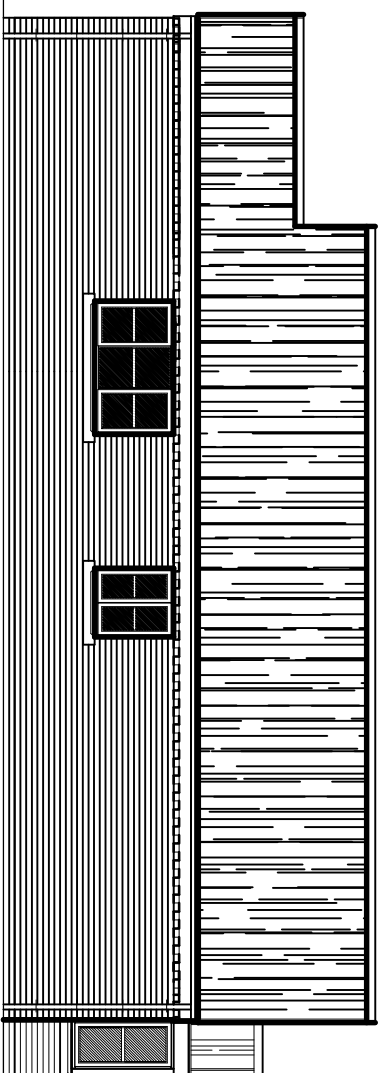
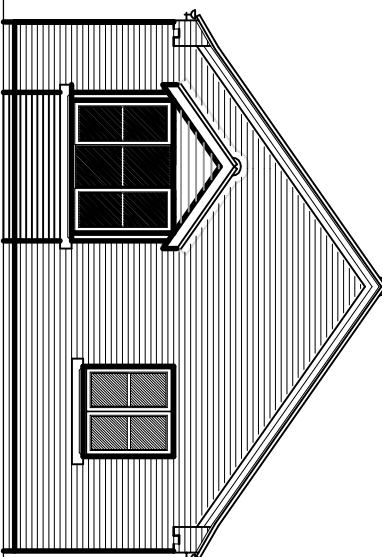


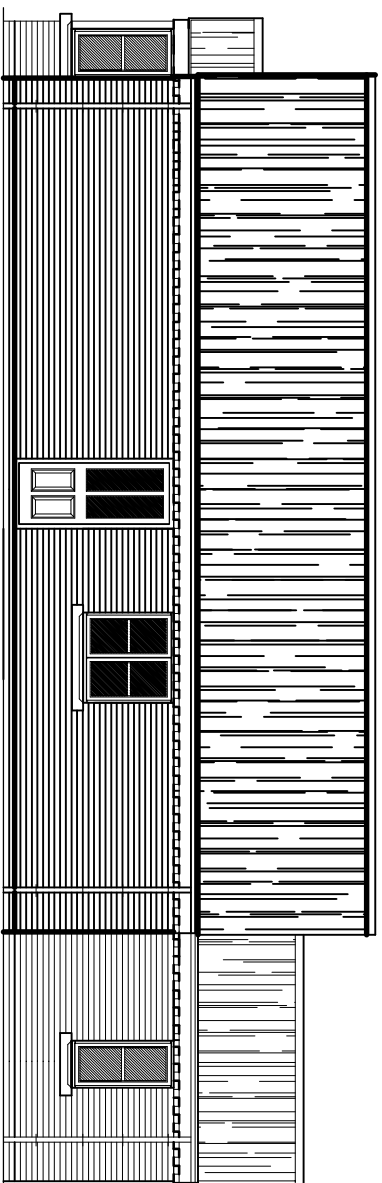


SIDE ELEVATION

FRONT ELEVATION

SIDE ELEVATION

REAR ELEVATION

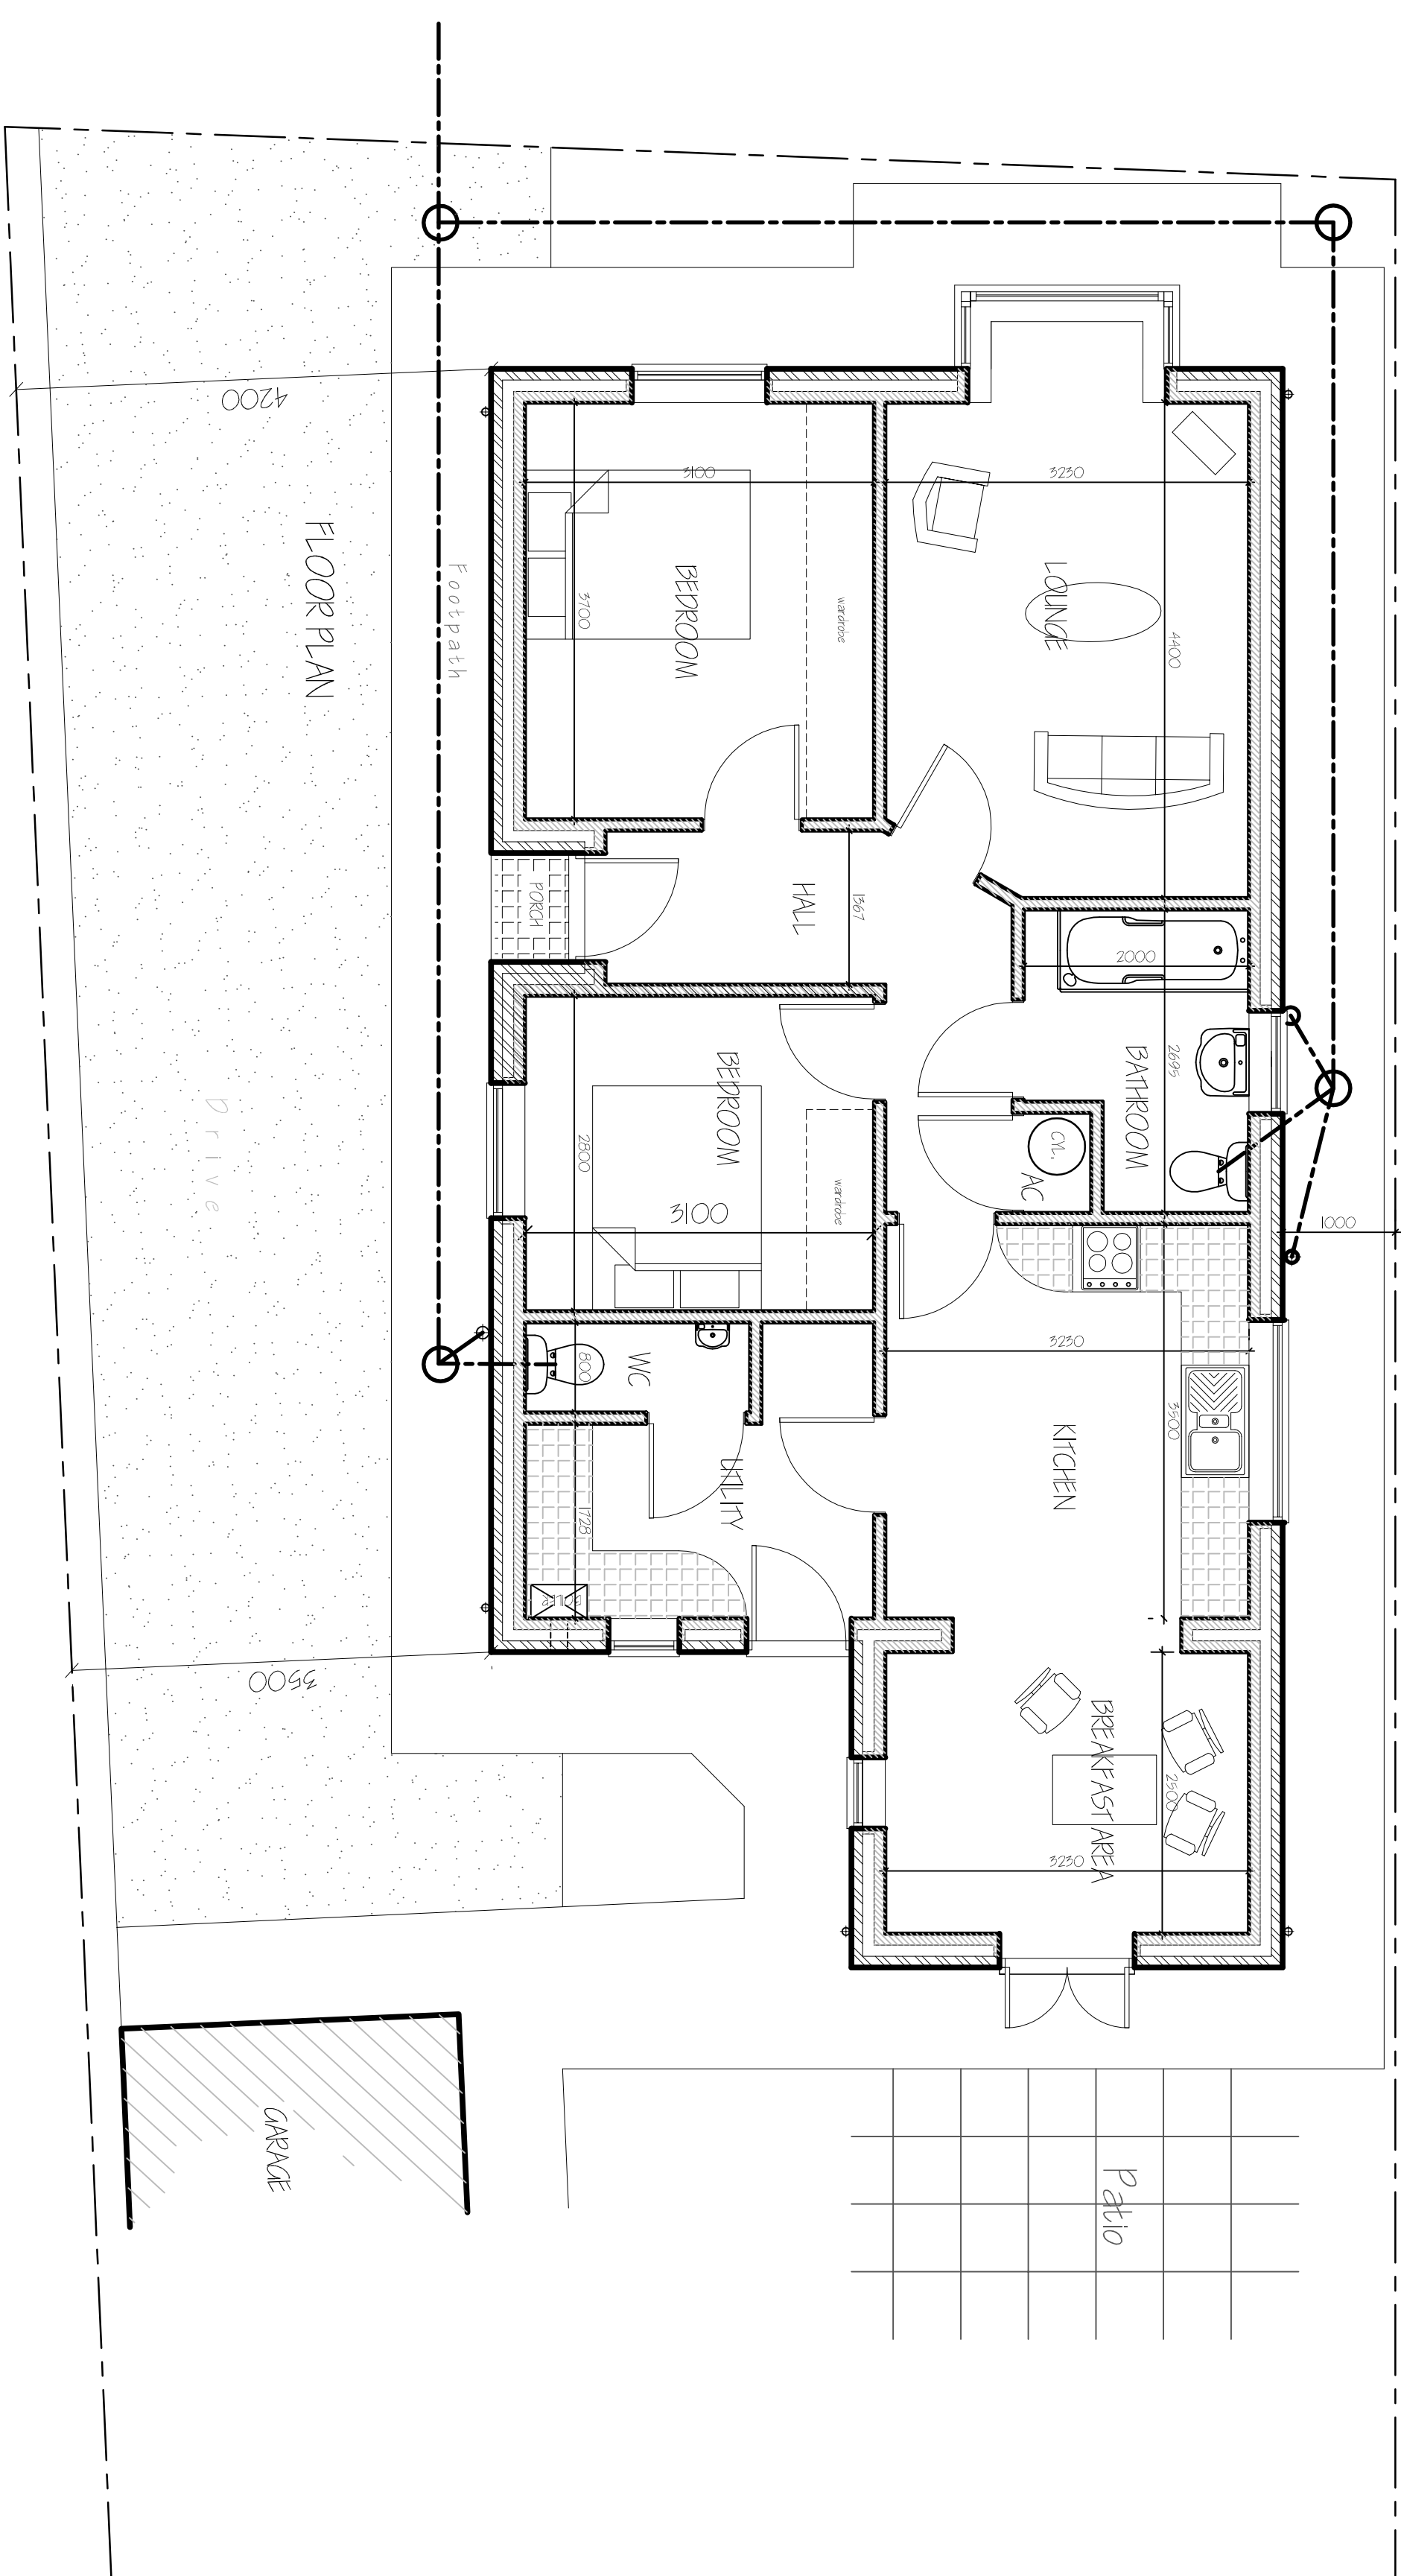[illegible]

G. R. MERCHANT LTD.
I. ENG AMICE FIWO

**ARCHITECTURAL, STRUCTURAL
AND LAND DRAINAGE
CONSULTANTS**

4 Wrights Mews
12A Park Road, Holbeach,
Spalding, Lincs. PE12 7EE
Tel: 01406 490800
Fax: 01406 425744
E-Mail: gr.merchant@btconnect.com

Project
RESIDENTIAL DEVELOPMENT,
PLOT 1, WILLIAM CLOSE
DONNINGTON,
SPALDING, LINC'S, PE11 4XA

Client
FENHOUSE LAND LTD.

Drawing LOT 1, 2 BEDROOM BUNGALOW & DETACHED GARAGE FLOOR PLAN & ELEVATIONS	Job Ref. 2773-15.	Date FEB 2016.	Drawing No. Z1A	Drawn GRM.
--	----------------------	-------------------	--------------------	---------------

1/50, 1/100.

DO NOT SCALE FROM THIS DRAWING