



has middle Section we would like to be 28' story to make.
3rd family bedroom.

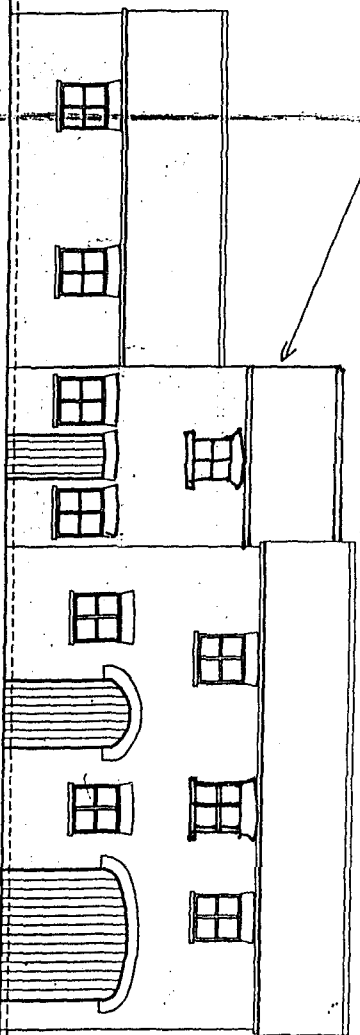

NORTH ELEVATION

NOT TO SCALE

A1

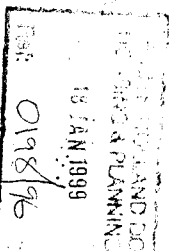


NOT TO SCALE

EXISTING DOME OPENINGS
RETAINED


SOUTH ELEVATION

WINDOWS WILL NOT BE HAVE
AS PER THE DETAIL.

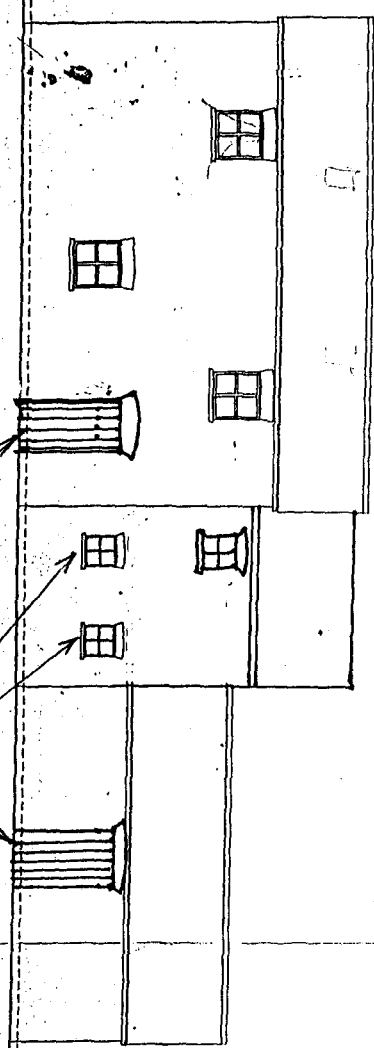


ARCHITECTURAL PLAN
A


HC
19 JA
Ref: 0198/96

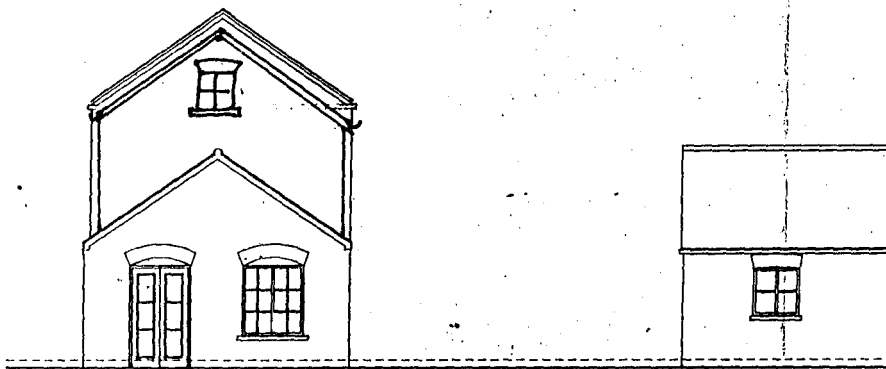

WEST ELEVATION

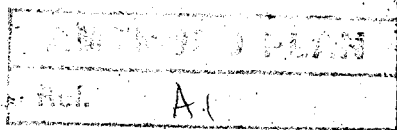


NOT TO SCALE

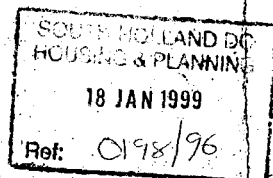


CROSSGATE FARM


APPENDIX 1

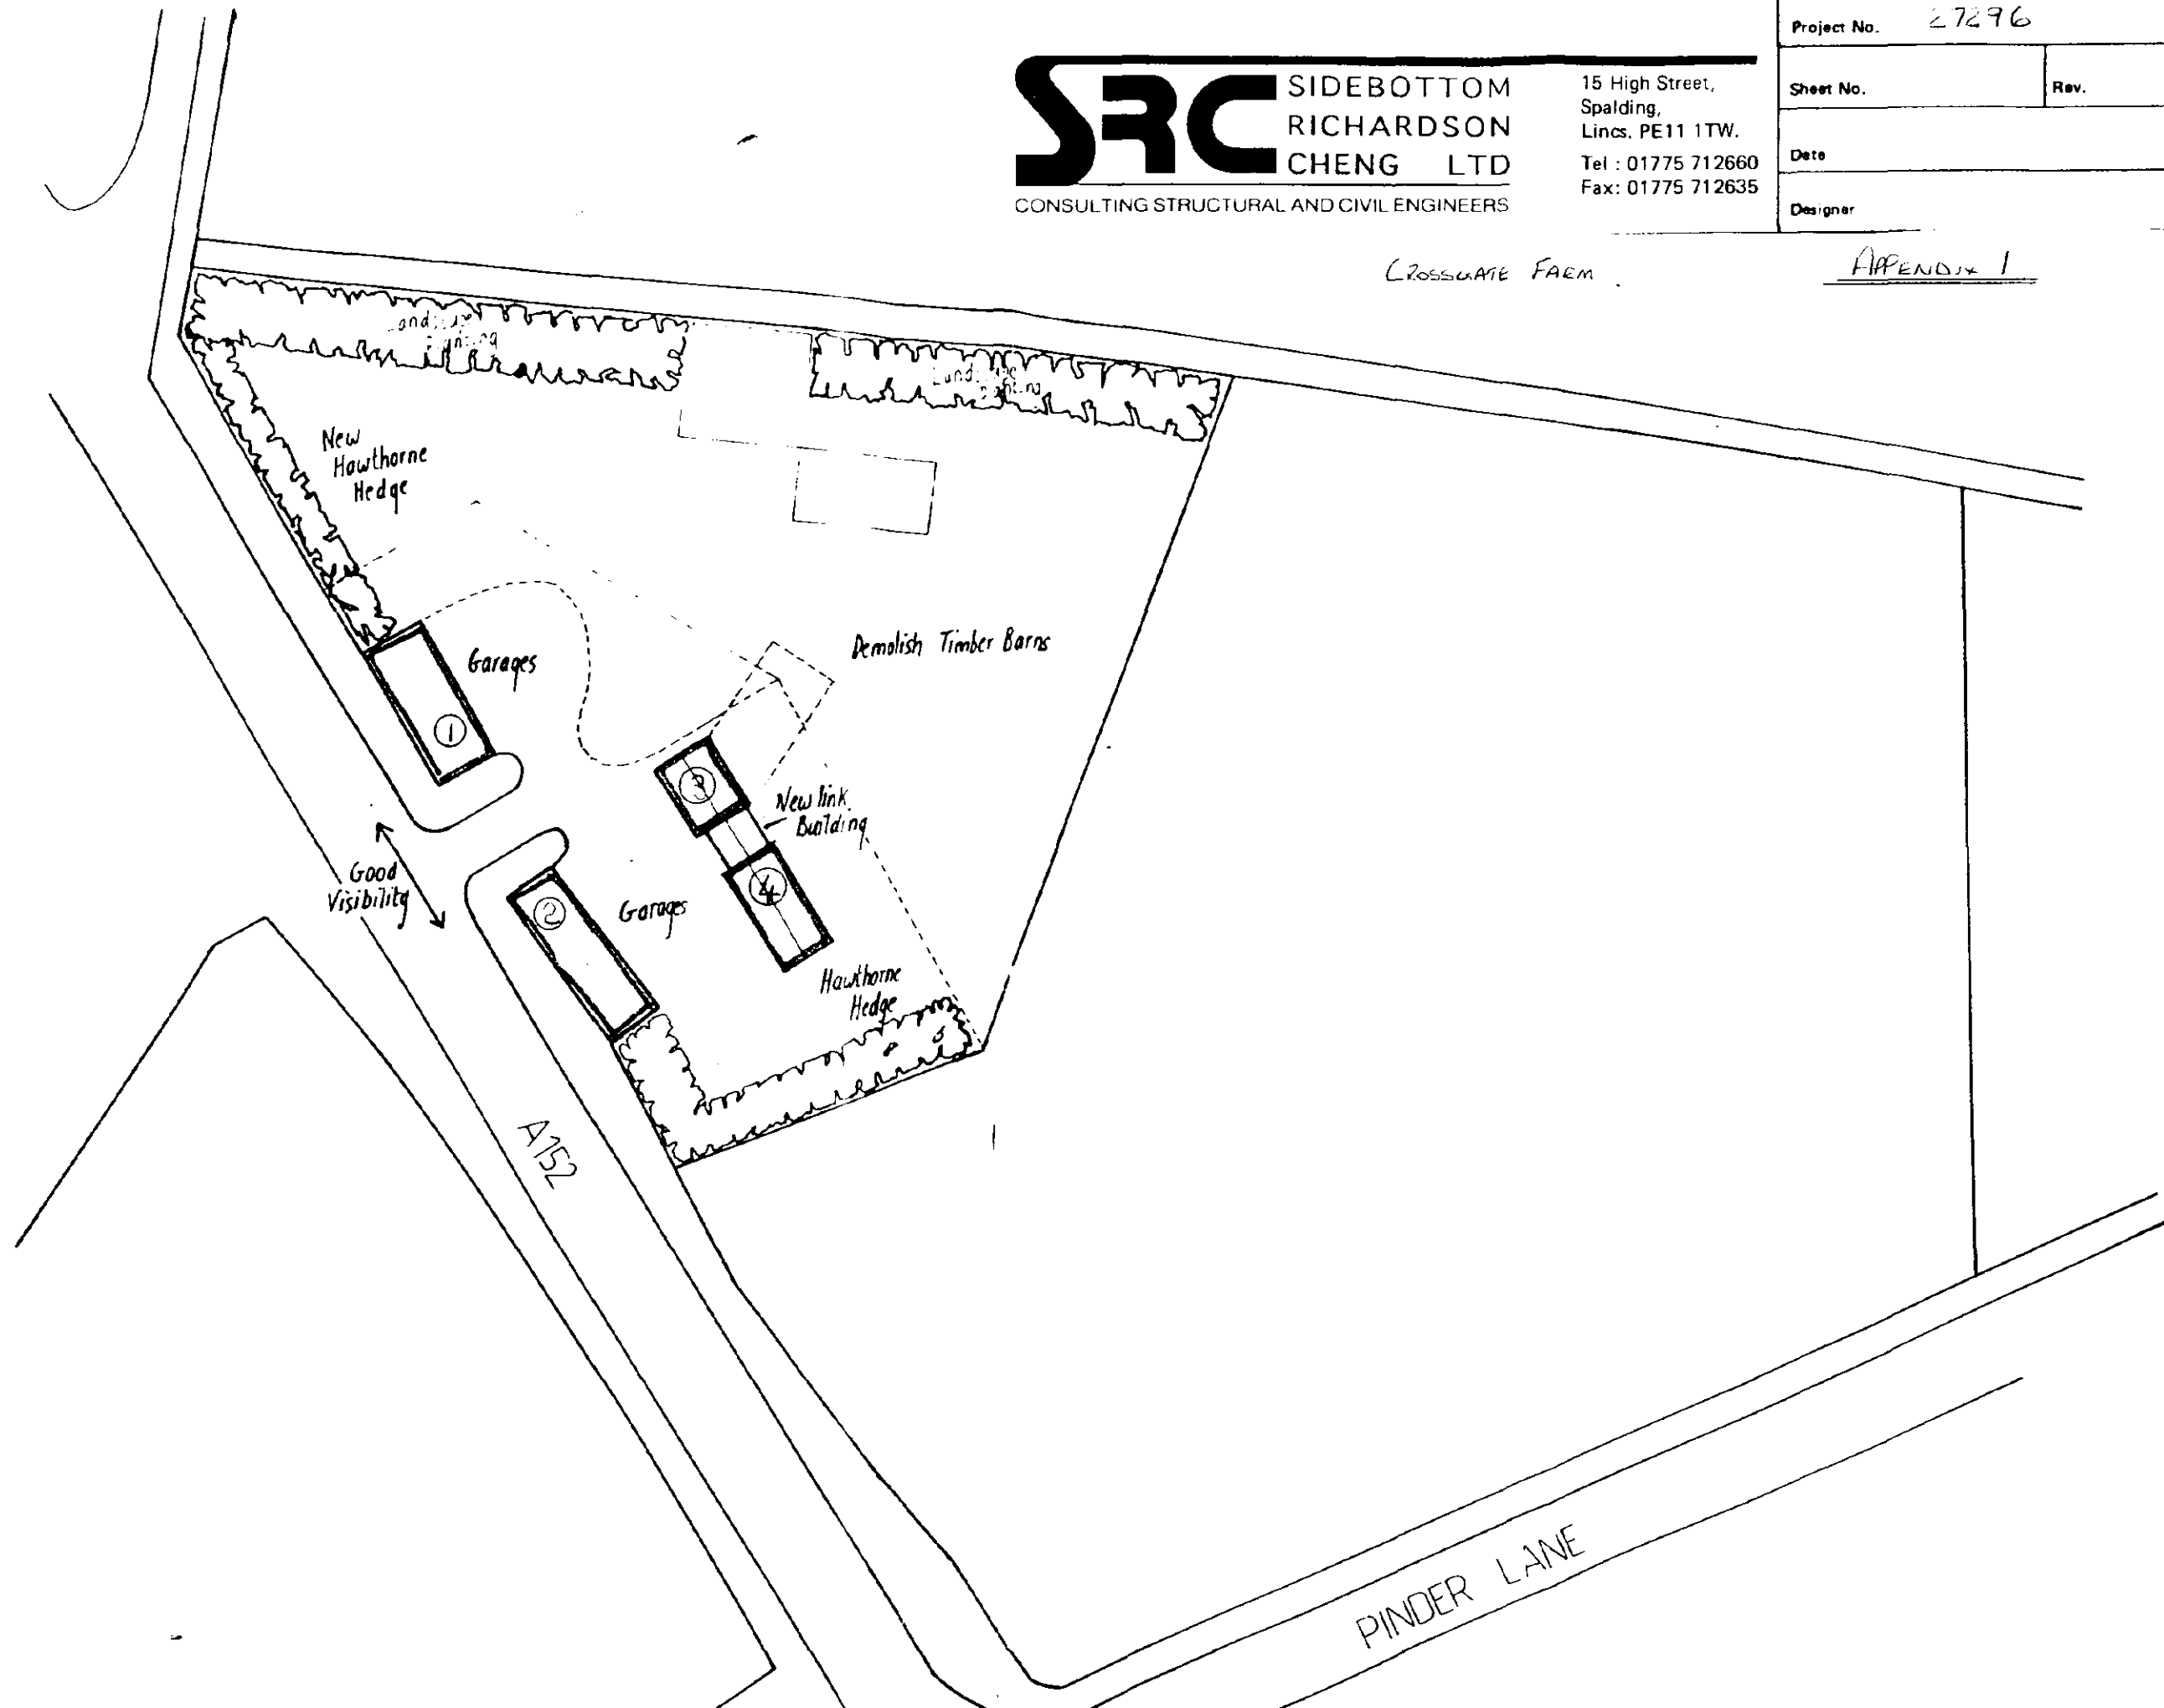


Extract from survey drawing showing extent of work to Brickwork described in SRC Report ref. 27296 Aug'96

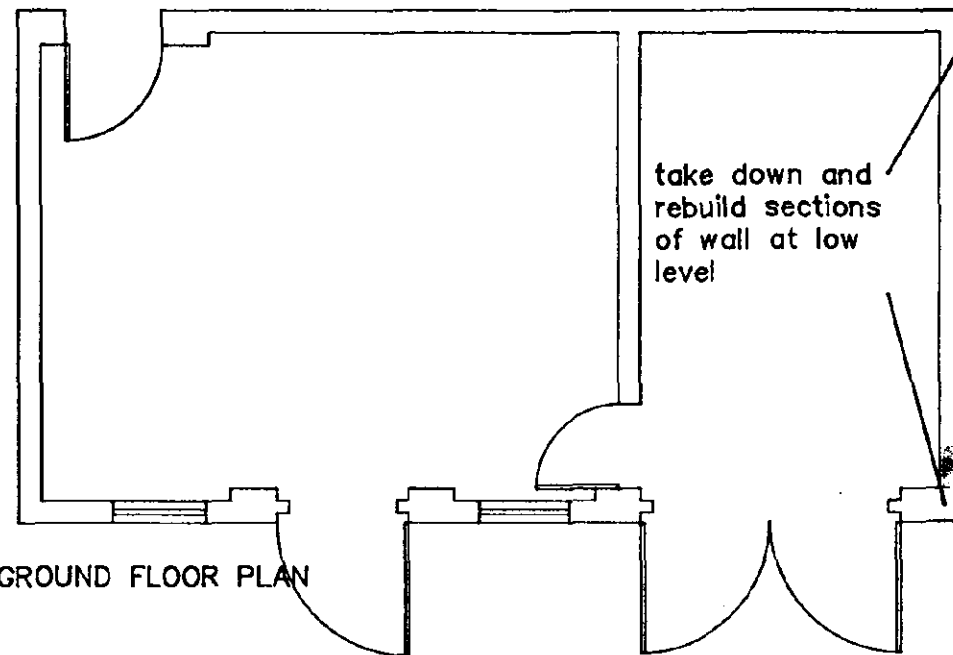


GROUND FLOOR PLAN

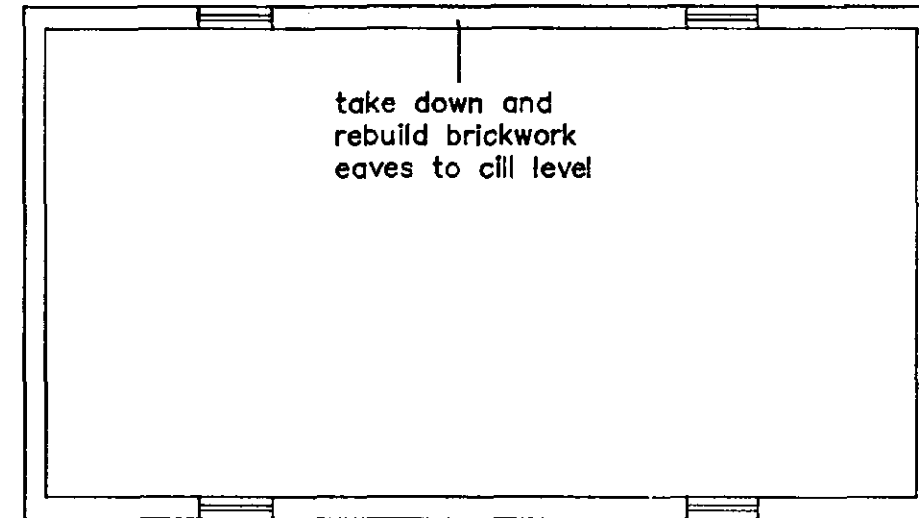

FIRST FLOOR PLAN

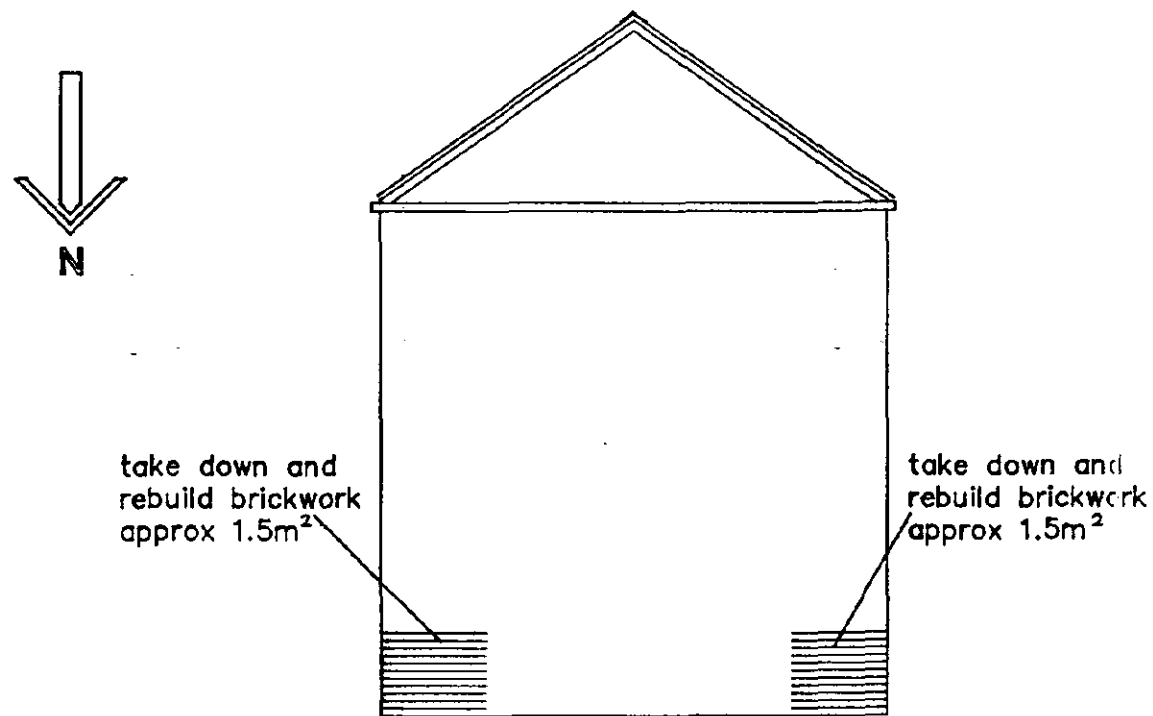

EAST ELEVATION


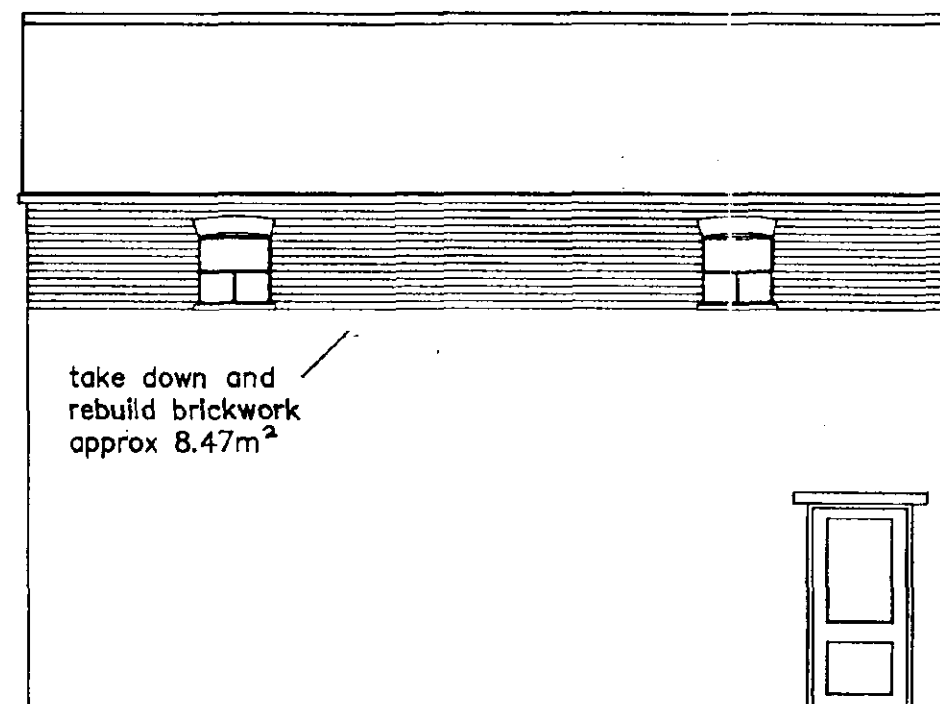


SOUTH ELEVATION


GARRY JOHNSON ARCHITECTS
16, MAIN RIDGE WEST
GOSTON, Lincs. PE21 6QH
TEL: (01205) 357929

Handwritten: May 10/98/96
Plan for
with notes
dated 9/9/96


**DETERMINED
PLAN**

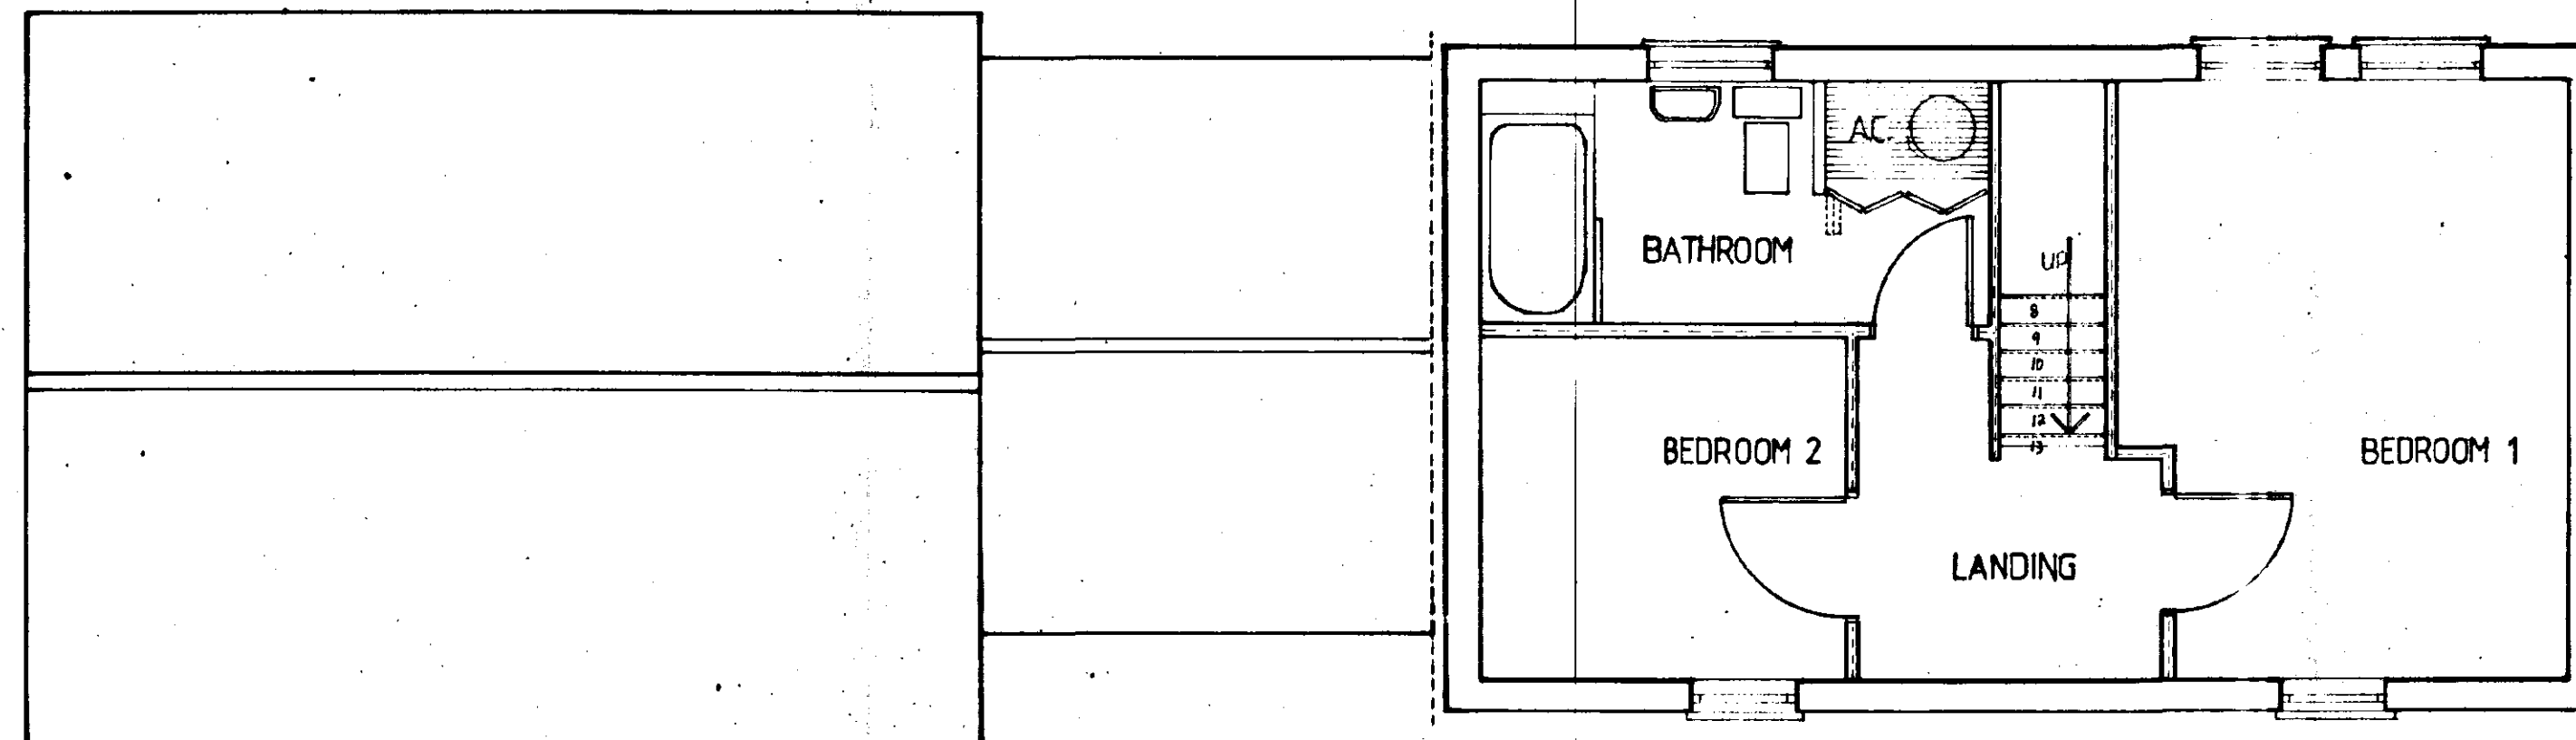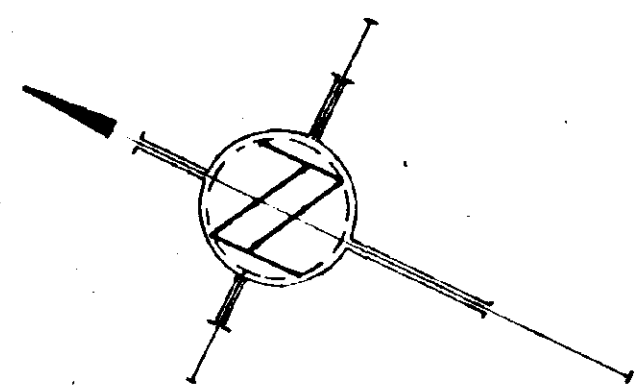


FIRST FLOOR PLAN

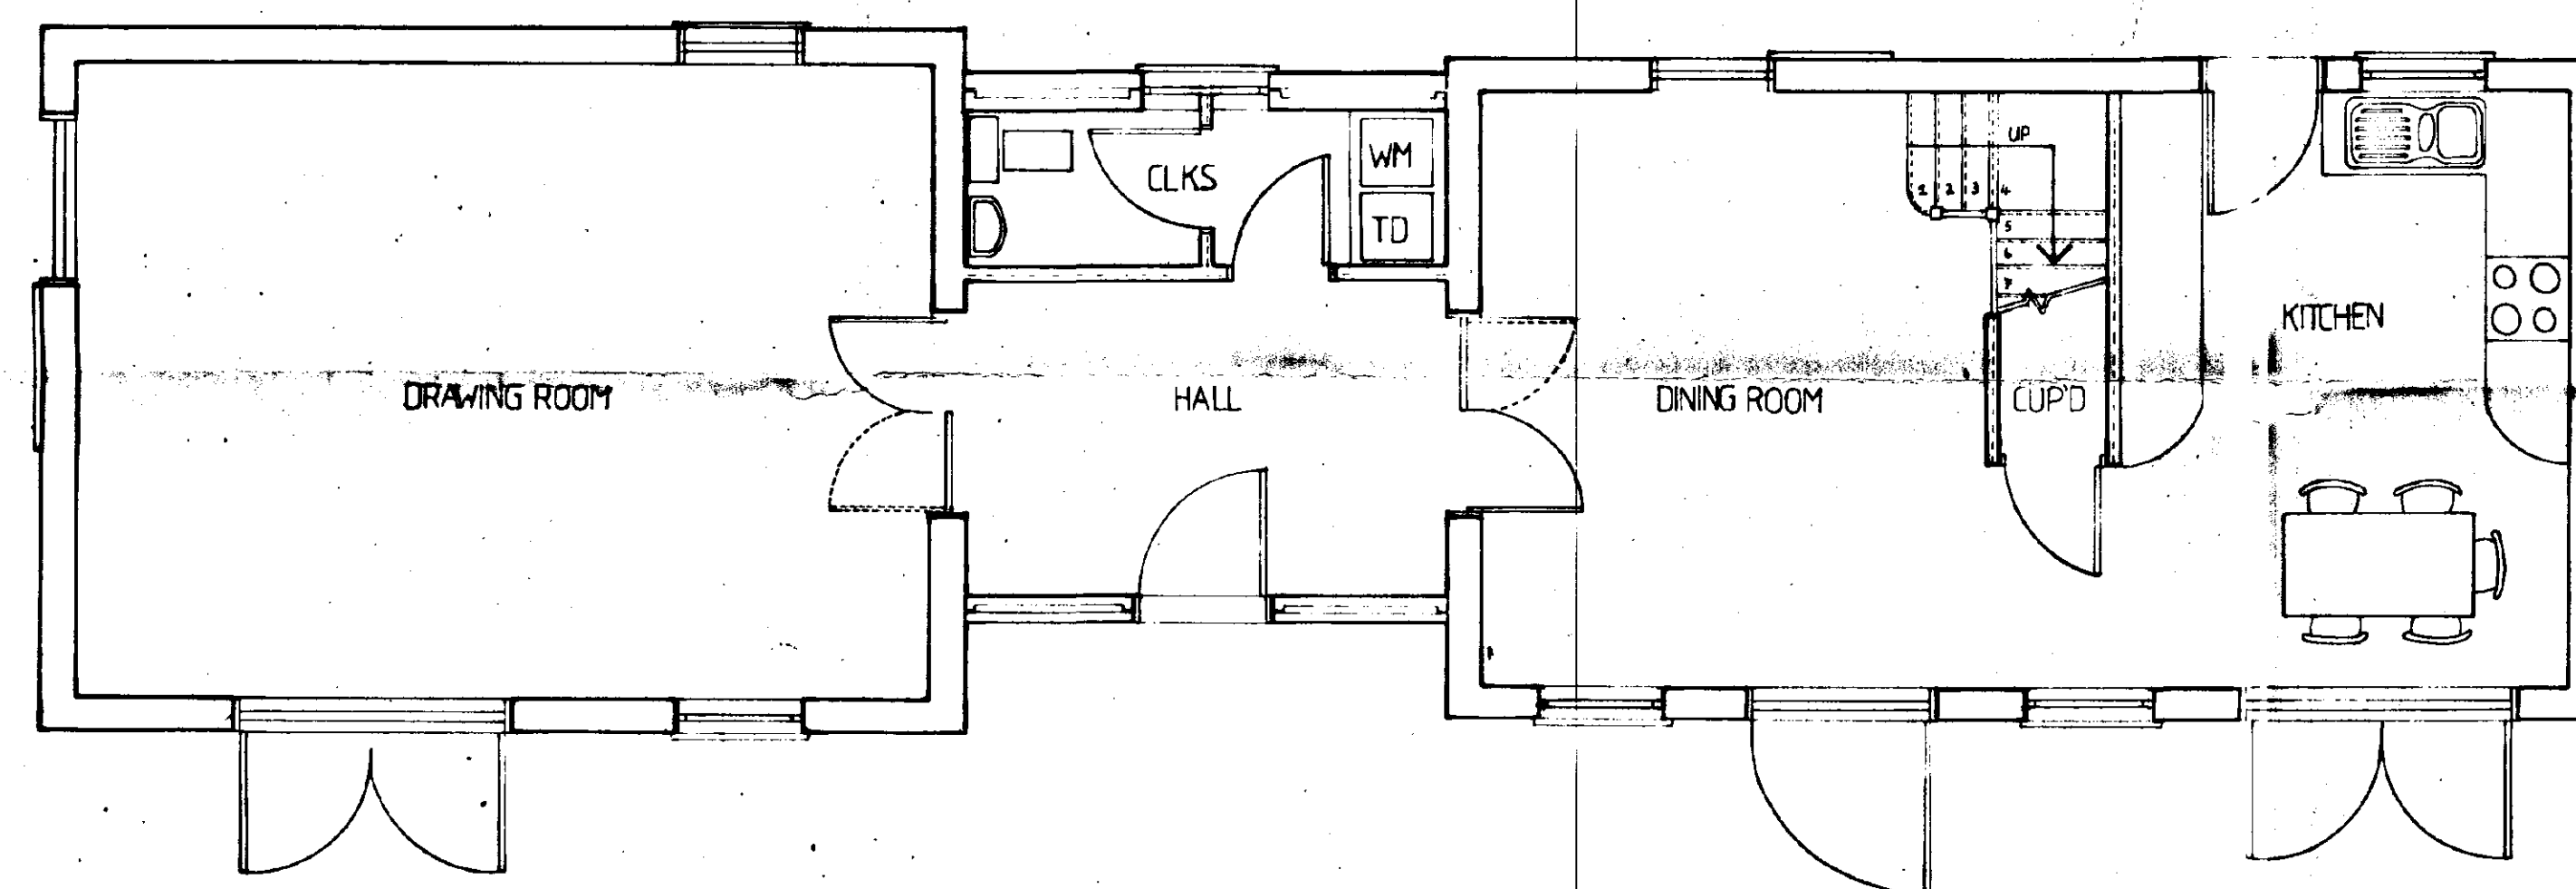


GROUND FLOOR PLAN

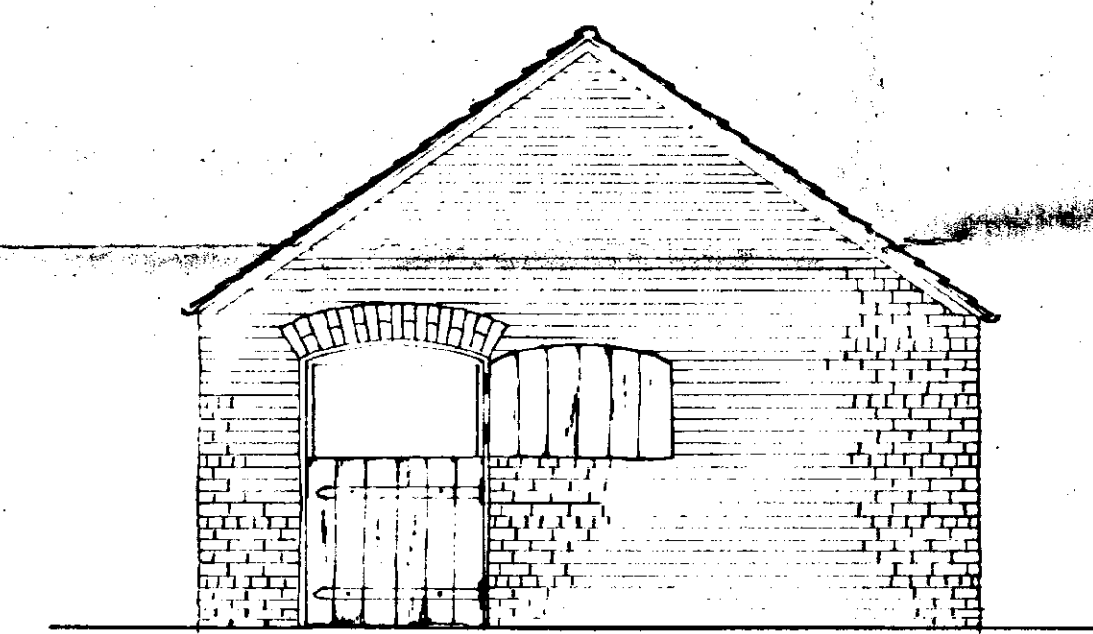

WEST ELEVATION

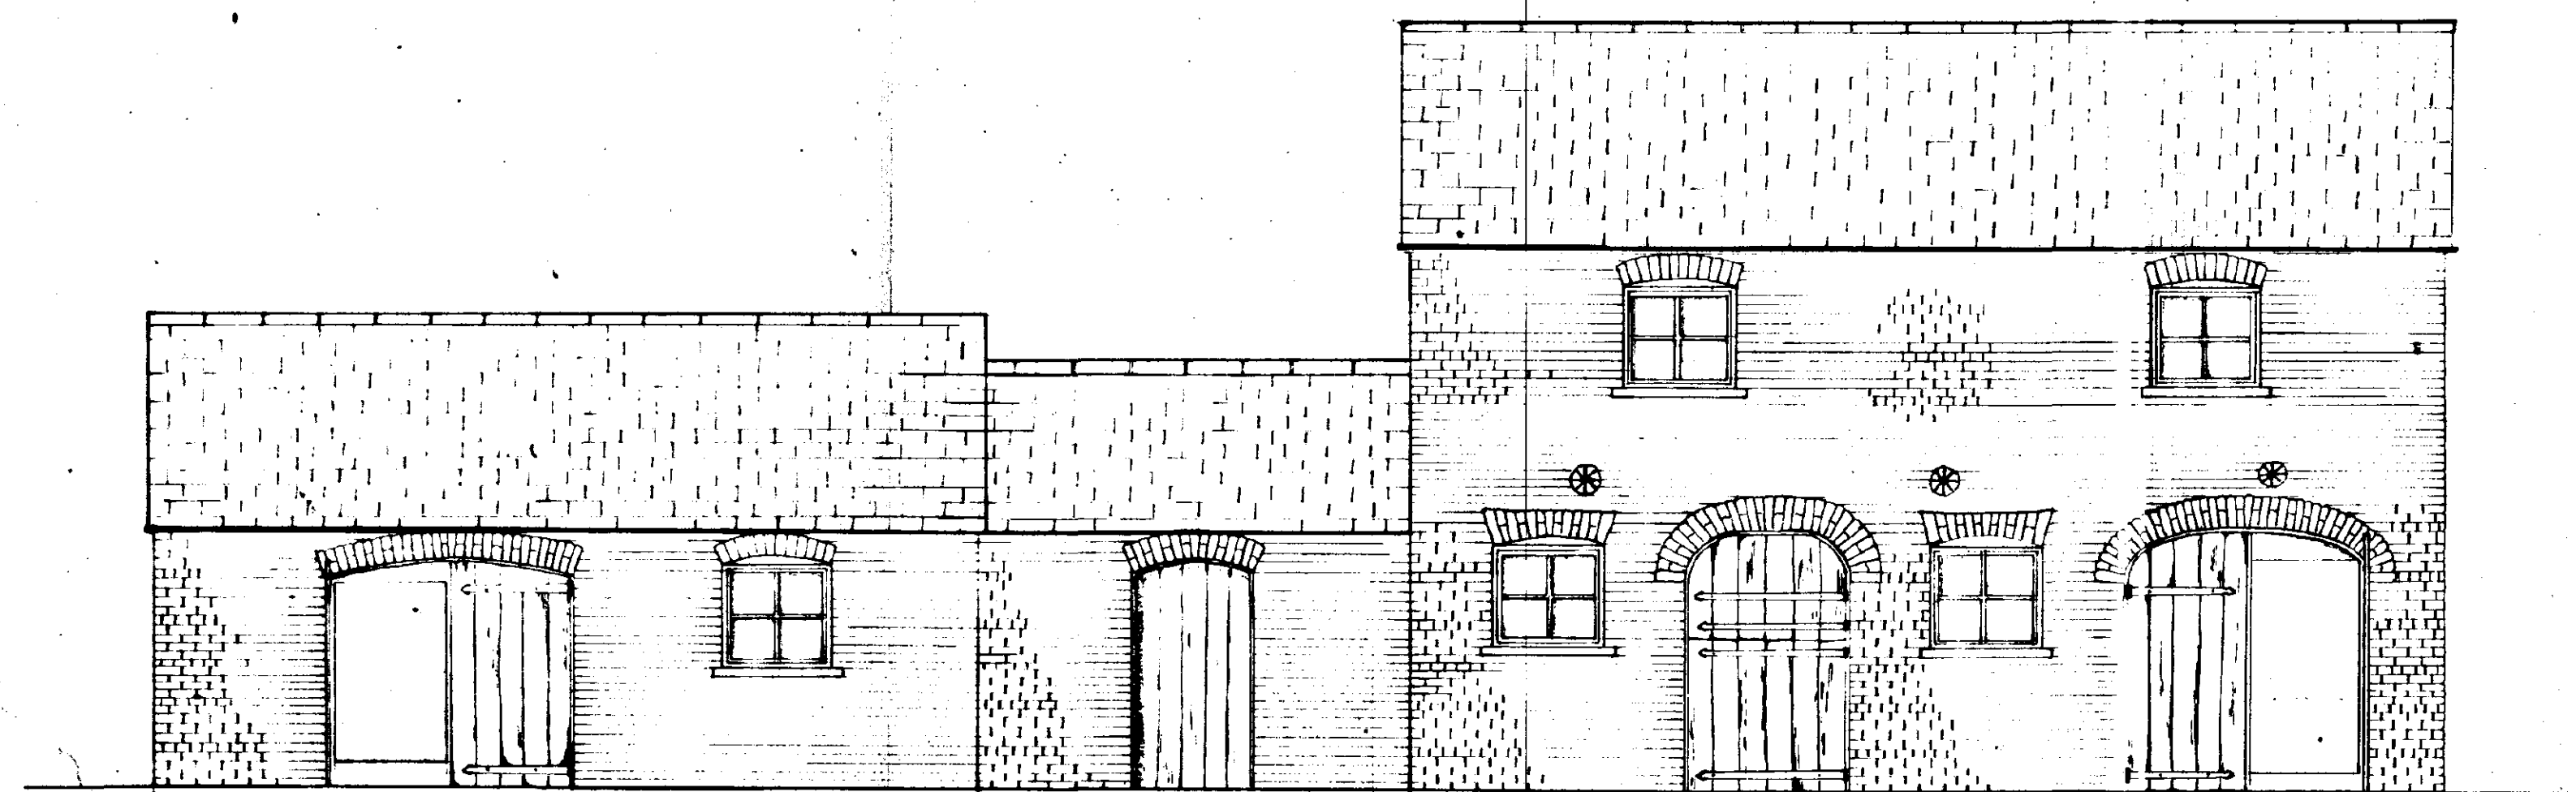

NORTH ELEVATION

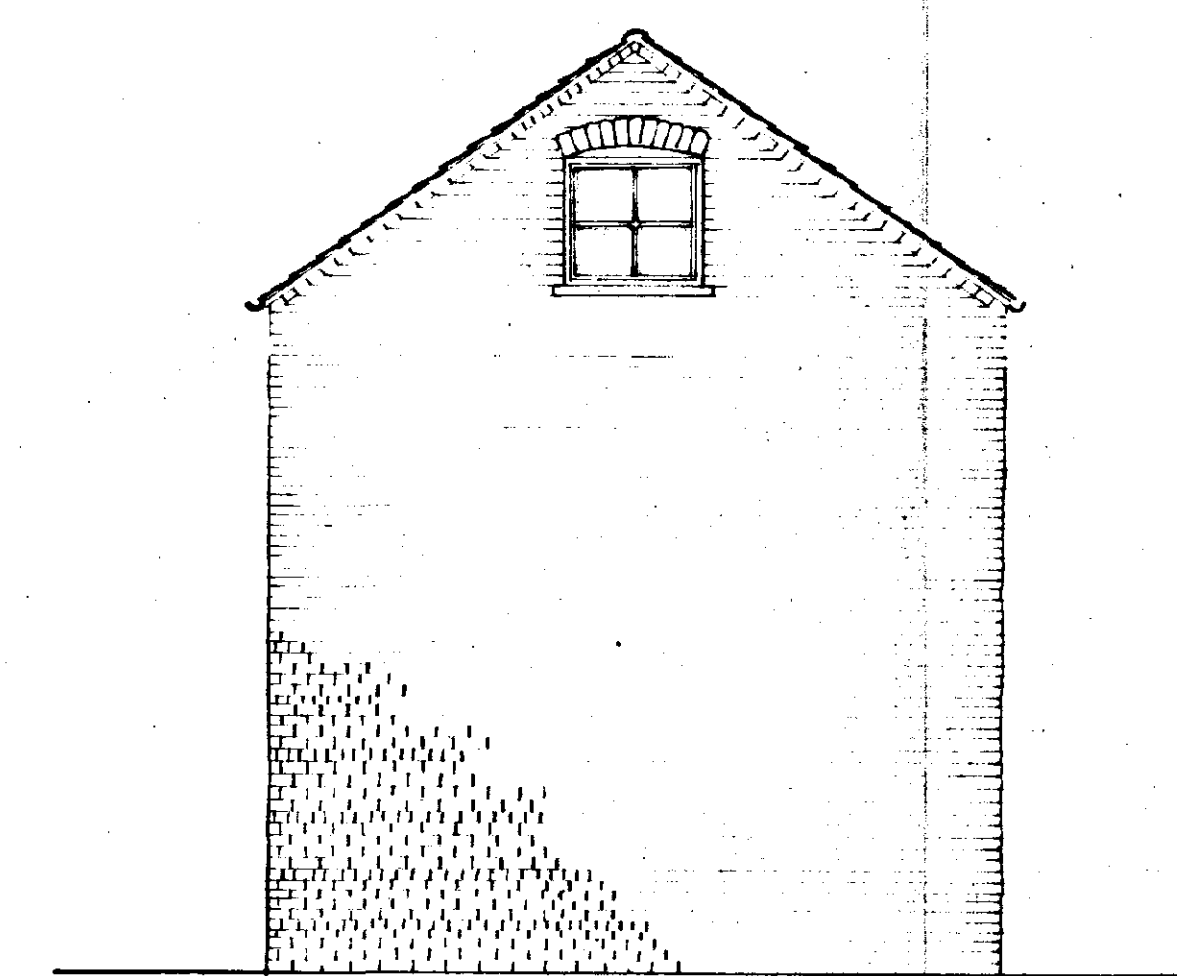

EAST ELEVATION

Do not scale from the drawing.
This drawing is copyright and may not be altered, traced, photographed or used for any purpose other than that for which it is issued without written permission from Barry Johnson Architect.
The General Contractor is to check all dimensions on site and report discrepancies to the Architect.

Subject To Detailed Survey And Structural Investigation

SOUTH HOLLAND DC
HOUSING & PLANNING
04 MAR 1996
Ref: 0198196

Client
MR J.W. MOSES

Job title
CROSSGATE FARM,
QUADRING ROAD,
DONNINGTON.


SUPERSEDED
BUT RETAIN

Drawing title
PROPOSED PLANS AND ELEVATIONS

Scale 1:50 Date JAN 96 Drawn


Barry Johnson DipArch. RIBA
Chartered Architect
16 Main Ridge West, Boston
Lincolnshire PE21 6ON
Tel: Boston (0205) 367929

840 02

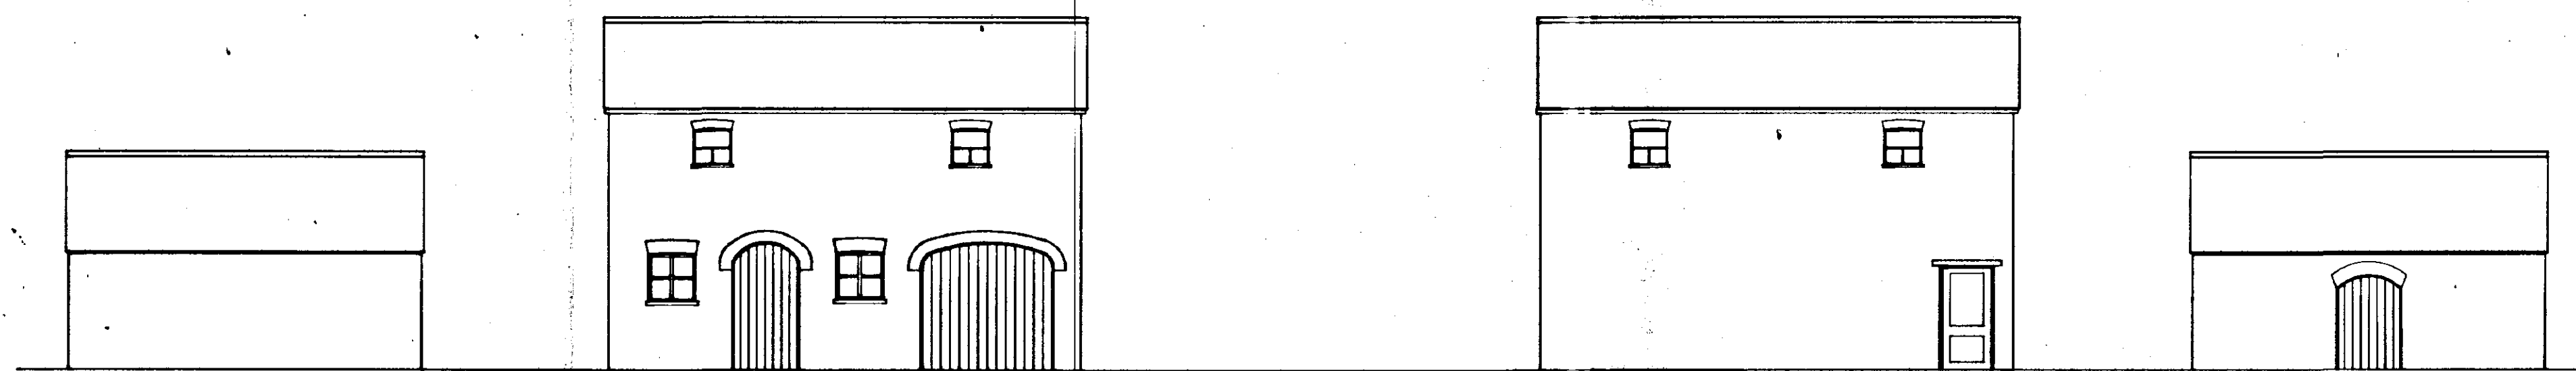


NORTH ELEVATION

SOUTH ELEVATION

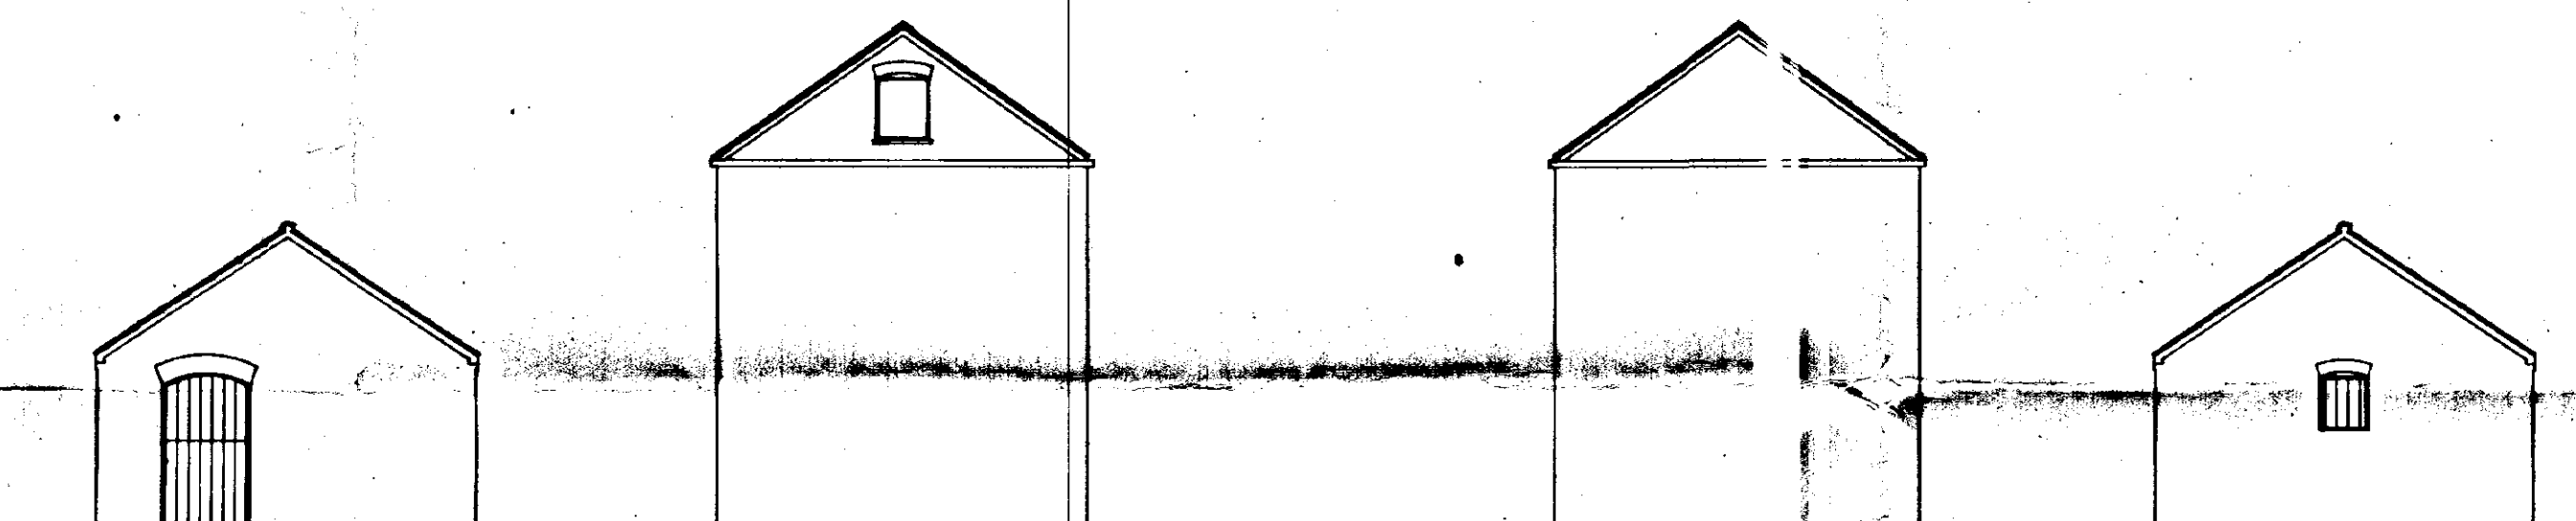


WEST ELEVATION


EAST ELEVATION

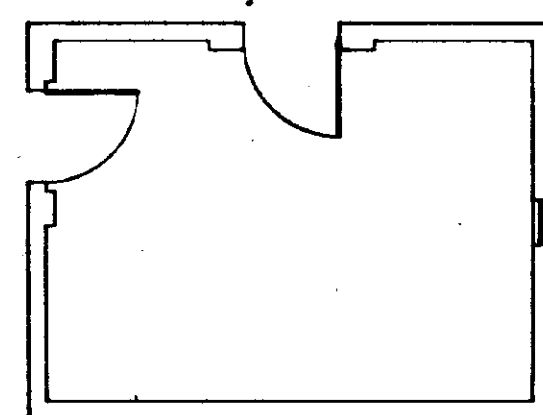

GROUND FLOOR PLAN

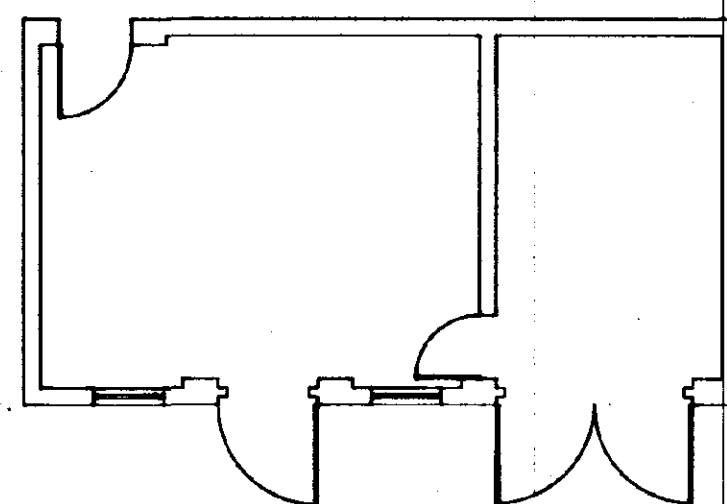

FIRST FLOOR PLAN

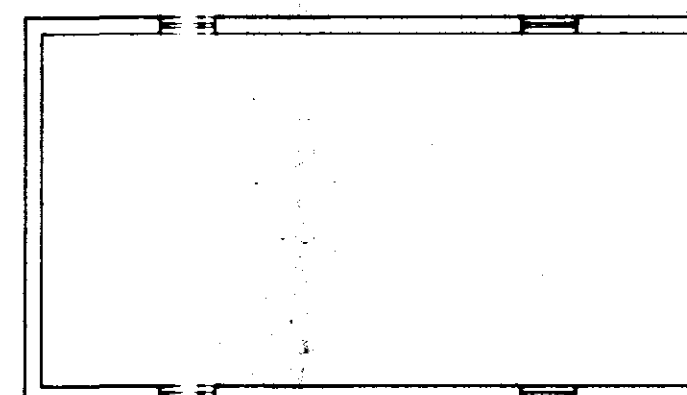

Do not scale from this drawing.
This drawing is copyright and may not be altered, traced, photographed or used for any purpose other than that for which it is issued without written permission from Barry Johnson Architect.
The General Contractor is to check all dimensions on site and report discrepancies to the Architect.

Client

MR J W MOSES

Job title

Crossgate Farm
Quadring Road
Donington


Drawing title

Plans and Elevations
as existing

Scale 1:100 Date MAR '96 Drawn

Barry Johnson DipArch, RIBA
Chartered Architect
16 Main Ridge West, Boston
Lincolnshire PE21 6QN
Tel: Boston (0205) 367929

840 04

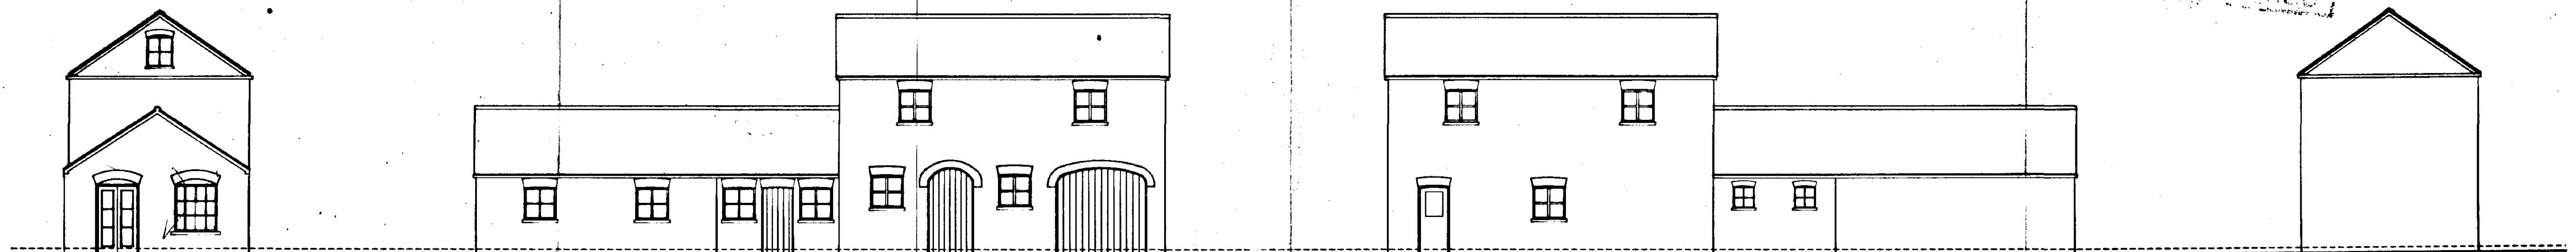


WEST ELEVATION


NORTH ELEVATION

SOUTH ELEVATION

EAST ELEVATION

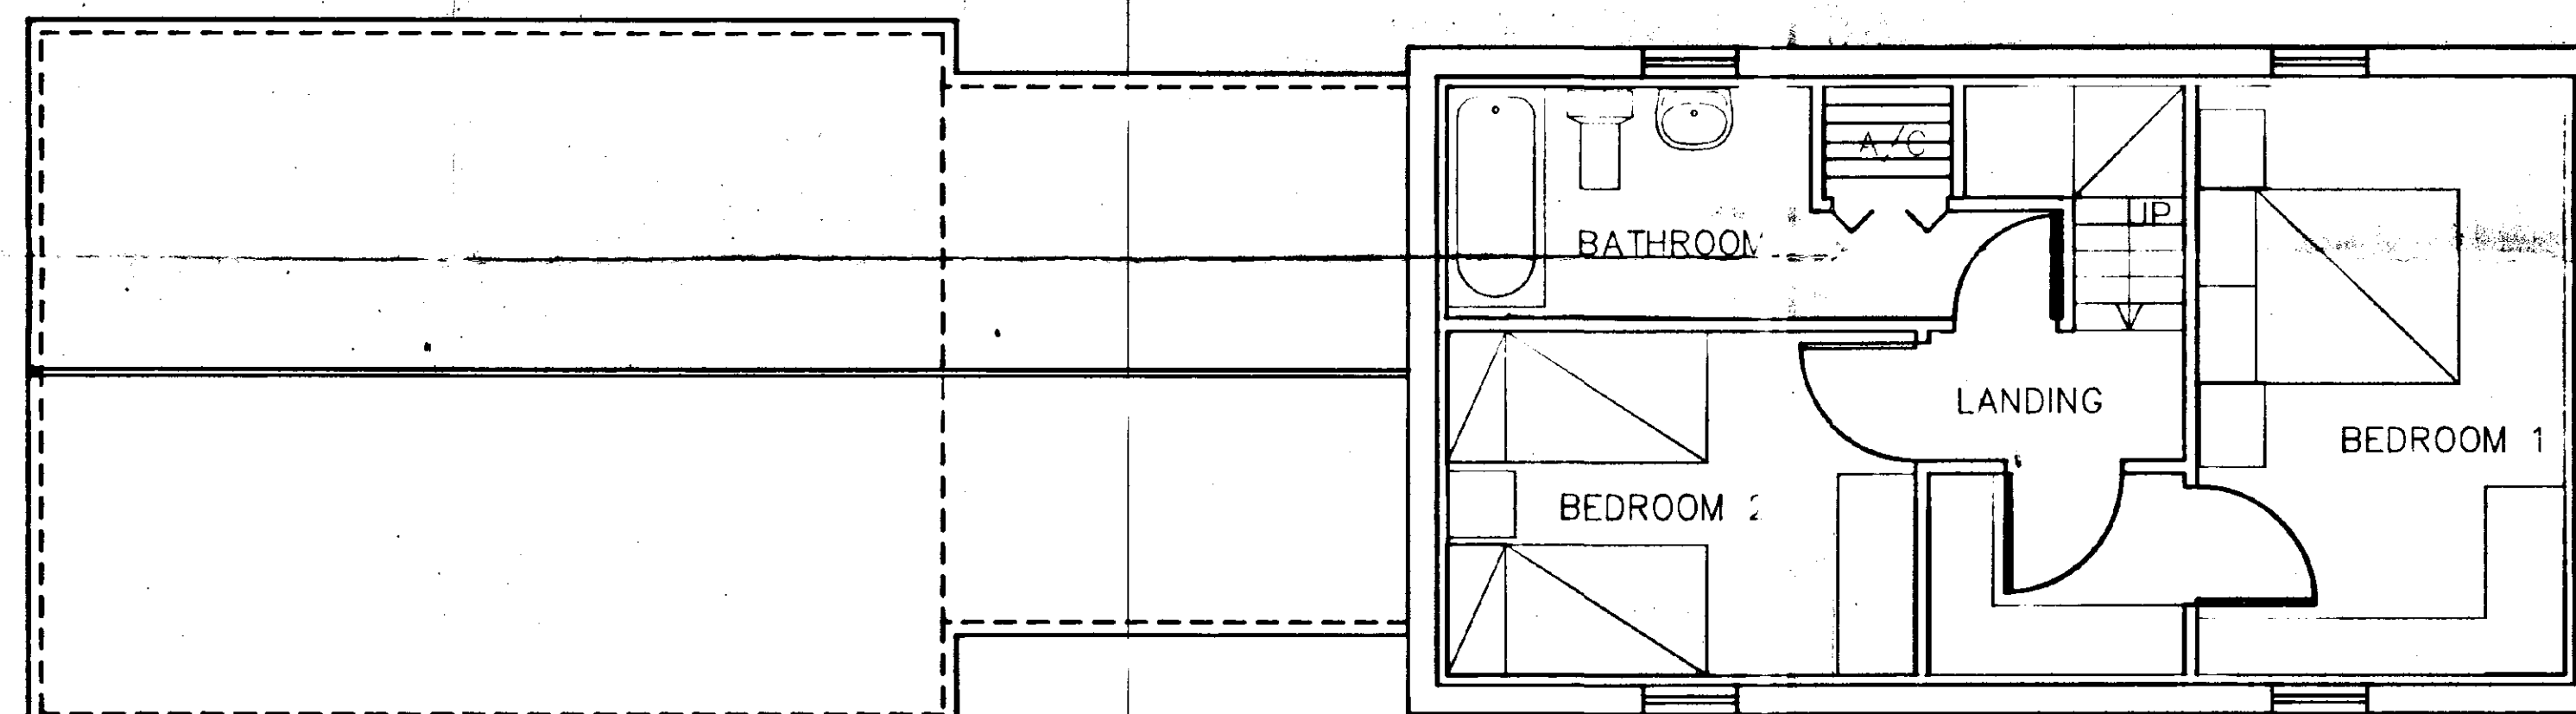

FIRST FLOOR PLAN

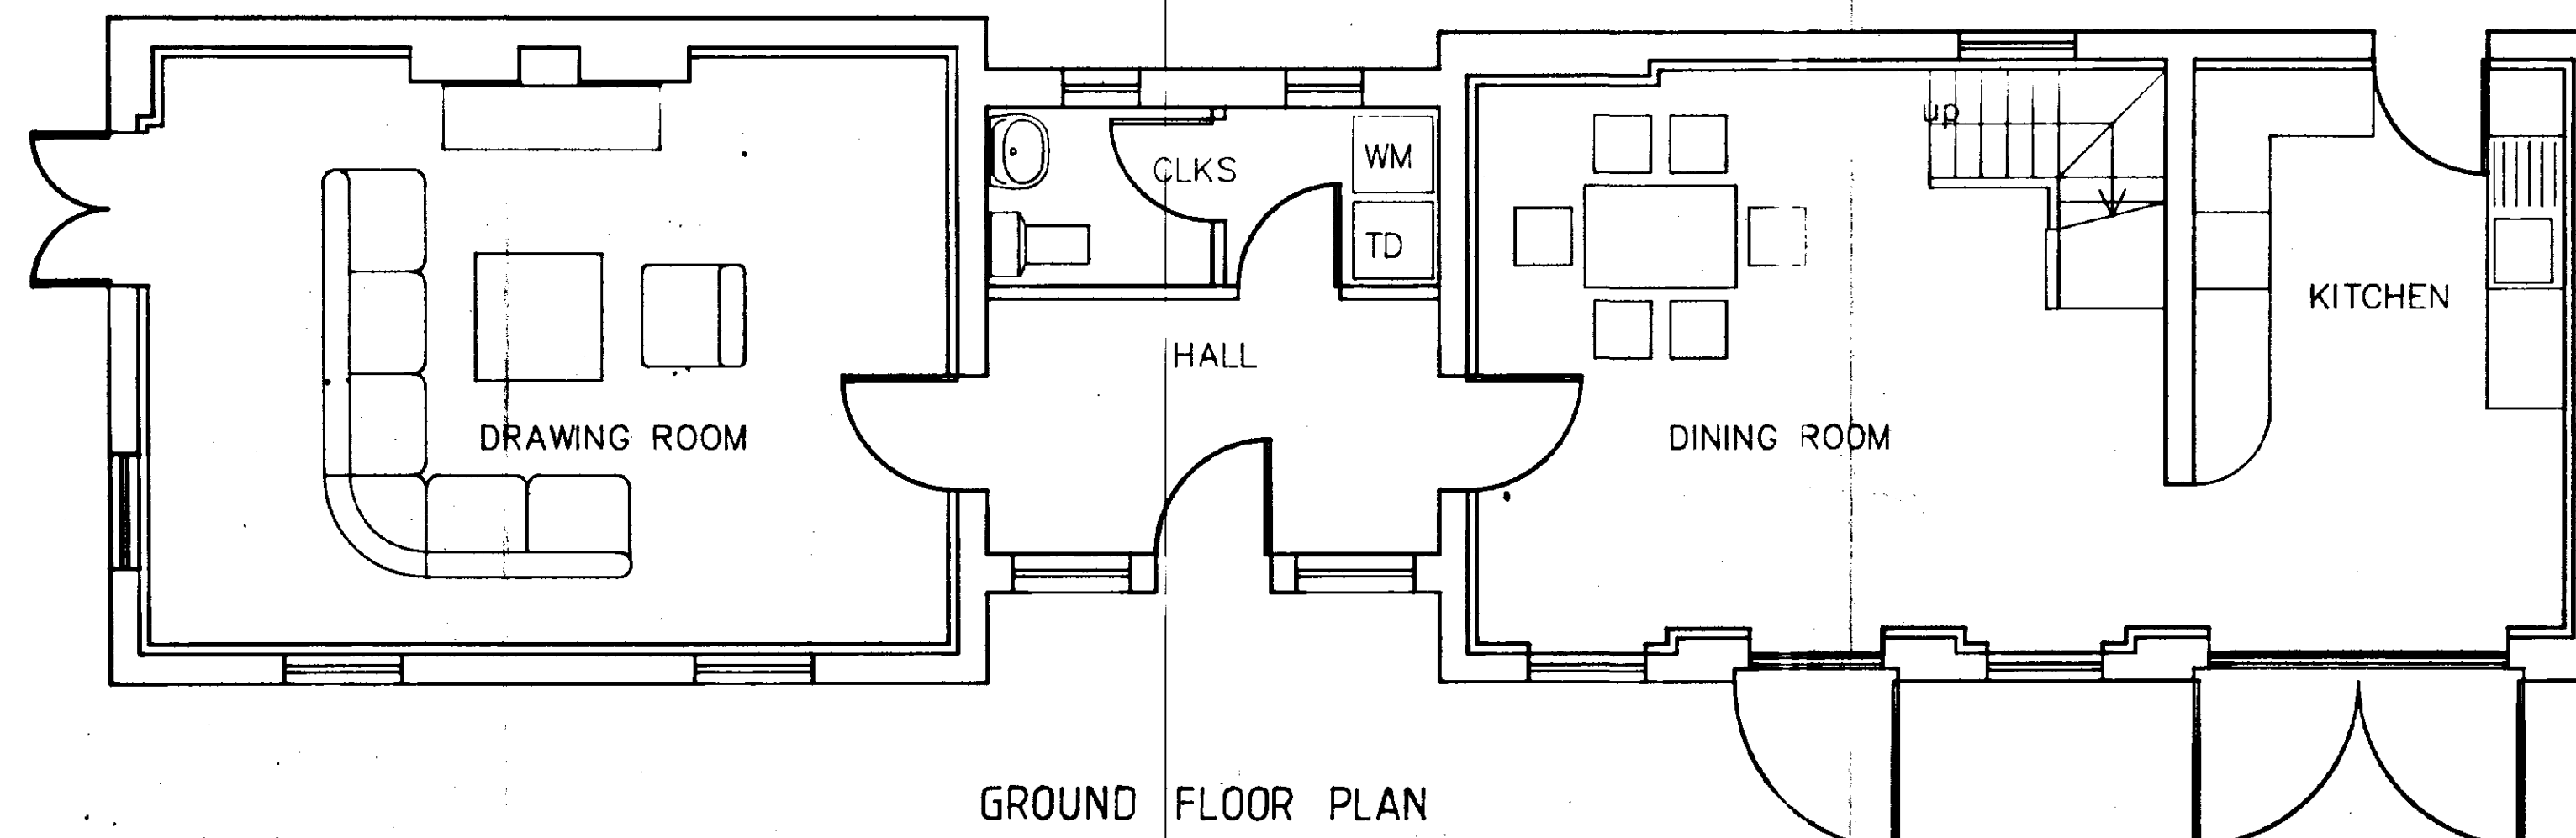

GROUND FLOOR PLAN

Do not scale from this drawing.
This drawing is copyright and may not be altered, traced, photographed or used for any purpose other than that for which it is issued without written permission from Barry Johnson Architect.
The General Contractor is to check all dimensions on site and report discrepancies to the Architect.

Client

MR J W MOSES

Job title

Crossgate Farm

Quadring Road

Donington

Barry Johnson DipArch, RIBA
Chartered Architect
16 Main Ridge West, Boston
Lincolnshire PE21 6QN
Tel: Boston (0205) 367928
Ref: 19896

Drawing title

Proposed Plans & Elevations

**DETERMINED
PLAN**


Scale 1:100 Date MAR '96 Drawn

Barry Johnson DipArch, RIBA
Chartered Architect
16 Main Ridge West, Boston
Lincolnshire PE21 6QN
Tel: Boston (0205) 367928

840

05

Do not scale from the drawing.
This drawing is copyright and may not be altered, traced, photographed or used for any purpose other than that for which it is issued without written permission from Barry Johnson Architect. The General Contractor is to check all dimensions on site and report discrepancies to the Architect.

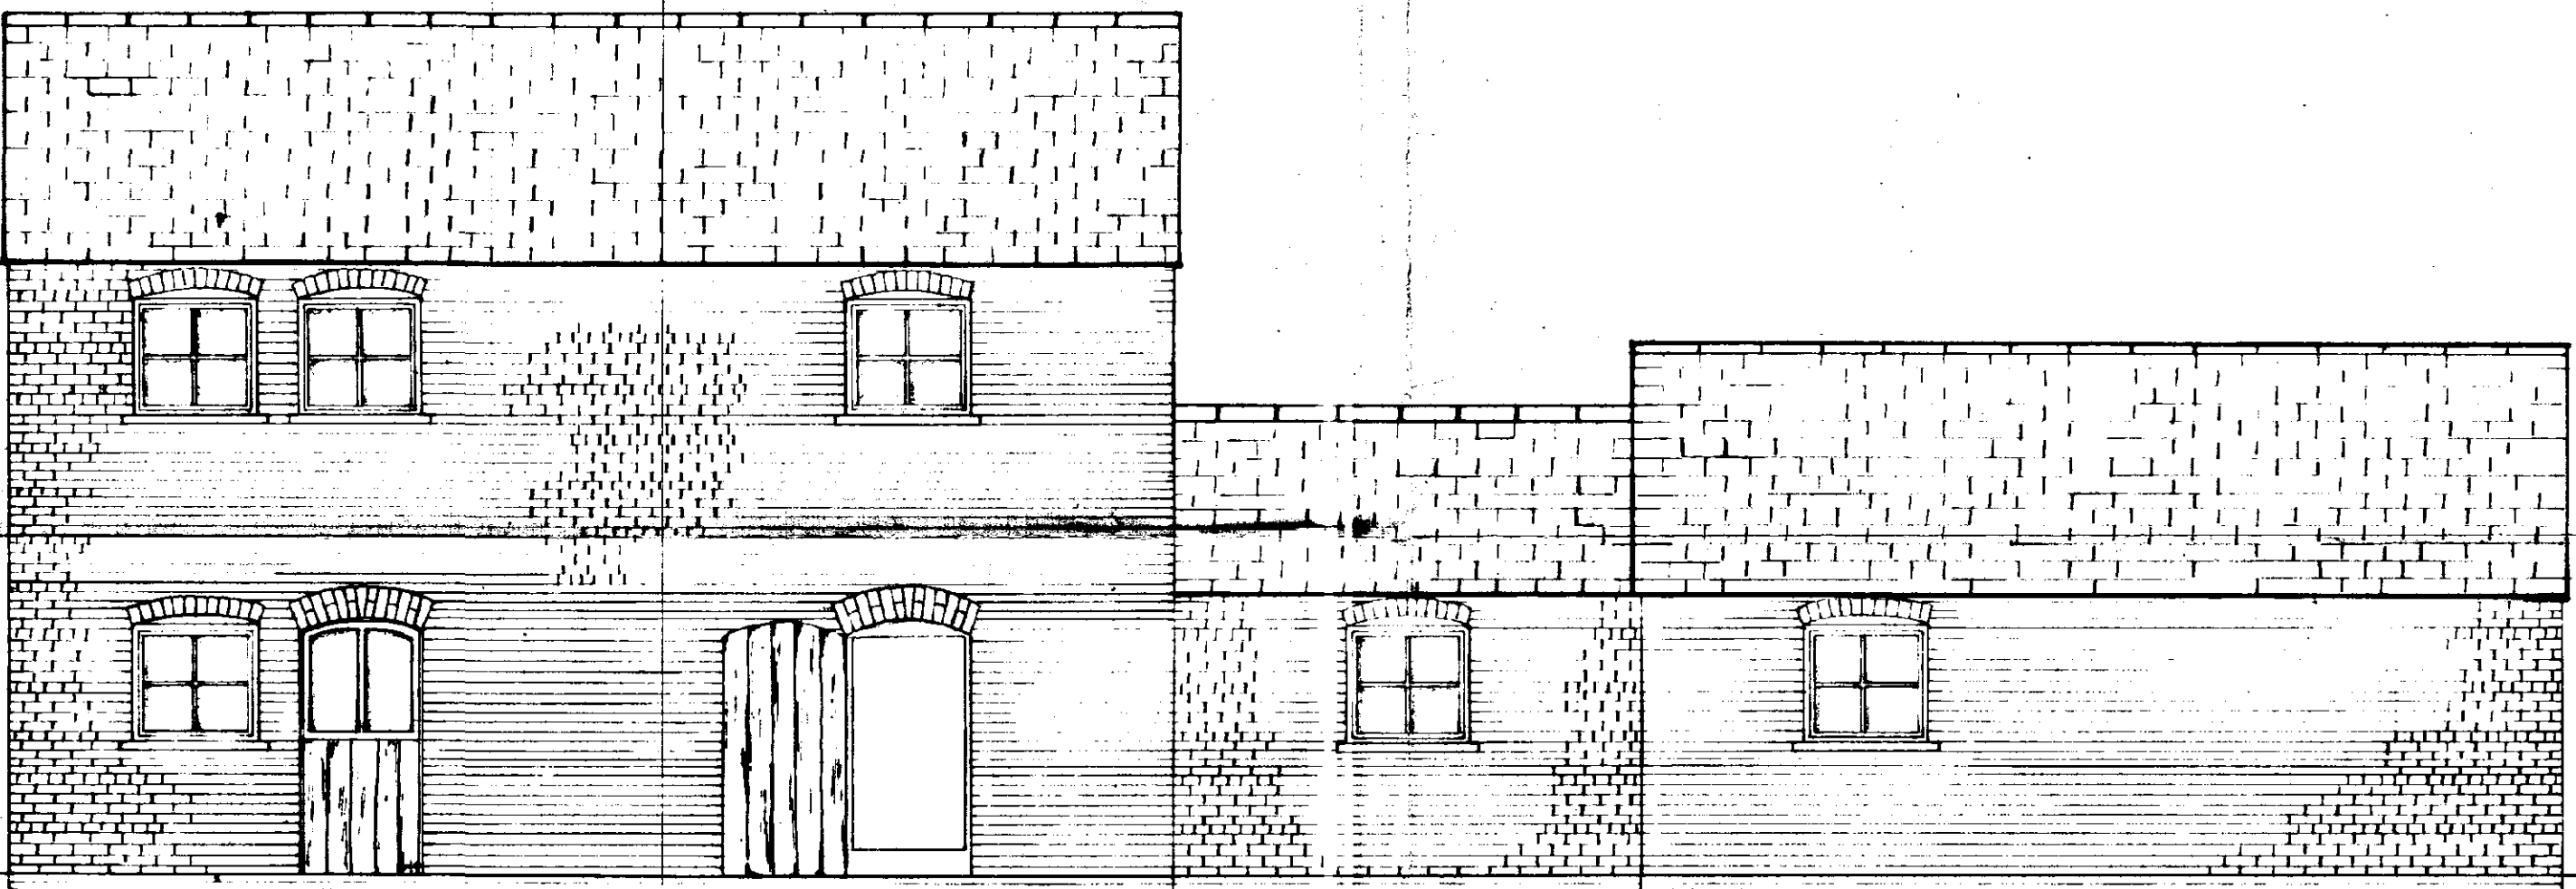

New Link Building

SOUTH ELEVATION

SOUTH HOLLAND CO
HOUSING & PLANNING
04 MAR 1996
Ref: 0198/96

Client

MR J.W. MOSES

Job title

CROSSGATE FARM
QUADRING ROAD
DONNINGTON

Drawing title

PROPOSED ELEVATION

Scale 1:50 Date FEB '96 Drawn





Barry Johnson DipArch, RIBA
Chartered Architect
16 Main Ridge West, Boston
Lincolnshire PE21 6QN
Tel: Boston (0205) 367929


840

03


SITE PLAN

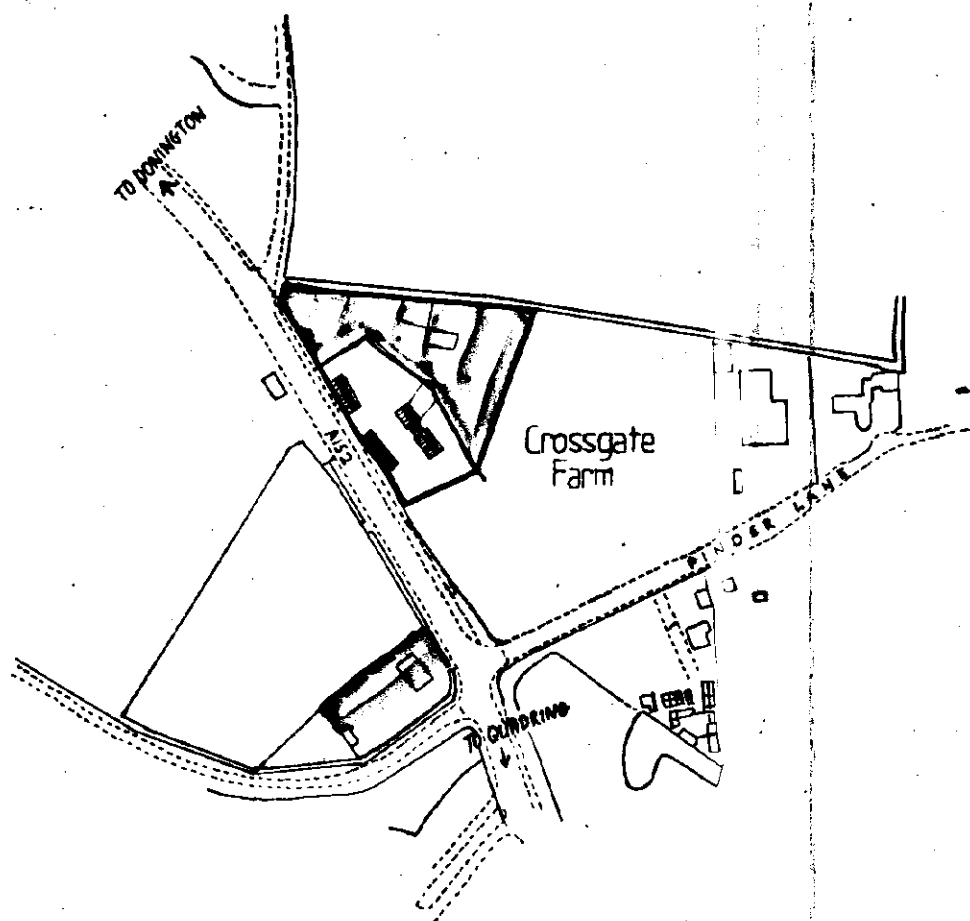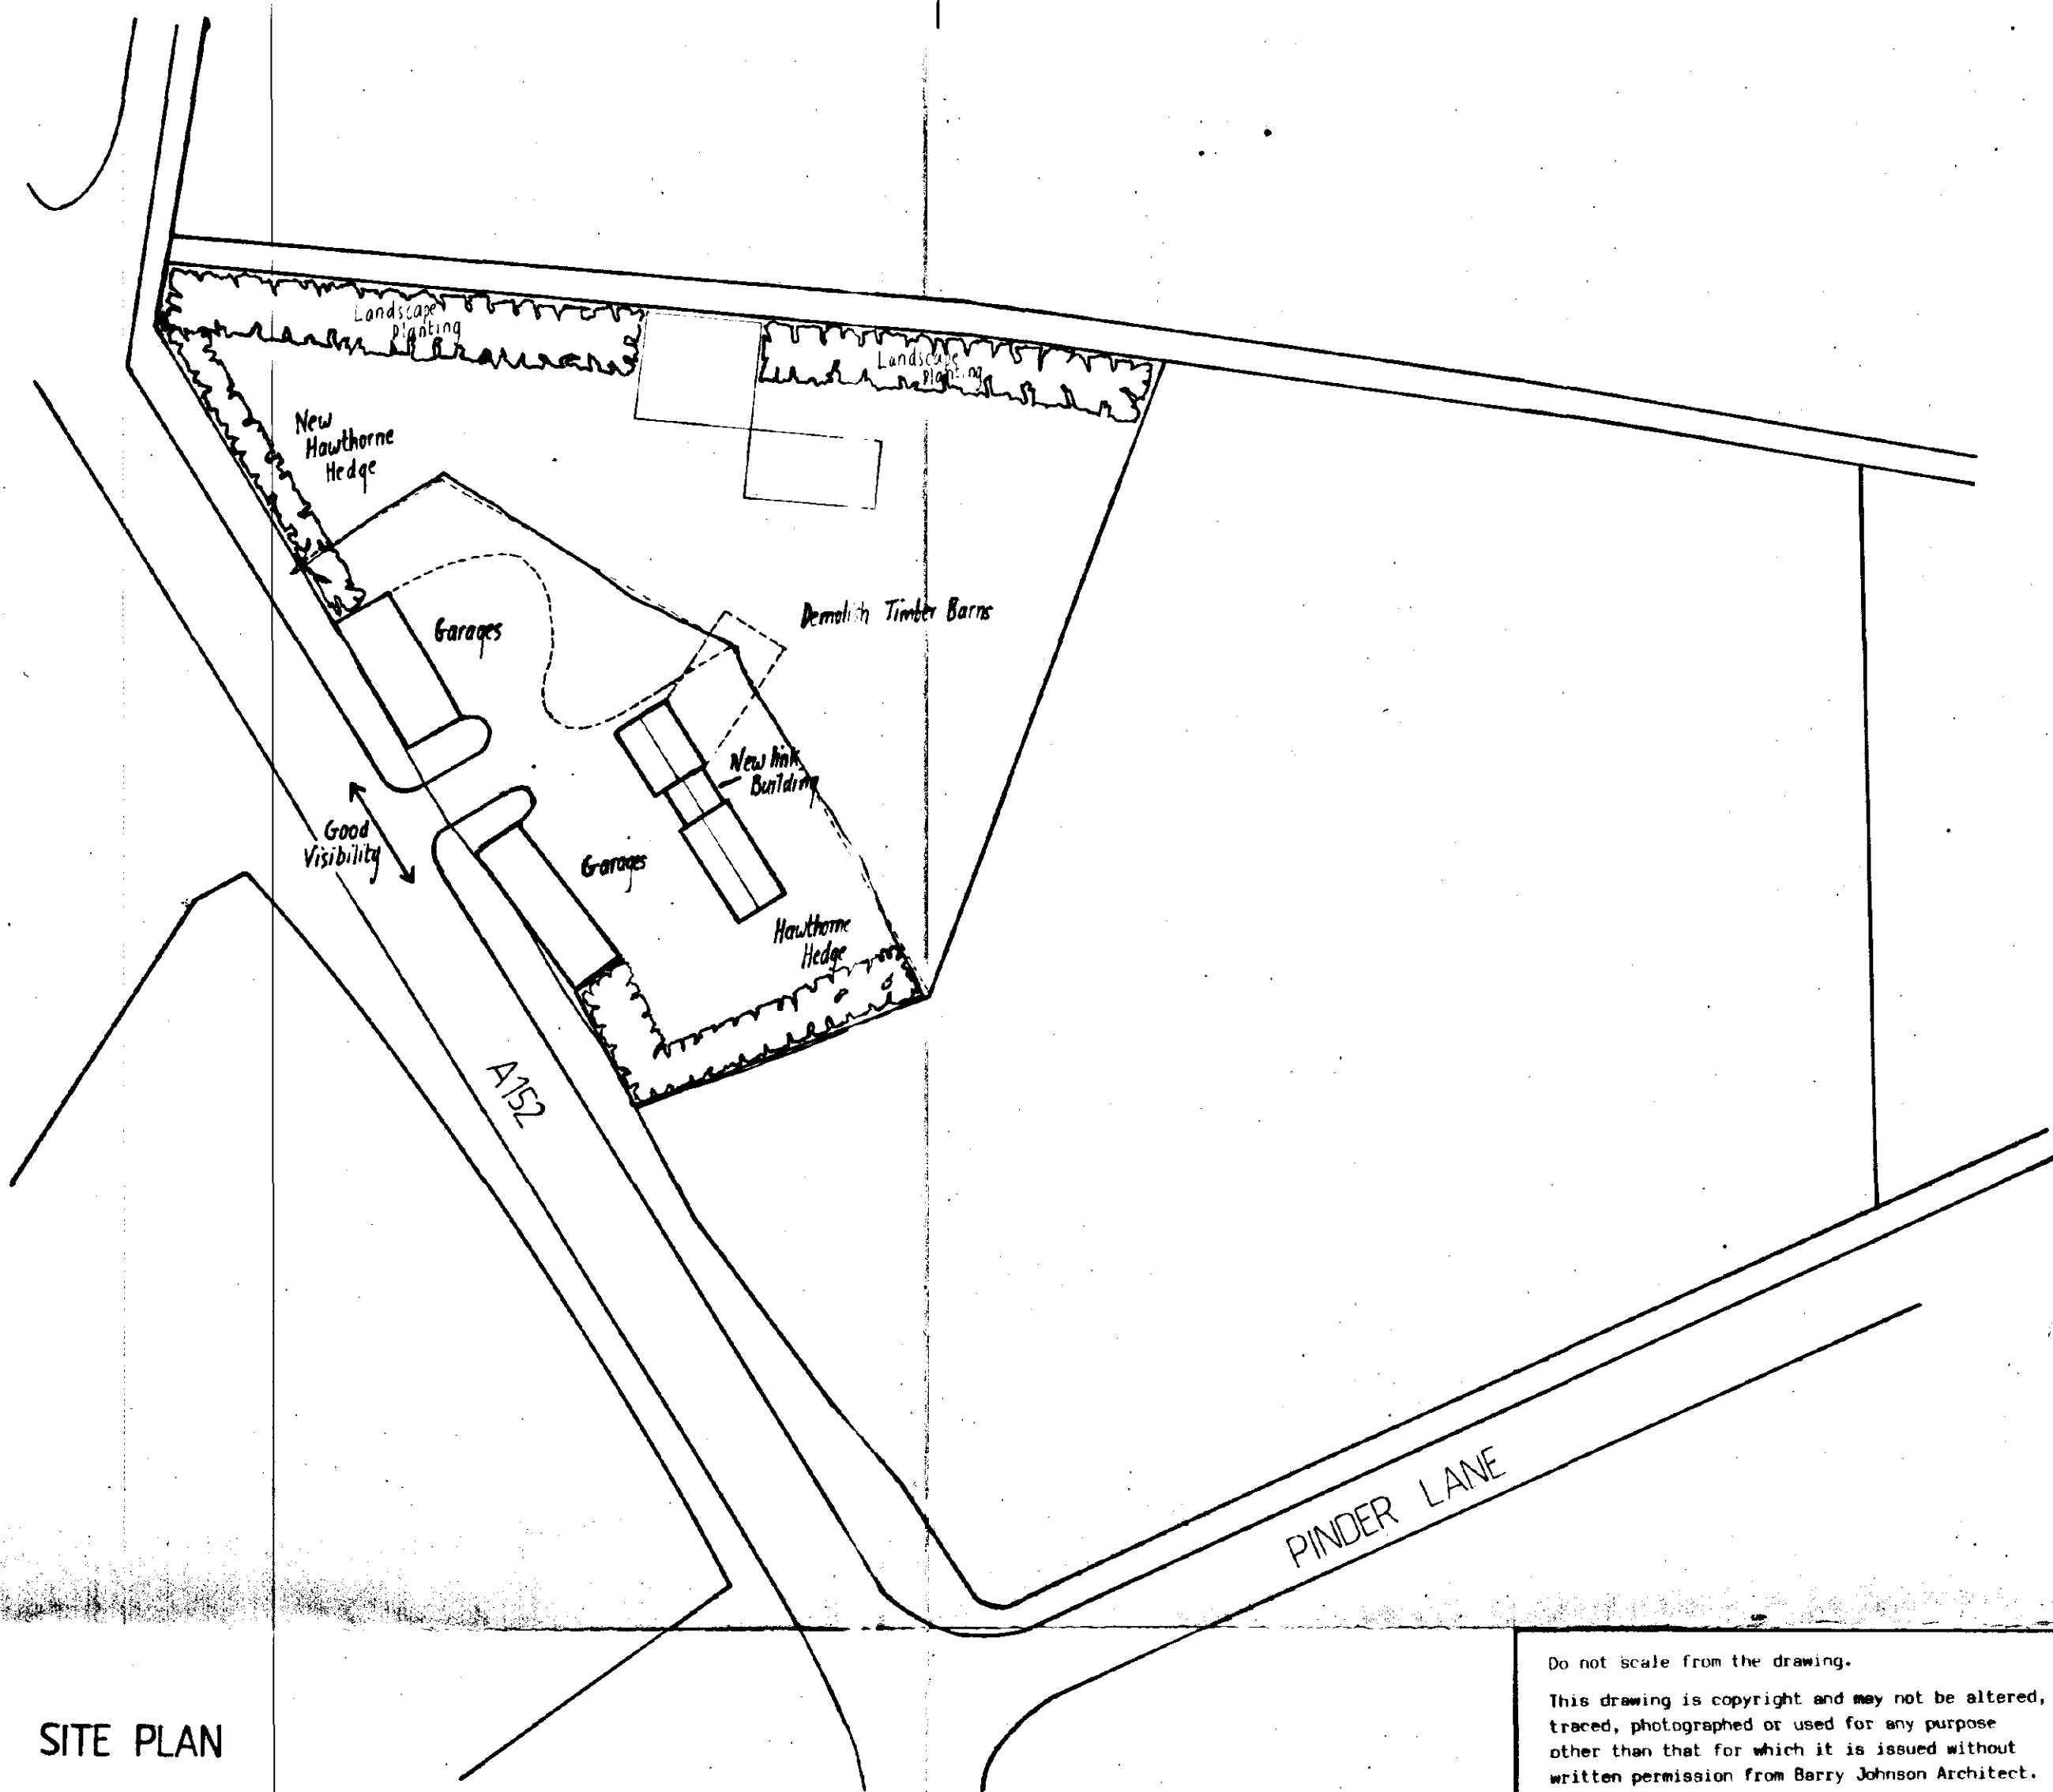

LOCATION PLAN

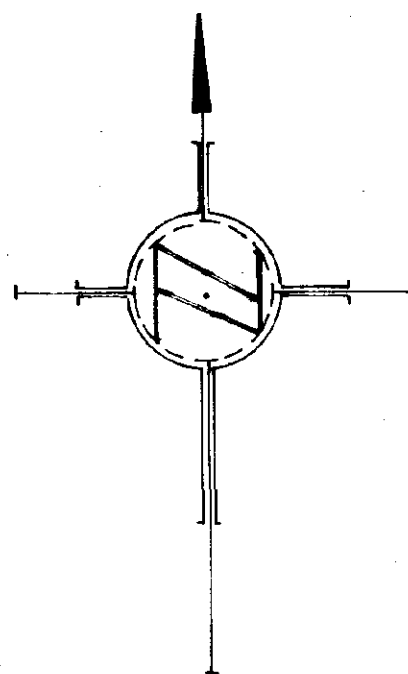

Do not scale from the drawing.
This drawing is copyright and may not be altered, traced, photographed or used for any purpose other than that for which it is issued without written permission from Barry Johnson Architect.
The General Contractor is to check all dimensions on site and report discrepancies to the Architect.

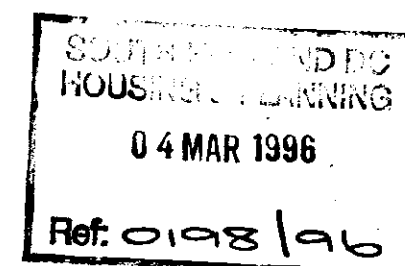

Client
MR. J.W. MOSES

Job title
CROSSGATE FARM
QUADRING ROAD
DONNINGTON

**DETERMINED
PLAN**

Drawing title
LOCATION AND SITE PLANS

Scale 1:2500 Date FEB '96 Drawn 1:500

Barry Johnson DipArch, RIBA
Chartered Architect
16 Main Ridge West, Boston
Lincolnshire PE21 6QN
Tel: Boston (0205) 367929

840 01