




01 PROPOSED ELEVATION 01
PP100 1:100




02 PROPOSED ELEVATION 02
PP100 1:100




03 PROPOSED ELEVATION 03
PP100 1:100

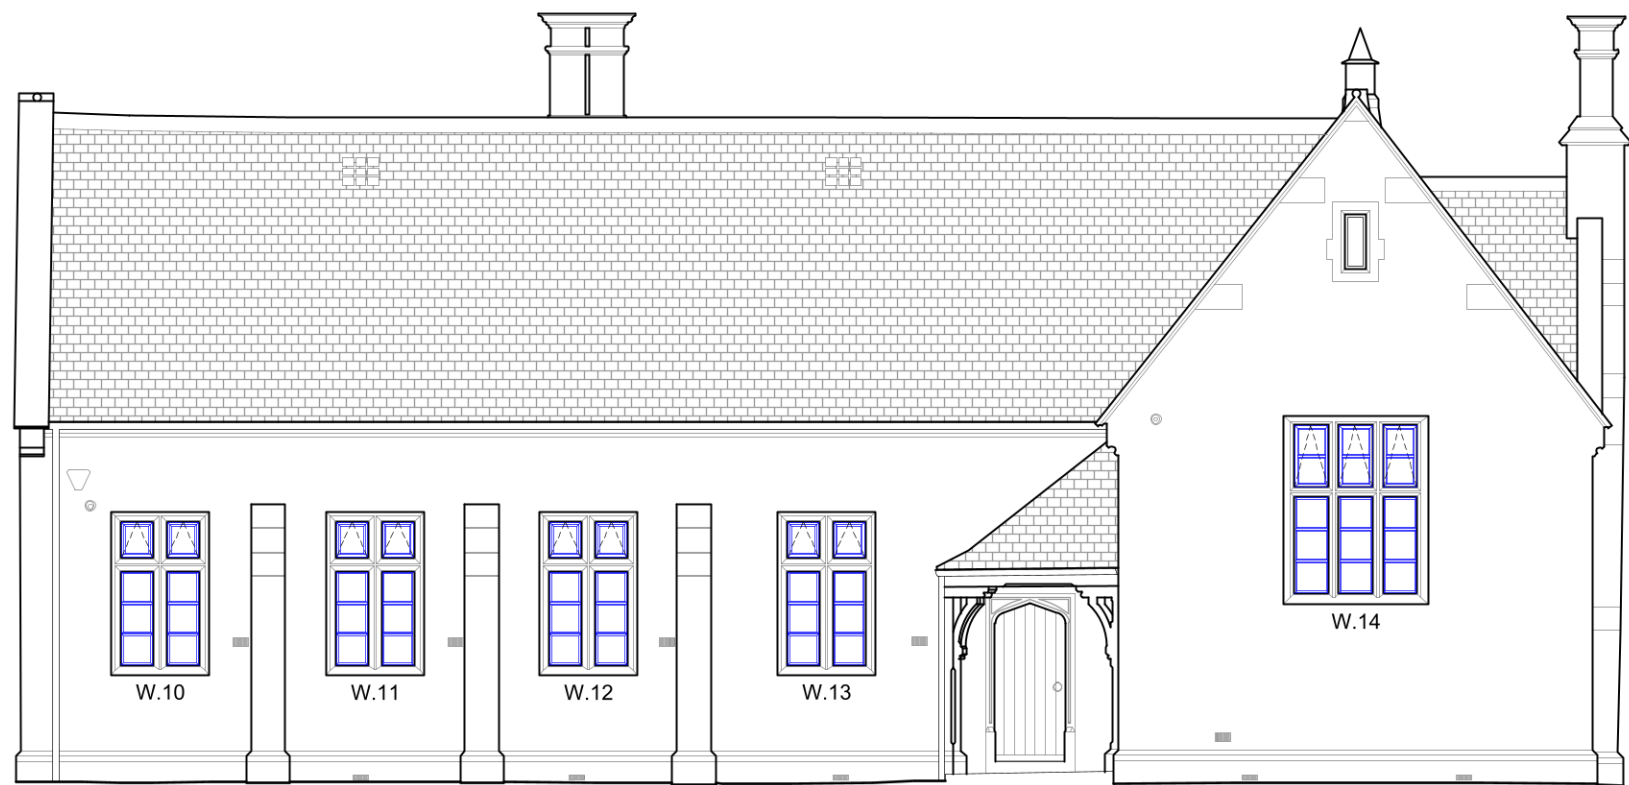

04 PROPOSED ELEVATION 04
PP100 1:100

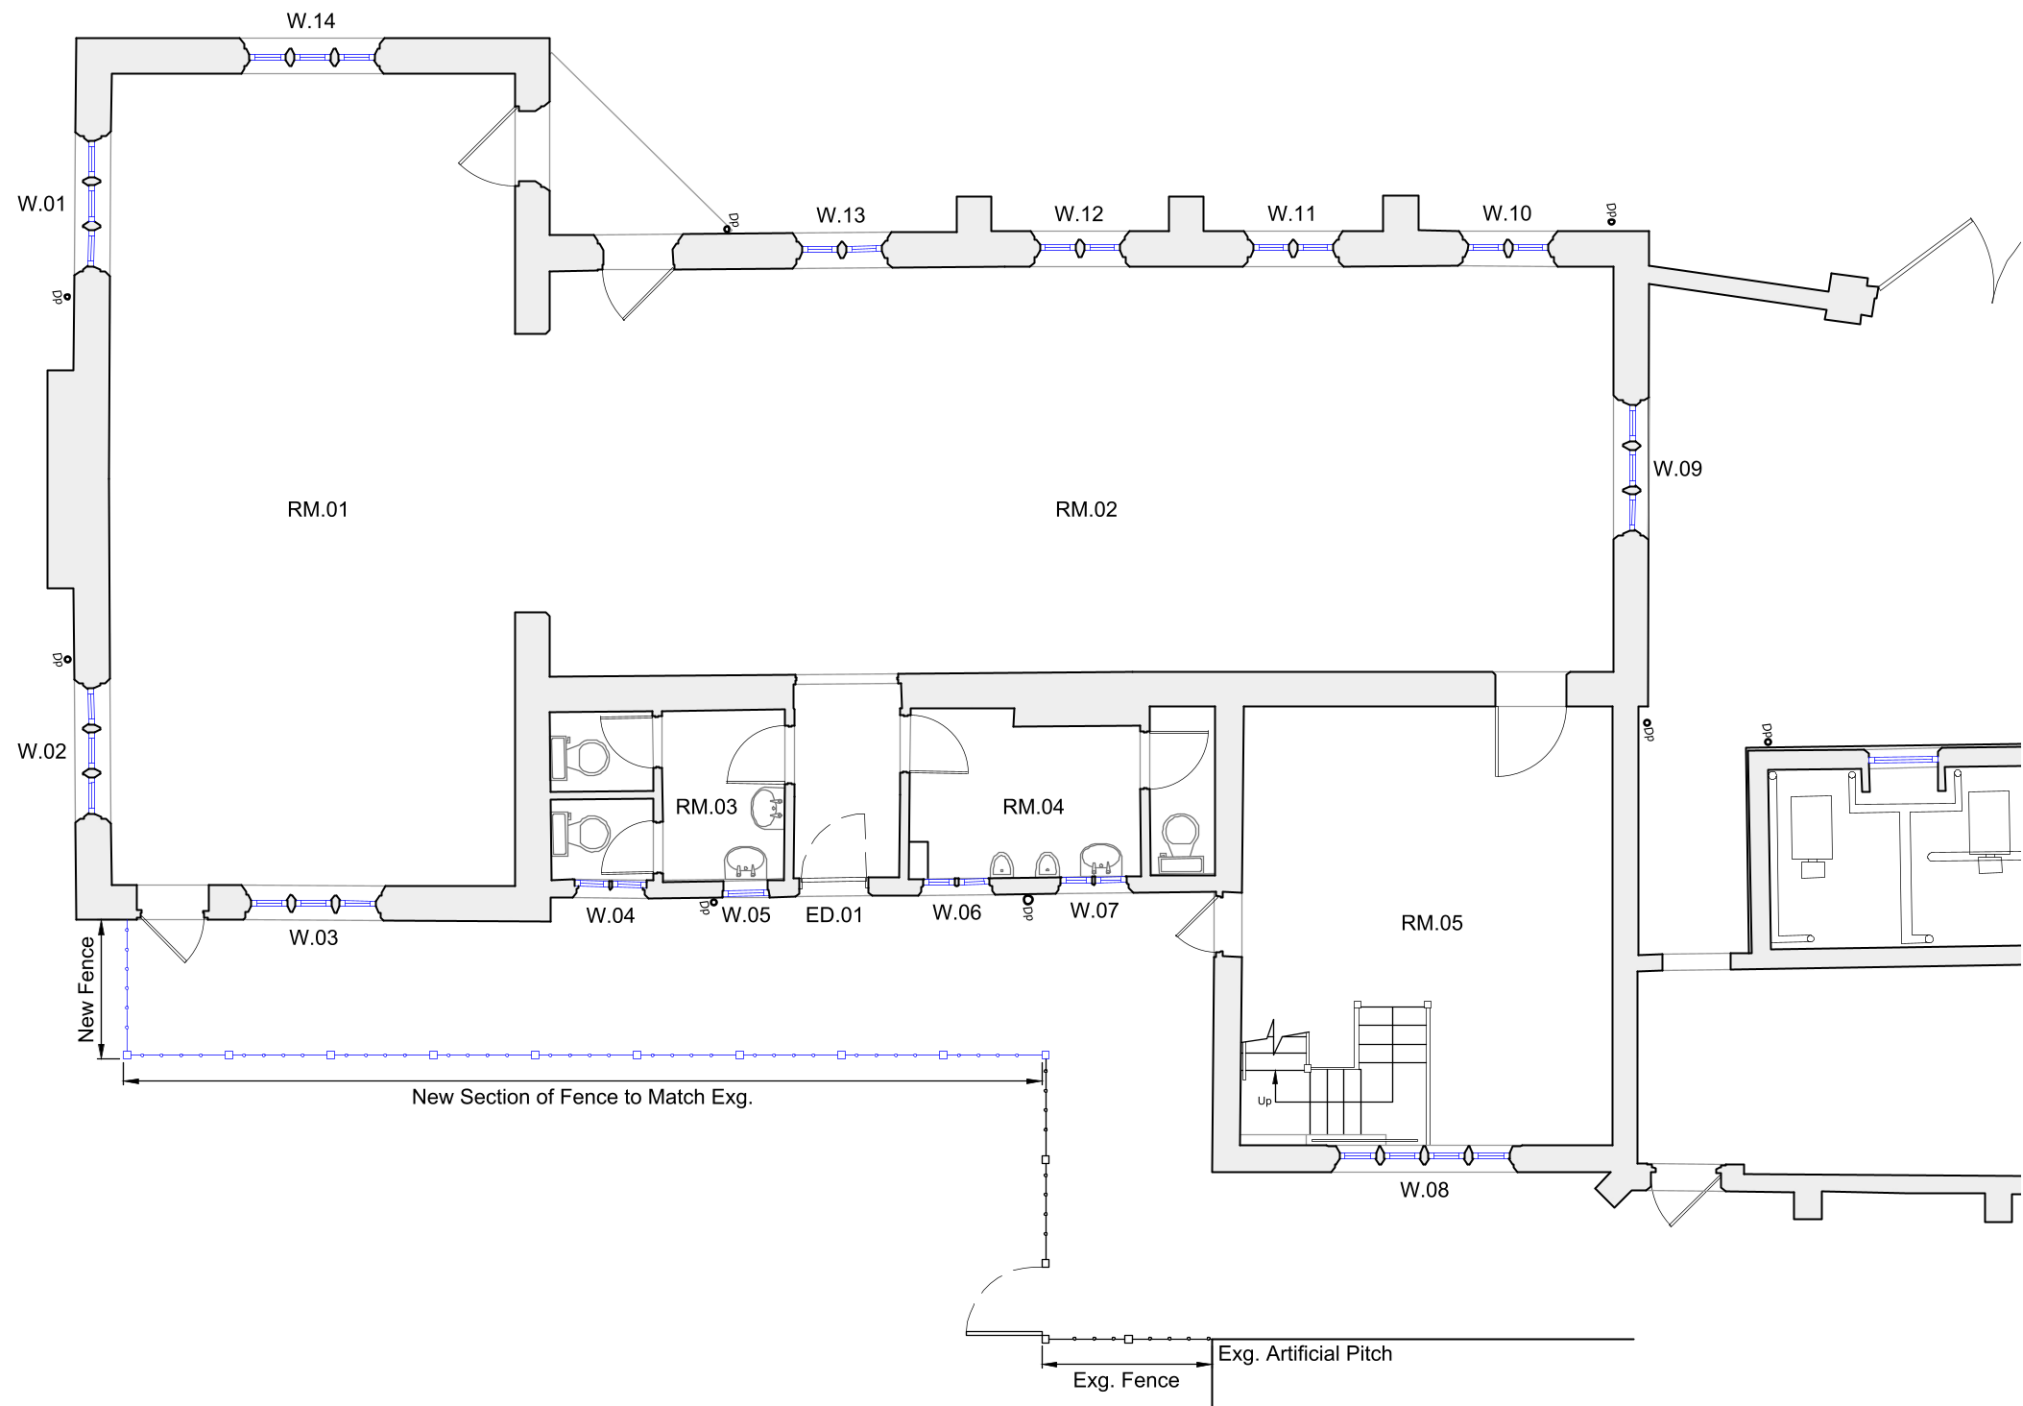

05 PROPOSED GROUND FLOOR PLAN
PP100 1:100

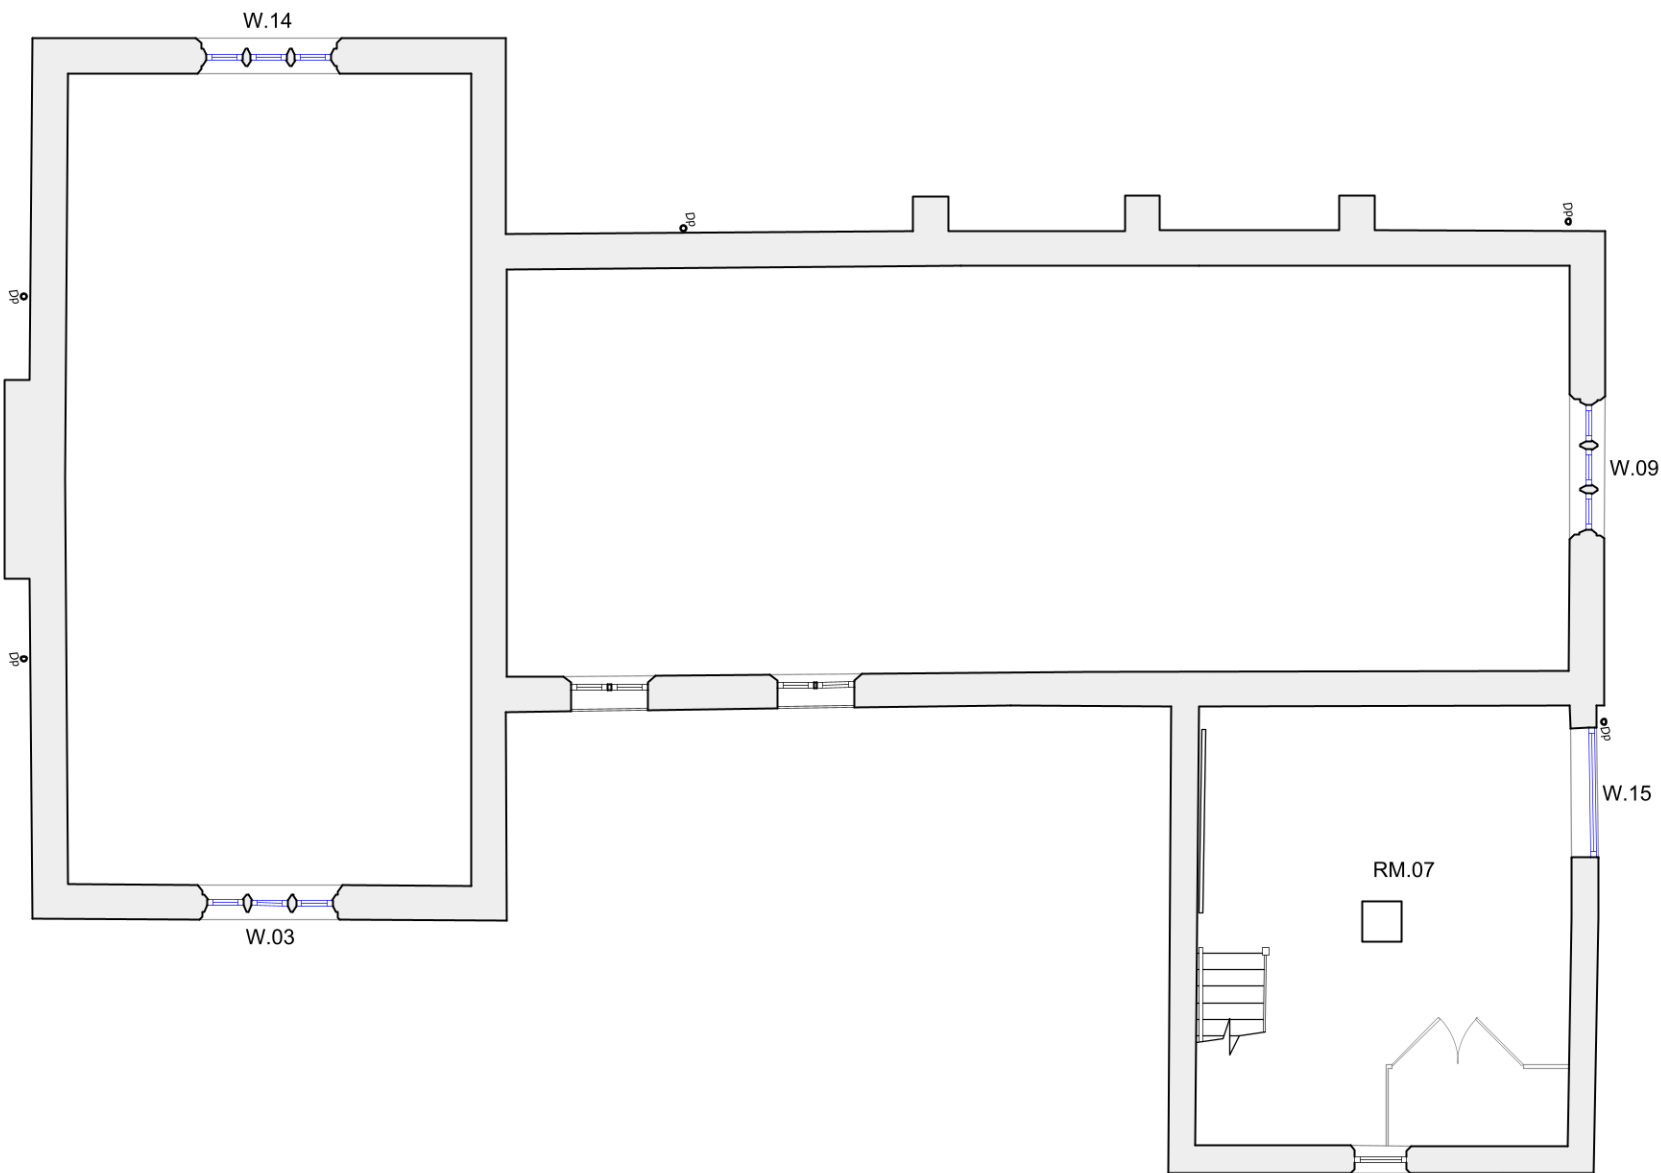

06 PROPOSED FIRST FLOOR PLAN
PP100 1:100


Note: Do not scale. Only use figured dimensions.
All discrepancies to be notified to this office.

Rev	Description	Dr	Date
01	Walls to RM.02 lined internally inline with client comments.	EK	22.02.24
02	Louved panels added inline with client comments.	EK	27.02.24
03	Internal alterations omitted in line with HE comments.	EK	29.07.24
04	Obscured glazing & louvred panels to windows omitted in line with client comments.	EK	01.08.24

KEY:

Blue line indicates window to be replaced.

Solid hatch indicates existing building structure/feature.

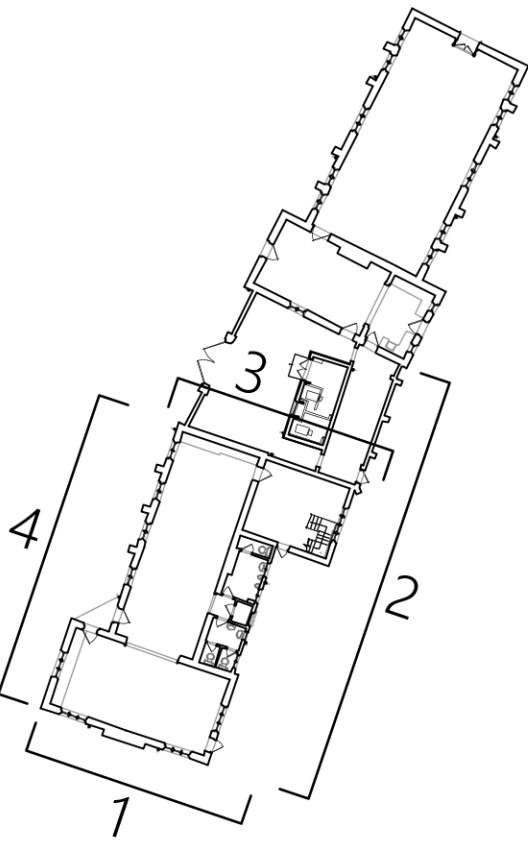

Site Layout - 1:500 @A1

WINDOW NOTE:

All structural opening sizes have been taken from Mapmatic measured building survey. All opening sizes should be carefully checked on site and sizes adjusted accordingly.

All window details are external elevations.

The window details shown on this drawing show the Architectural appearance of the window only.

All window details are to Joedan's information.

EXISTING SURVEY INFORMATION NOTE:

Existing survey information has been taken from Mapmatic measured survey drawings and information.

STATUS **PLANNING**

EVANS McDOWALL
ARCHITECTS

E21 Sparkhouse Studios, Rope Walk, Lincoln, LN6 7DQ
Tel: 01522 837280
Email: mail@emcdarchitects.com

Copyright Reserved

CLIENT

COWLEY ACADEMY

PROJECT

Cowley Academy Drama Block Replacement Windows

TITLE

Proposed Plans & Elevations

DRAWN BY EK	CHECKED BY EMA	DATE February 2024
SCALE 1:100 @ A1	PROJECT NUMBER 2404	
DRAWING NUMBER PP100	REV 04	

SPECIFICATION

Windows
Blue line indicates window to be replaced (refer to key).

New powder-coated aluminium window to match style, profile and size of existing - Colour - White. Opening lights to locations indicated on elevation.

Refer to PP400 series drawings for proposed window details and specification.

External Doors
All existing external doors are to be retained.

ED.01 is blocked up internally at present. Door is to be reinstated with existing timber door to be refurbished as required.

Fence
New fence to match existing to East elevation as indicated on ground floor plan drawing. Exg. fence to be adapted to suit.