



Note: Do not scale. Only use figured dimensions.
All discrepancies to be notified to this office.

Rev	Description	Dr	Date
-----	-------------	----	------



01 EXISTING ELEVATION 01
EX100 1:100



02 EXISTING ELEVATION 02
EX100 1:100




03 EXISTING ELEVATION 03
EX100 1:100




04 EXISTING ELEVATION 04
EX100 1:100

KEY:


- Red line indicates window to be replaced.
- Solid hatch indicates existing building structure/feature.

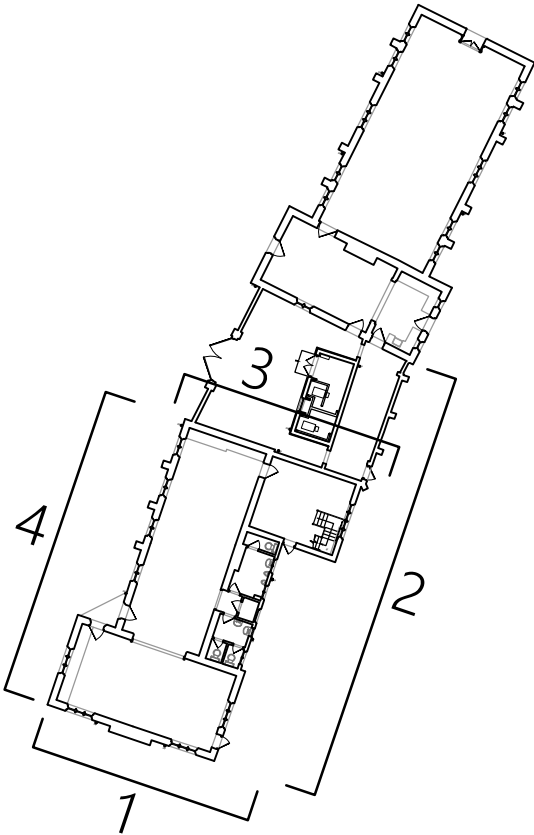

Site Layout - 1:500 @A1

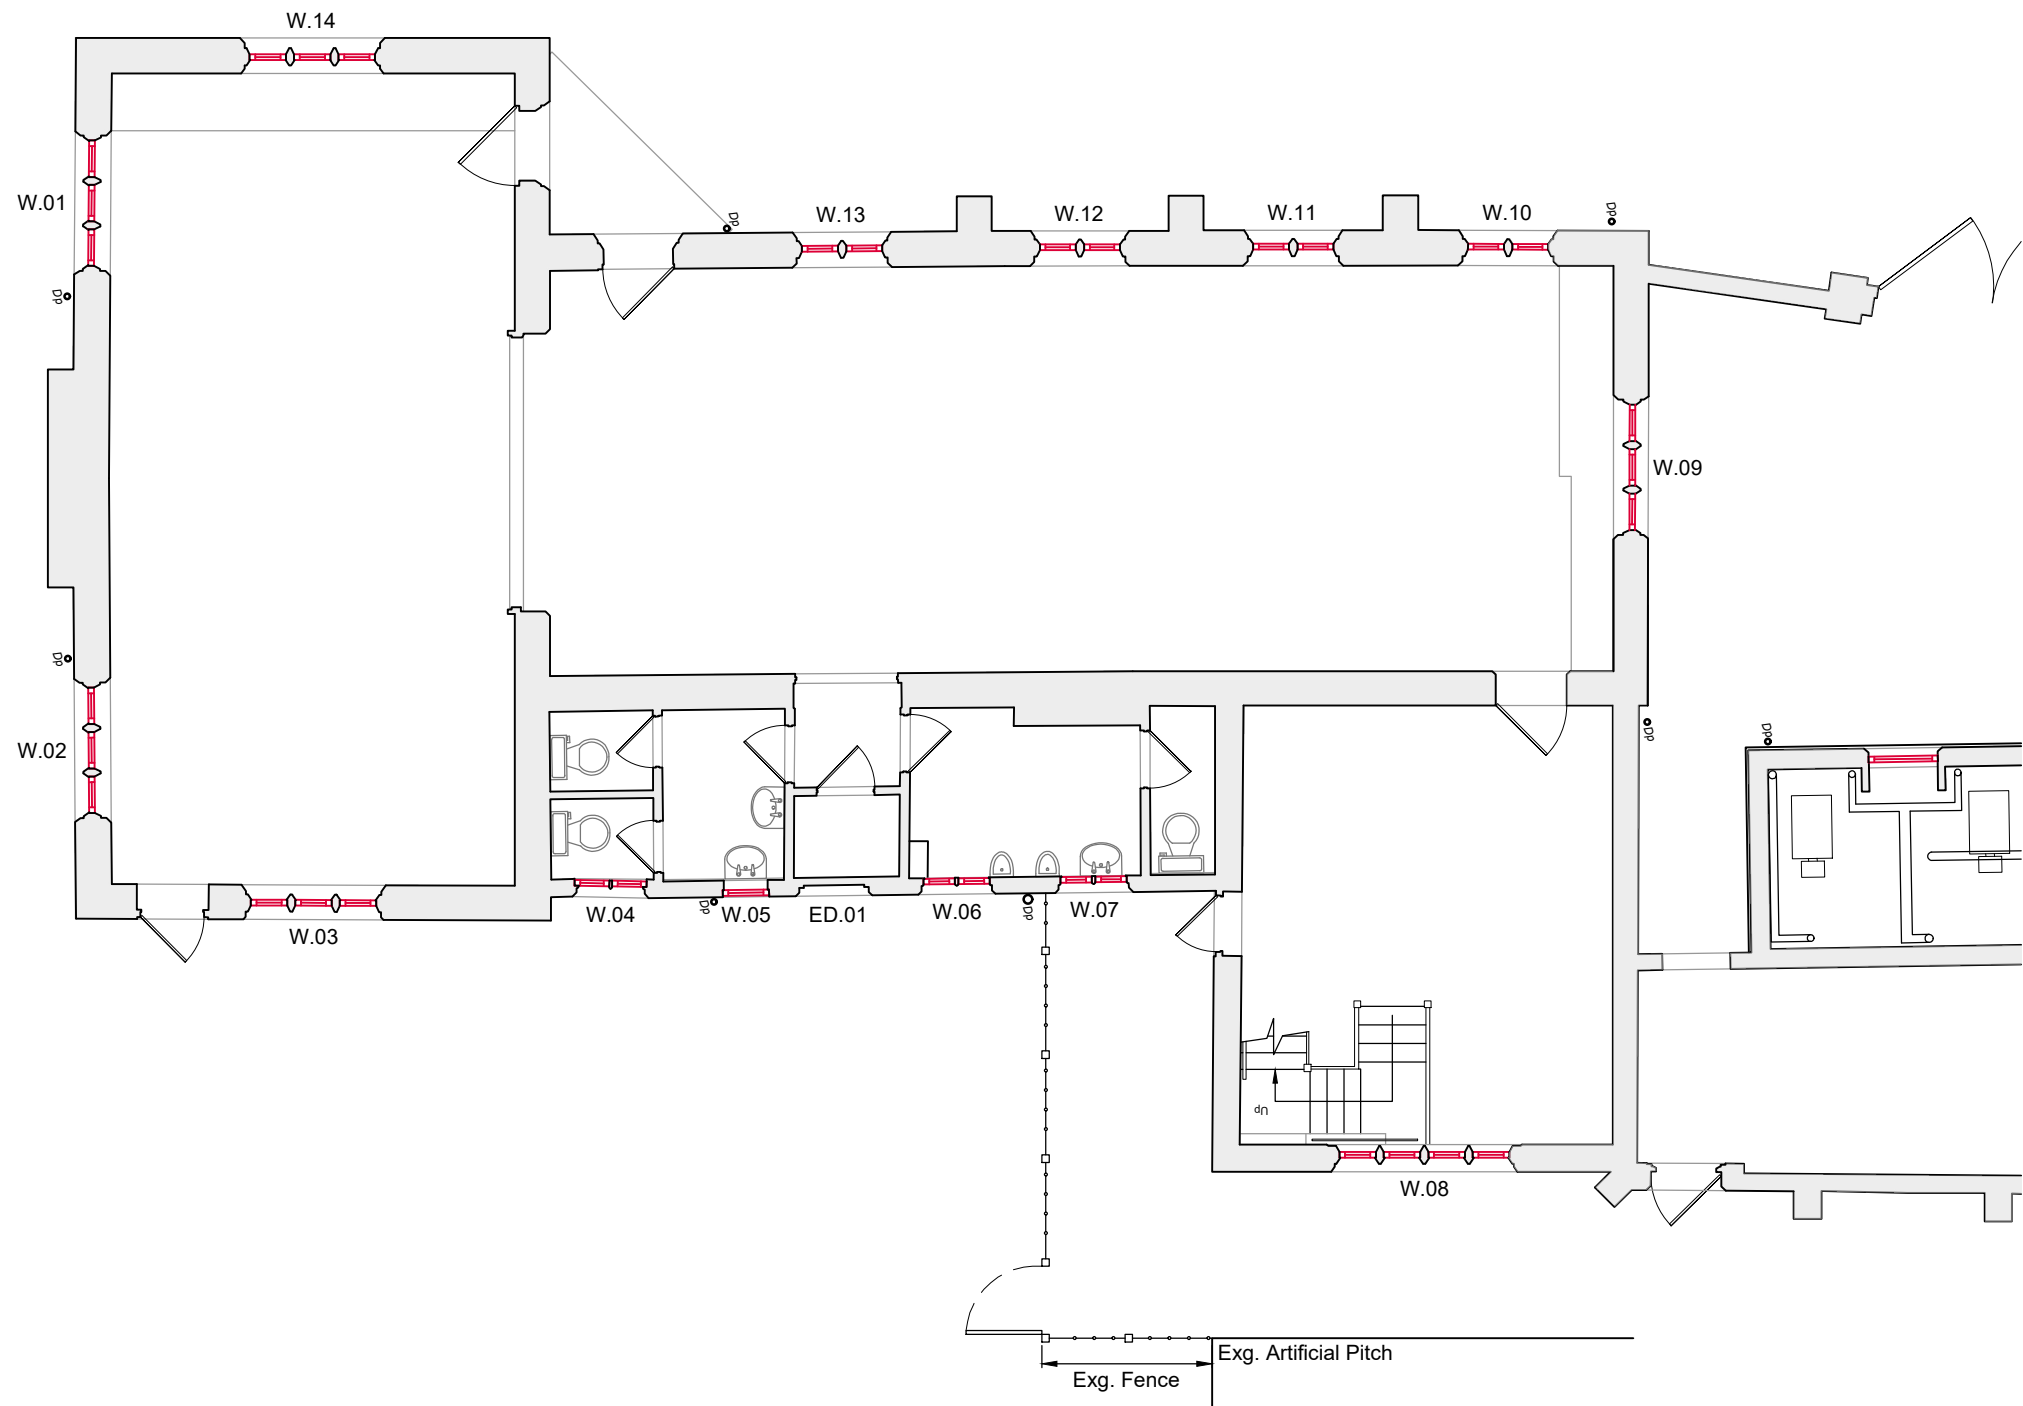

05 EXISTING GROUND FLOOR PLAN
EX100 1:100

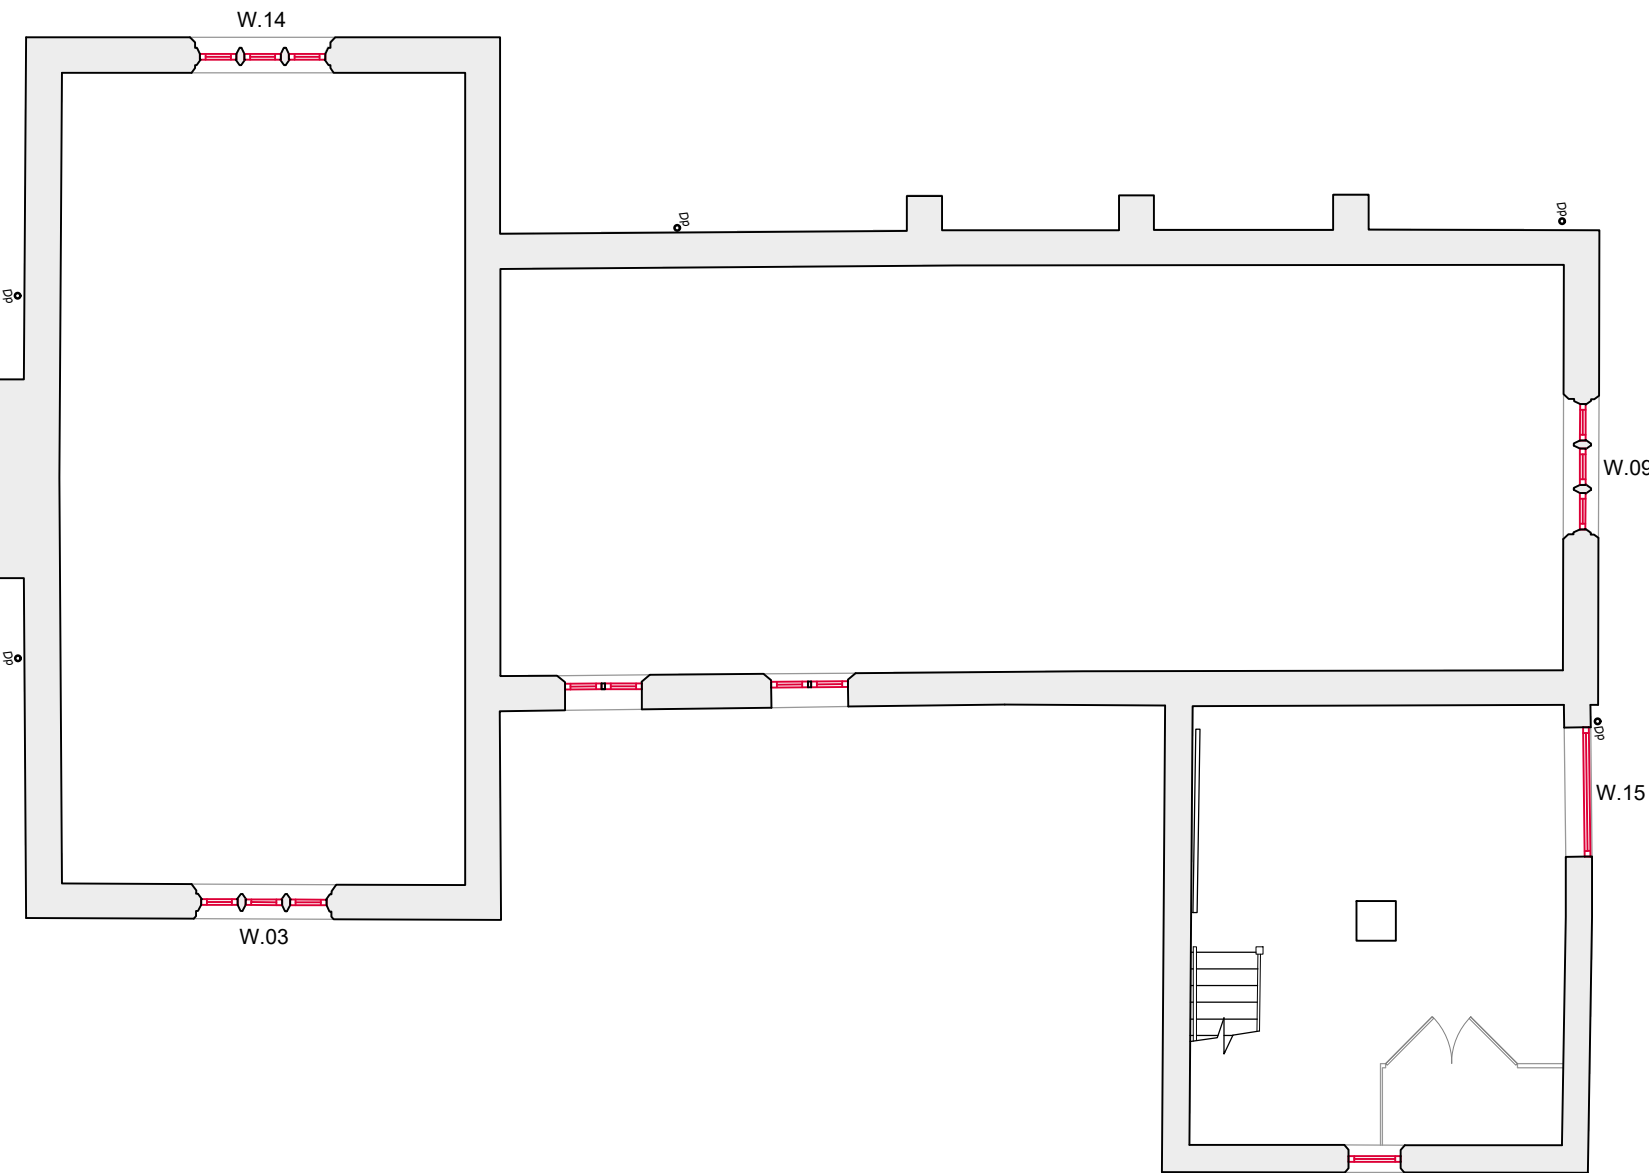

06 EXISTING FIRST FLOOR PLAN
EX100 1:100

EXISTING SURVEY INFORMATION NOTE:
Existing survey information has been taken from Mapmatic measured survey drawings and information.

STATUS **EXISTING**

**EVANS
McDOWALL**
ARCHITECTS

E21 Sparkhouse Studios, Rope Walk, Lincoln, LN6 7DQ
Tel: 01522 837280
Email: mail@emcdarchitects.com

Copyright Reserved

CLIENT

**COWLEY
ACADEMY**

PROJECT

Replacement Windows at
The Thomas Cowley Academy

TITLE

Existing Plans & Elevations

DRAWN BY EK	CHECKED BY EMA	DATE Feb 2024
SCALE 1:100 @ A1	PROJECT NUMBER 2404	REV 00
DRAWING NUMBER EX100		