



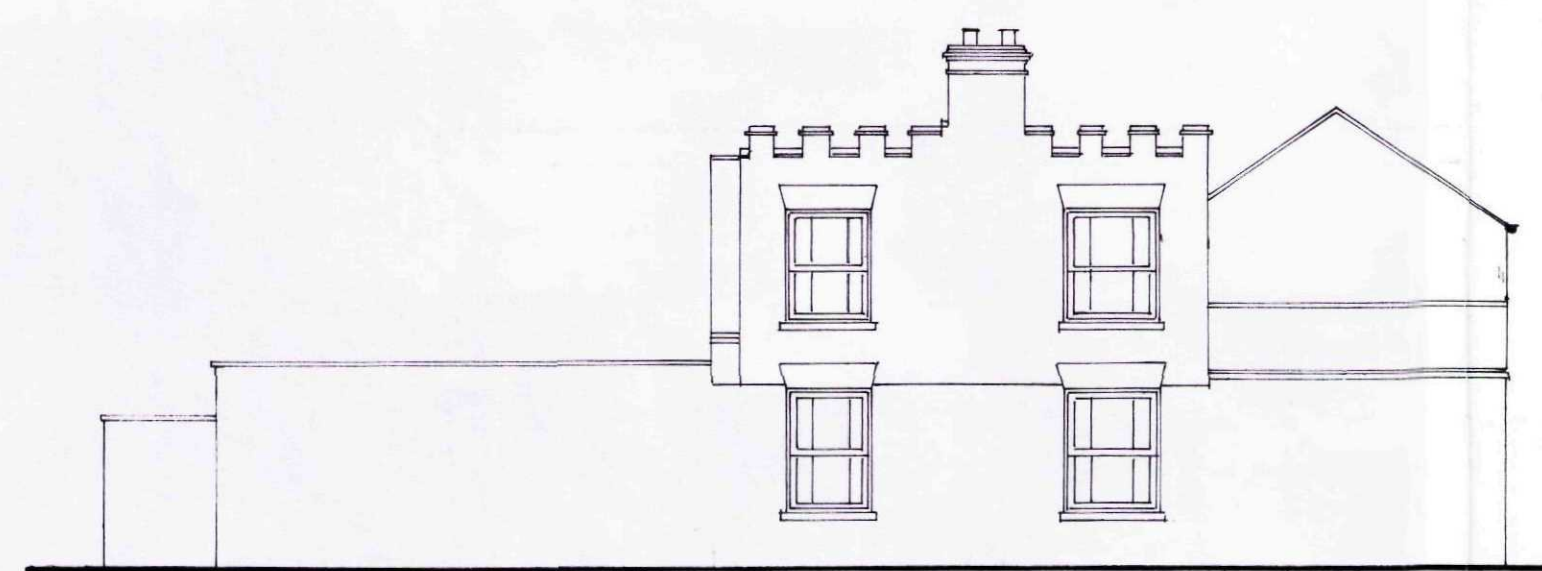

SOUTH EAST ELEVATION

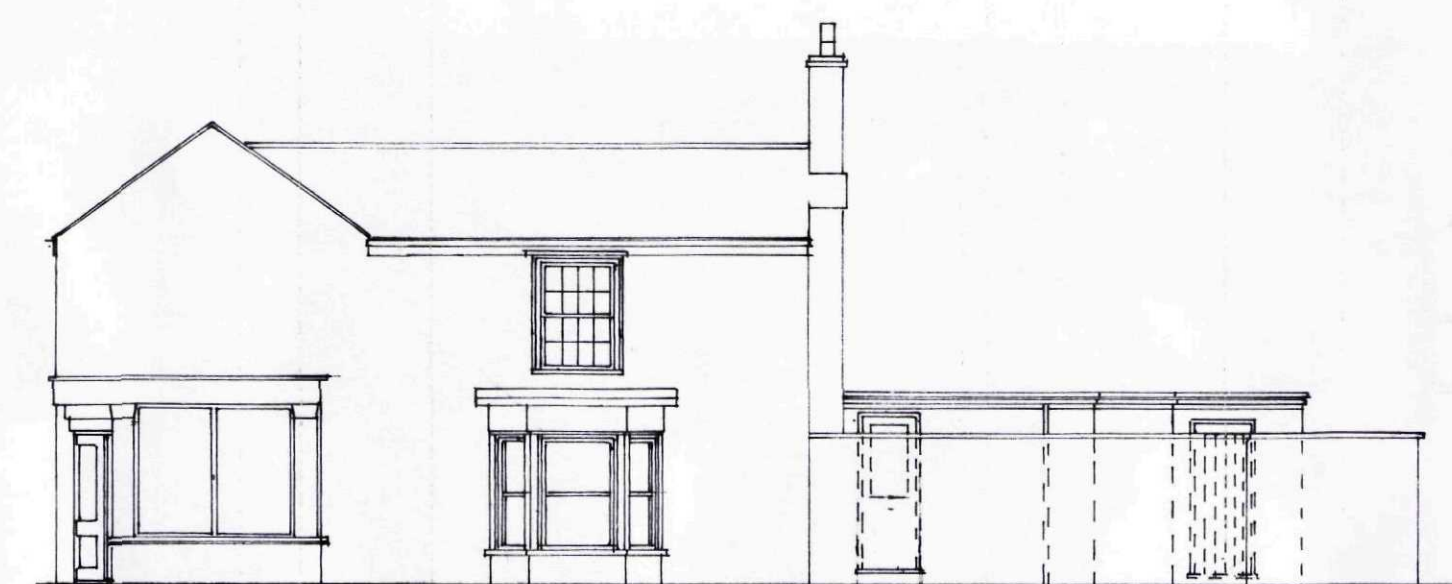


NORTH EAST ELEVATION




NORTH WEST ELEVATION




SOUTH WEST ELEVATION

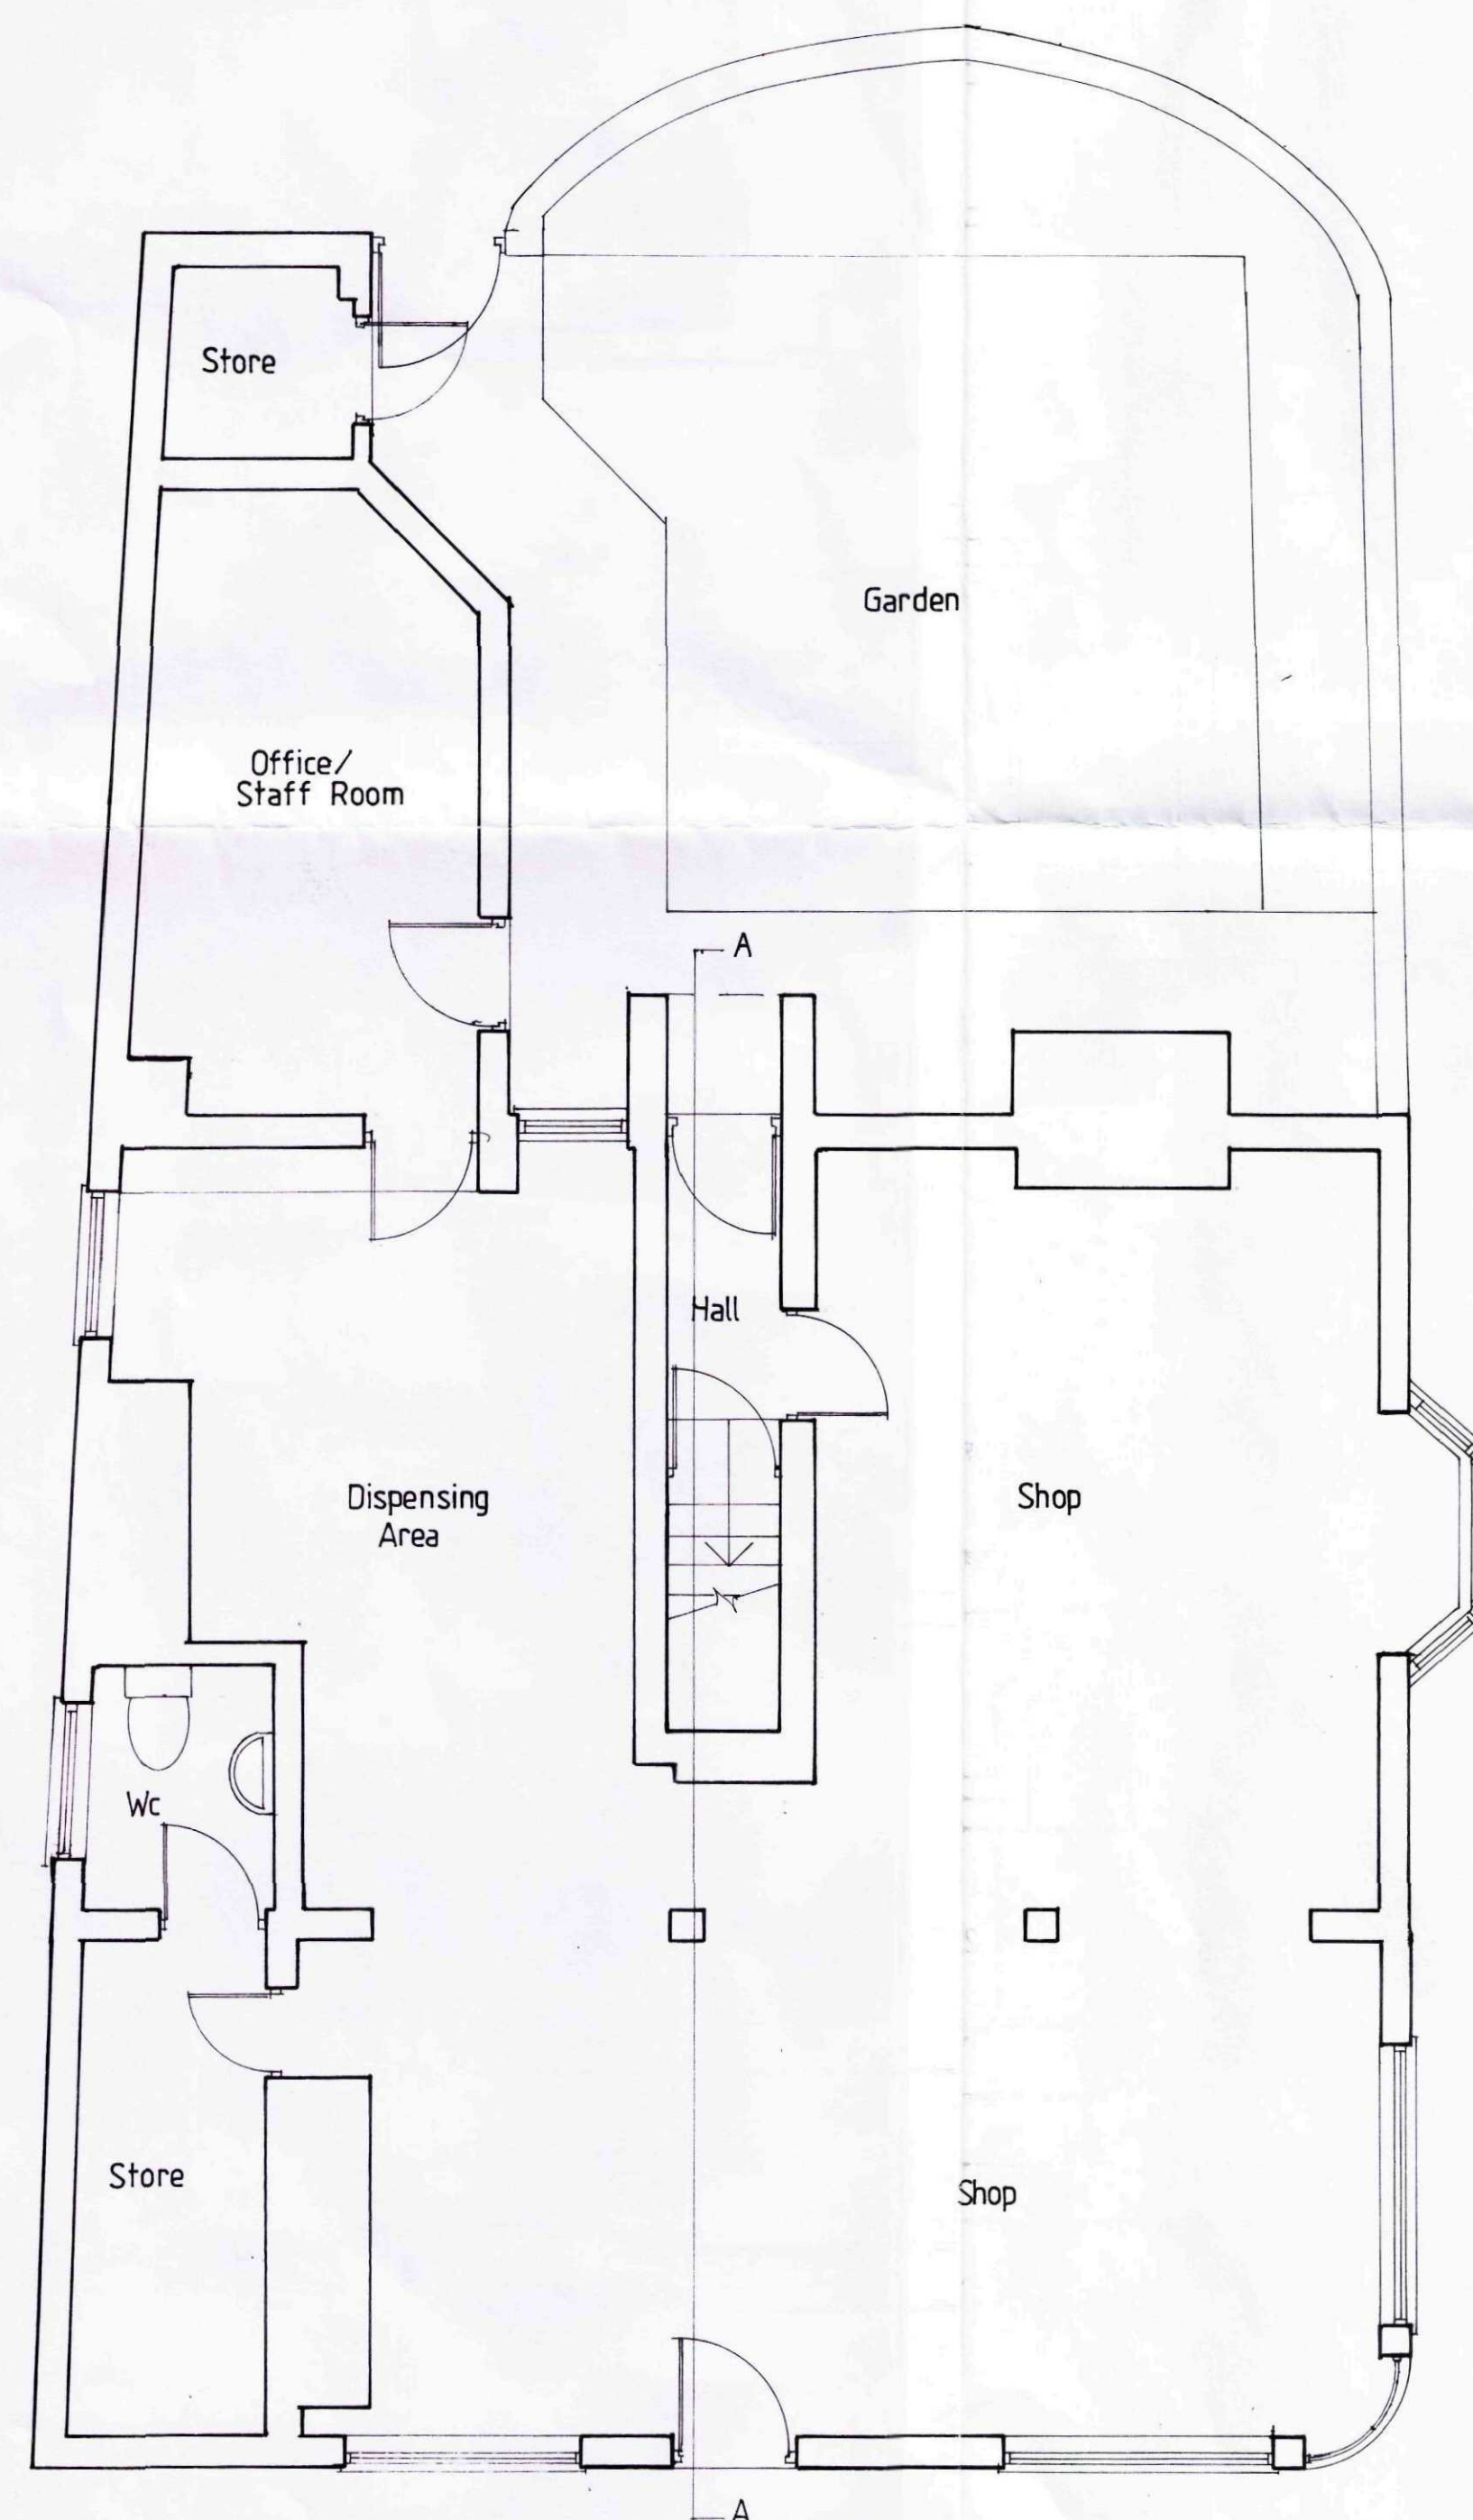


GROUND FLOOR PLAN

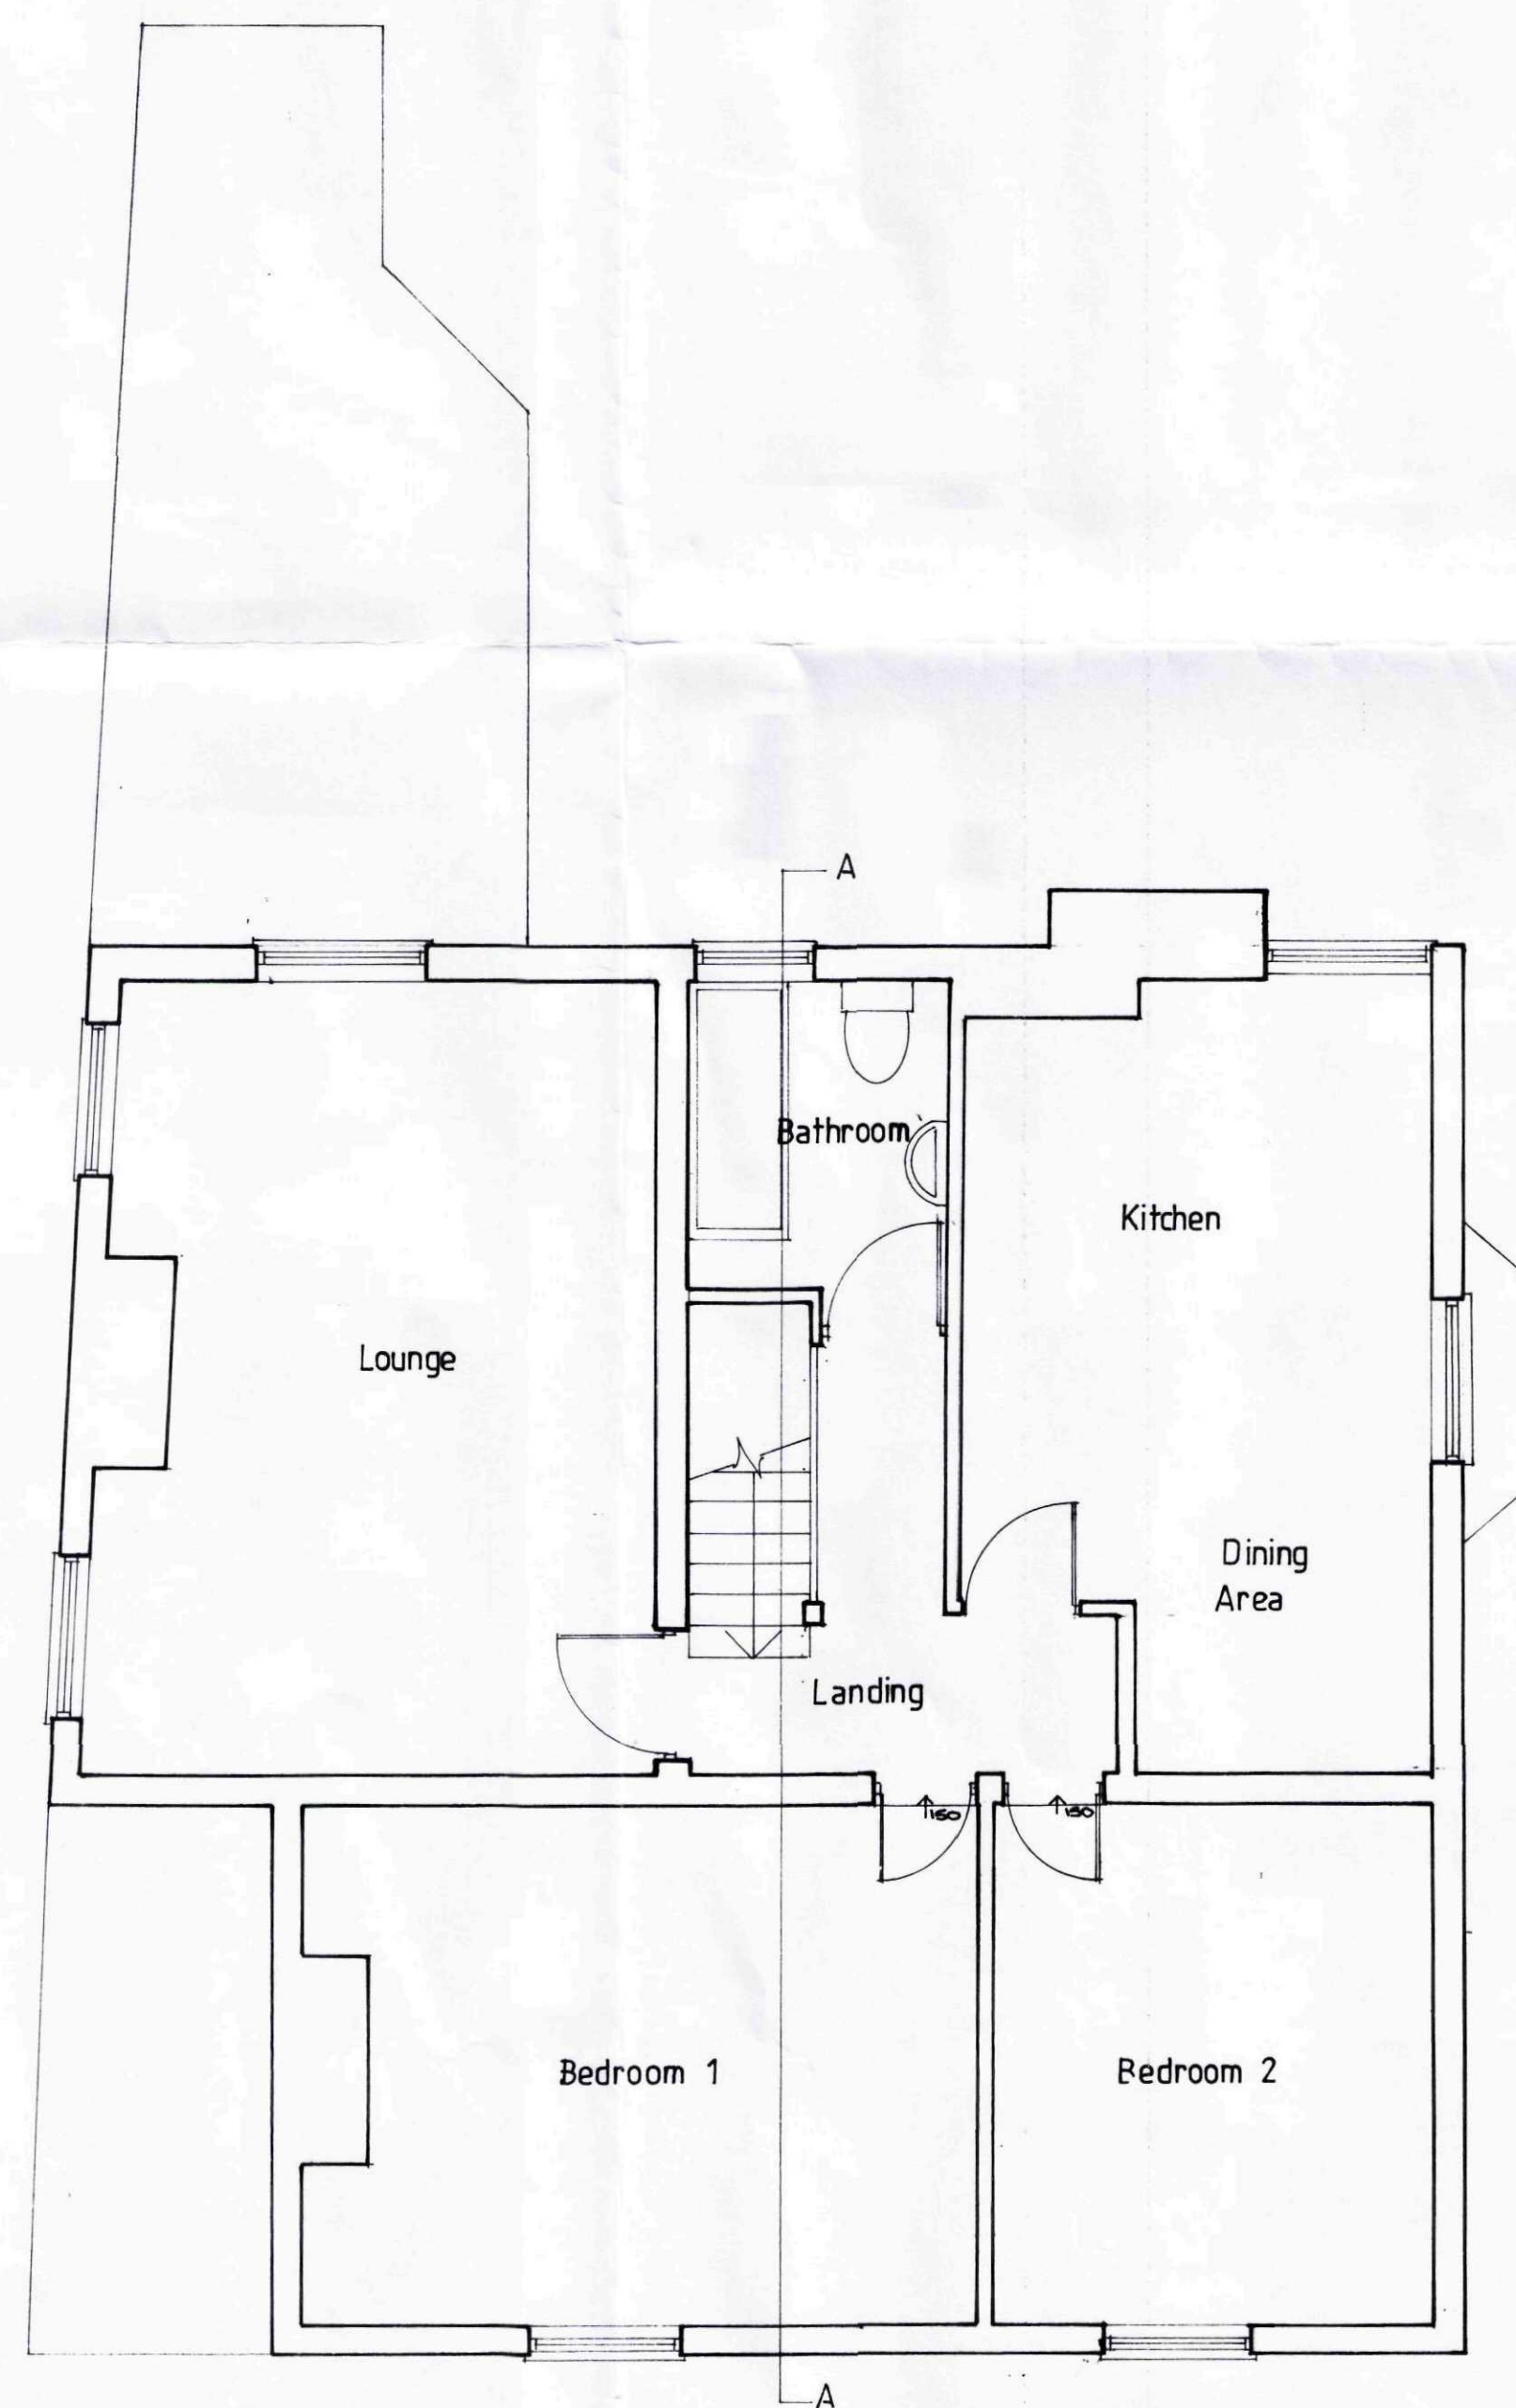


FIRST FLOOR PLAN

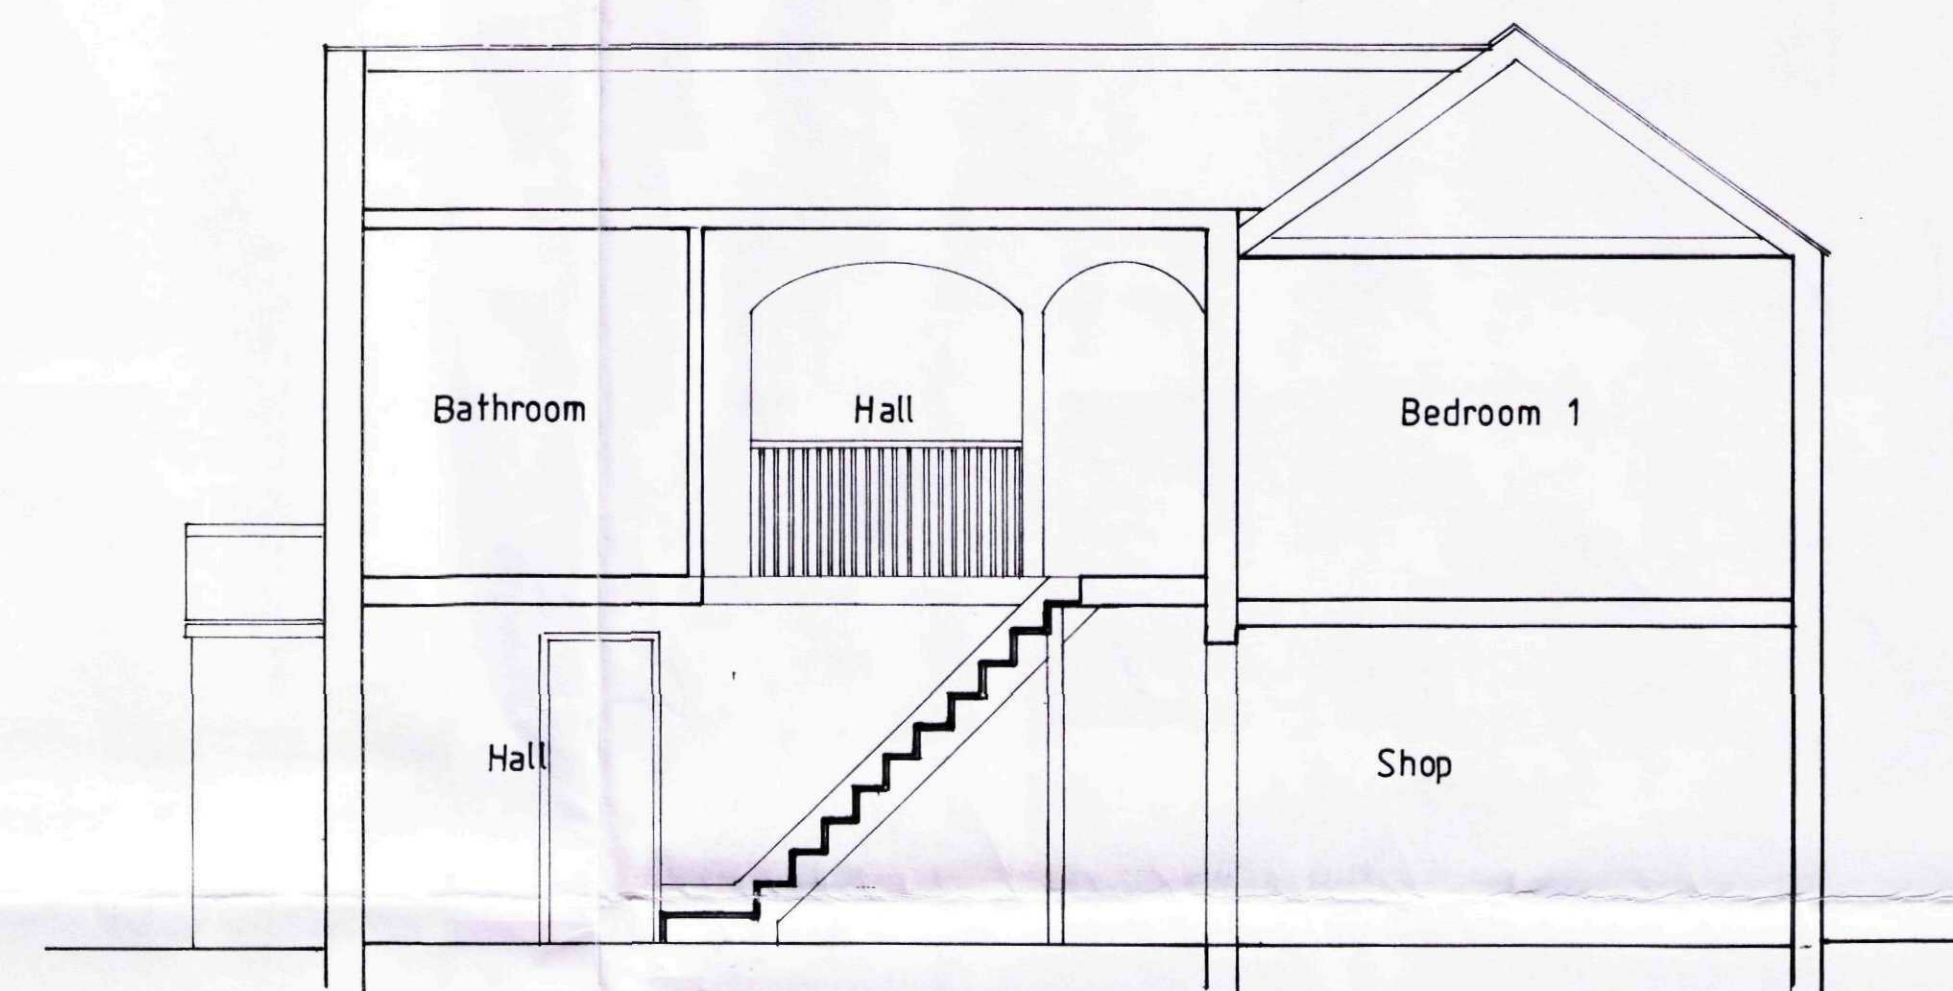

SECTION AA

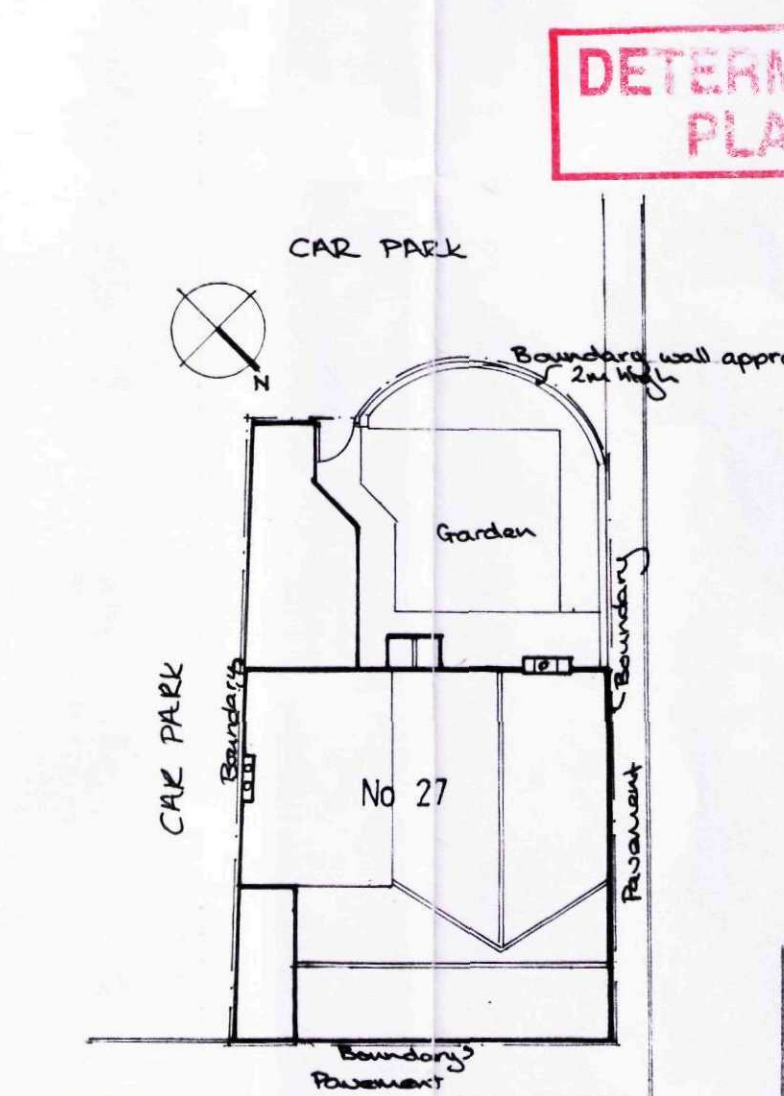

SITE PLAN 1:200

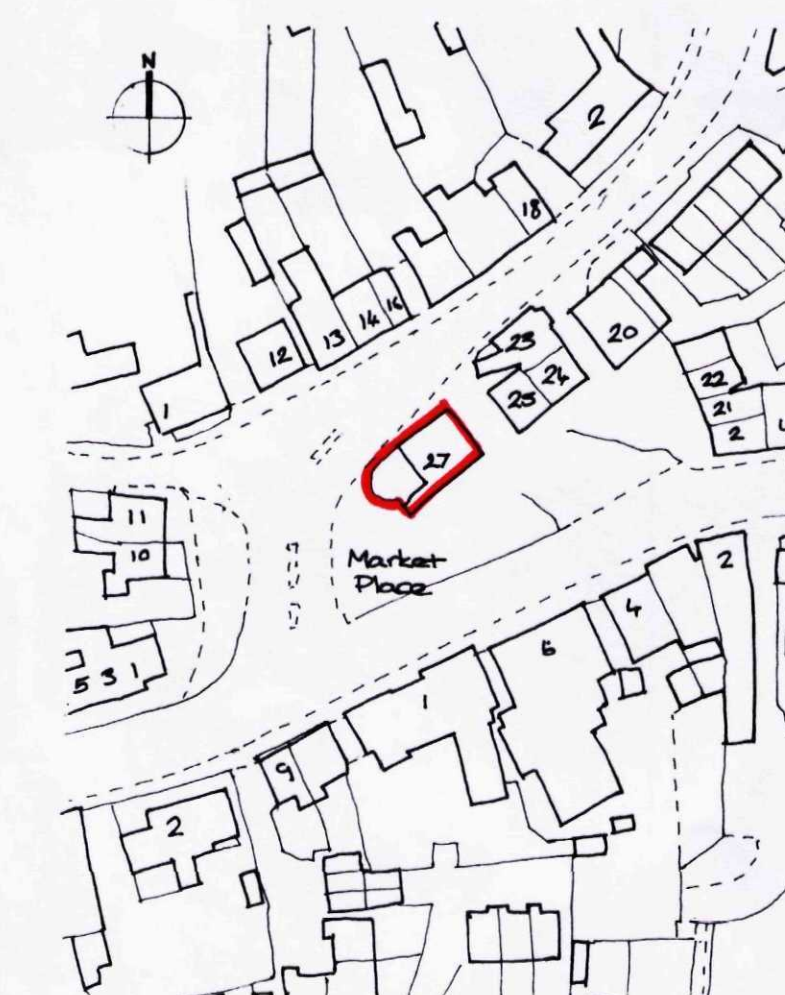

LOCATION PLAN 1:1250

**DETERMINED PLAN**

SHDC  
Planning & Development  
24 MAR 2009  
Ref: 205/09


N.B. All dimensions to be checked on site.

PROPOSED ADDITIONS & ALTERATIONS TO


EXISTING ARRANGEMENTS

Date: Sept 08 Job no. 08/13  
Drawn: VJ Drg no. 01  
Scale: 1:50 1:100 Rev


Victoria Wharton  
Architectural Design  
7 Red Scar Lane  
Scarborough  
YO12 5RH  
Tel 07734255300

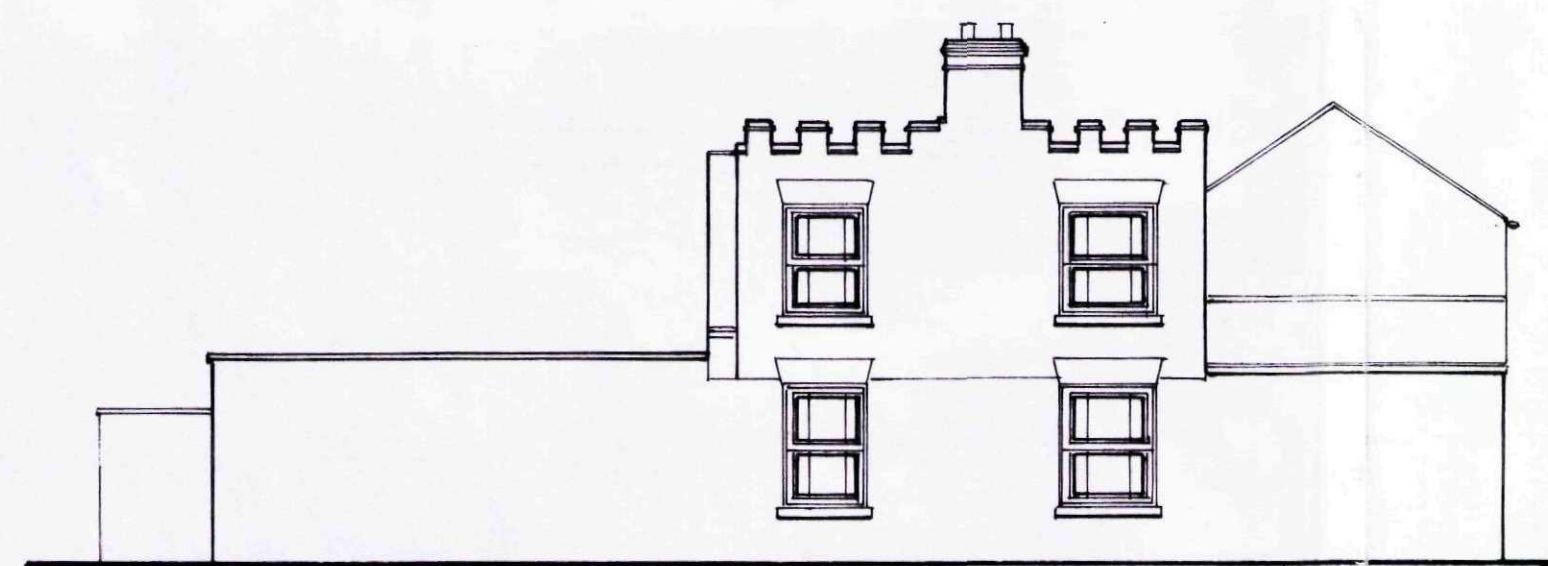

SOUTH EAST ELEVATION

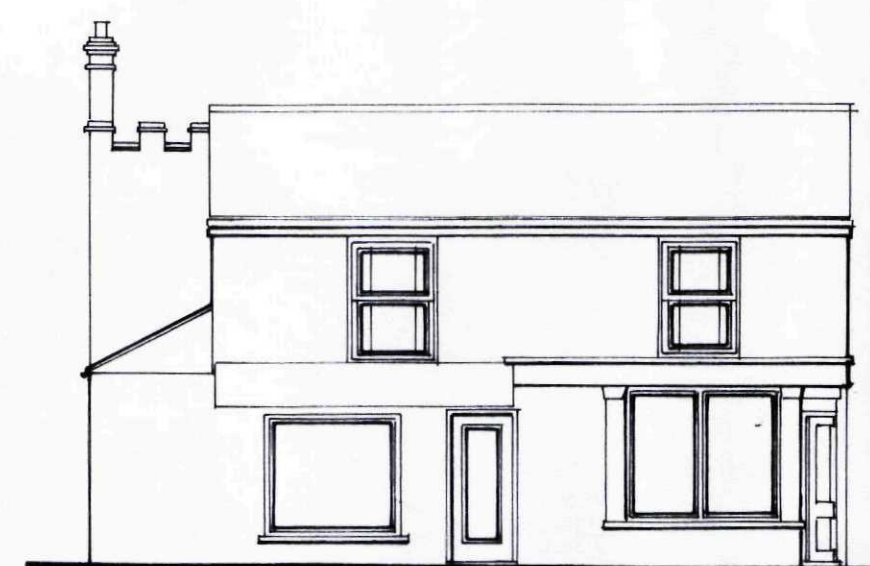


NORTH EAST ELEVATION

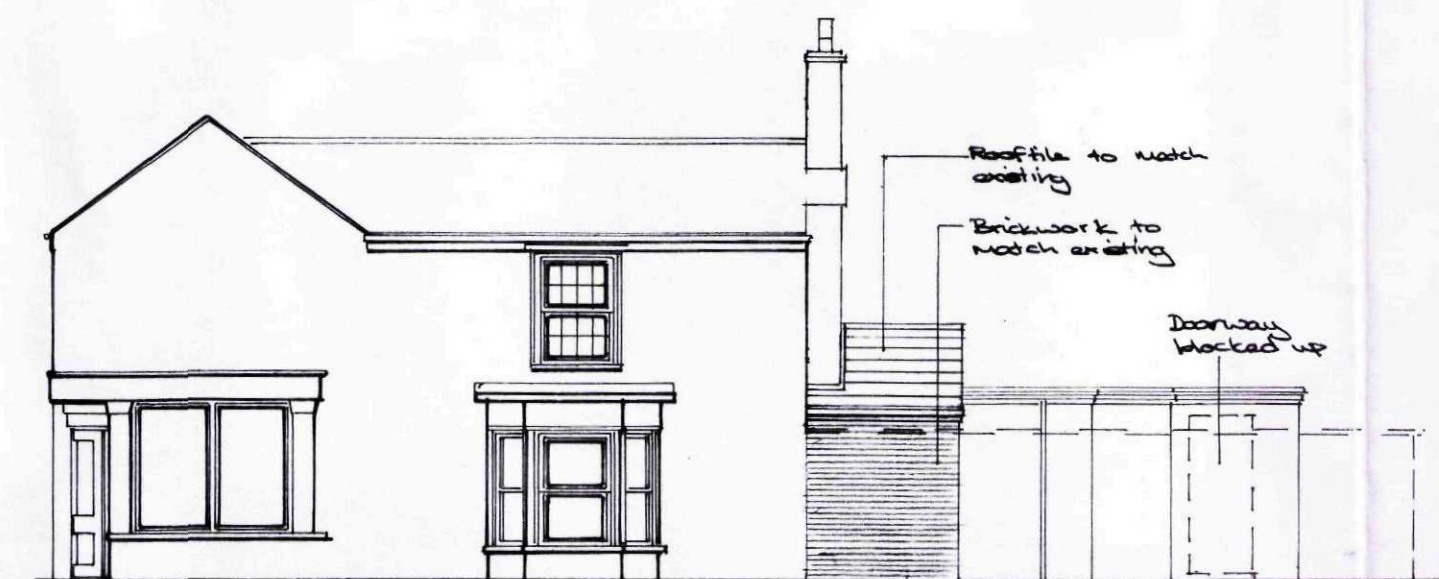


NORTH WEST ELEVATION




SOUTH WEST ELEVATION

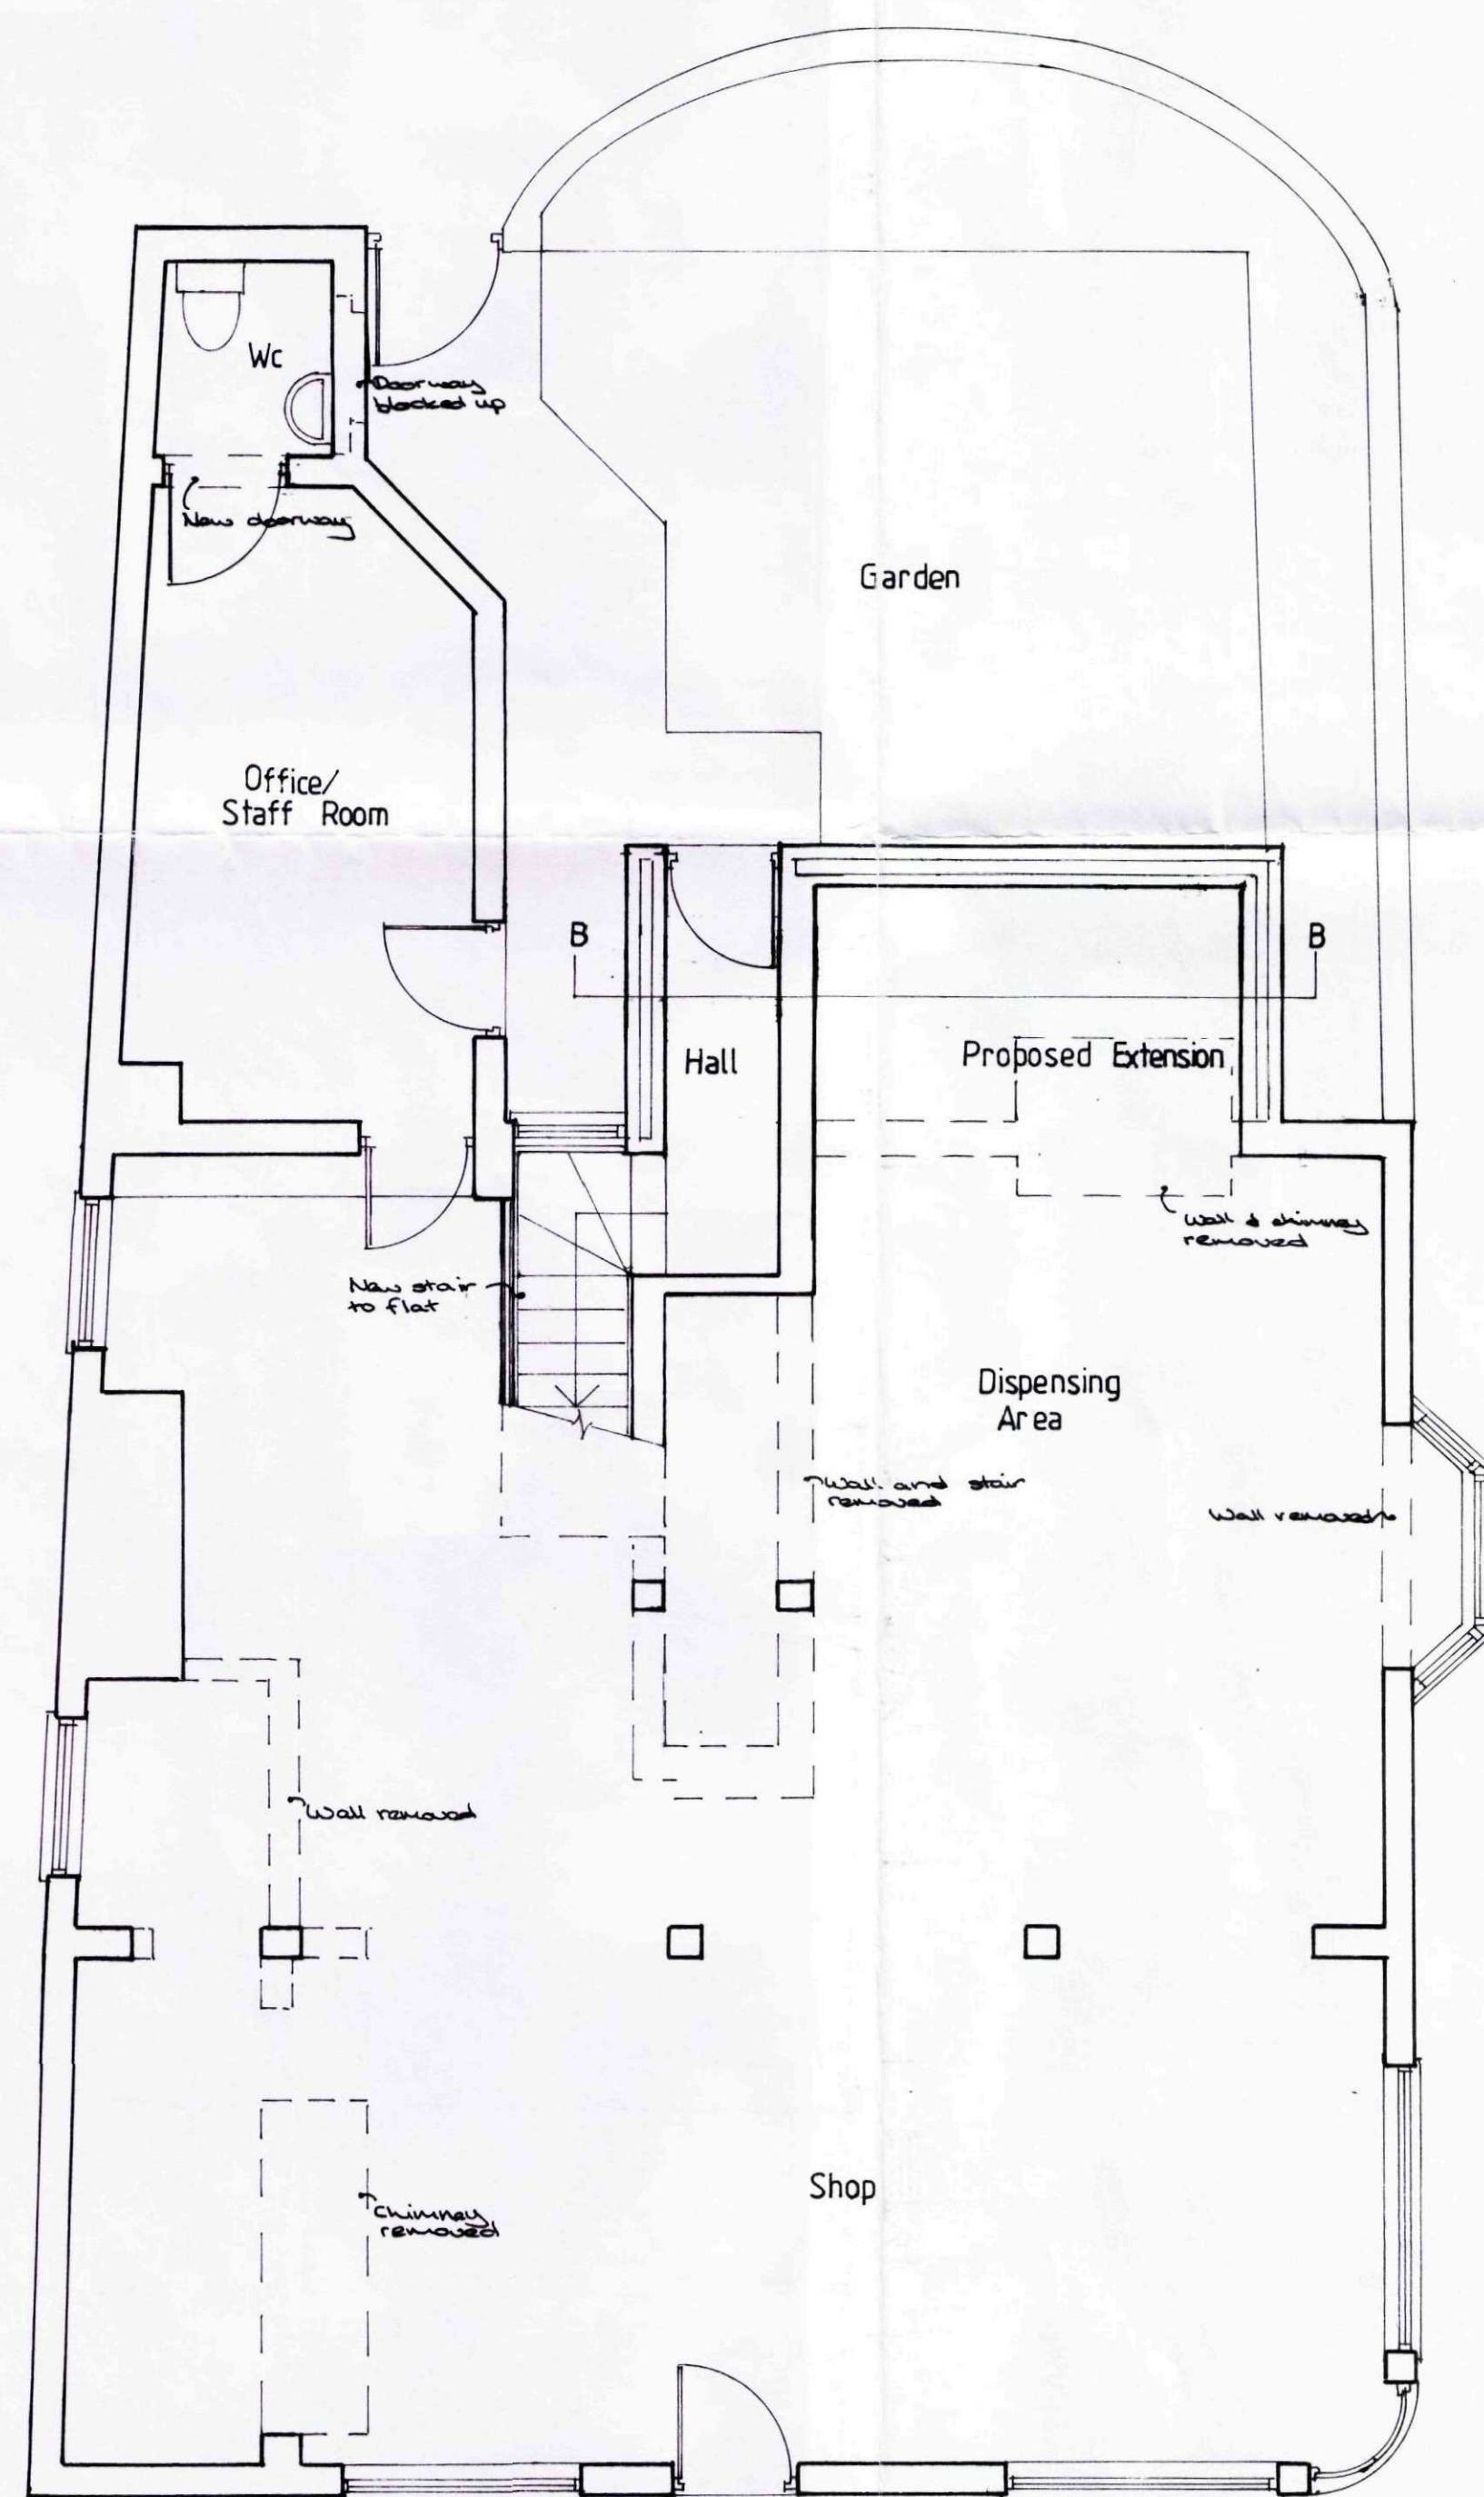


GROUND FLOOR PLAN

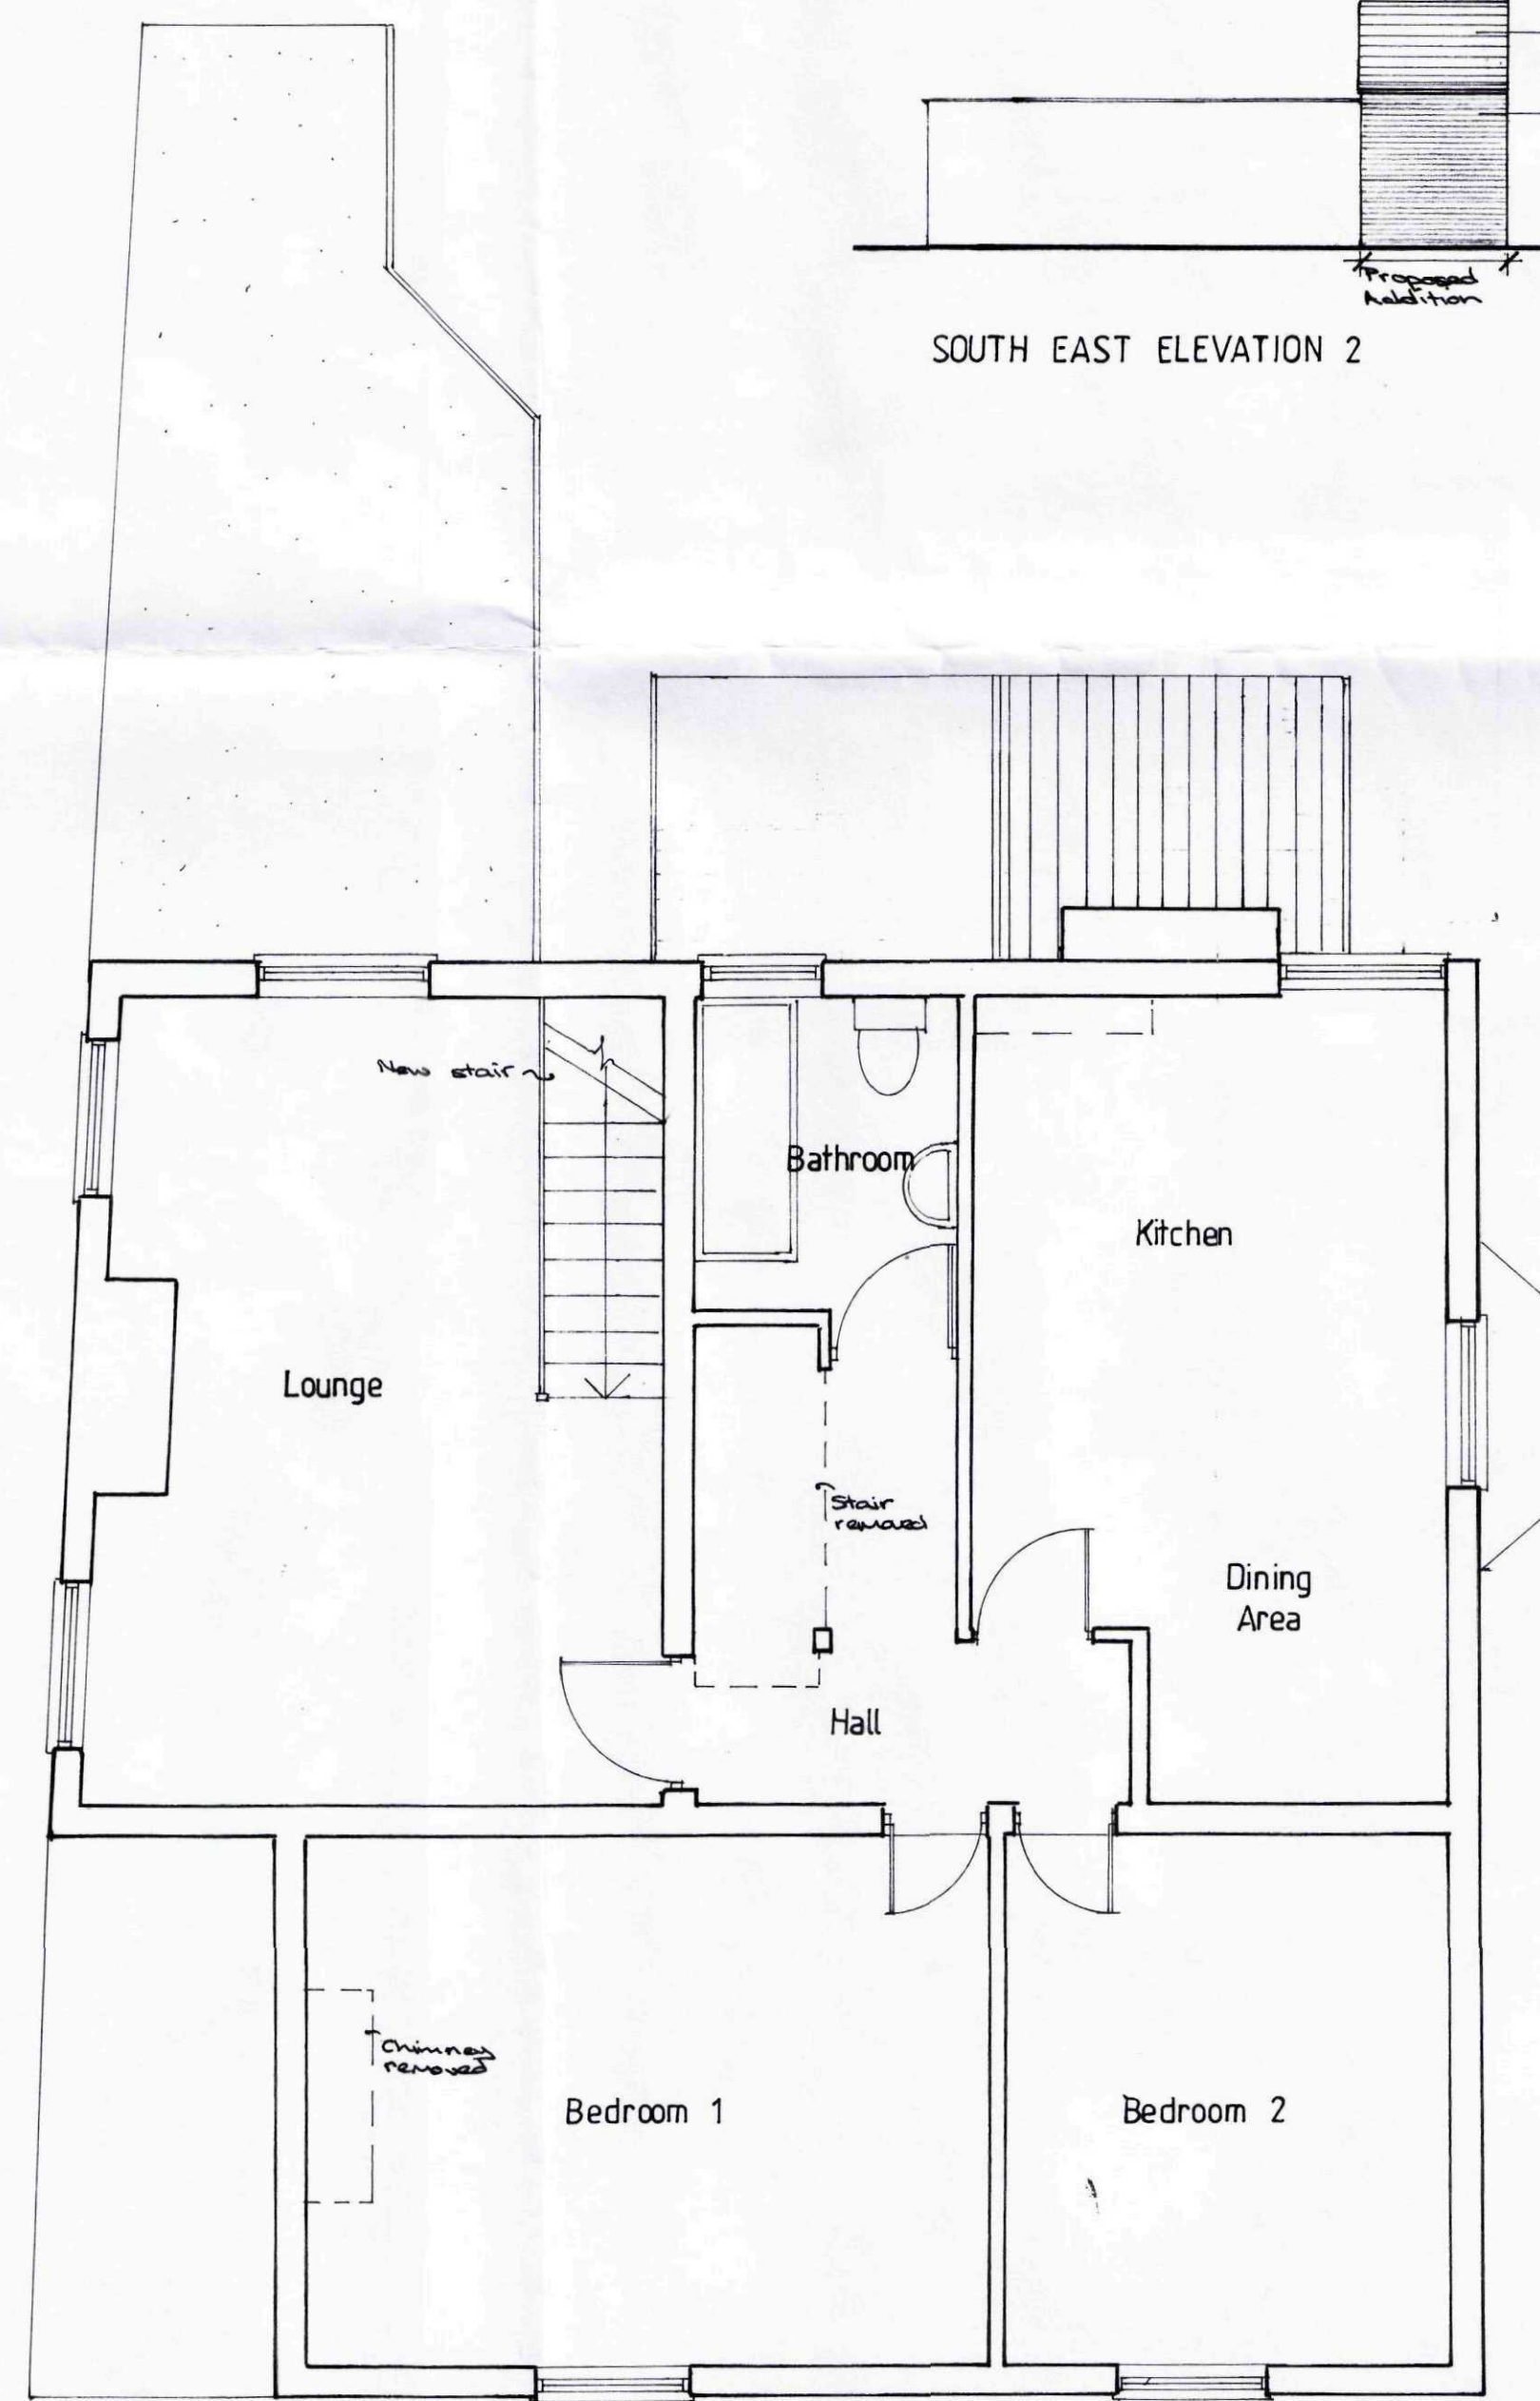


FIRST FLOOR PLAN

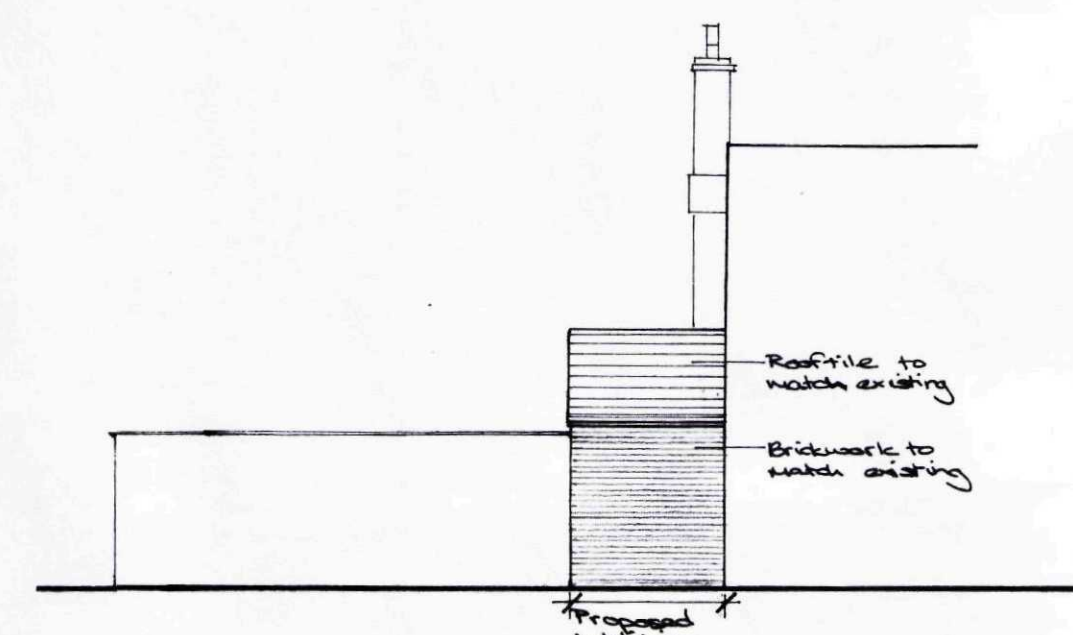

SOUTH EAST ELEVATION 2

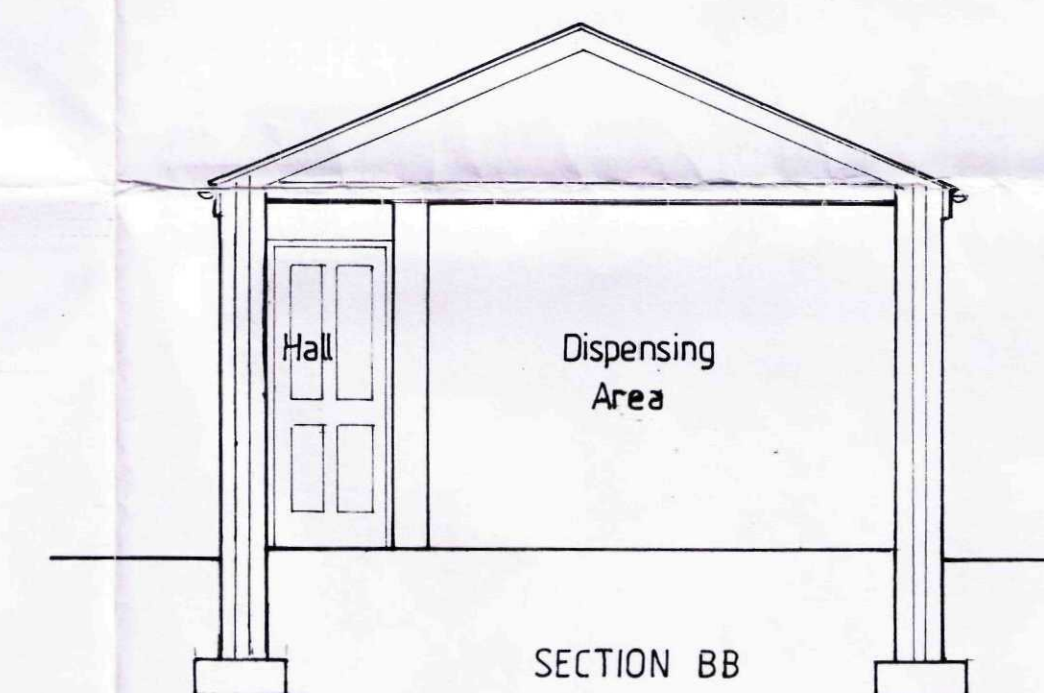

SECTION BB

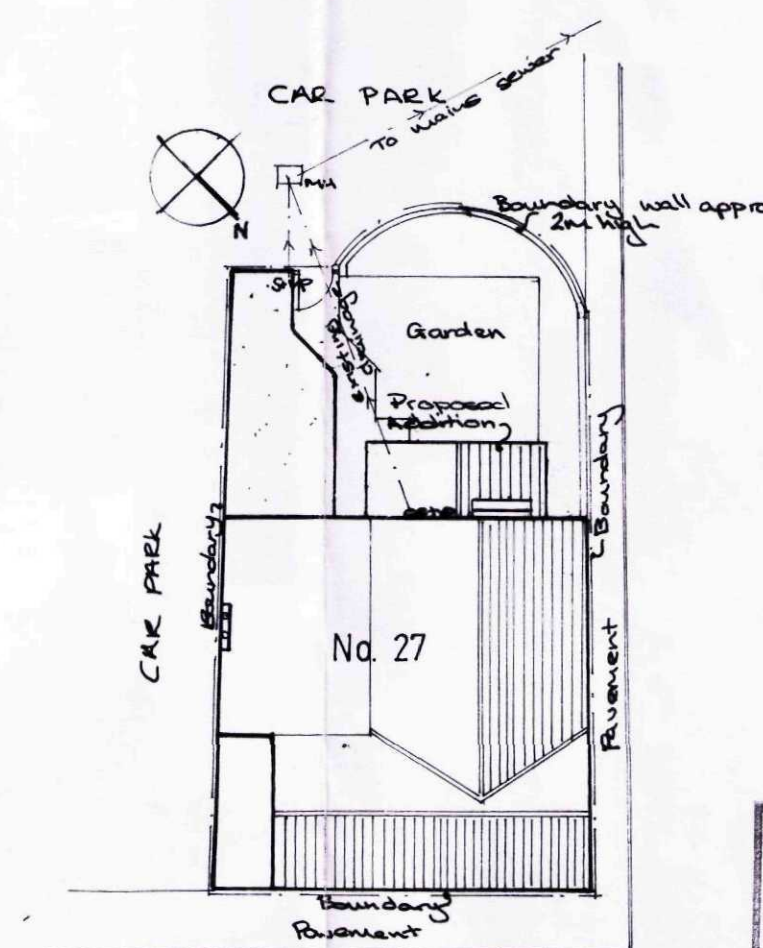

SITE PLAN 1:200

**DETERMINED  
PLAN**

Planning 3455  
24 MAR 2009  
Ref: 205/09

PROPOSED ADDITIONS & ALTERATIONS TO  
MALTBY'S PHARMACY, No 27 MARKET PLACE,  
DONINGTON, SPALDING

PROPOSED ARRANGEMENTS

Date Dec '08 Job no 08/13

Drawn VU Drg no. 02

Scale 1:50 1:100 Rev

Victoria Wharton  
Architectural Design  
7 Red Scar Lane,  
Scarborough  
YO12 5RH  
Tel 07734255300