


All dimensions to be verified on site by Main Contractor before the start of any construction work and before any work is undertaken on the part of the Contractor.


Report any discrepancies to the Contract Administrator at once. This drawing is to be read with all relevant Architects and Engineer's drawings and other relevant information.

Andrew M Wright Ltd. Registered in England & Wales No. 5559024. Registered office: 22 Crown Street, Redditch, Leics, LE12 7TL.

LEGEND: DO NOT SCALE

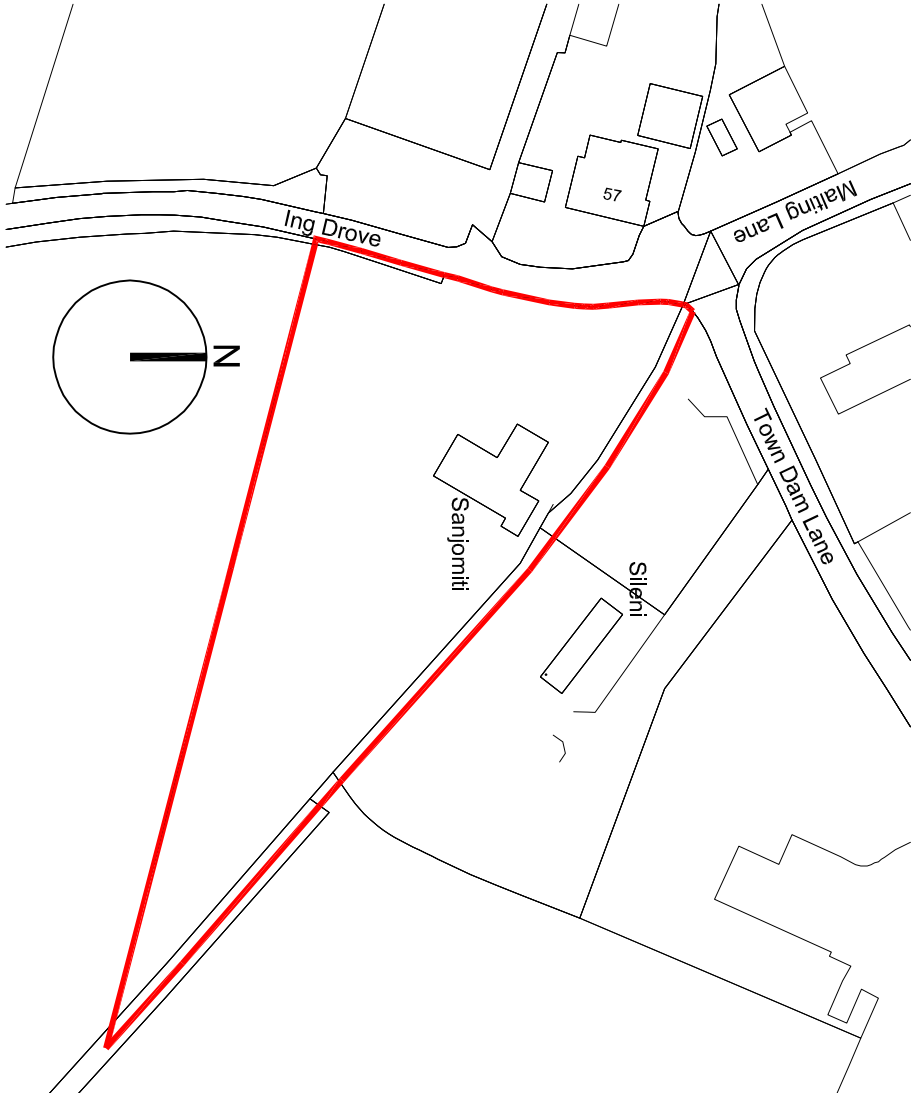

Location Plan (1:1250)

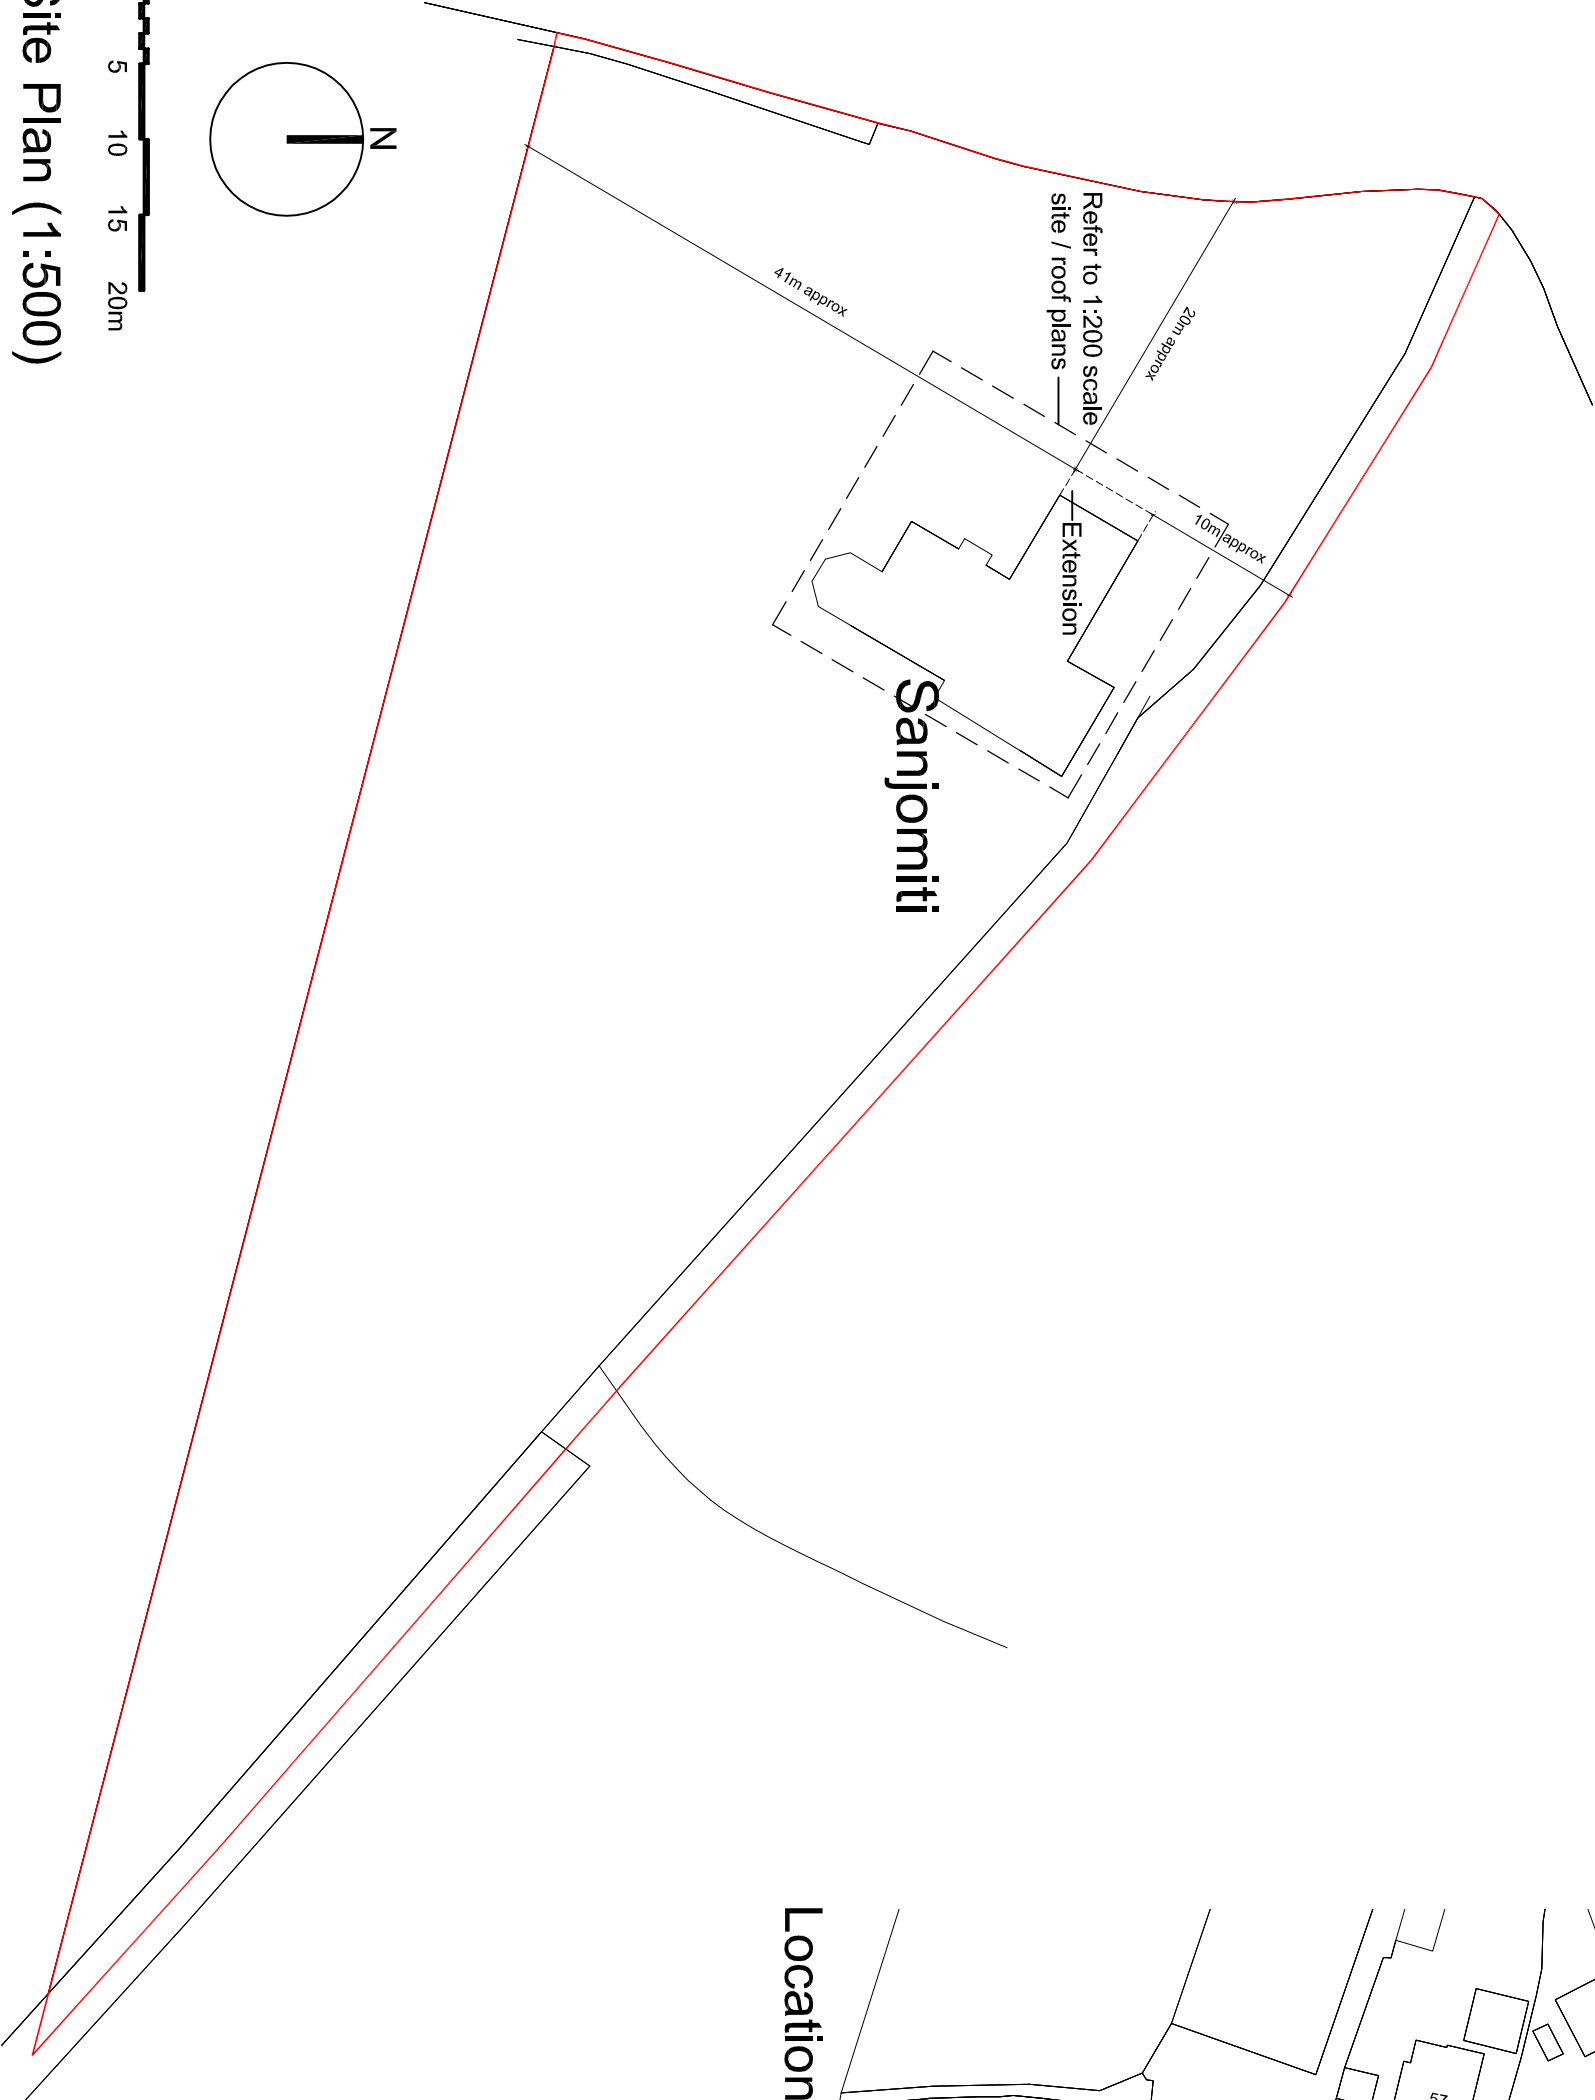

Site Plan (1:500)

PI	22.02.22	Planning Issue	AMW	AMW
DT	22.02.22	Draft Issue	AMW	AMW
Revision	Date	Description	Dwn	Cdw

ANDREW M WRIGHT LTD
CHARTERED ARCHITECT



25, High Bank, Holbrook, St Johns, Stafford, LE10 5SD
Telephone: 01456 546573 Mobile: 07940 914778

Project:	Sanjomiti Malling Lane Donington Lincs
Drawing Title:	Location Plan & Site Plan

Client:	Mr & Mrs S Harrell
---------	--------------------

Drawn:	AMW	Checked:	AMW	Scale:	As shown	Page Size:	A3
Job No.:	022201	Dwg No.:	PD01	Stage:	Planning	Revision:	P1