


All dimensions to be verified on site by Main Contractor before the start of any construction.
This drawing is to be read with all relevant Architects and Engineer's drawings and other relevant information.

Report any discrepancies to the Contract Administrator at once.
This drawing is to be read with all relevant Architects and Engineer's drawings and other relevant information.
Andrew M Wright Ltd. Registered in England & Wales No. 5559024.
Registered office: 22 Crown Street, Halesowen, Spalding, Leics. LE12 7LL


LEGEND: DO NOT SCALE

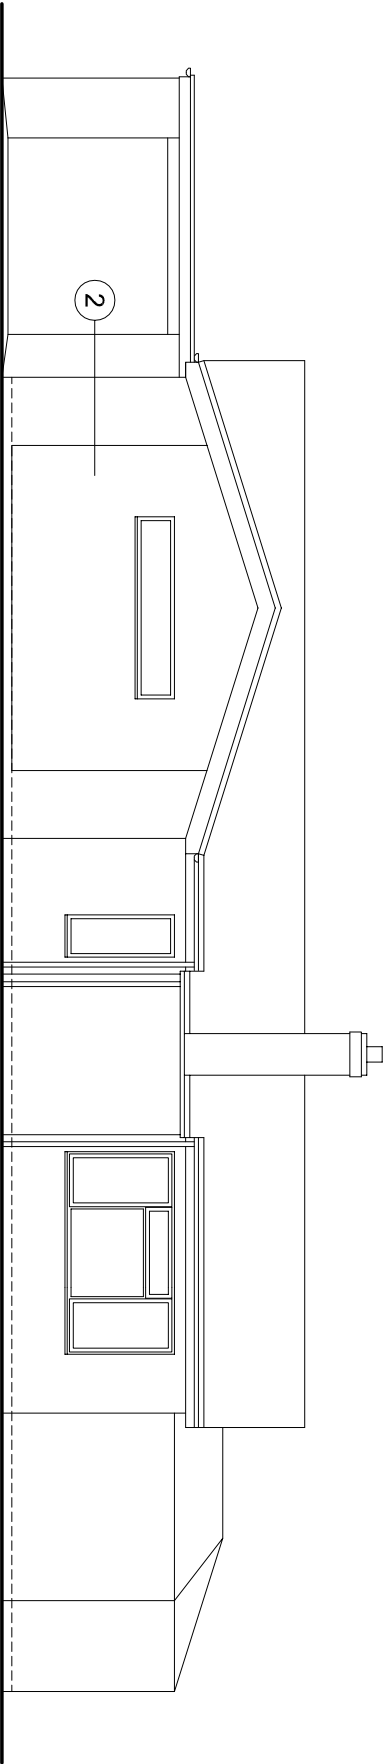


- Legend to materials:-**
- 1 = Facing brickwork (red) *
 - 2 = Stone (buff)
 - 3 = Concrete roof tiles (grey) *
 - 4 = Felt roofing
 - 5 = Polycarbonate roofing
 - 6 = Upvc fascias/soffits (white)
 - 7 = Upvc windows/doors (white)
 - 8 = Plastic gutters / downpipes (white)
 - 9 = Rooflight (grey)

**New brick & tile products to match the existing in style & colour as closely as practicably possible.*



North West Elevation (1:100)

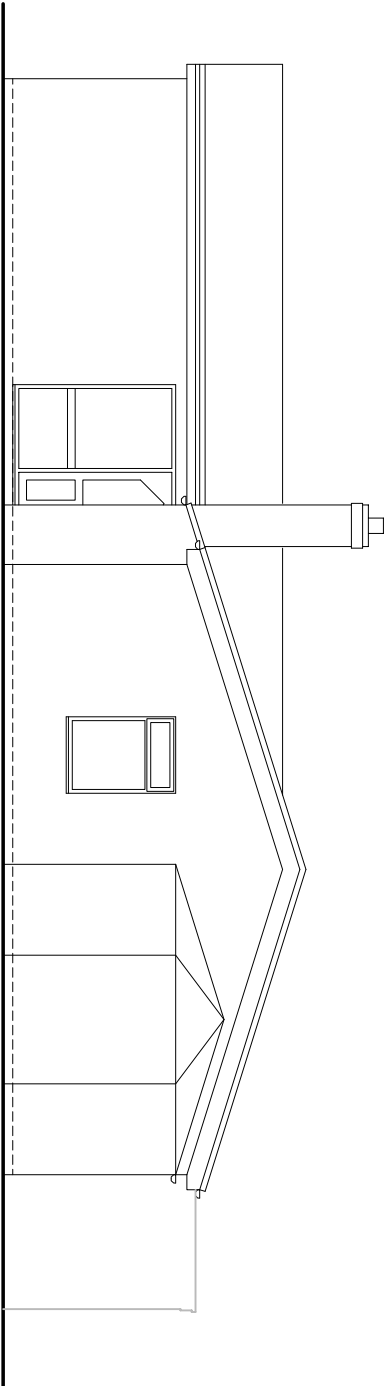



South West Elevation

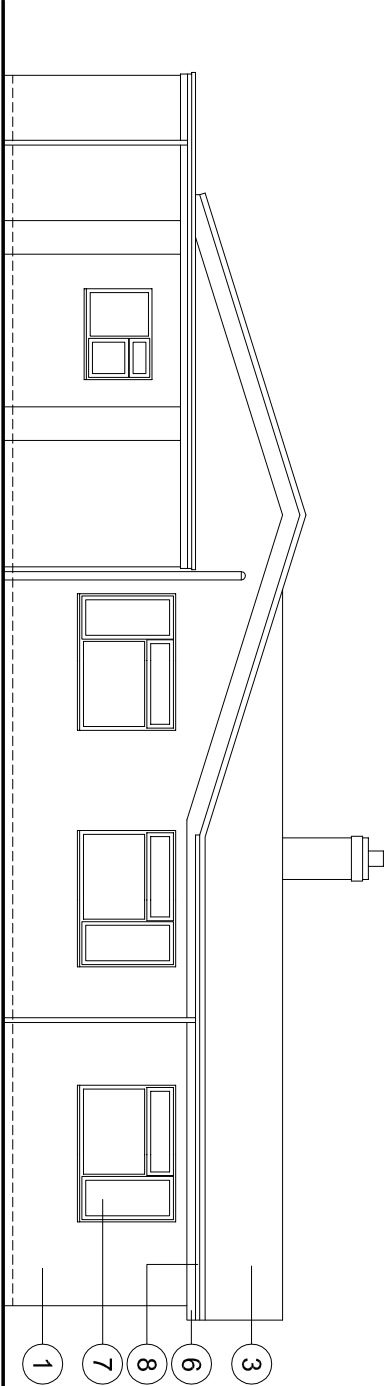

North West Elevation

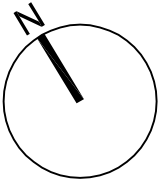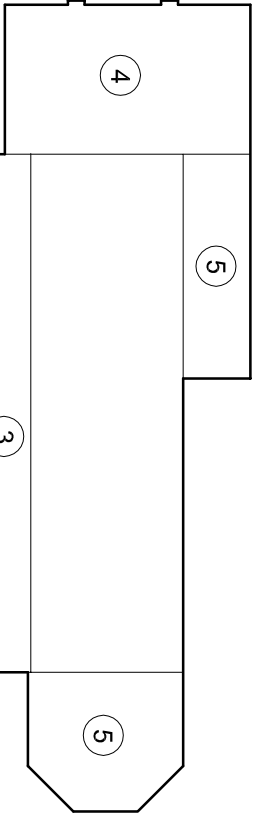

Site / Roof Plan (1:200)

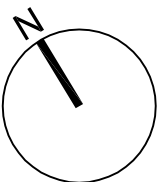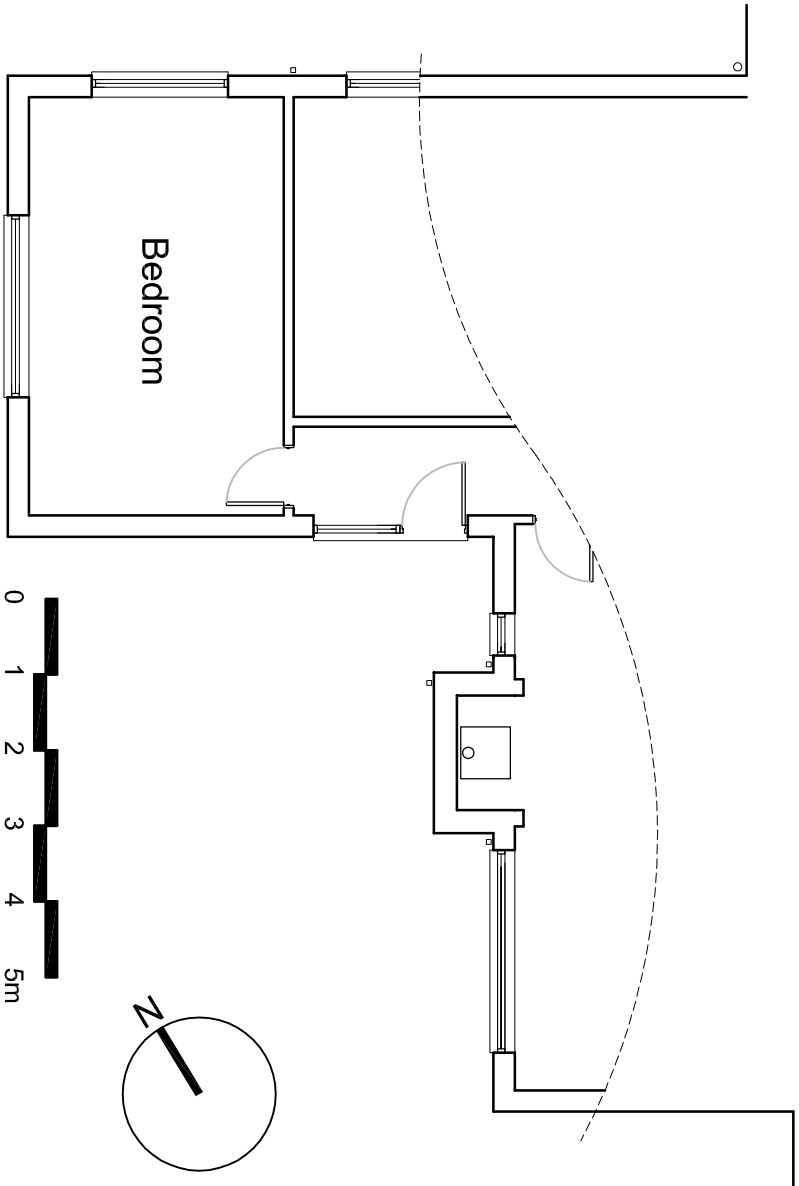

Floor Plan (1:100)

Project:			
Sanjivni			
Maiting Lane			
Donington			
Lincs			
Existing Plans & Elevations			
Client:			
Mr & Mrs S Harrell			
Drawing Title:			
Drawing No:			
AMW			
22.02.22			
As shown			
A3			
Job No.:			
022201			
Stage:			
PD02			
Planning			
Revision:			
P1			