


All dimensions to be verified on site by Main Contractor before the start of any construction.
This drawing is to be read with all relevant Architects and Engineer's drawings and other relevant information.

Report any discrepancies to the Contract Administrator at once.
This drawing is to be read with all relevant Architects and Engineer's drawings and other relevant information.

Andrew M Wright Ltd Registered in England & Wales No. 55596024.
Registered office: 22 Crown Street, Halesowen, Spalding, Leics. LE12 7LL


LEGEND: DO NOT SCALE

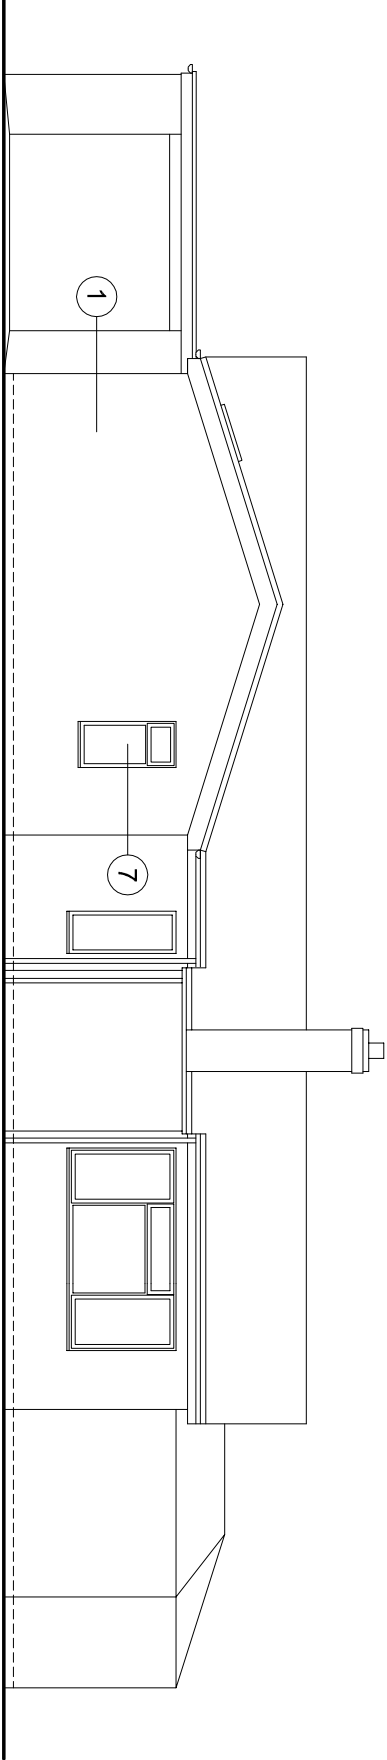


- Legend to materials:-**
- 1 = Facing brickwork (red) *
 - 2 = Stone (buff)
 - 3 = Concrete roof tiles (grey) *
 - 4 = Felt roofing
 - 5 = Polycarbonate roofing
 - 6 = Upvc fascias/soffits (white)
 - 7 = Upvc windows/doors (white)
 - 8 = Plastic gutters / downpipes (white)
 - 9 = Rooflight (grey)

*New brick & tile products to match the existing in style & colour as closely as practicably possible.


North West Elevation (1:100)

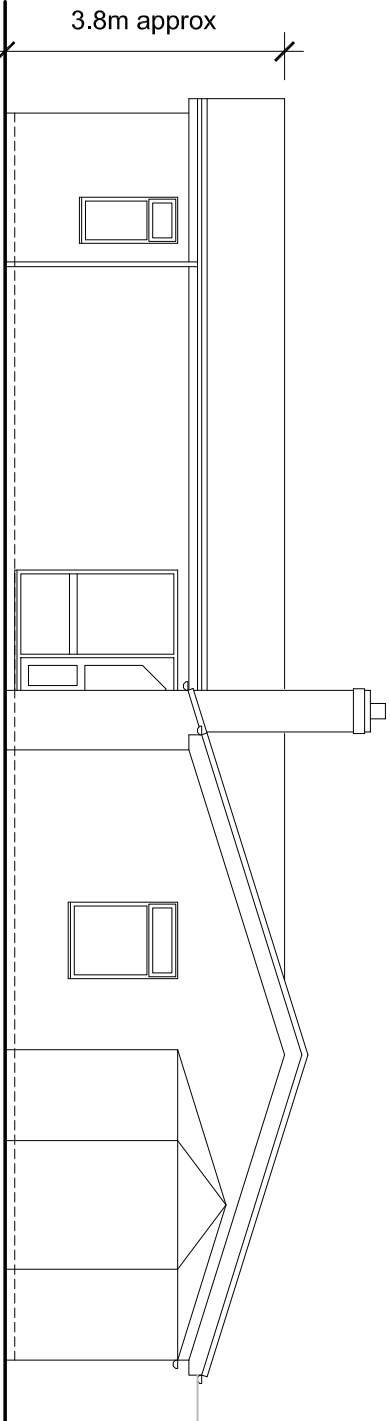


South West Elevation

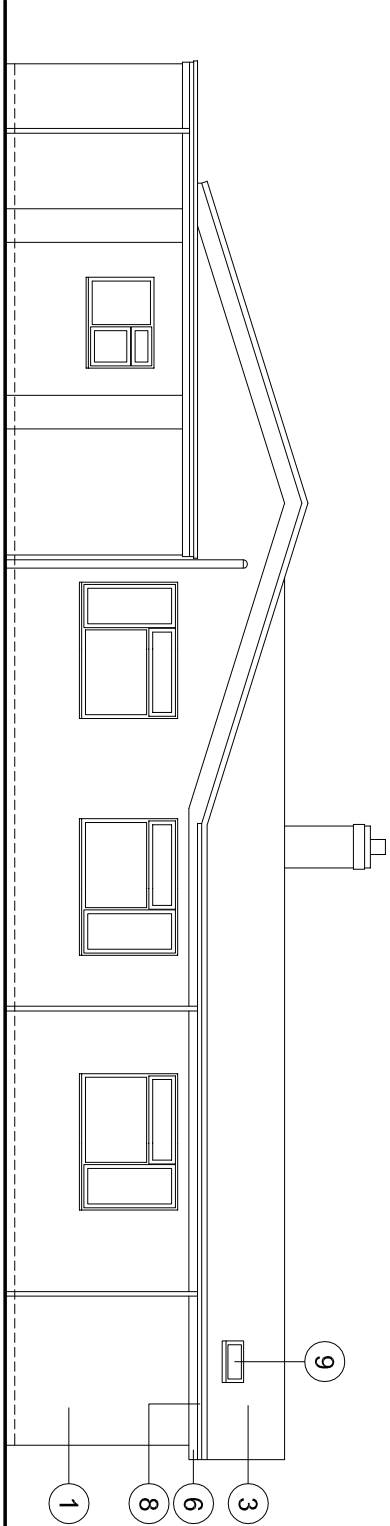

North West Elevation

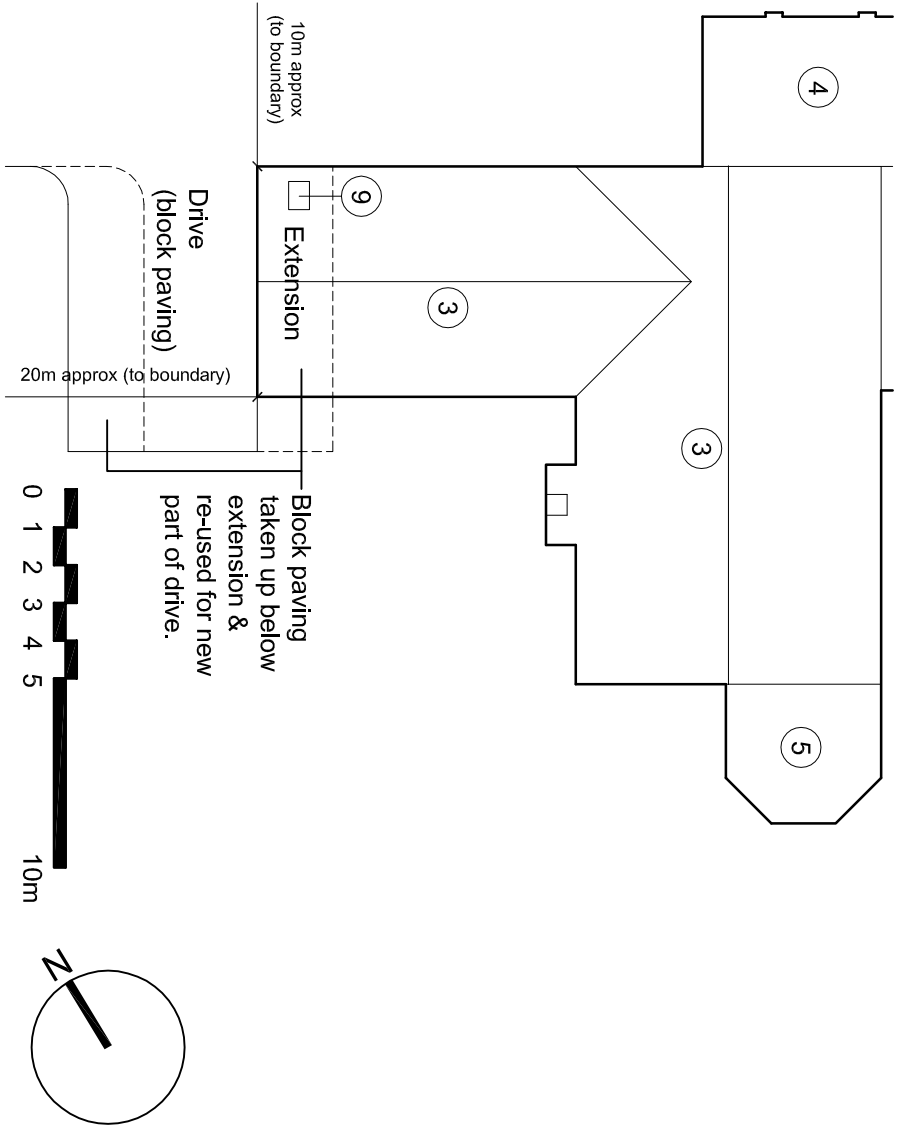

Site / Roof Plan (1:200)

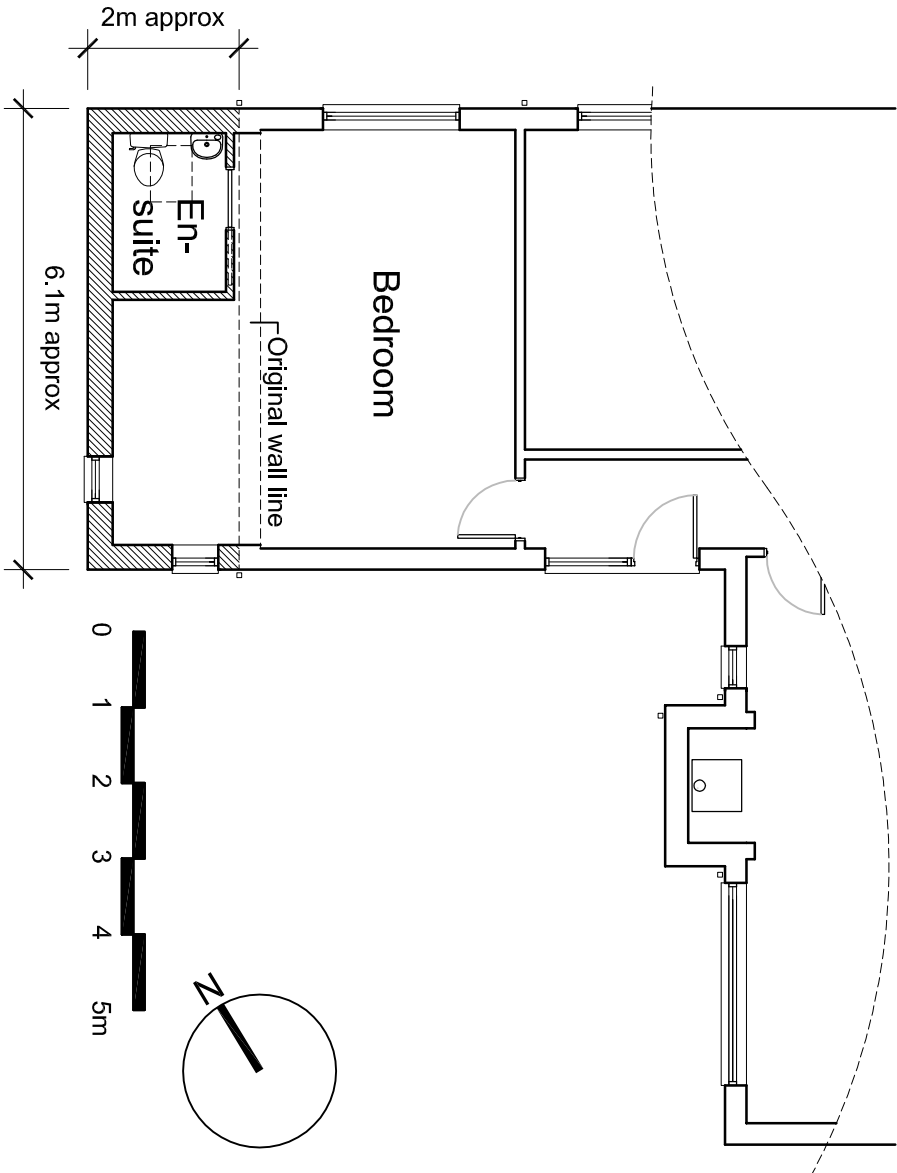

Floor Plan (1:100)

Project:	22.02.22	Planning Issue	AMW AMW
Drawn:	22.02.22	Draw Issue	AMW AMW
DT	22.02.22	Draw Issue	AMW AMW
Reshape:	Date	Description	Dwg. Cnt.
ANDREW M WRIGHT LTD			
CHARTERED ARCHITECT			
			
25, Joyce Bank, Halesowen, St. Johns, Spalding, Leics. PE12 8SD			
Telephone: 01455 545673 Mobile: 07940 914778			
Project:	Santoni Mailing Lane Donington Leics		
Client:	Mr & Mrs S Harrell		
Drawing Title:	Proposed Plans & Elevations		
Drawn:	AMW	22.02.22	As shown
Job No.:	022201	Stage:	Planning
Job No.:	022201	Stage:	Planning