






FRONT ELEVATION

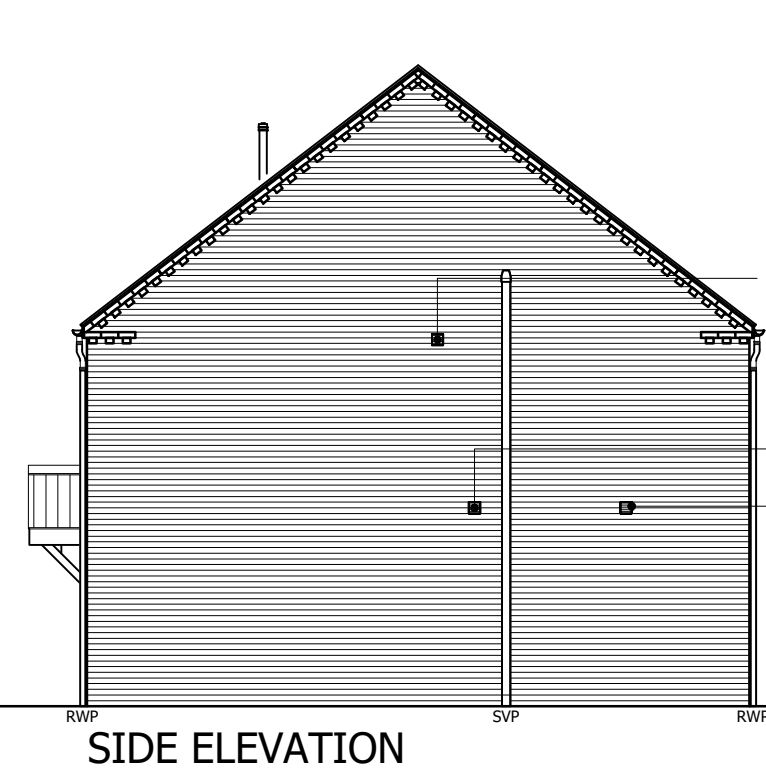



SIDE ELEVATION

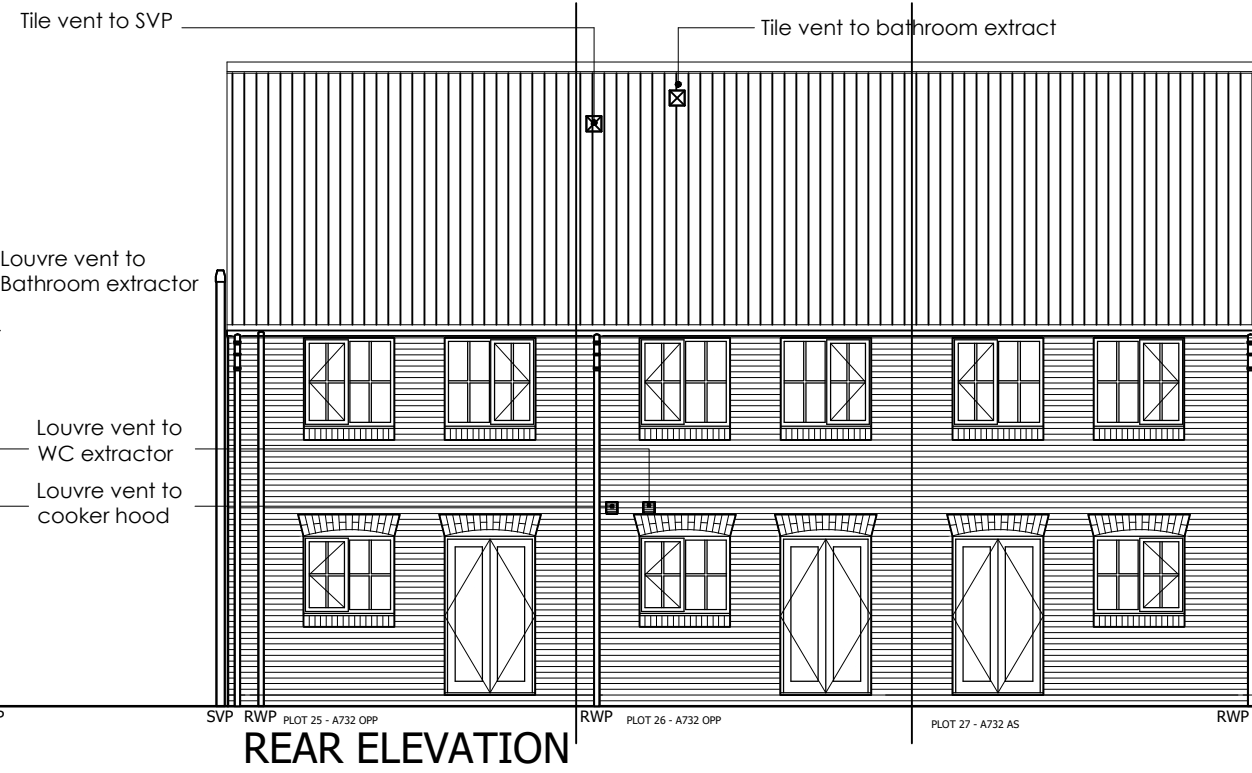

REAR ELEVATION

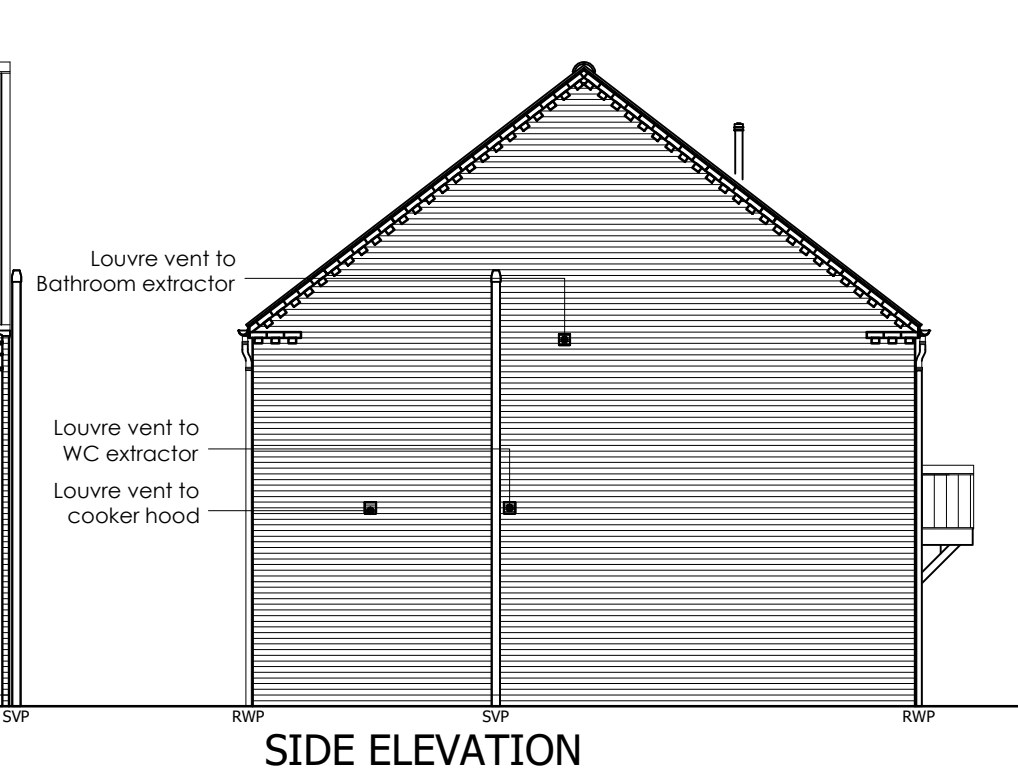

SIDE ELEVATION

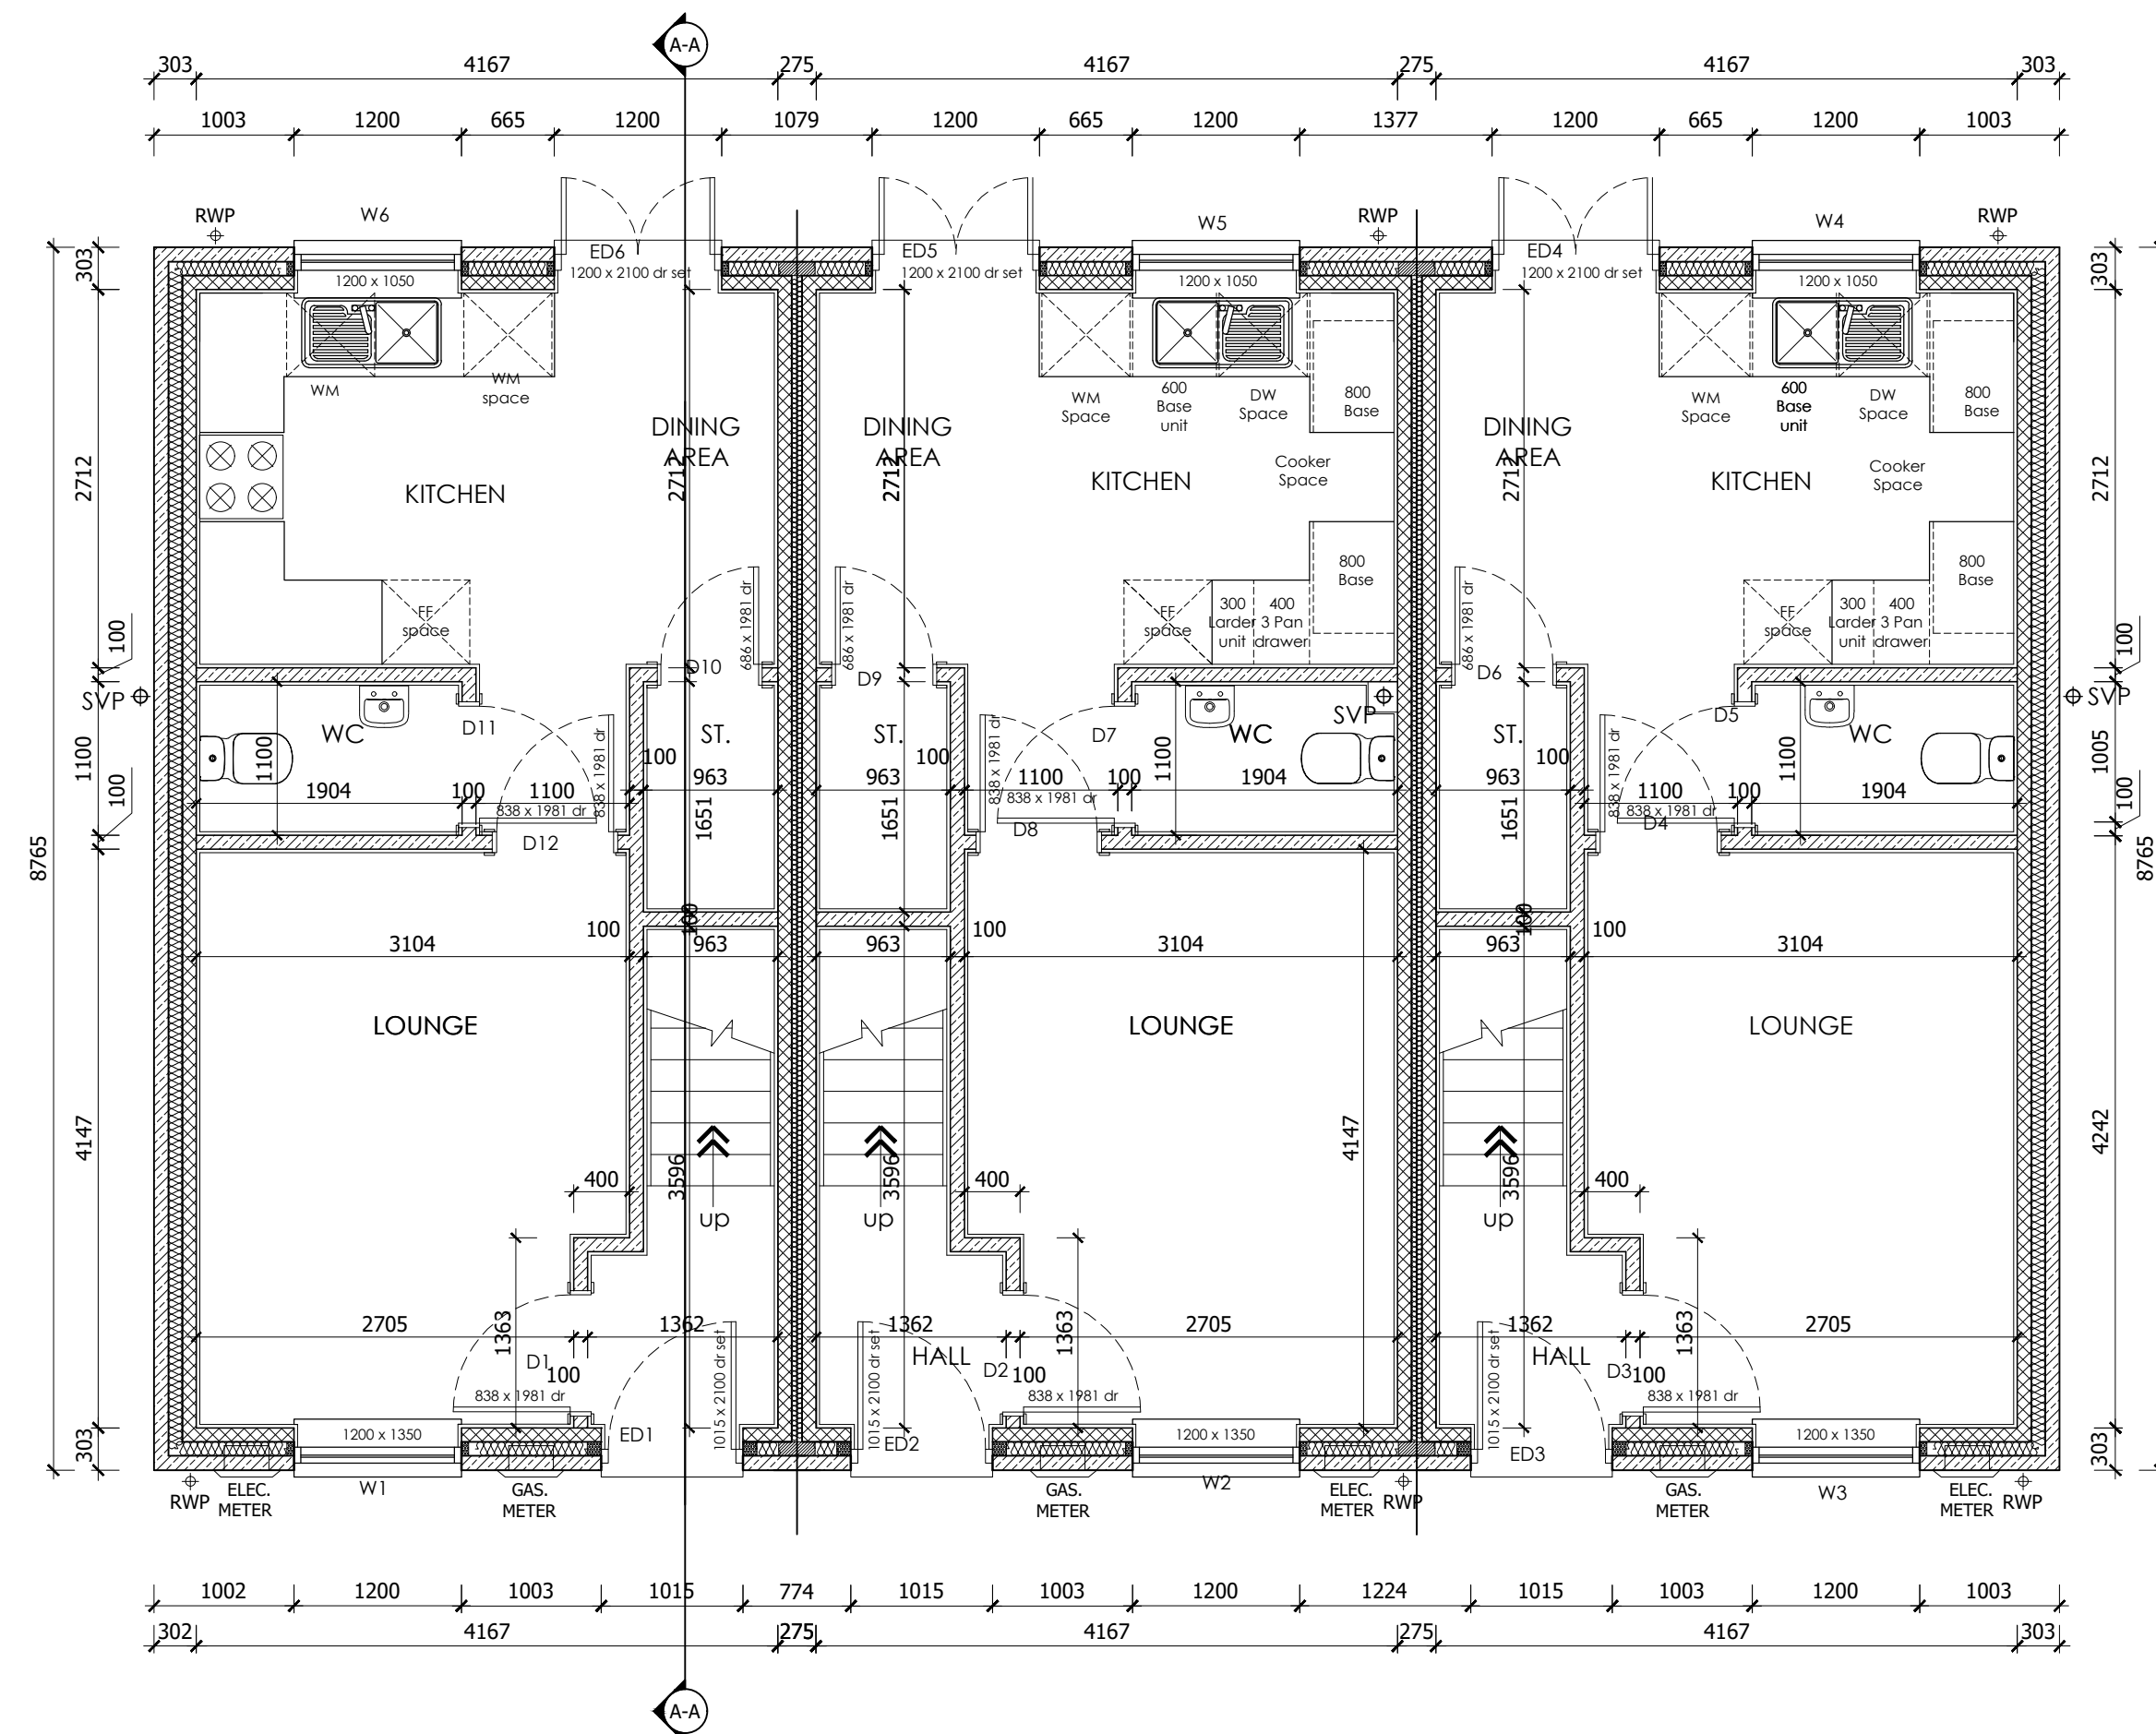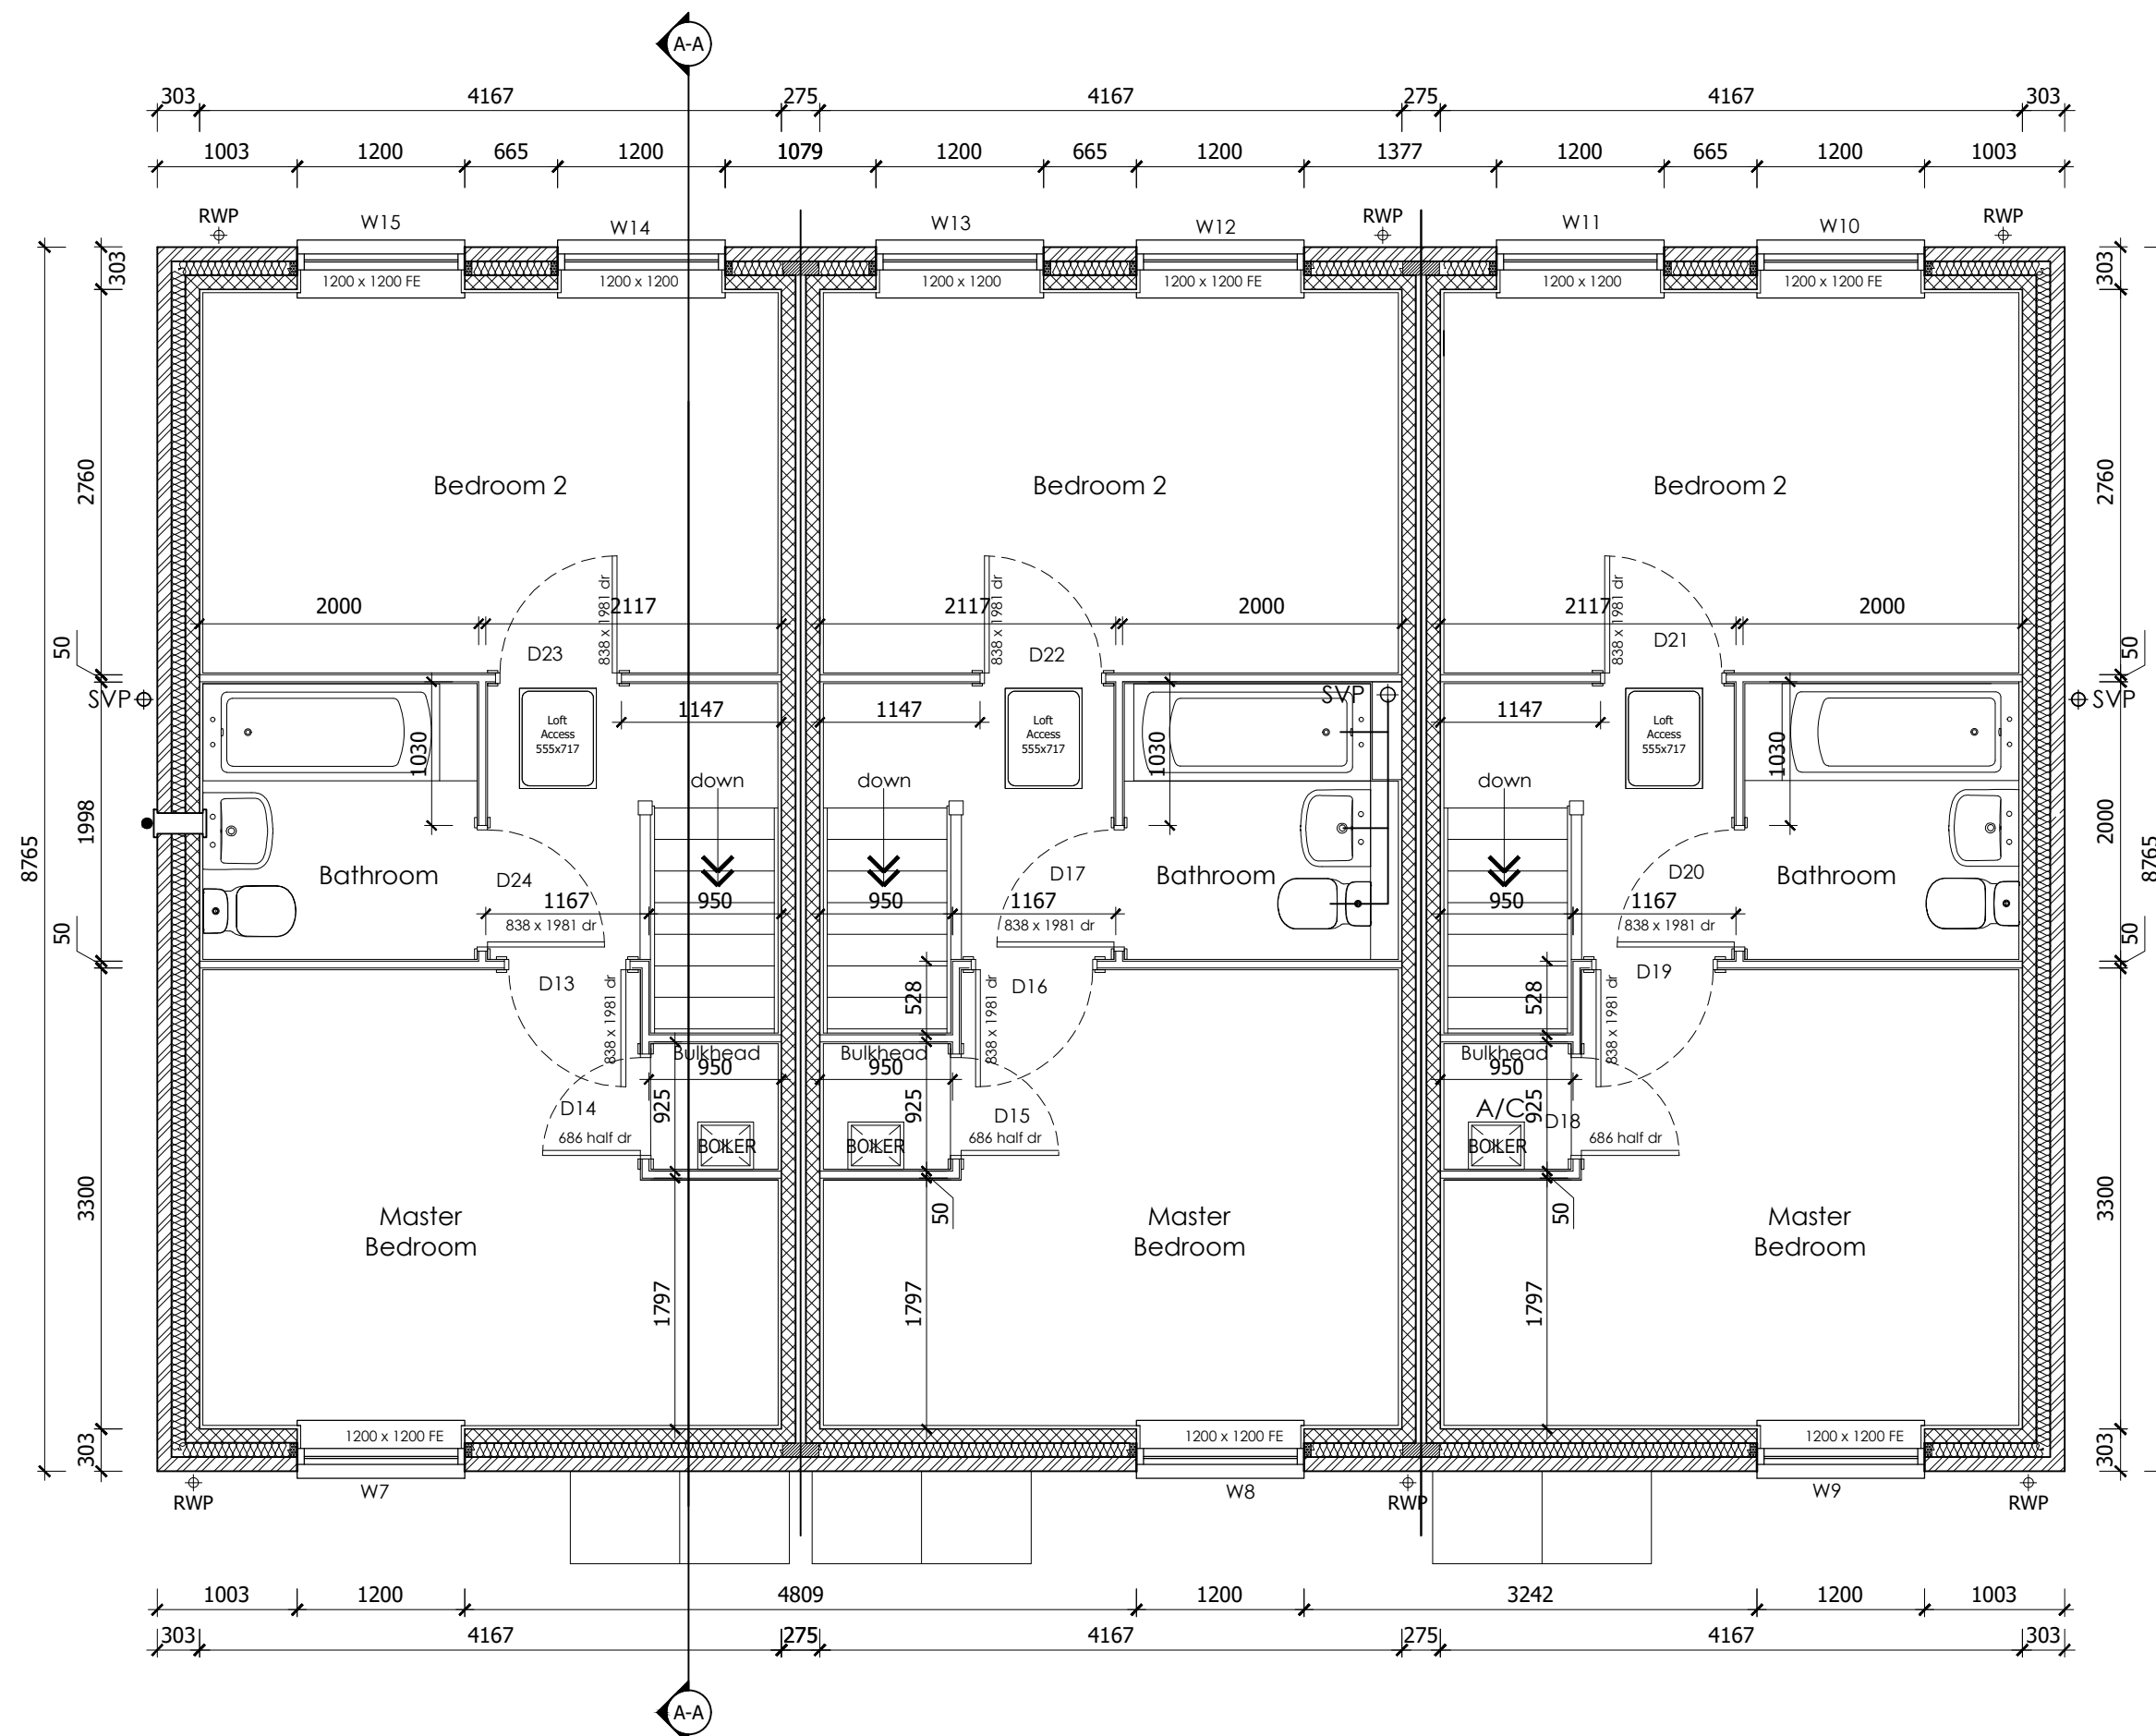

BRICK/BLOCKWORK LEGEND

	103mm FACING BRICKWORK
	100mm - 3.6N/mm ² DENSITY NONE LOAD BEARING LIGHT WEIGHT BLOCK
	100mm - 3.6N/mm ² DENSITY LOAD BEARING BLOCK
	FACING BRICKWORK
	ROOF TILES

SETTING OUT DIMENSIONS
UNLESS OTHERWISE NOTED ALL DIMENSIONS ARE TO MASONRY, AND STUDWORK, TIMBER FRAME AND STUDWORK. PLASTERBOARD, PLY FINISHES AND OSB SHEATHING ARE IGNORED

A.	20.02.2018	Drawing number changed and H1 now block plan. Plot numbers reversed and handings now as per site. Kitchen unit text removed with cooker spaces in P258.26 and hob in P27. Sanitaryware updated. Elevations now handed as per plan with additional dims and notes. New GF WC and lounge dims, new WC layout. CMA
	Rev.	Date



1 Goodison Road, Lincs Gateway Business Park,
Spalding, Lincs, PE12 6FY T: 01406 490590

PROJECT: Proposed Residential Development at Town Dam Lane, Donington	
HOUSE TYPE: BLOCK PLAN A732-A732	
DRAWING: Floor Plans & Elevations	
SCALE: 1:50/100@A1	DRAWN: JF
DATE: 14.02.2018	REVISION: A
DRAWING No: A7A7-100	

PLOTS AS: 27
OPP: 25, 26