



- BRICK/BLOCKWORK LEGEND
- 103mm FACING BRICKWORK
 - 100mm - 3.6N/mm² DENSITY NONE LOAD BEARING LIGHT WEIGHT BLOCK
 - 100mm - 3.6N/mm² DENSITY LOAD BEARING BLOCK
 - FACING BRICKWORK
 - ROOF TILES

SETTING OUT DIMENSIONS
UNLESS OTHERWISE NOTED ALL DIMENSIONS ARE TO MASONRY AND STUD WORK, TIMBER FRAME AND STUD WORK, PLASTERBOARD, PLY FINISHES AND OSB SHEATHING ARE IGNORED.

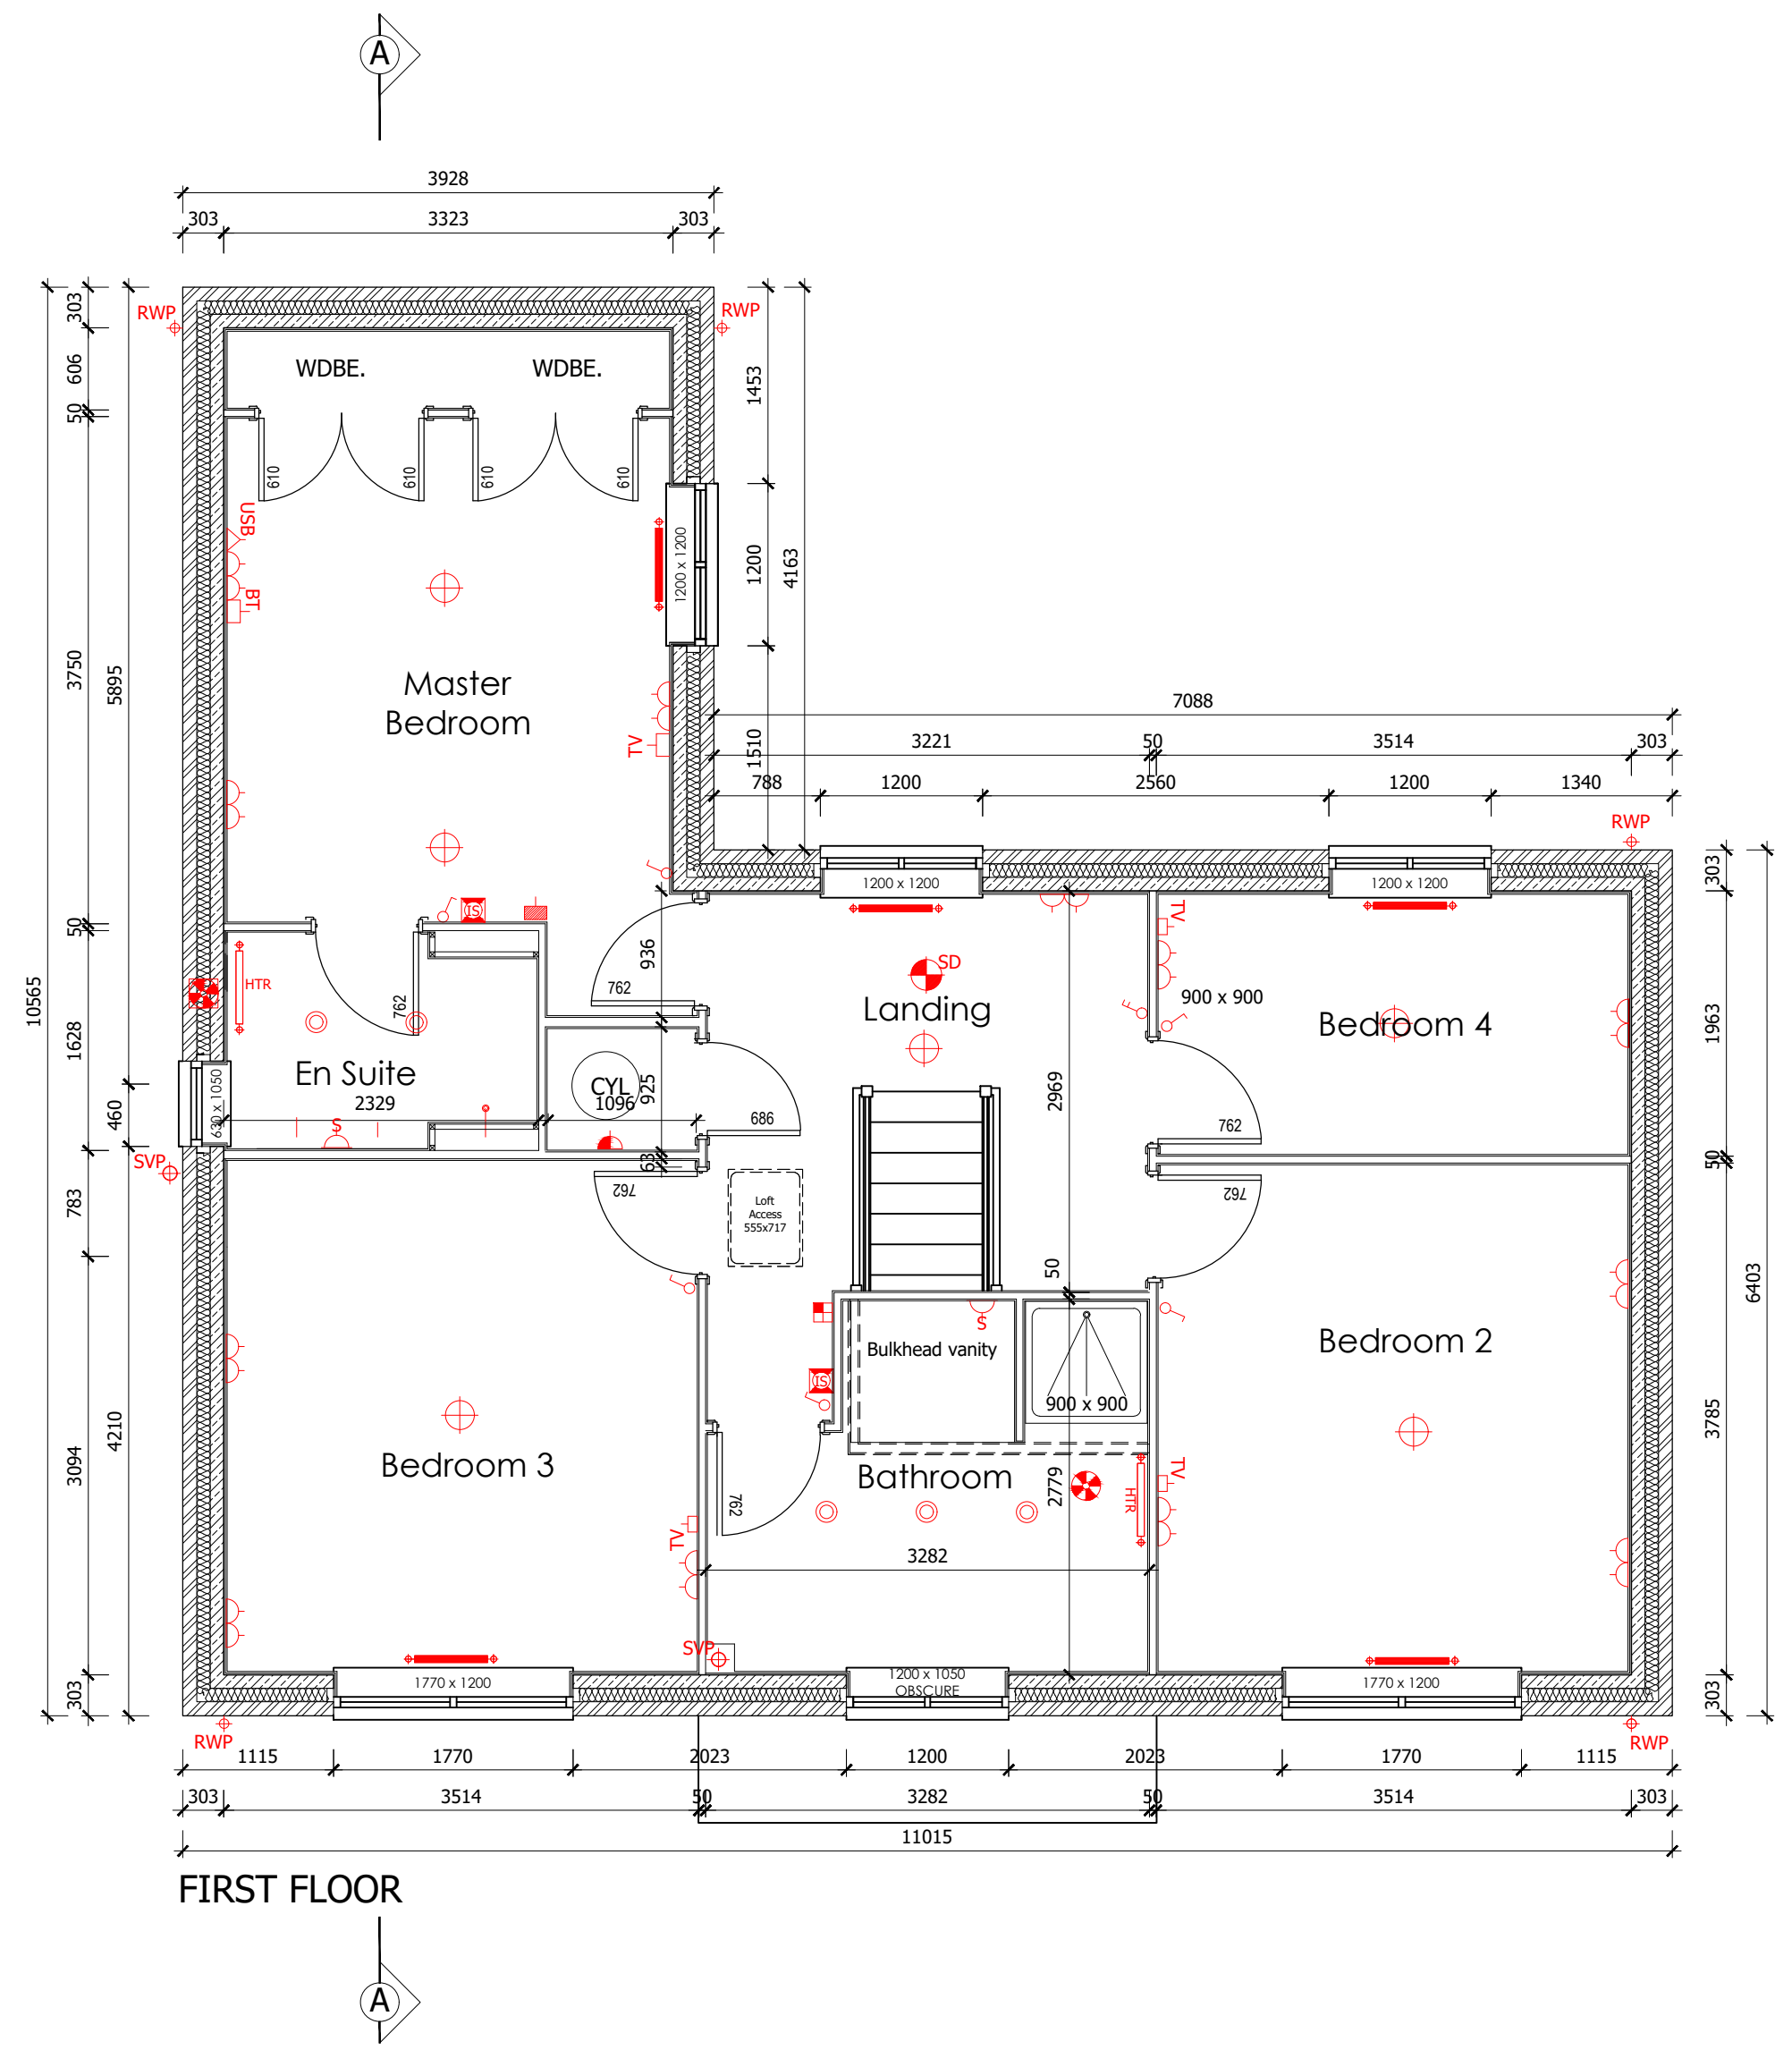

A.	23.02.2018	Drawing name changed, Kitchen layout adjusted, sanitaryware updated, new fan positions for the vents and wall louvers. CMA
Rev.	Date	Description

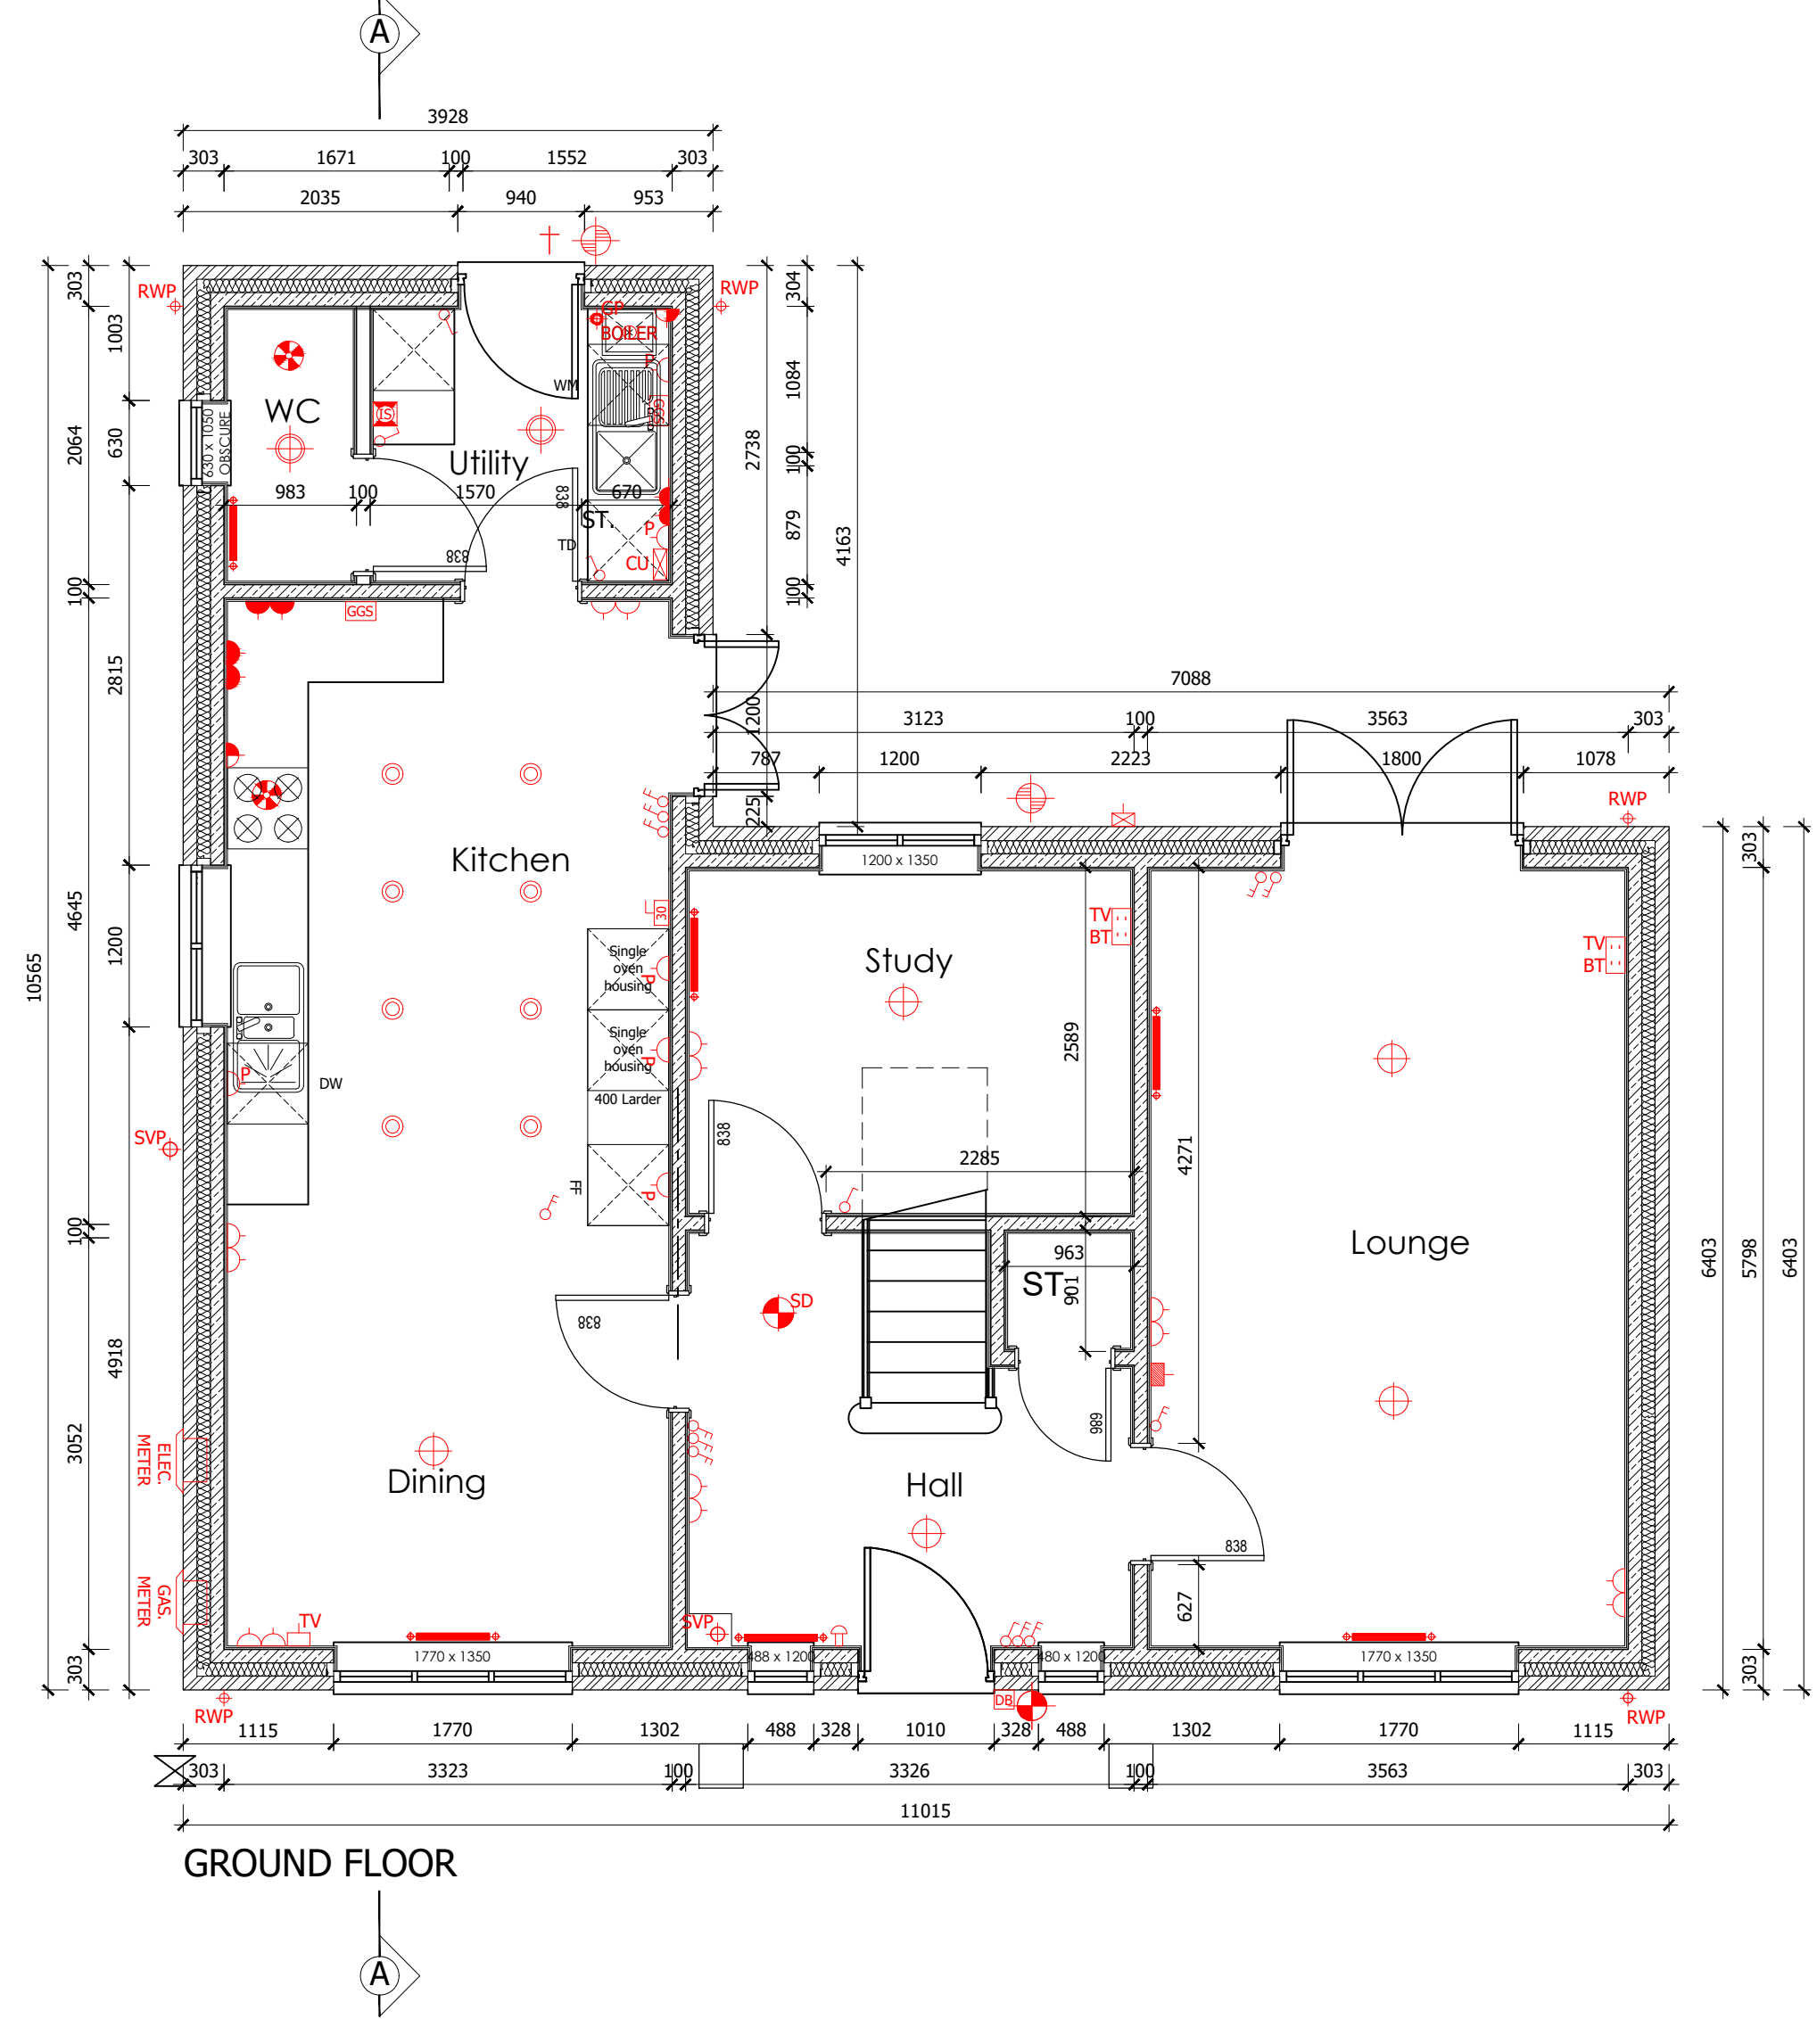

1 Goodison Road, Lincs Gateway Business Park,
Spalding, Lincs, PE12 6FY T: 01406 490590

PROJECT:	Proposed Residential Development at Town Dam Lane, Donington
HOUSE TYPE:	HUMBER (1578sq ft)
DRAWING:	Floor Plans & Elevations

SCALE:	1:50/100@A1	DRAWN:	JF
DATE:	19.10.2017	REVISION:	A
DRAWING No:	HUMB-100		

PLOTS AS: 70.
OPP: 54, 56, 58, 71.