

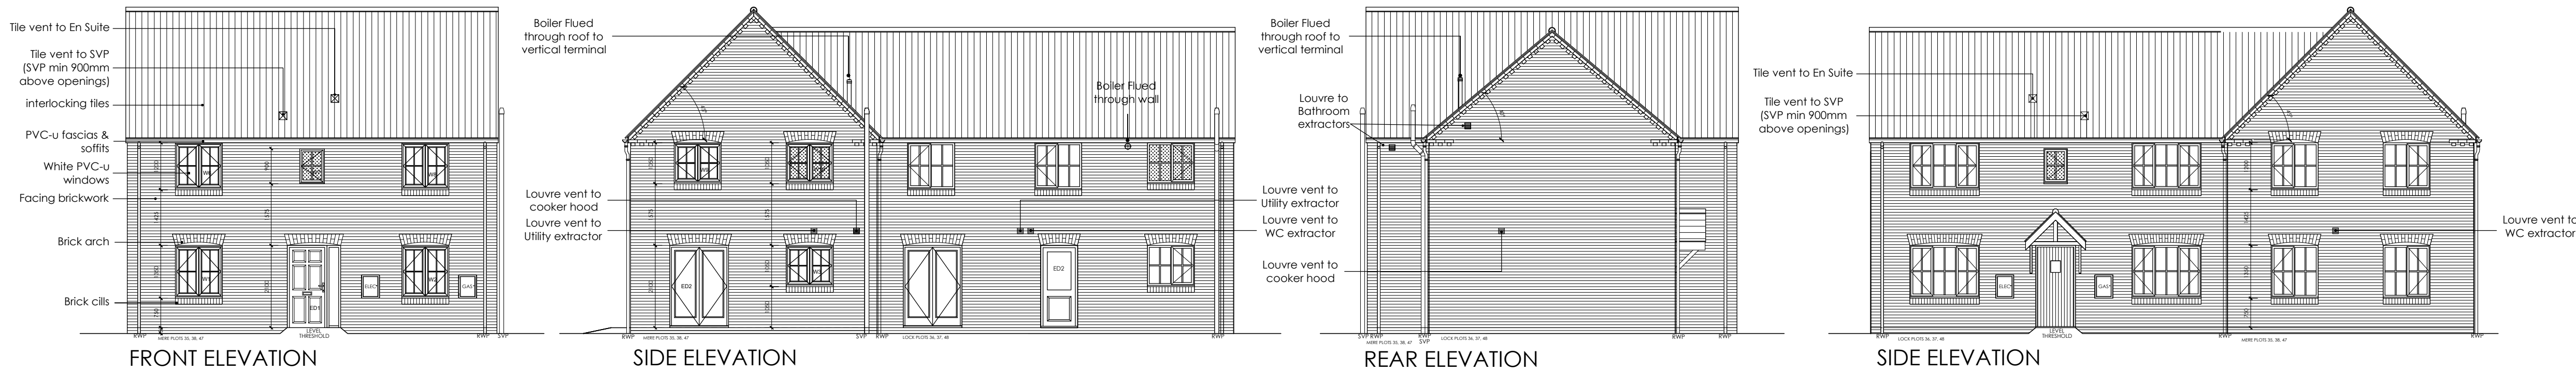


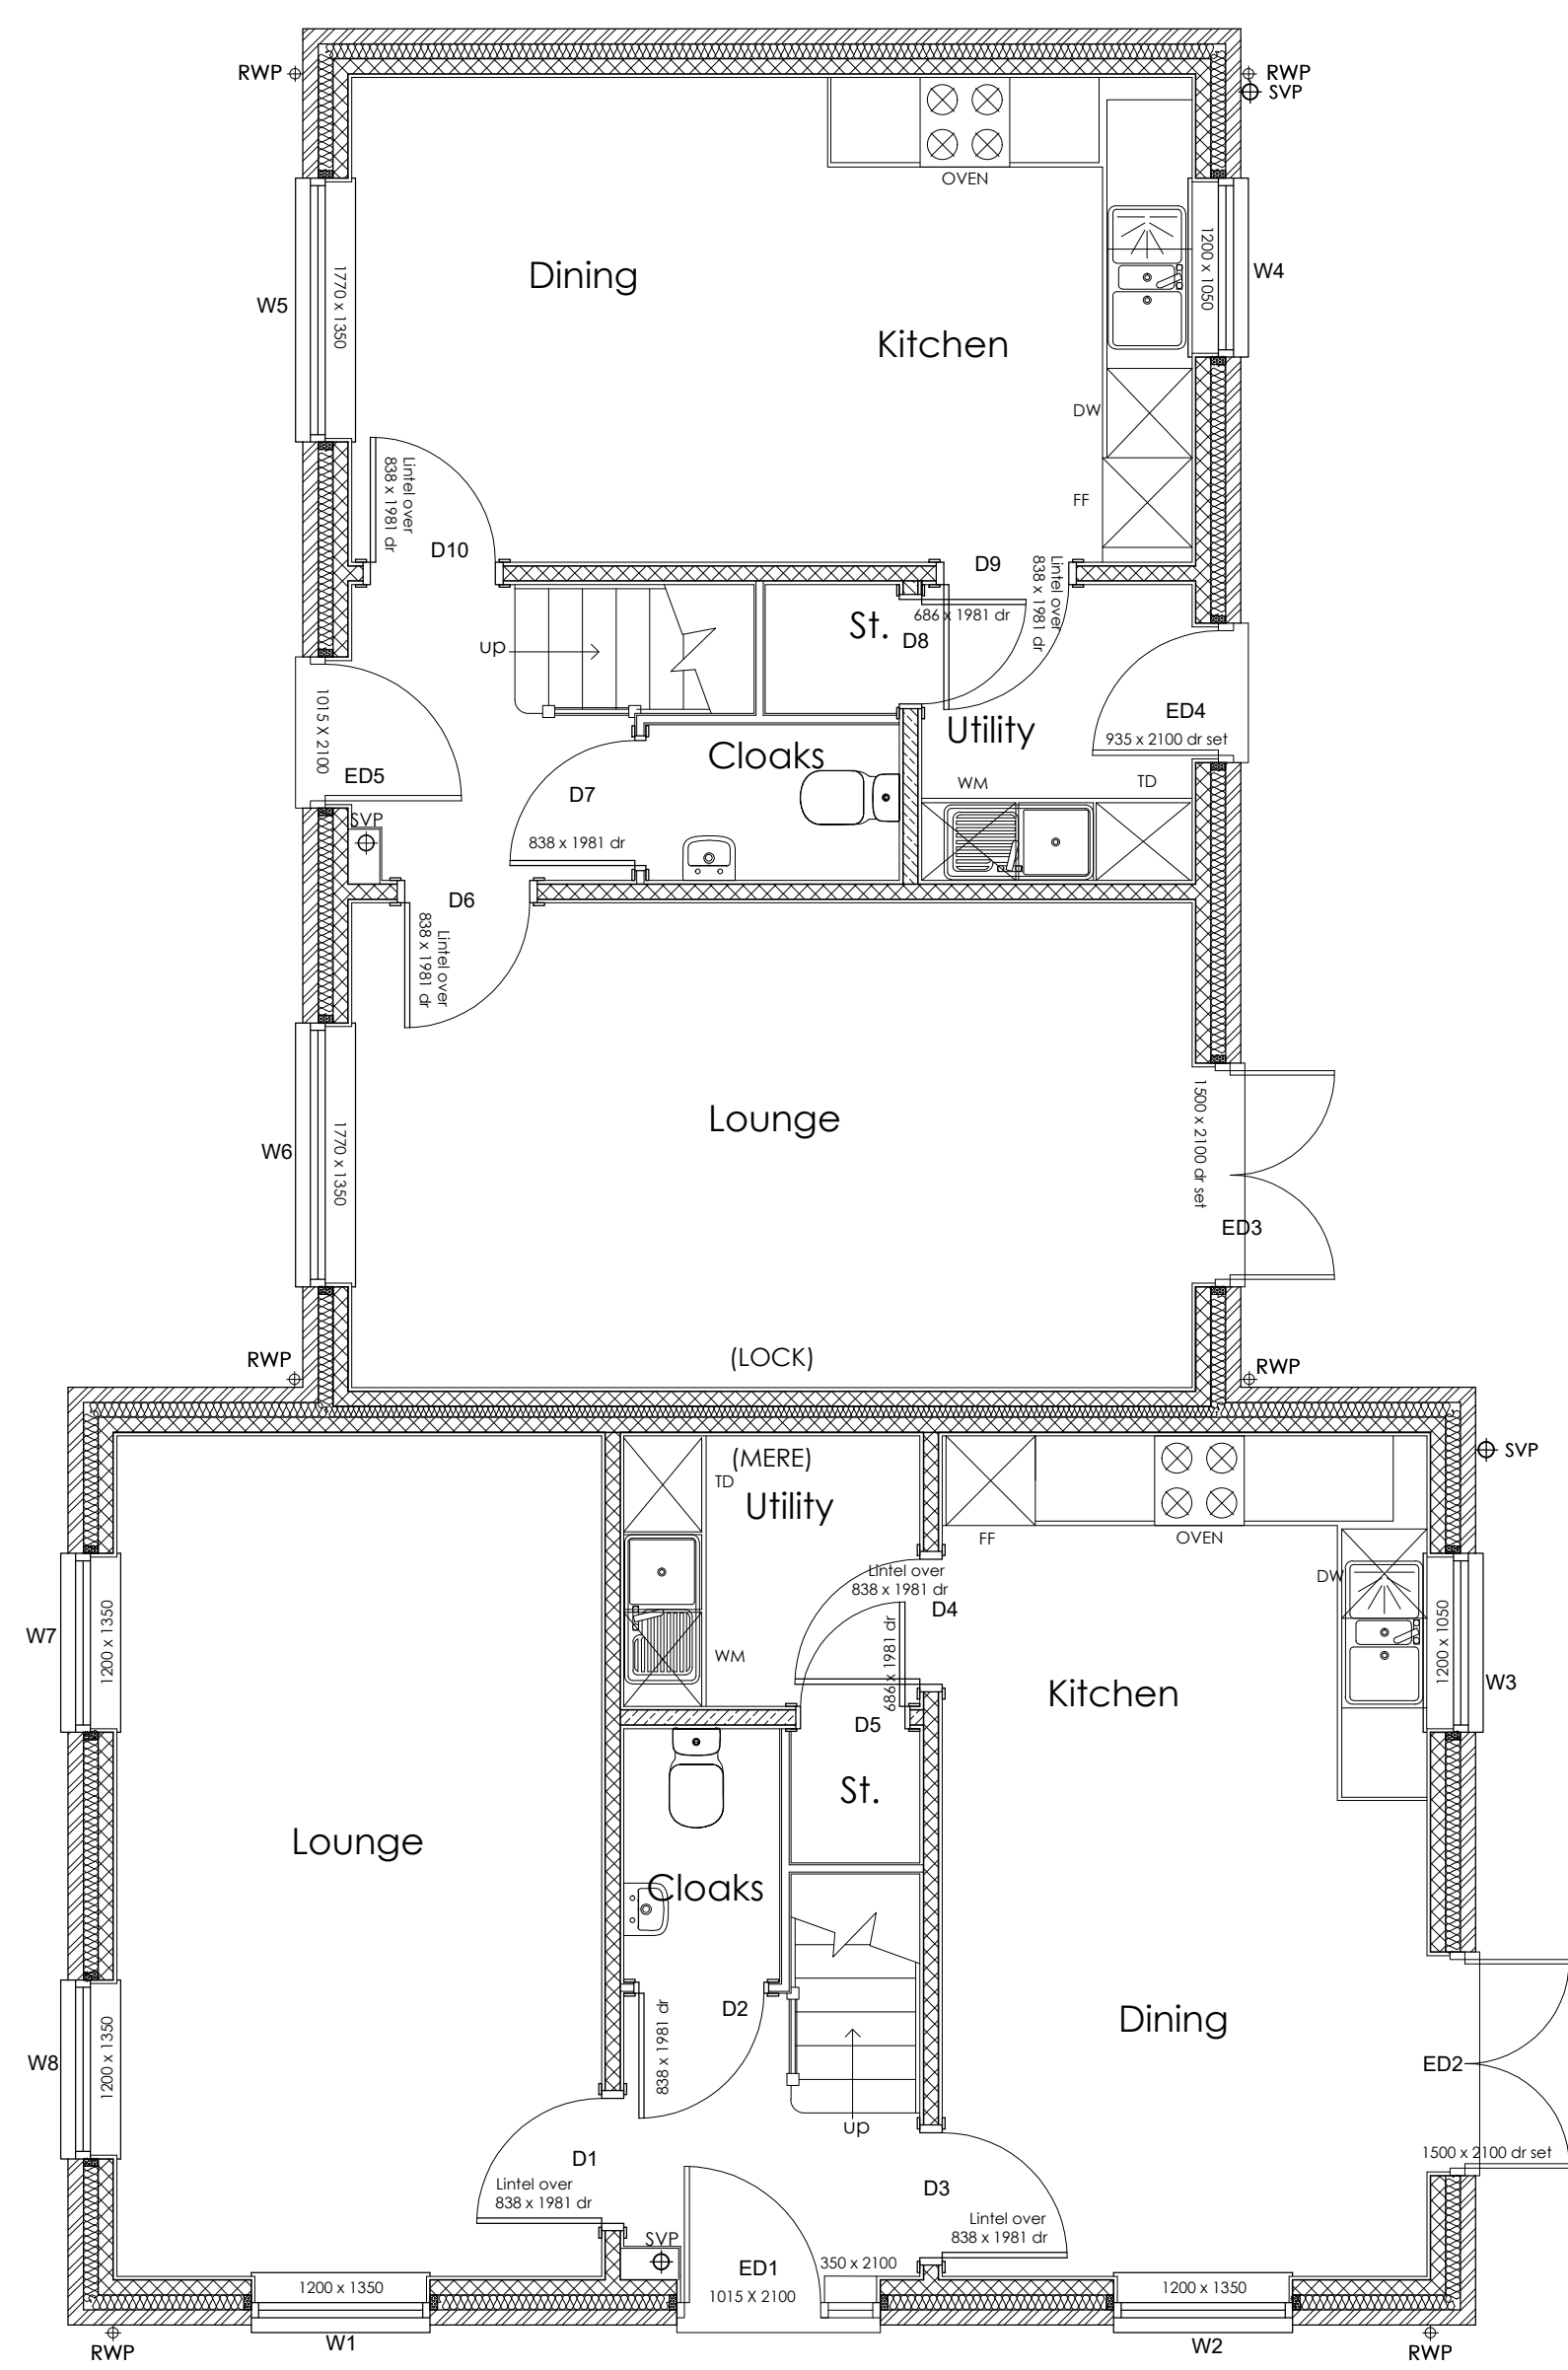

Ground Floor Plan

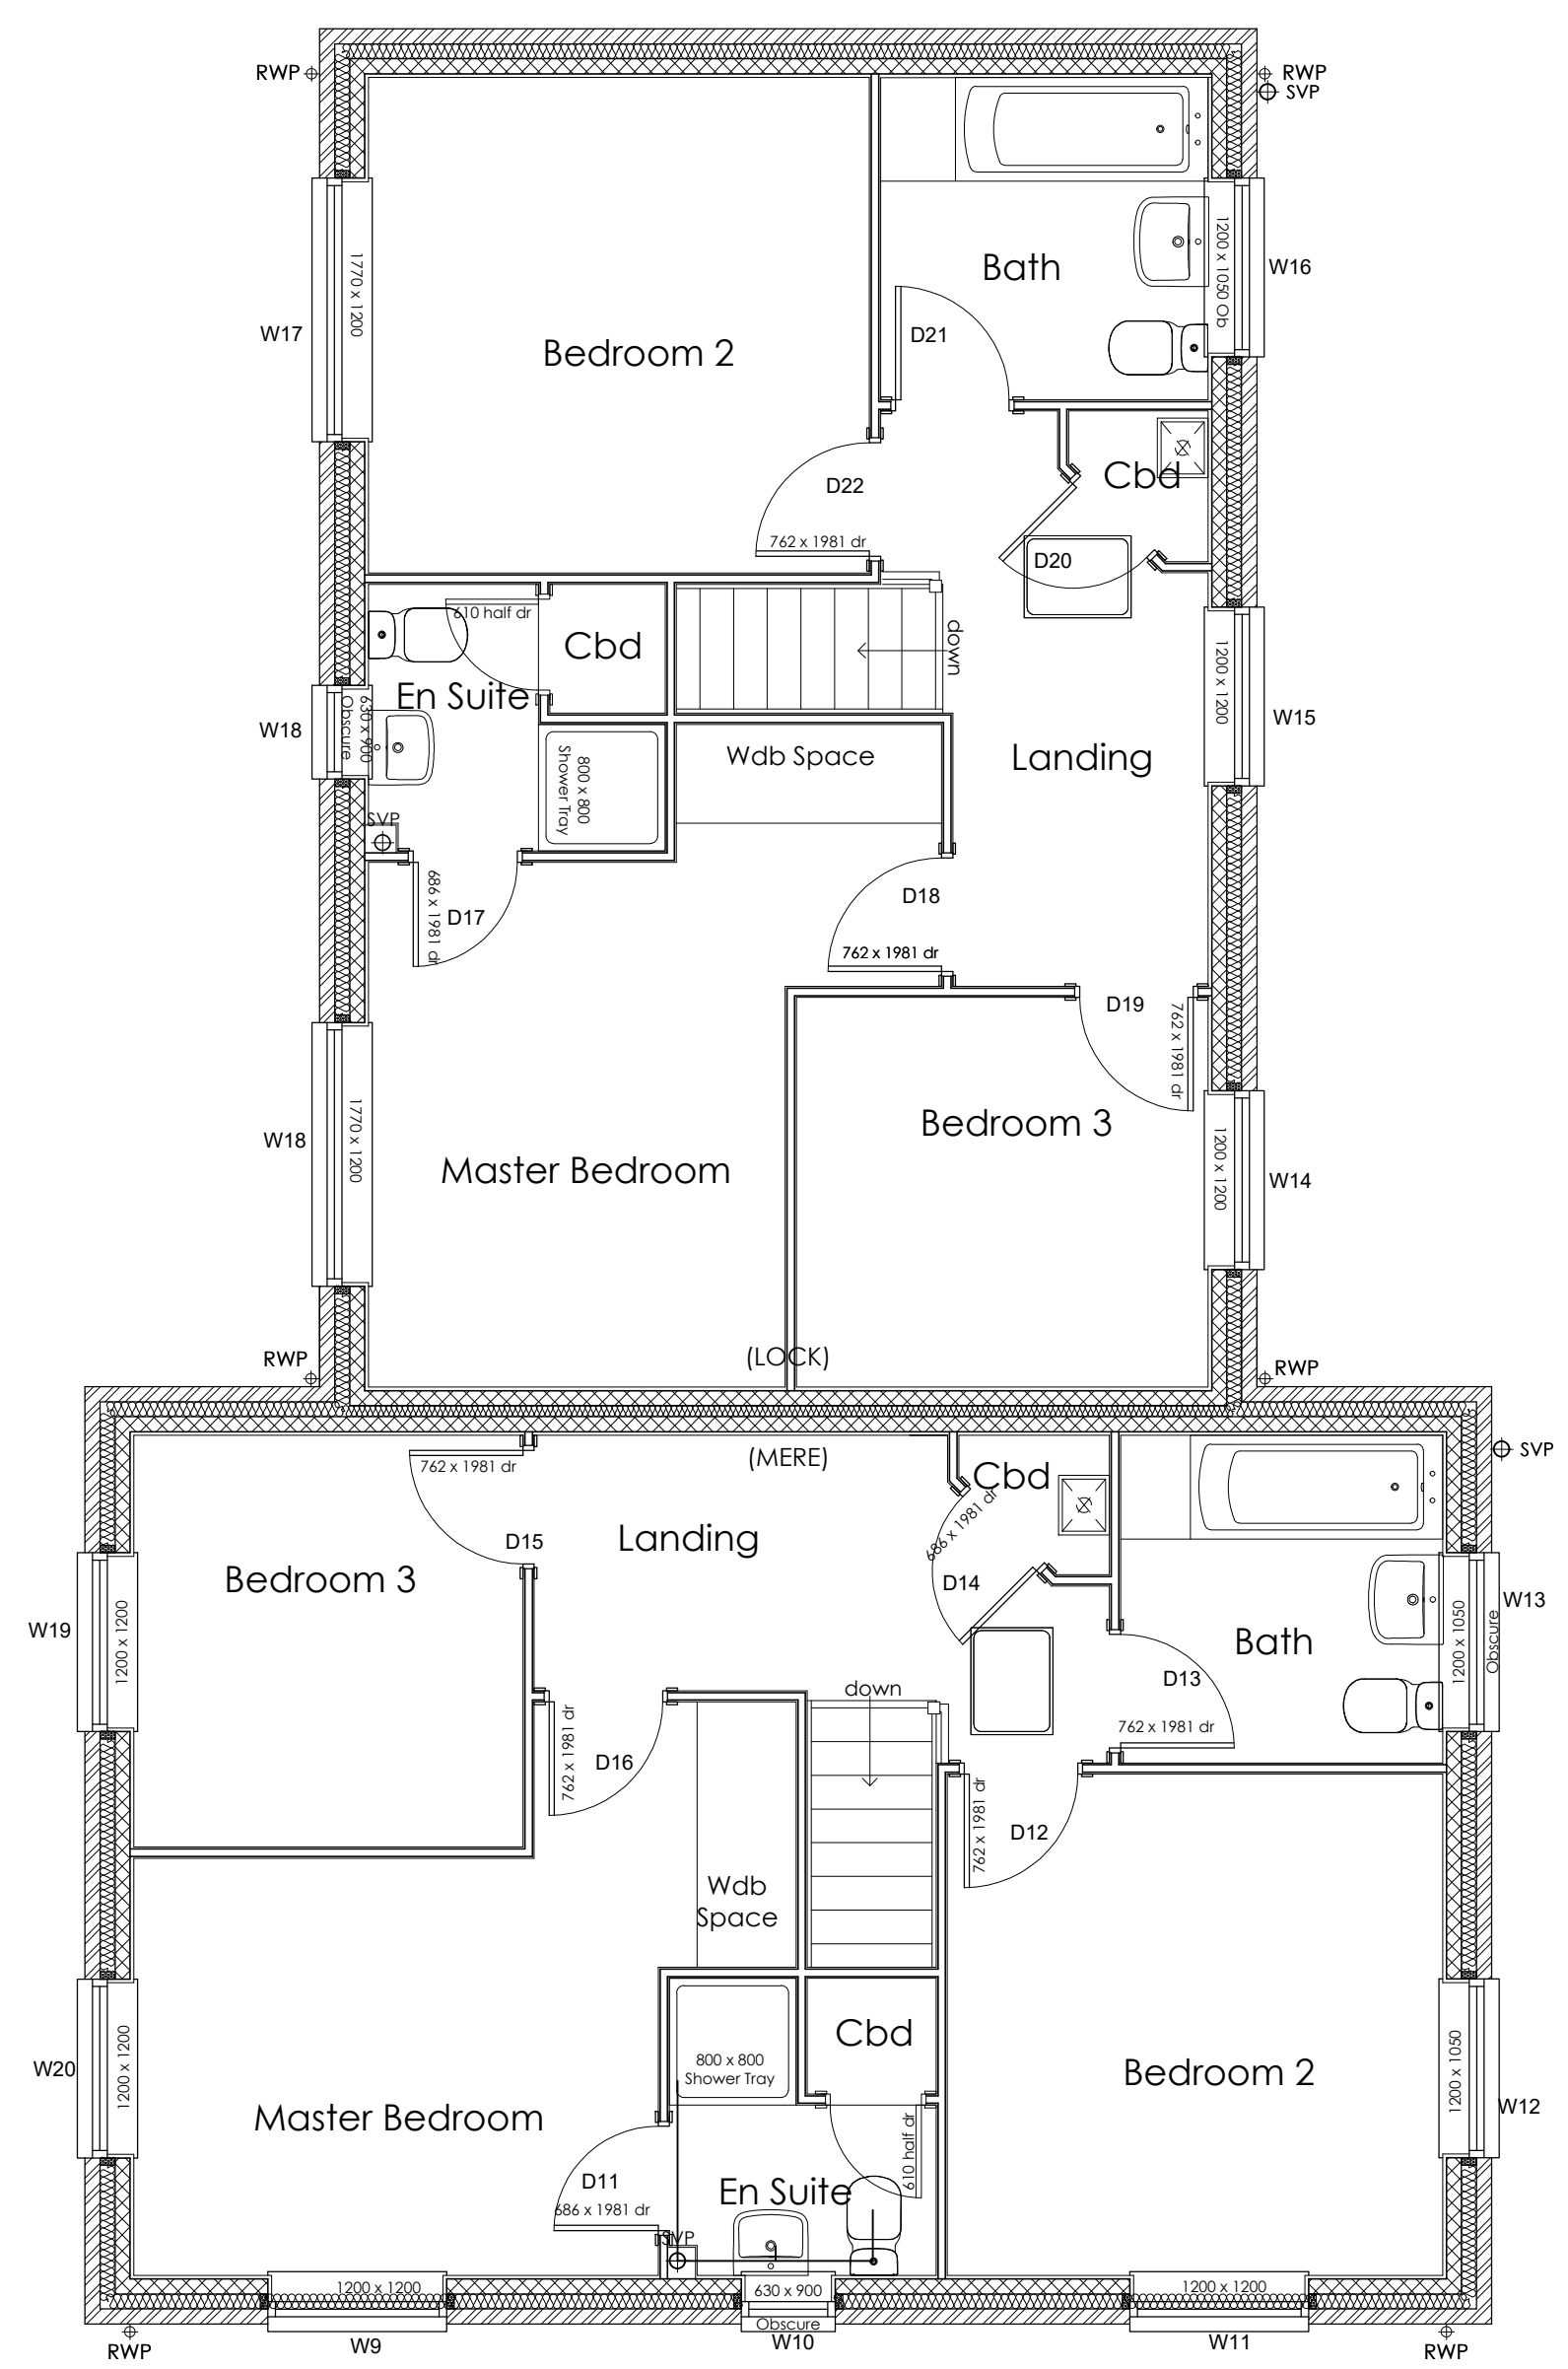

First Floor Plan

BRICK/BLOCKWORK LEGEND

	103mm FACING BRICKWORK
	100mm - 3.6N/m² DENSITY NONE LOAD BEARING LIGHT WEIGHT BLOCK
	100mm - 3.6N/m² DENSITY LOAD BEARING BLOCK
	FACING BRICKWORK
	ROOF TILES

SETTING OUT DIMENSIONS
UNLESS OTHERWISE NOTED ALL DIMENSIONS ARE TO MASONRY, AND STUDWORK/TIMBER FRAME AND STUDWORK, PLASTERBOARD, PLY FINISHES AND OSB SHEATHING ARE IGNORED

Rev.	Date	Description

ASHWOOD HOMES
1 Goodison Road, Lincs Gateway Business Park,
Spalding Lincs, PE12 6FY T: 01406 490590

PROJECT:	Proposed Residential Development at Town Dam Lane, Donington.
HOUSE TYPE:	BLOCK PLAN LOCK-MERE
DRAWING:	Floor Plans & Elevations
SCALE:	1:50/100@A1
DATE:	22.02.2018
DRAWING No:	LOME-100

PLOTS 35, 36 : AS SHOWN
PLOTS 37, 38, 47, 48 : OPP