





FRONT ELEVATION

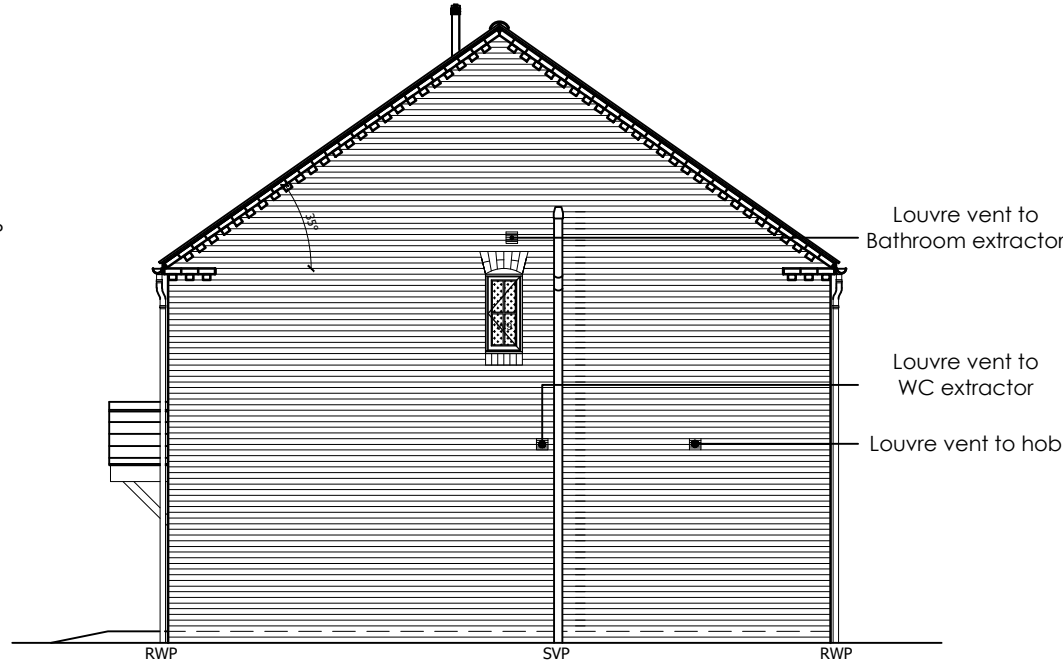

SIDE ELEVATION



REAR ELEVATION

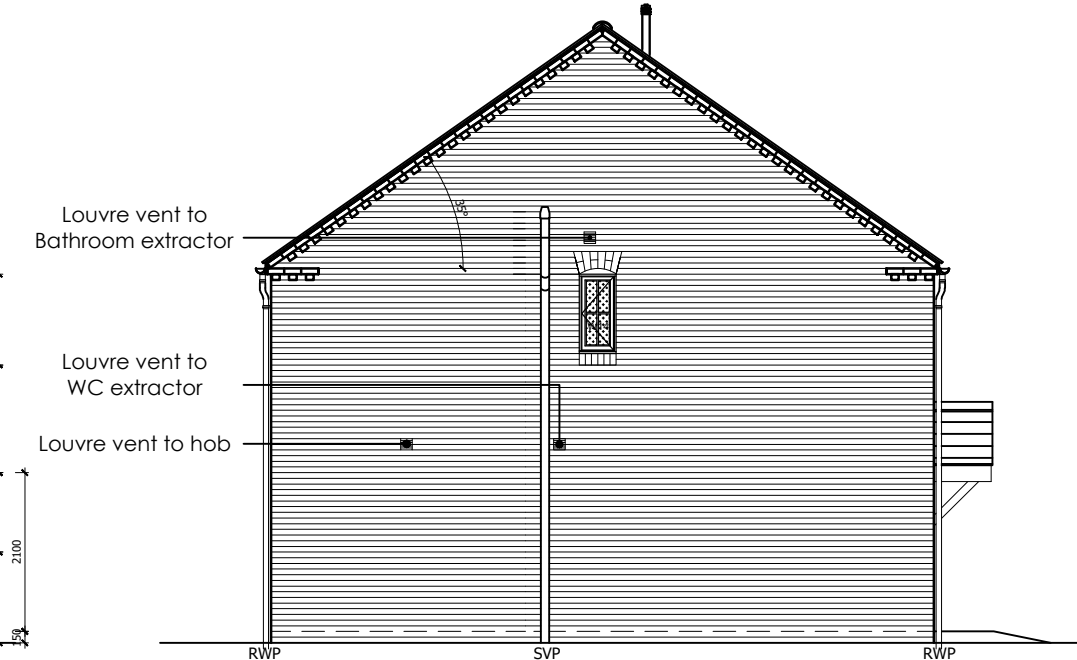


SIDE ELEVATION

BRICK/BLOCKWORK LEGEND


- 103mm FACING BRICKWORK
- 100mm - 3.6N/mm² DENSITY NONE LOAD BEARING LIGHT WEIGHT BLOCK
- 100mm - 3.6N/mm² DENSITY LOAD BEARING BLOCK
- FACING BRICKWORK
- ROOF TILES

SETTING OUT DIMENSIONS

UNLESS OTHERWISE NOTED ALL DIMENSIONS ARE TO MASONRY, AND STUDWORK, TIMBER FRAME AND STUDWORK. PLASTERBOARD, PLY FINISHES AND OSB SHEATHING ARE IGNORED

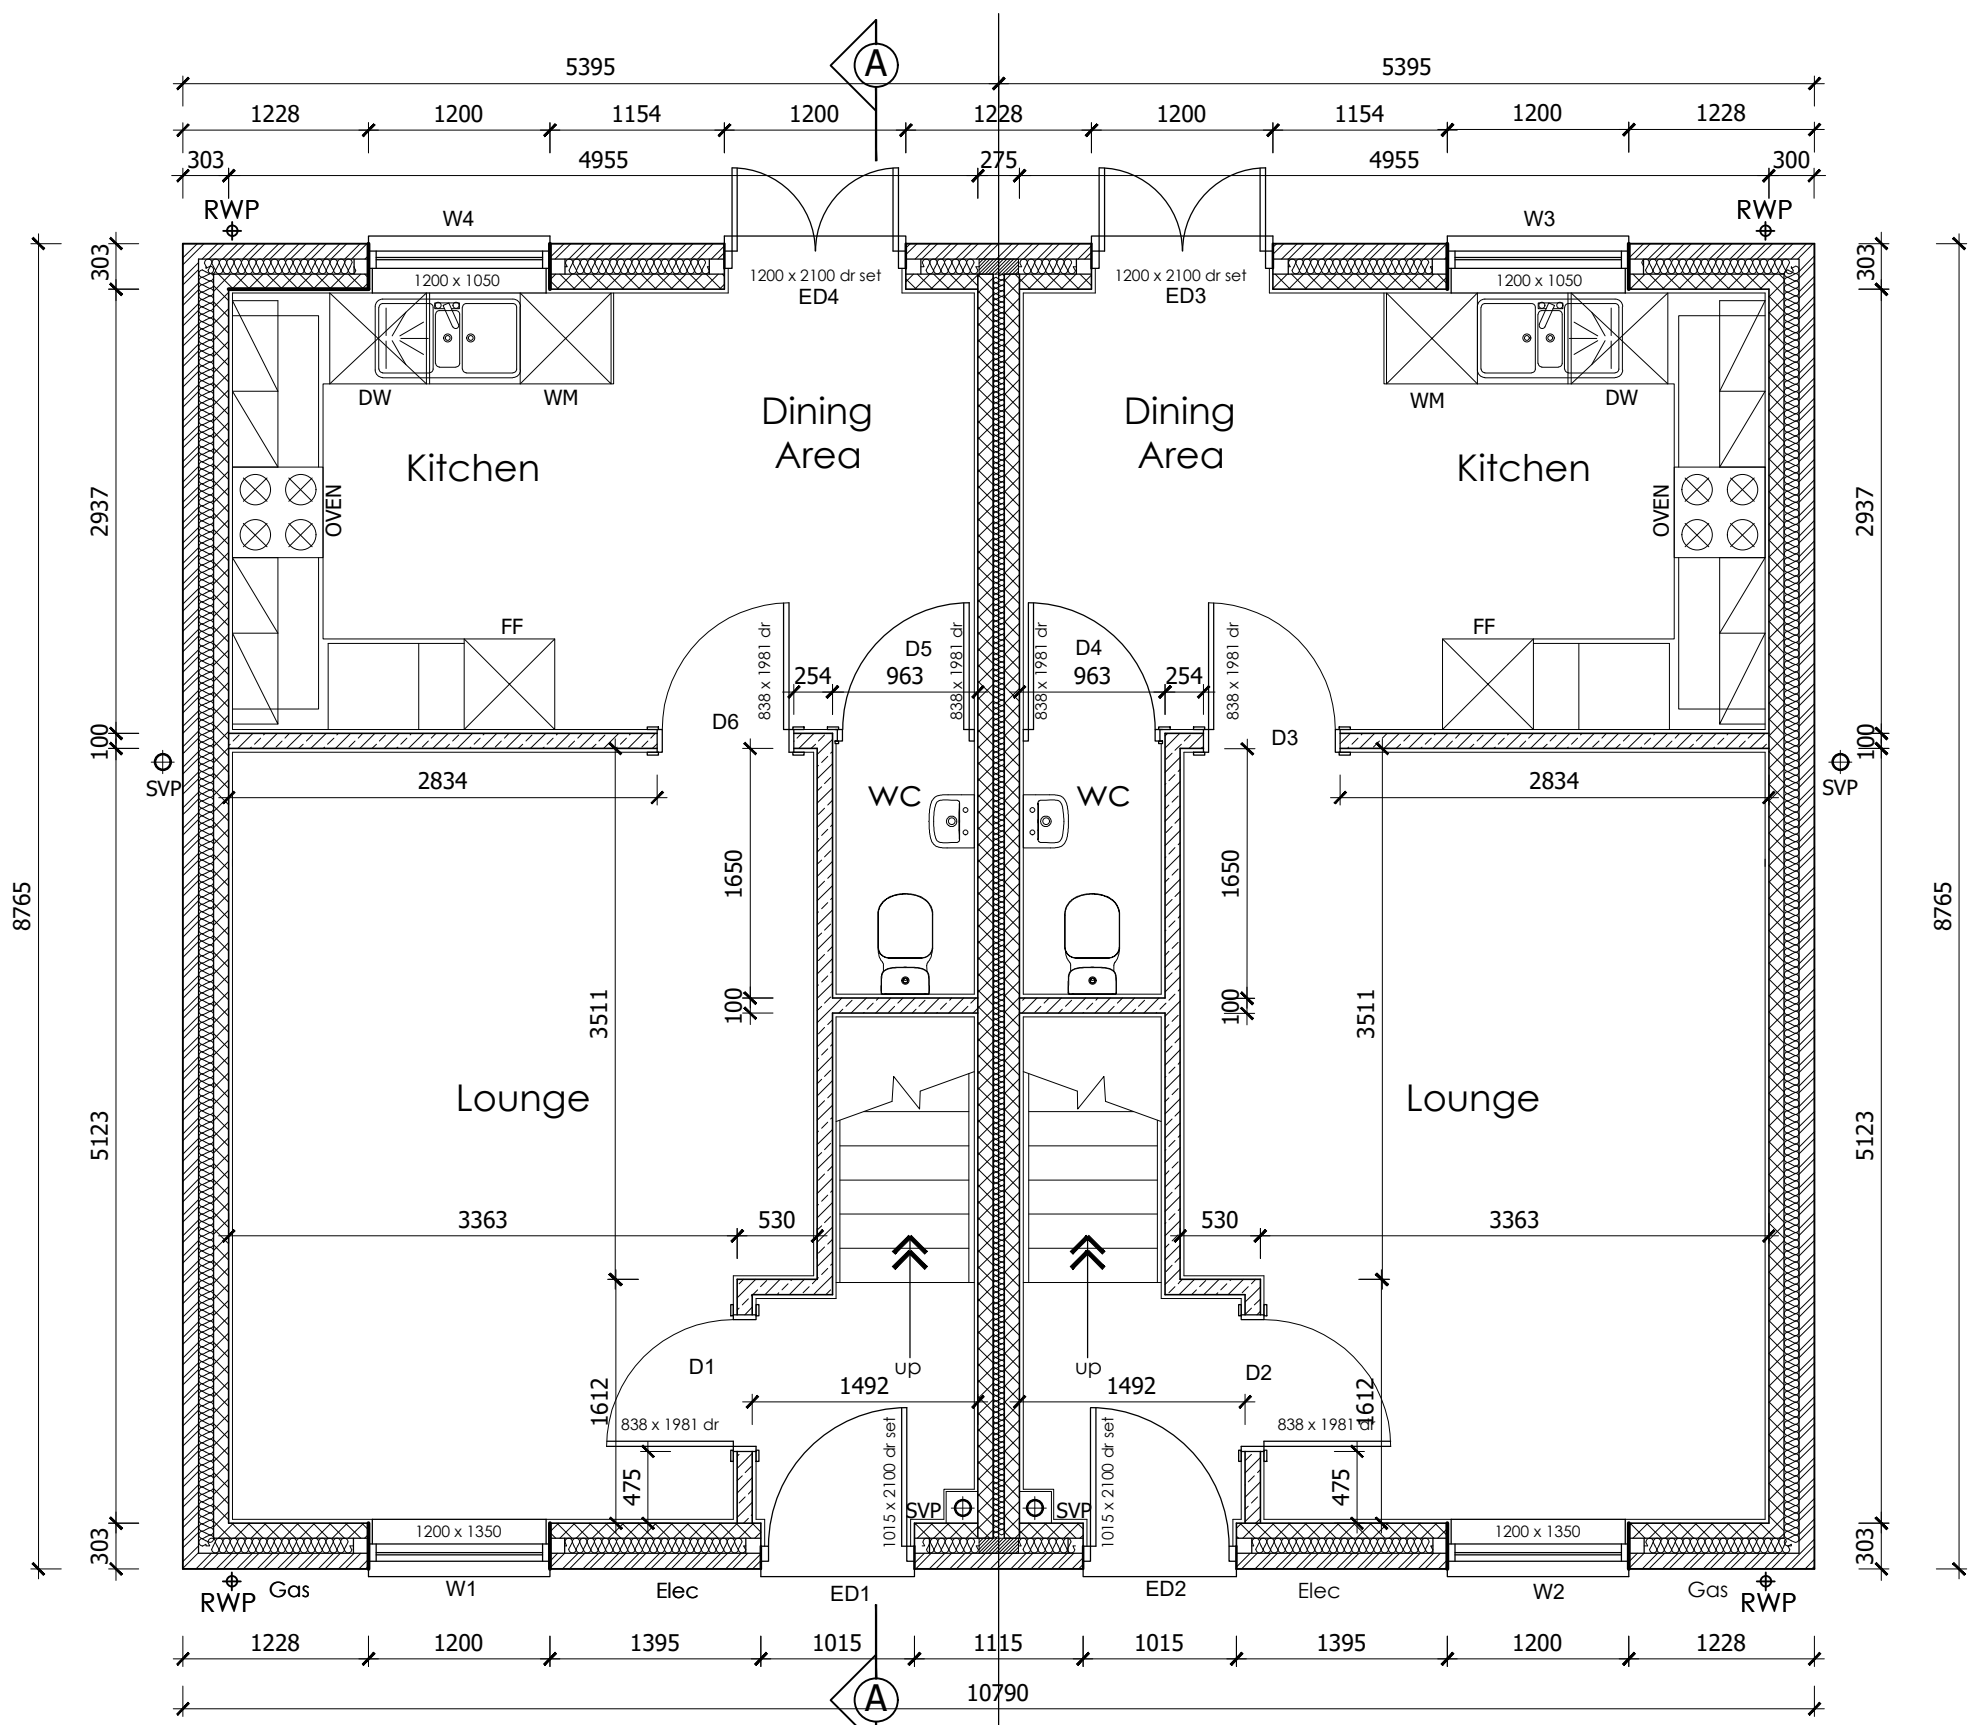

GROUND FLOOR

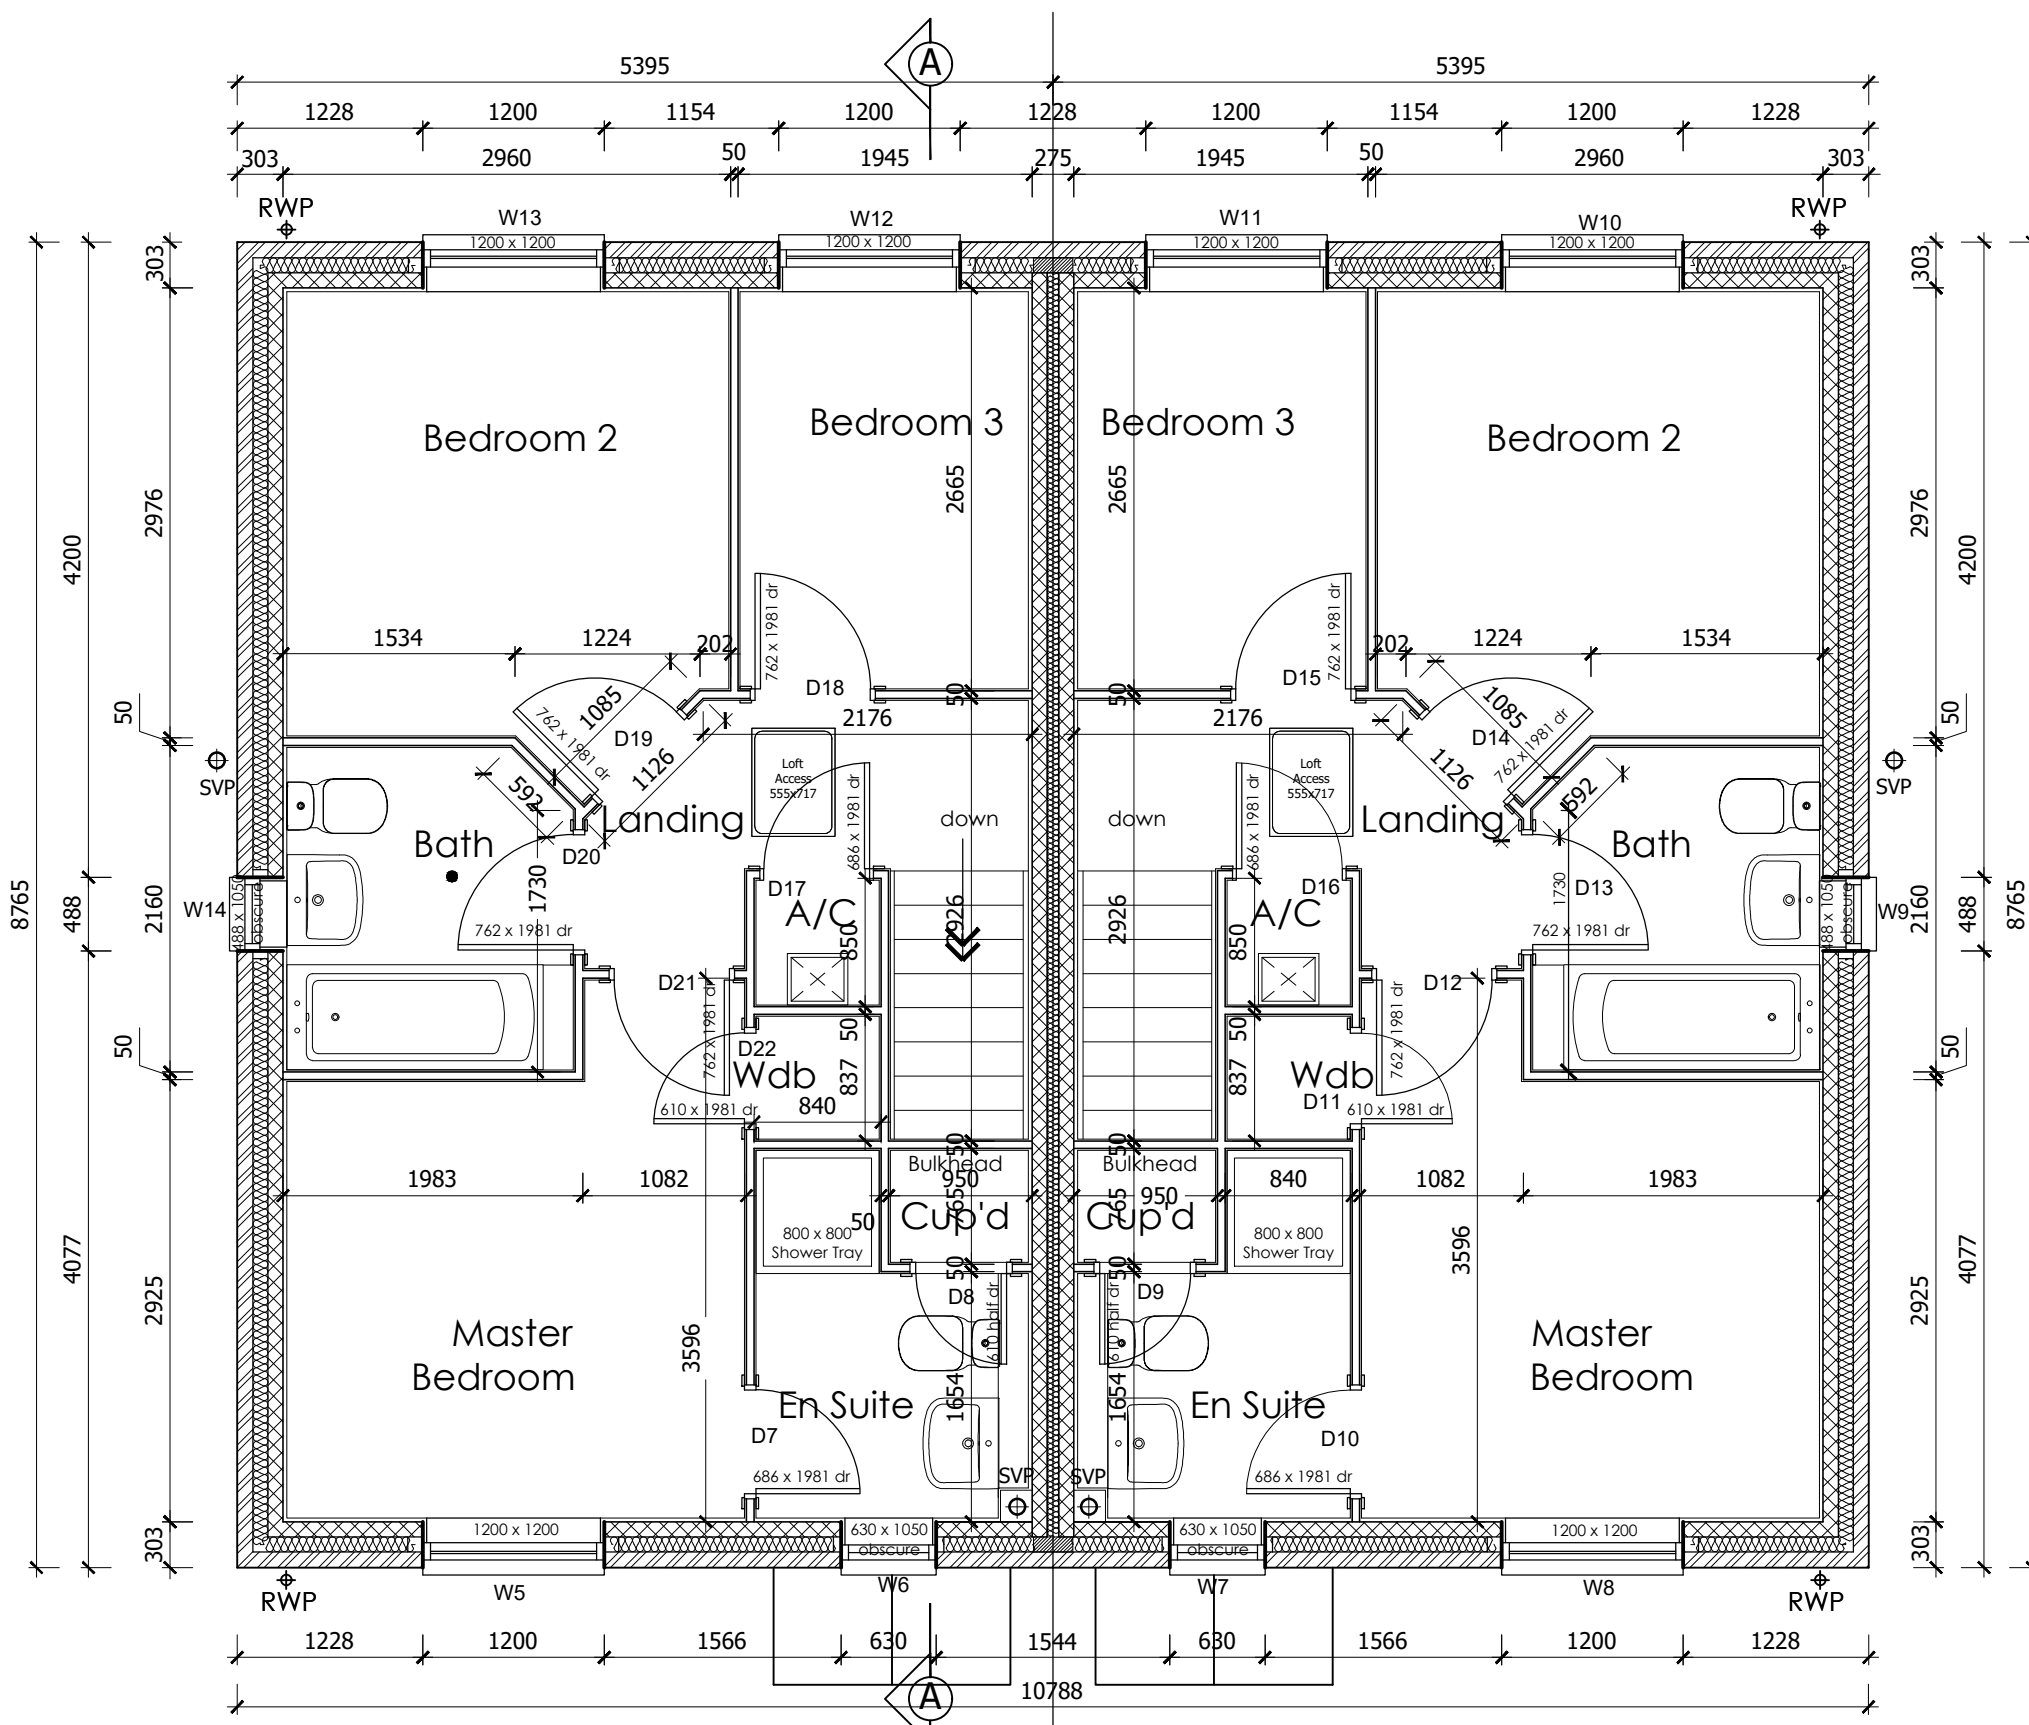

FIRST FLOOR

A.	21.02.2018	Sanitaryware updated, Level threshold text updated, CMA
Rev.	Date	Description



1 Goodison Road, Lincs Gateway Business Park,
Spalding, Lincs, PE12 6FY T: 01406 490590

PROJECT:
Proposed Residential
Development at
Town Dam Lane, Donington.

HOUSE TYPE:
SPARTA
(870 sq ft)

DRAWING:
Floor Plans & Elevations

SCALE: 1:50/100@A1 DRAWN: CMA

DATE: 24.01.2018 REVISION: A

DRAWING No: SPAR-100

PLOTS AS: 13
OPP: 12