




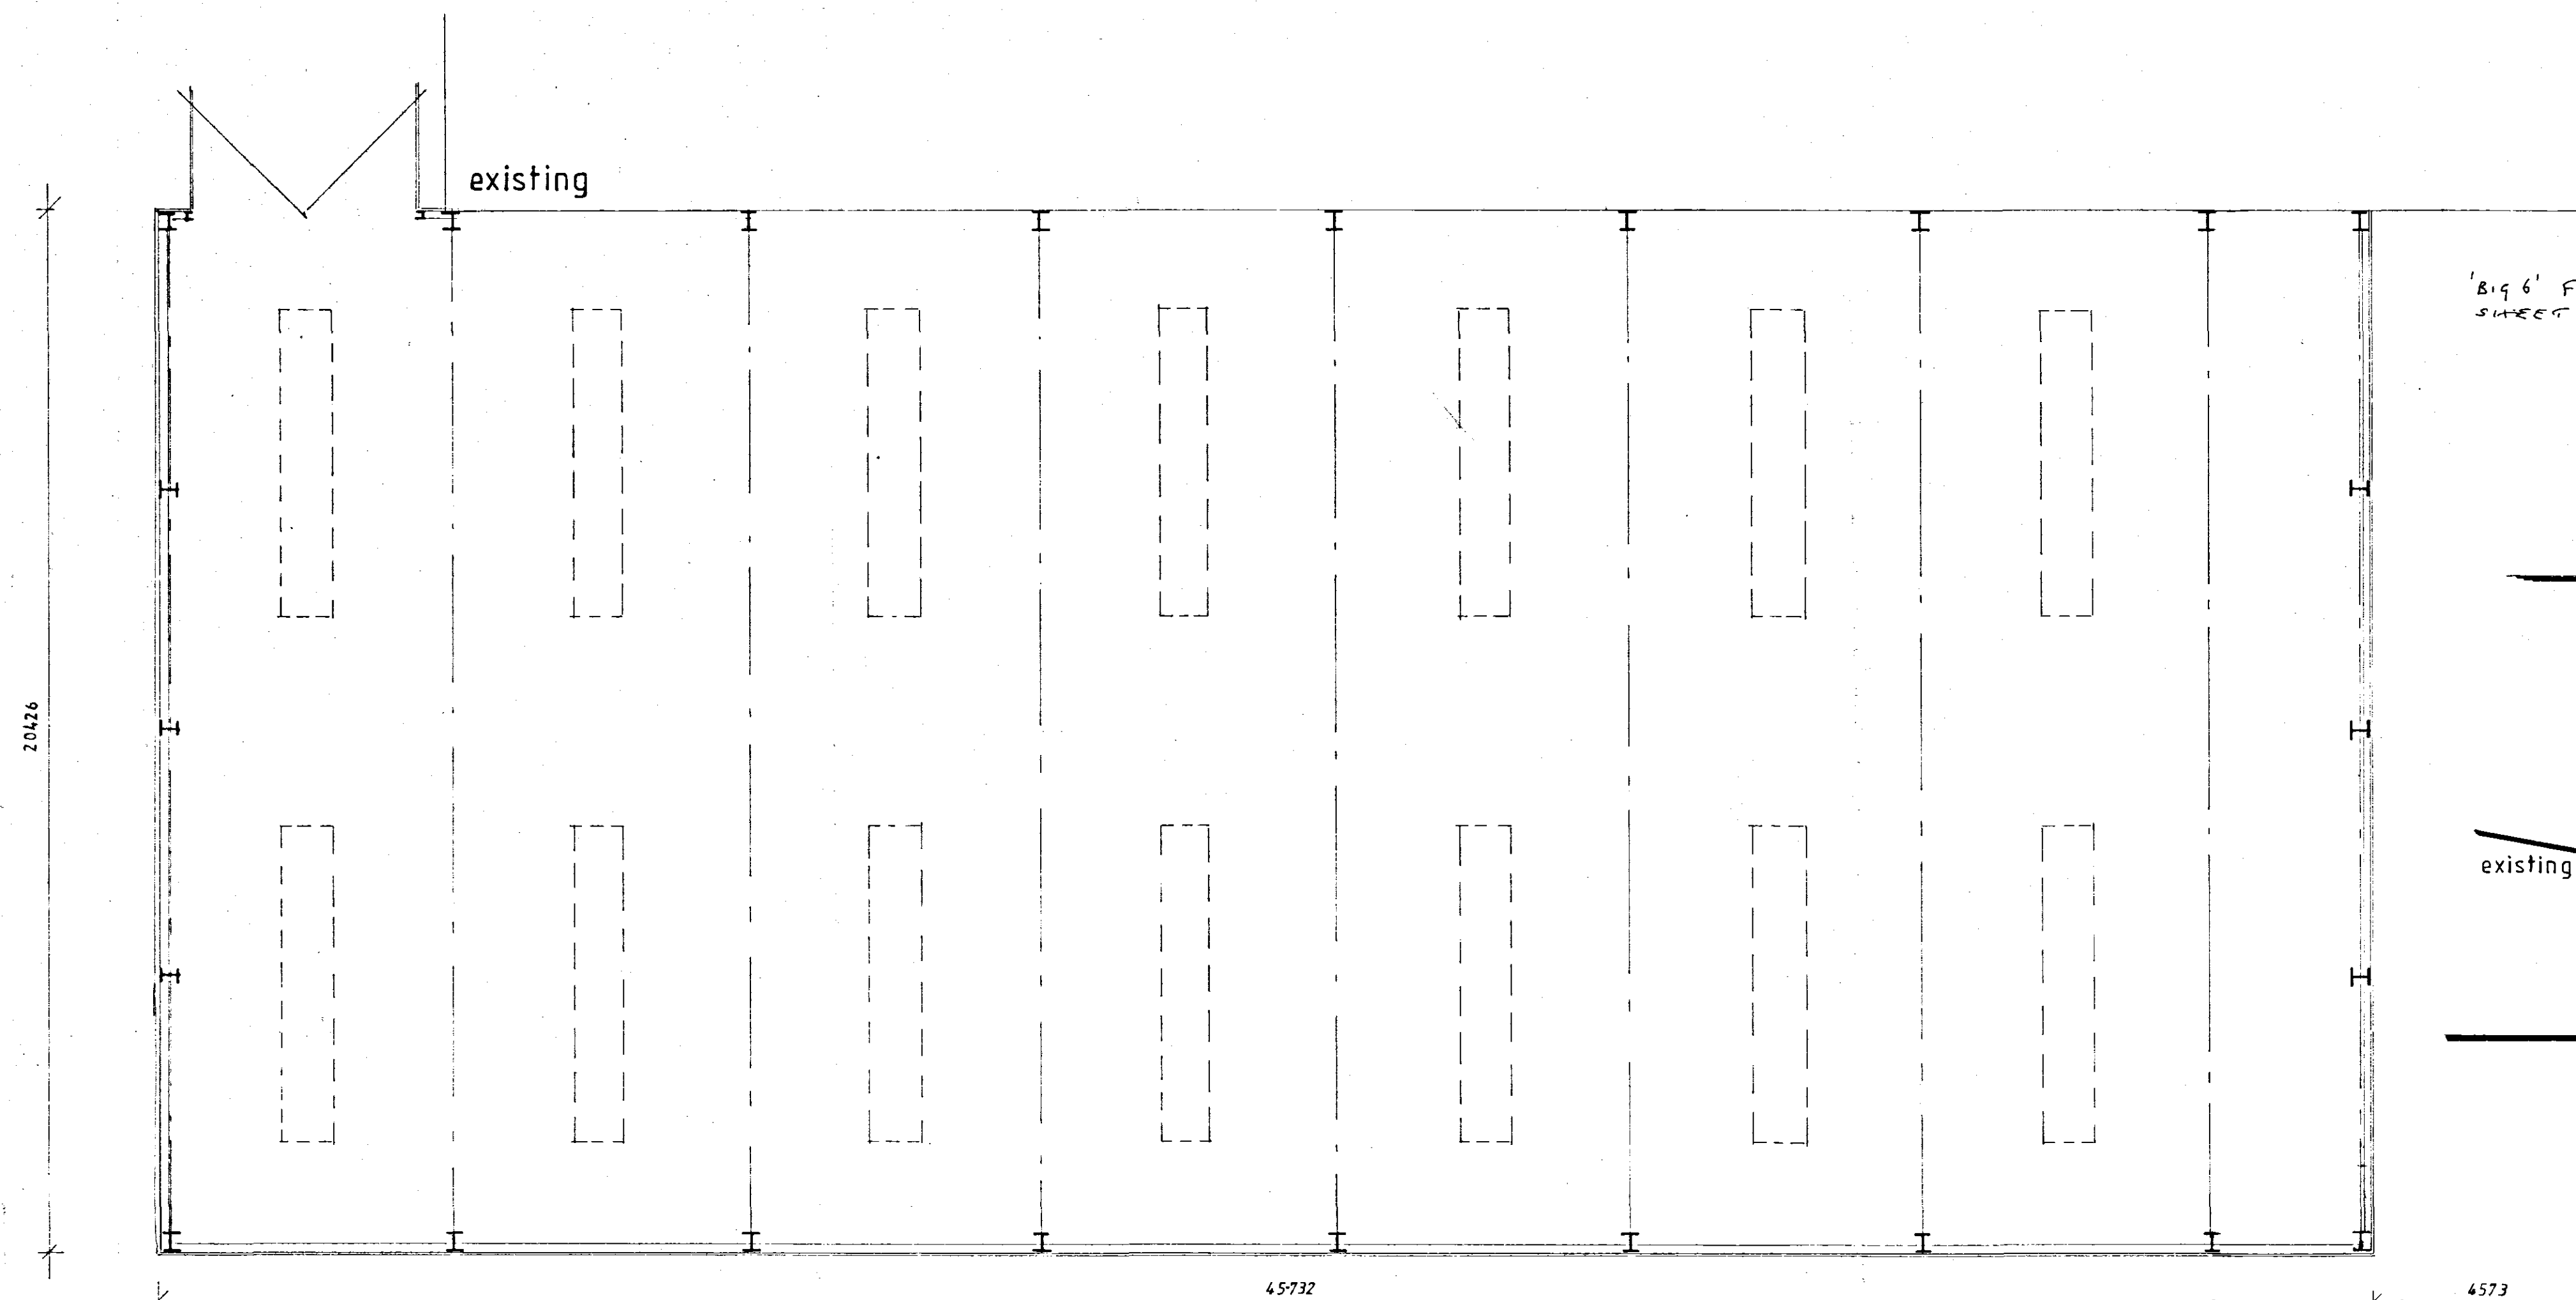


Layout Plan

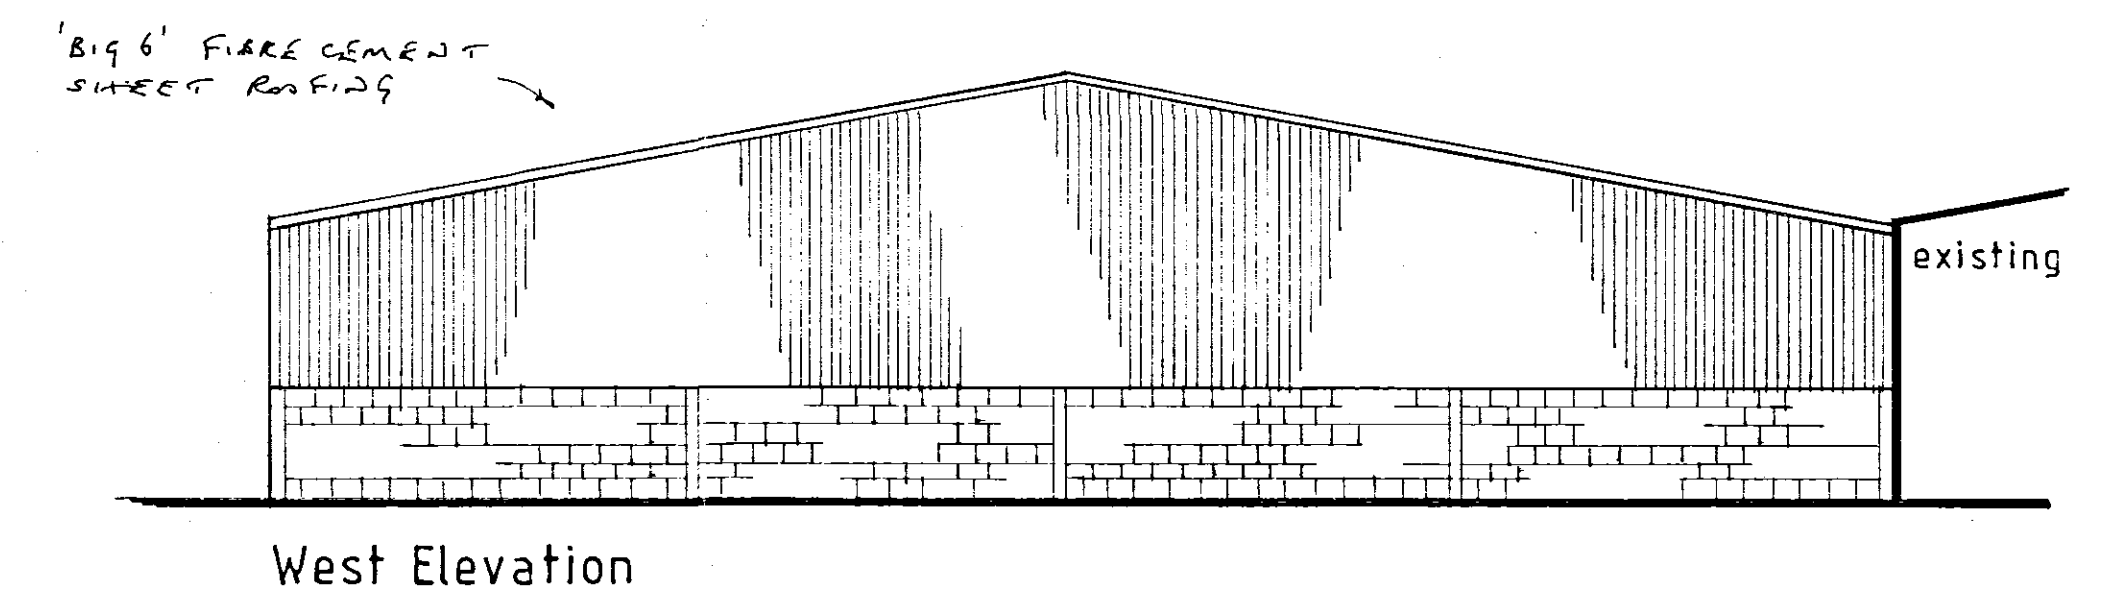


West Elevation

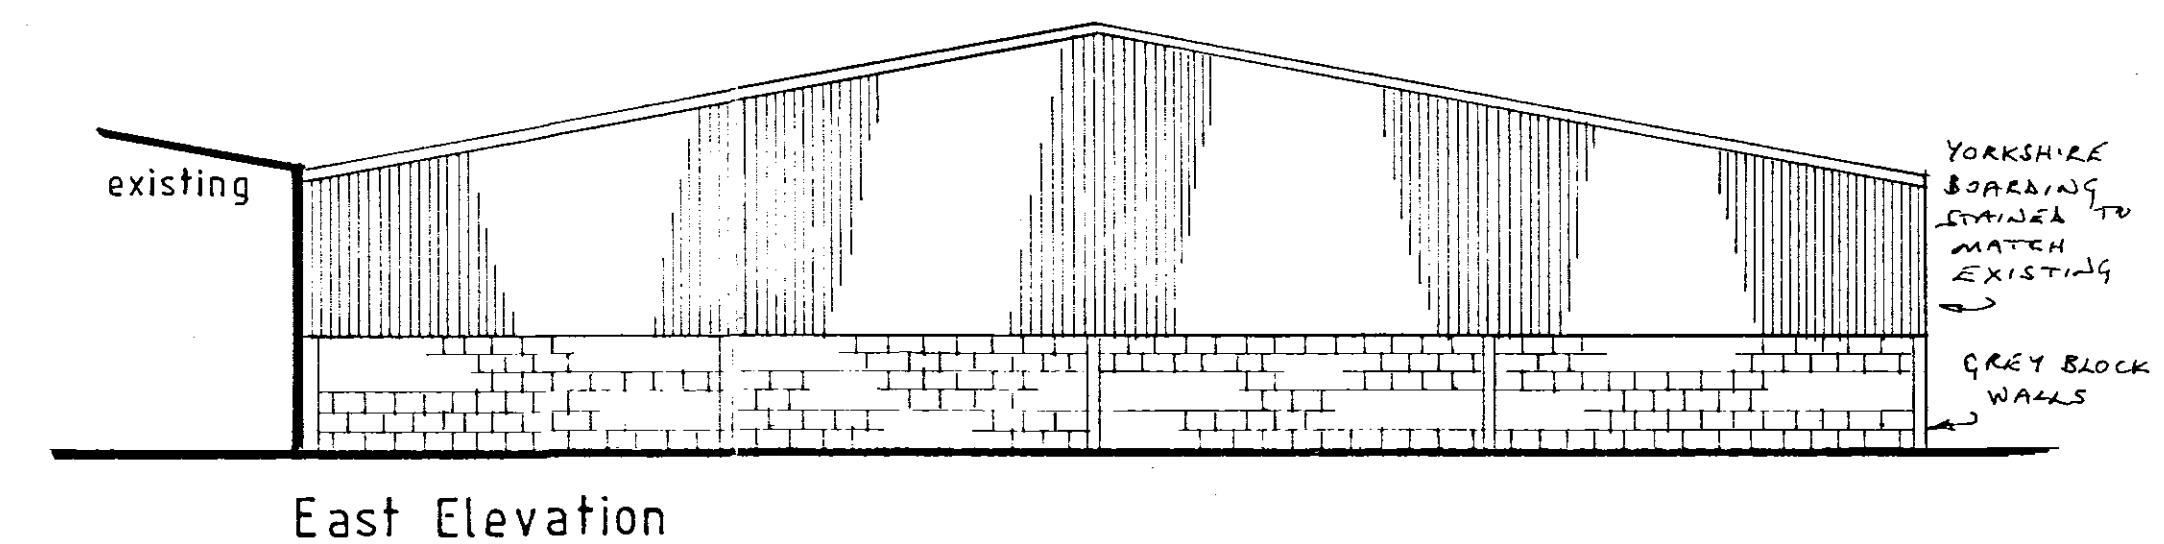

East Elevation

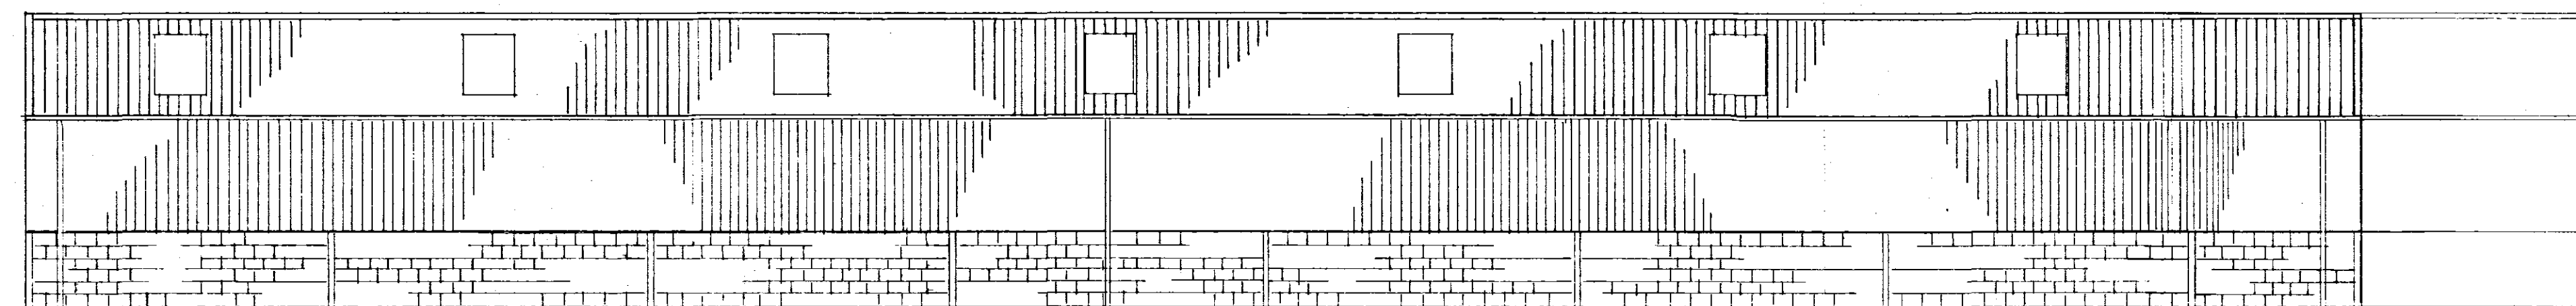


South Elevation

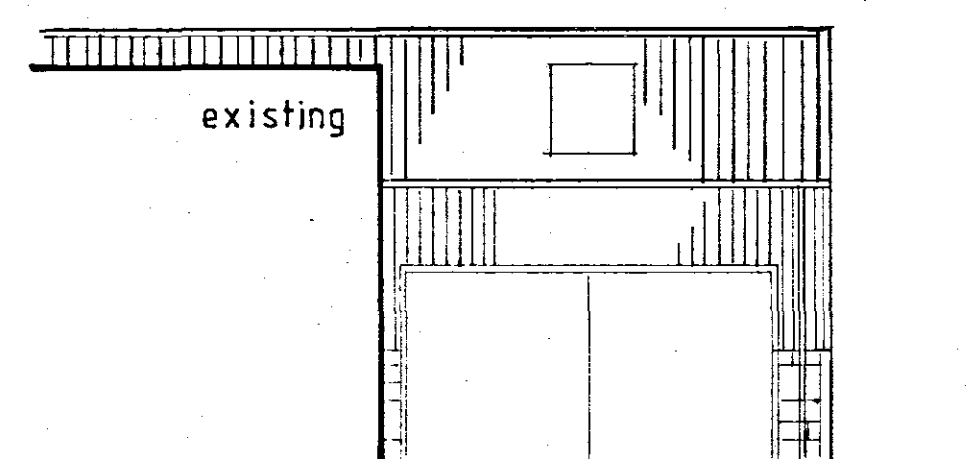

2.21.06

BUILDING No 1

Proposed Extension to Duck Shed
For:- AC & K L Twell
Mallard House
Mallard Hurn
Donington
Sales 1:100
January 2006
Dwg No AS2061

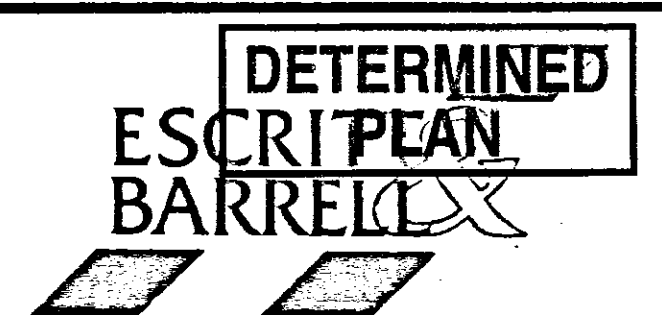

24 St Peter's Hill
Grantham
Lincs
NG31 6QF
Tel: 01476 565371