



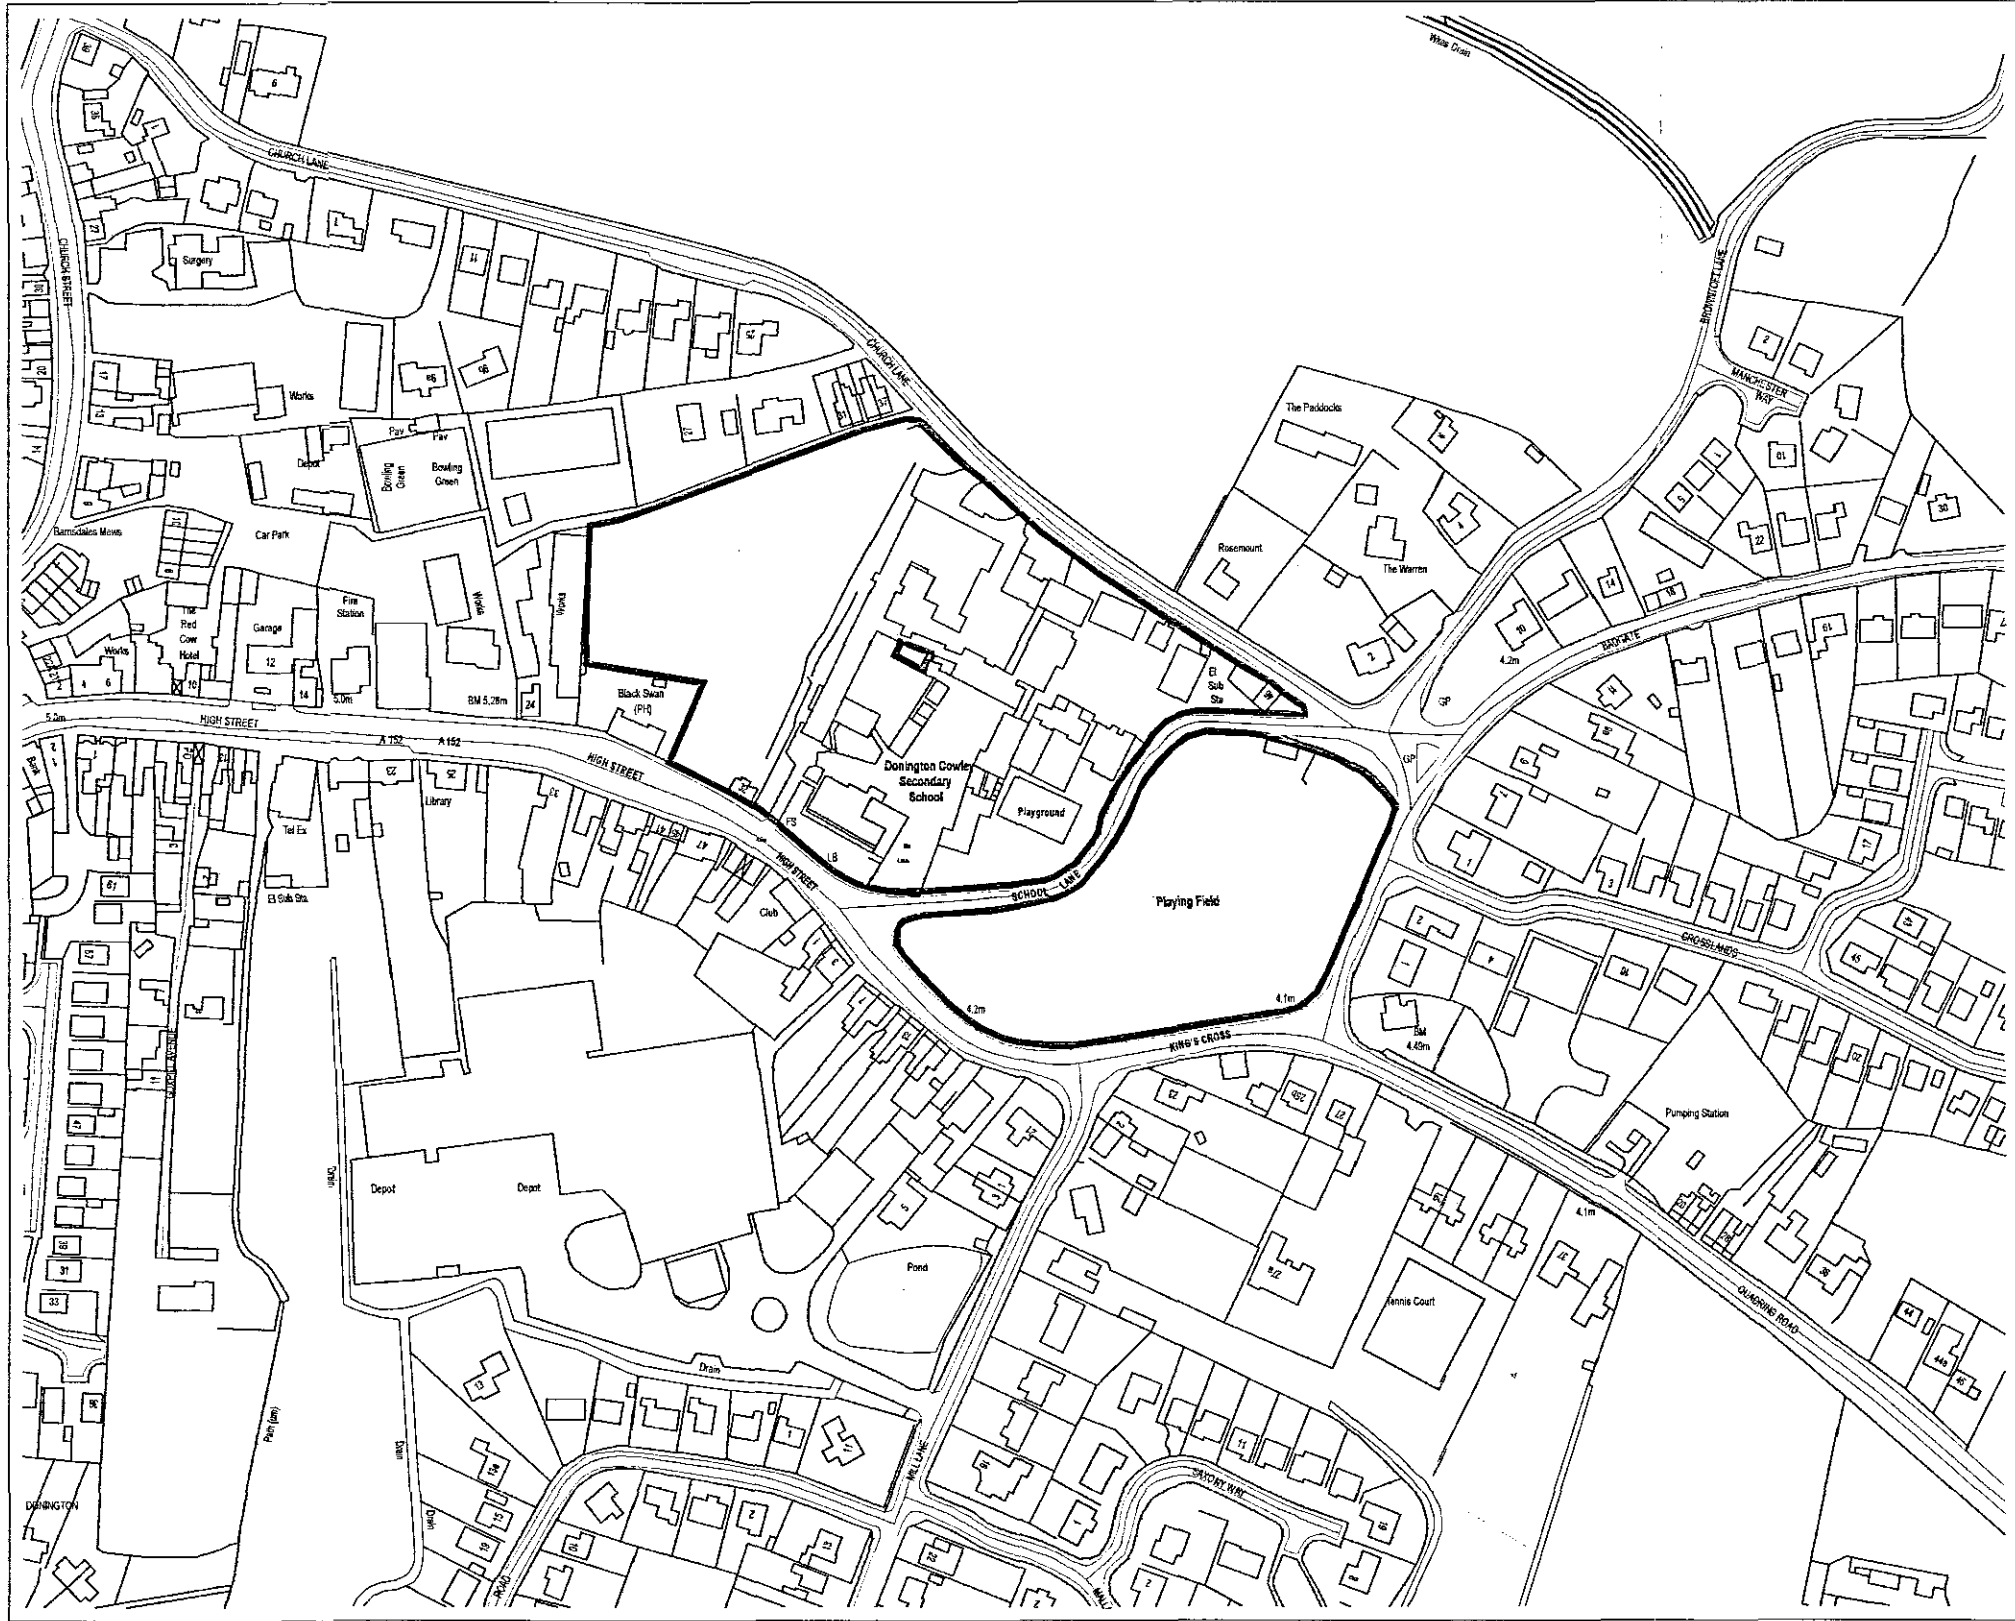


LOCATION PLAN 1:2500

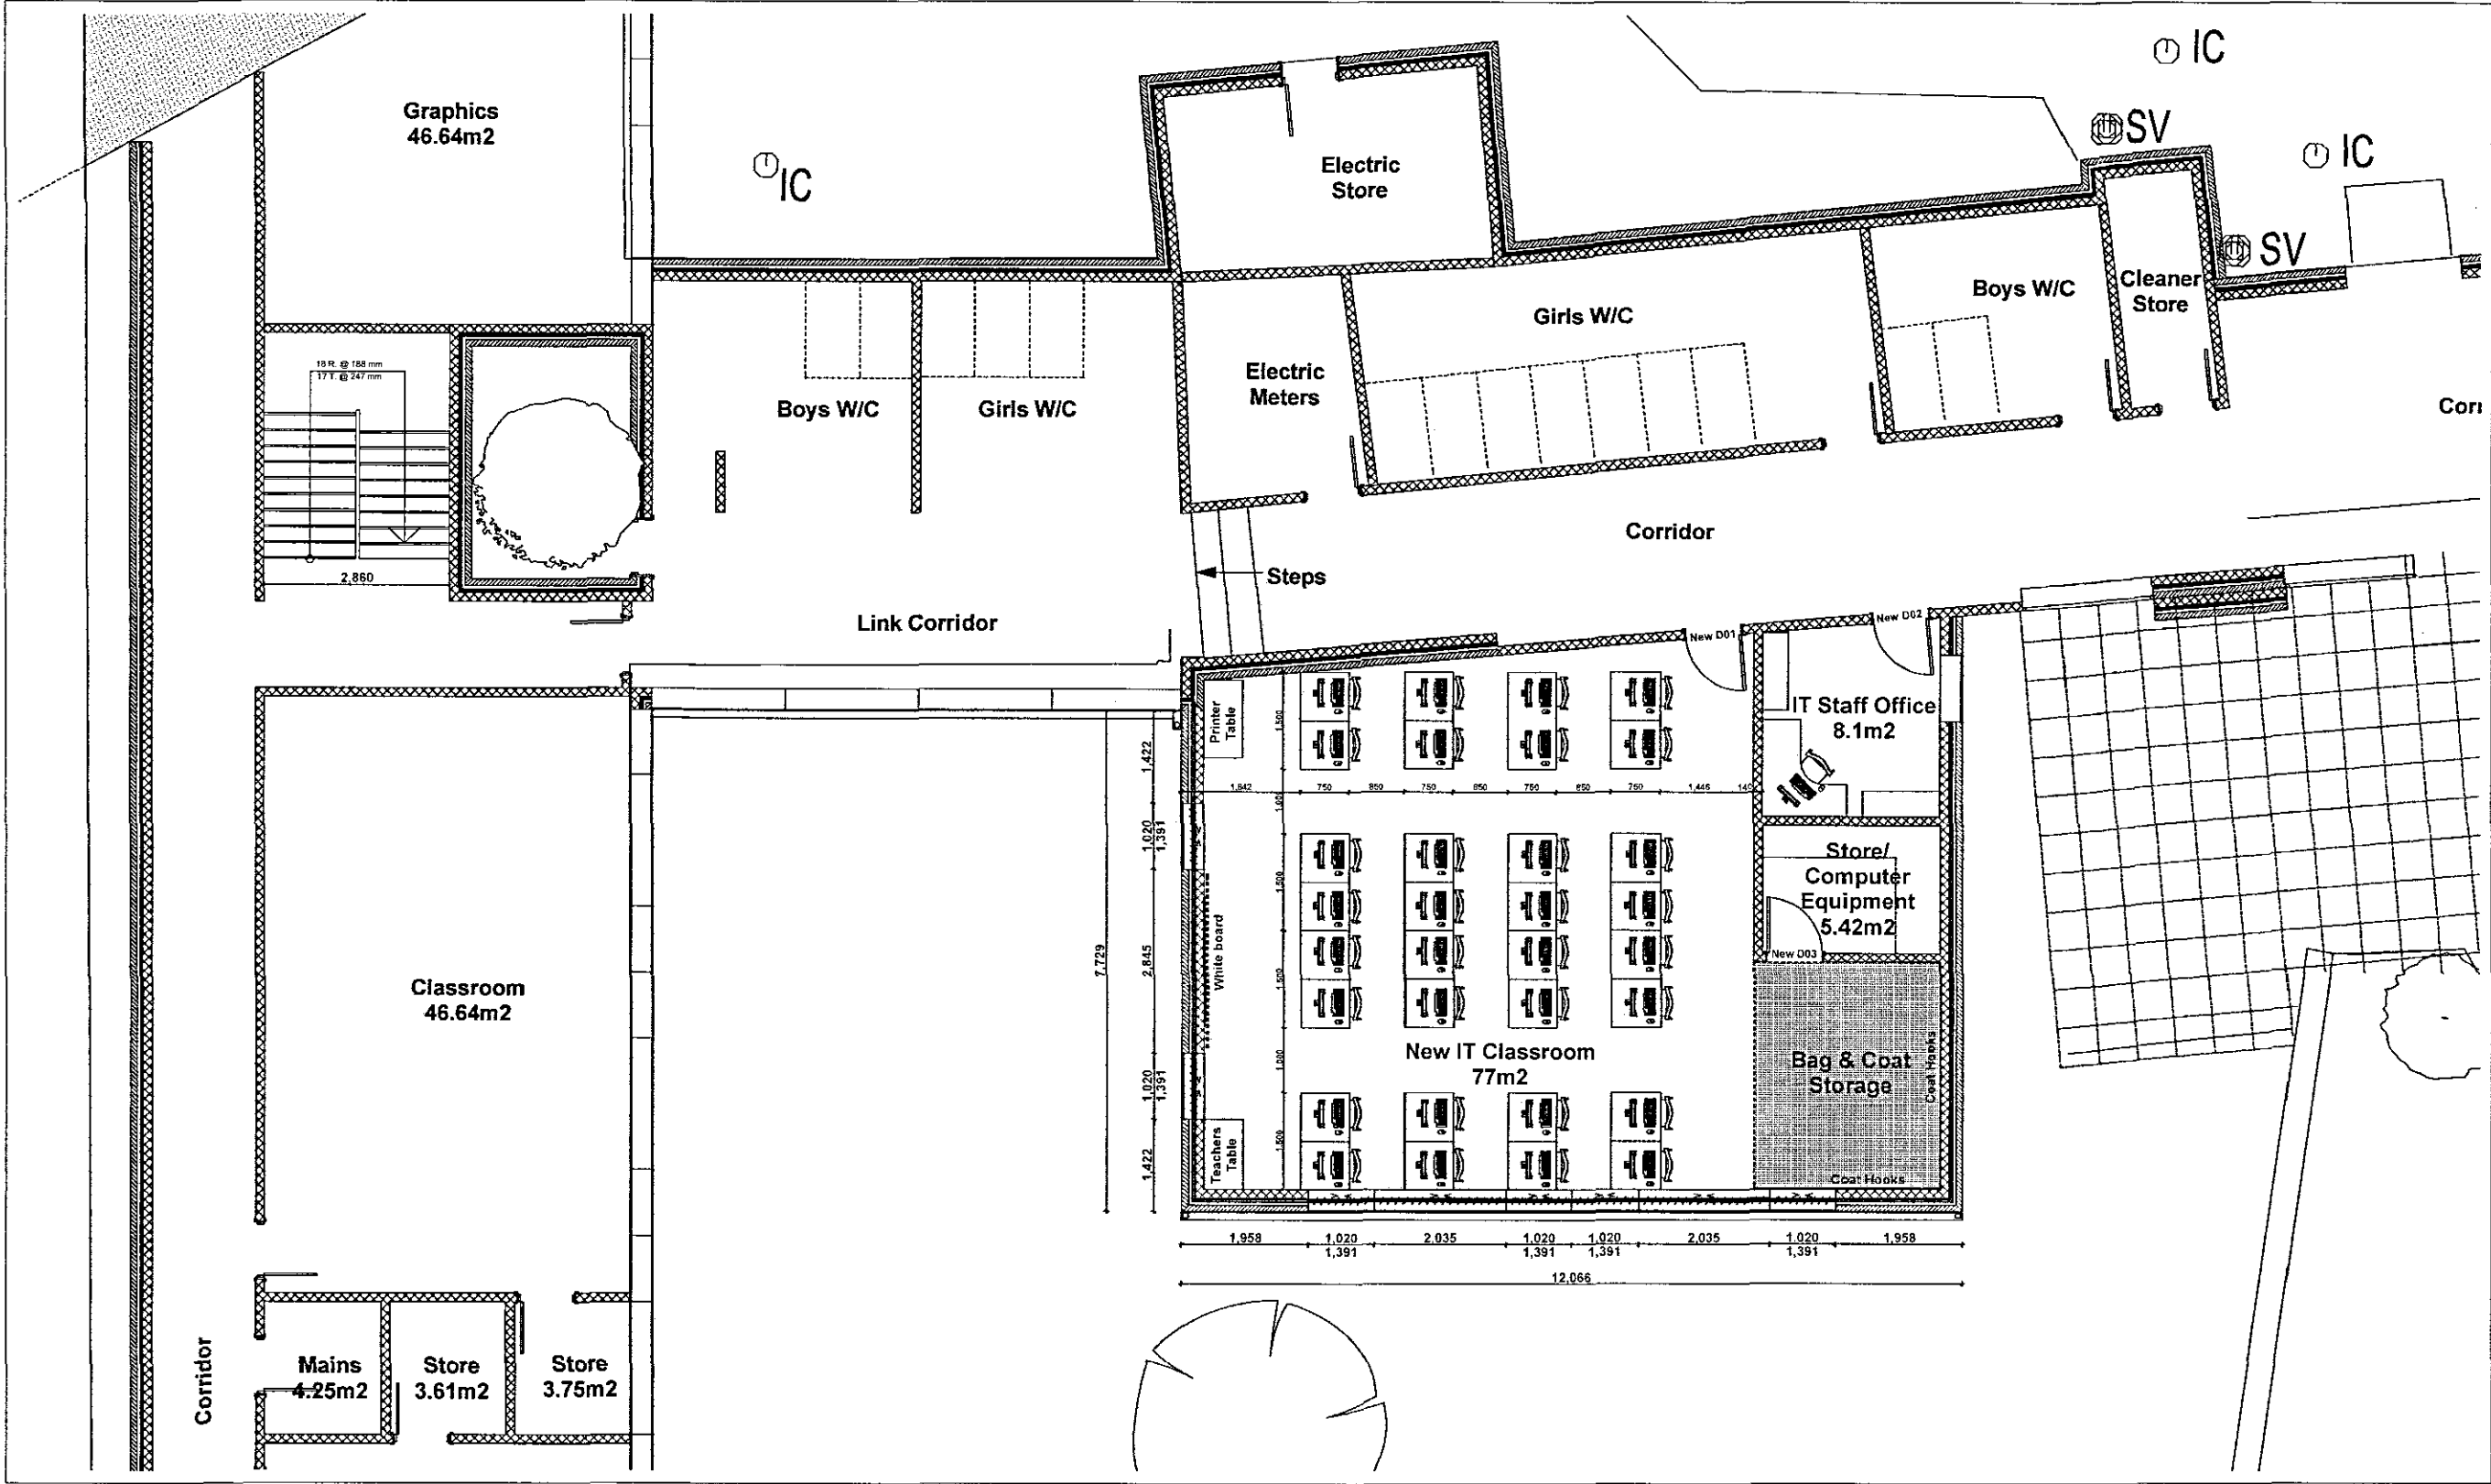


PROPOSED FLOOR PLAN 1:00

All Dimensions and Levels to be verified on site.  
Only Figured Dimensions to be used.  
Do not scale this drawing.  
Any discrepancies to be notified to the originator of this drawing immediately.  
If in doubt, ask.  
Copyright is reserved by them and the drawing is issued on the condition that it is not copied, reproduced, retained, or disclosed to any unauthorised person, either wholly or in part without consent.

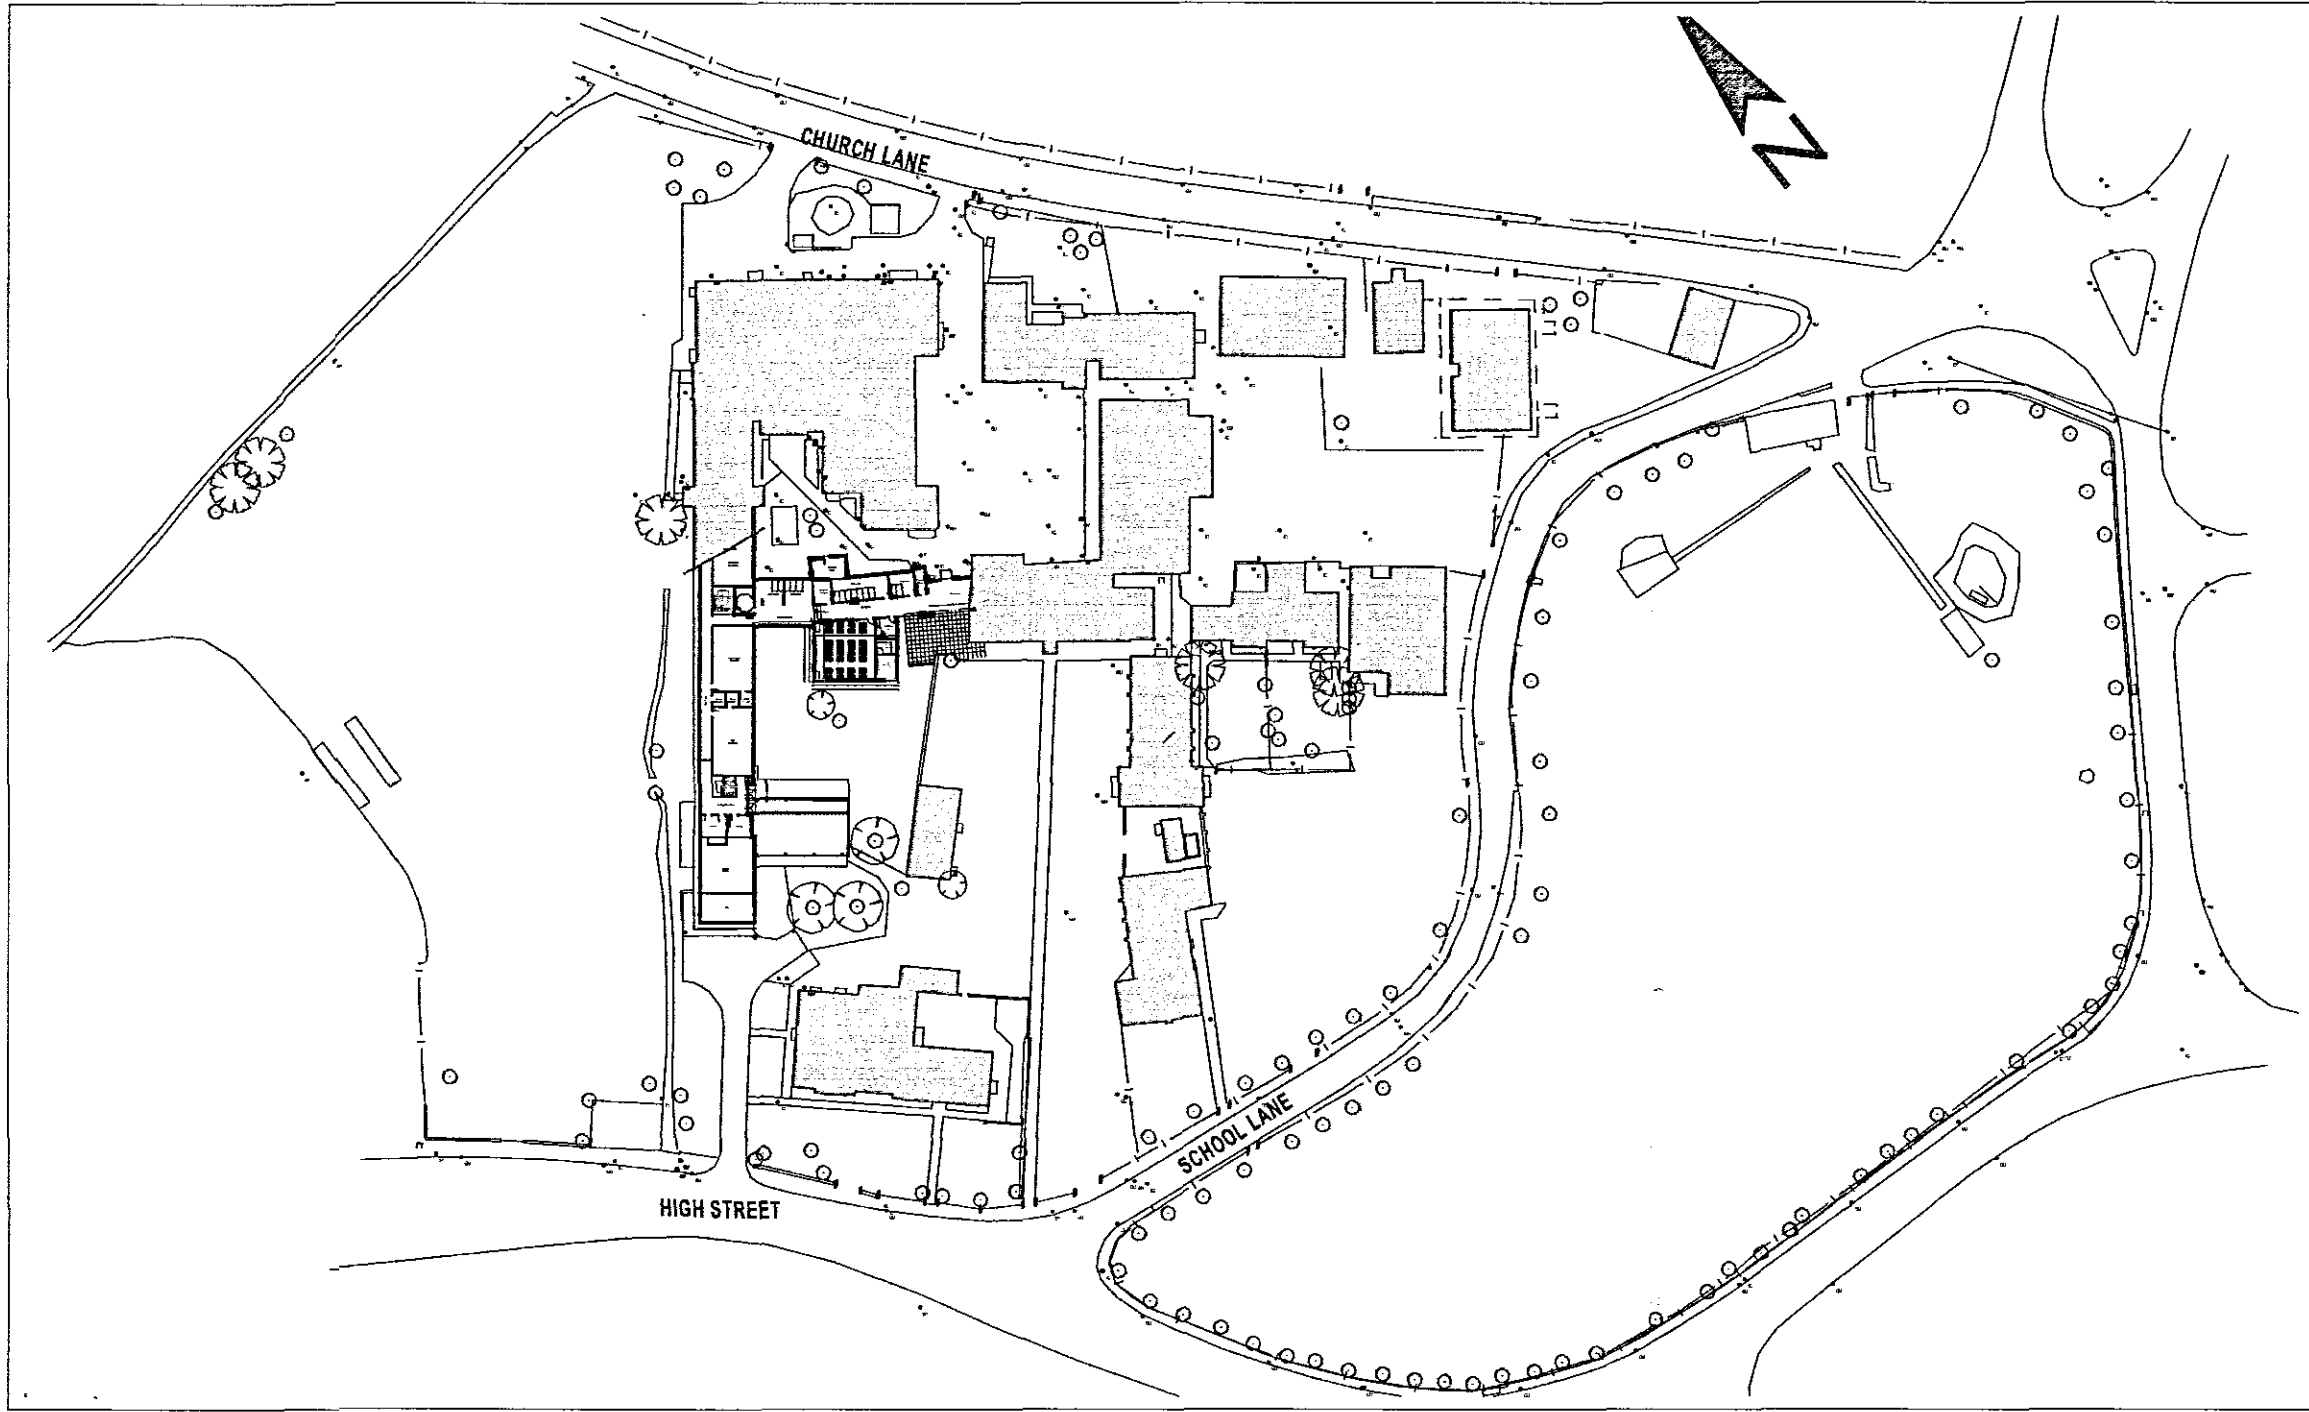

SITE PLAN 1:1000

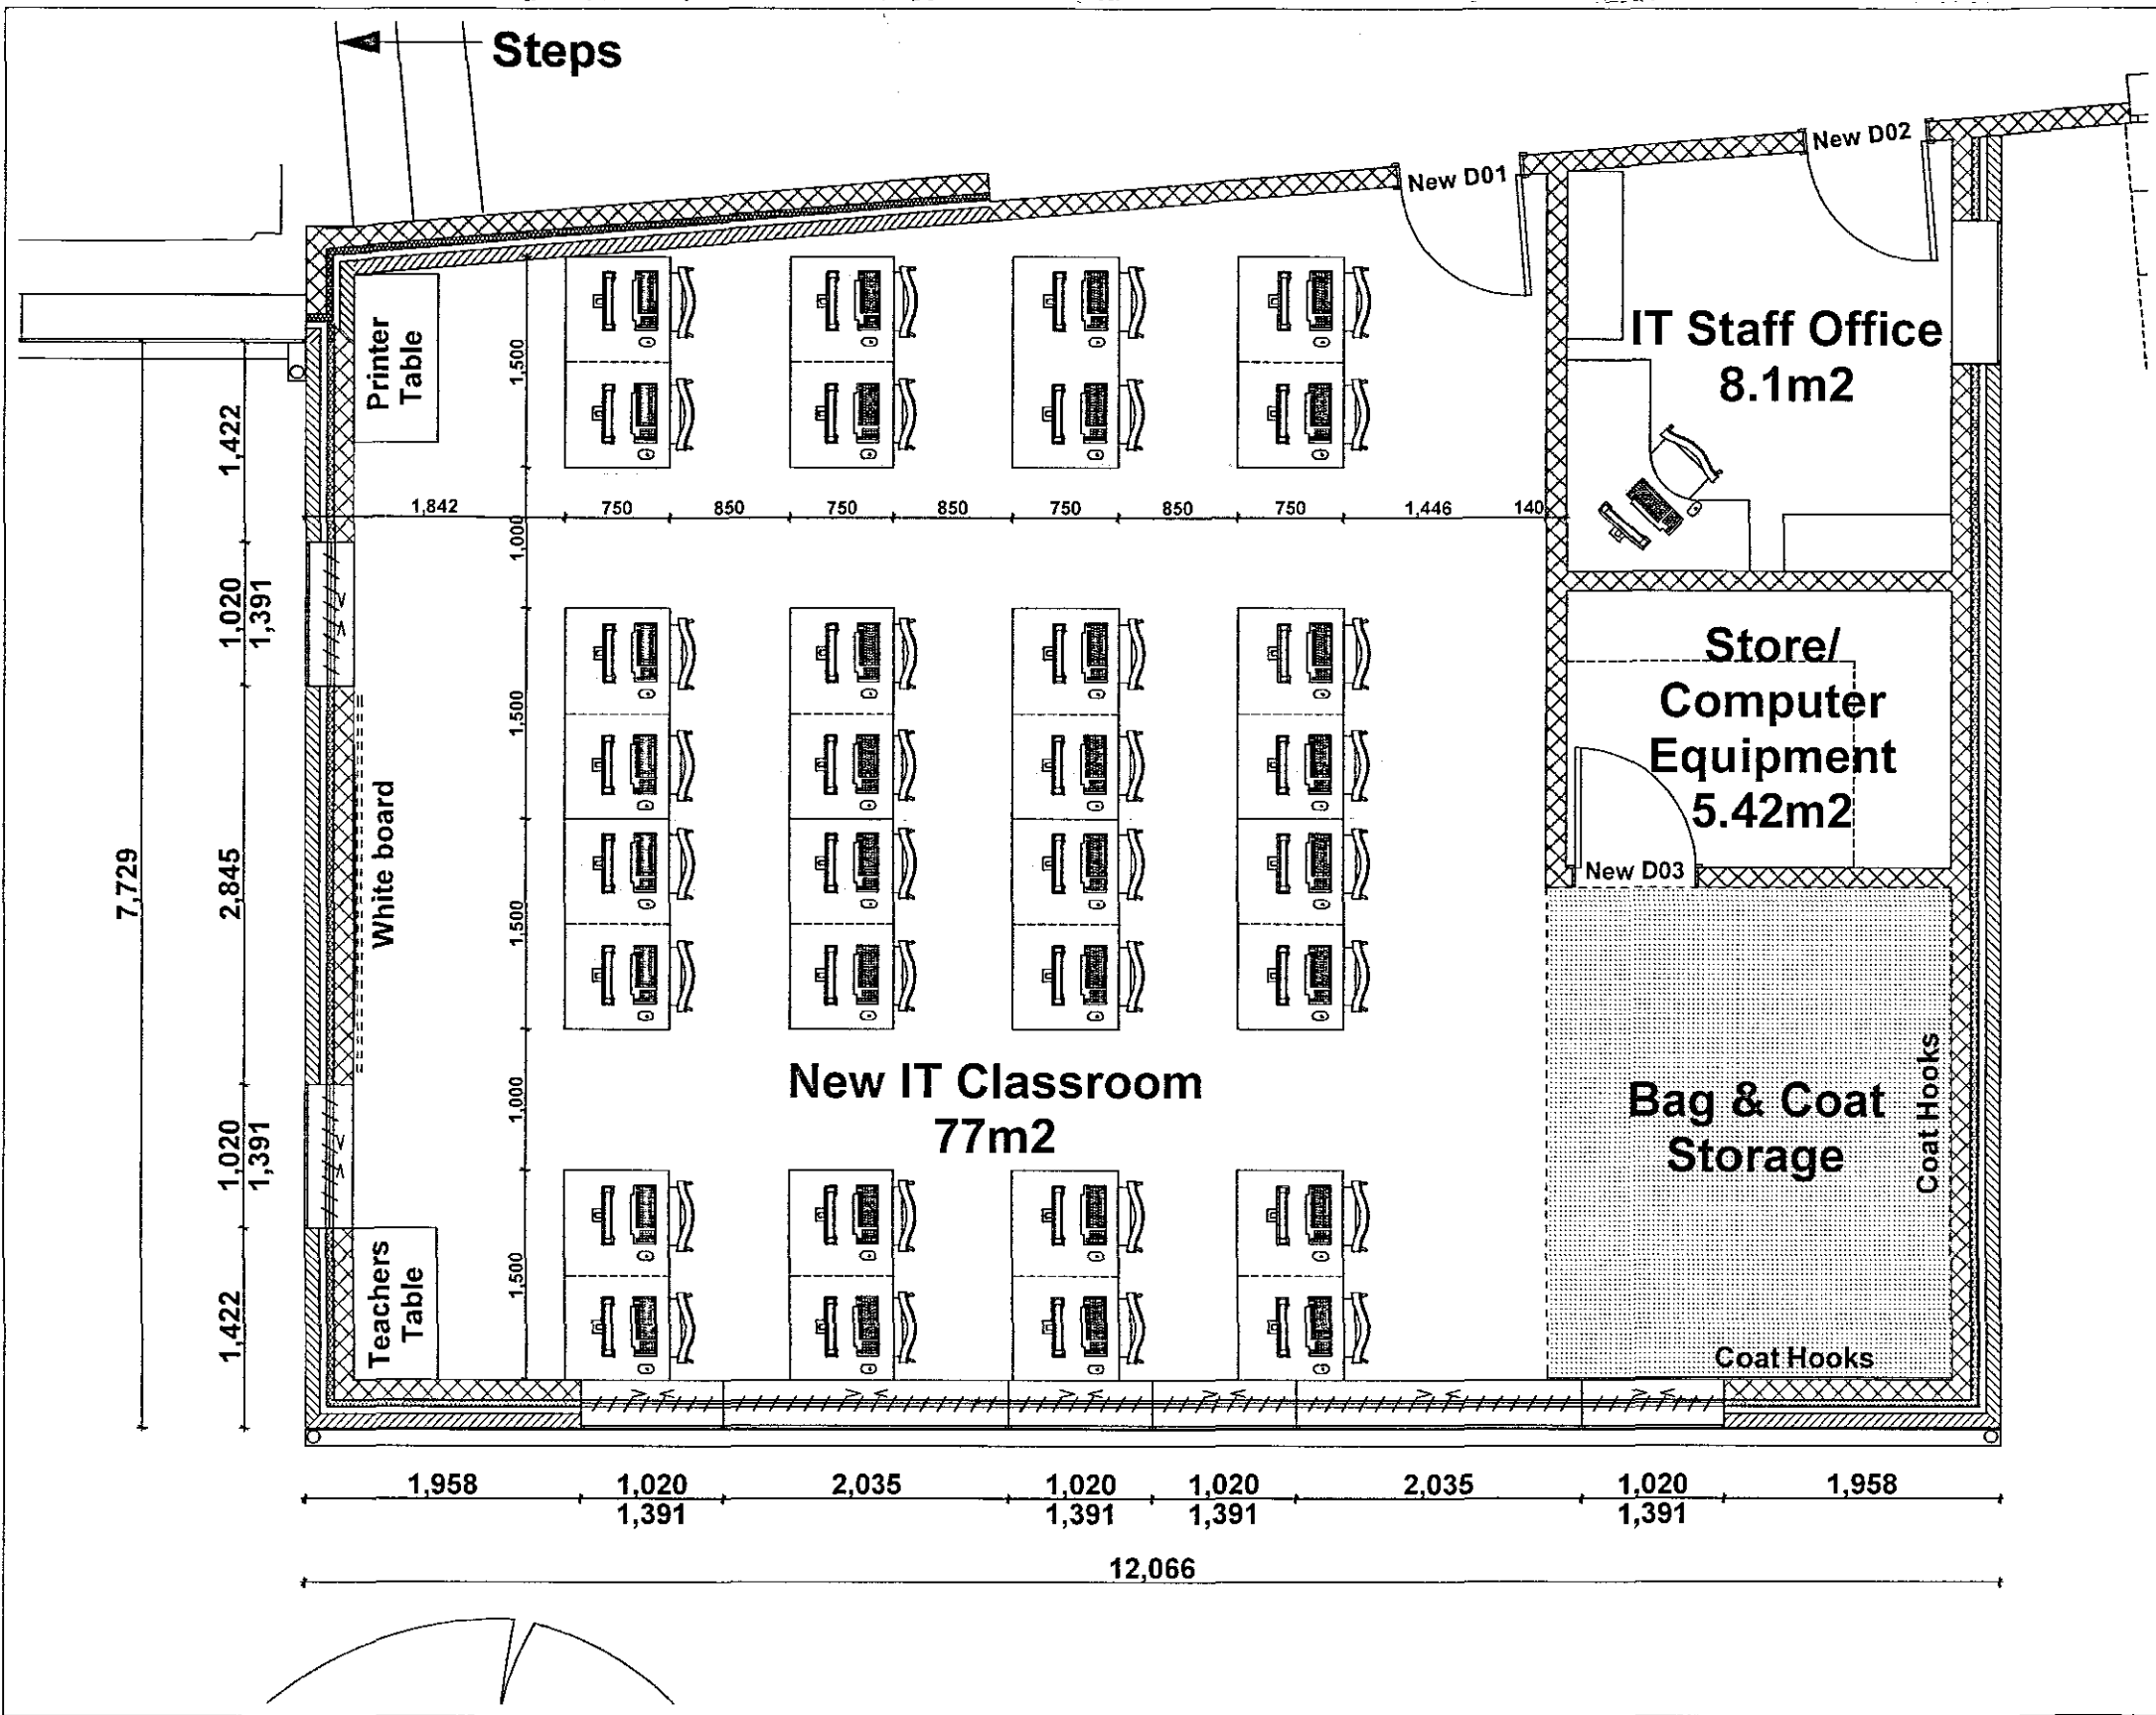

PROPOSED FLOOR PLAN 1:50

Highways Planning Directorate  
- 7 FEB 2007  
Planning & Conservation

| Rev. | Date | Description | By | Chk'd |
|------|------|-------------|----|-------|
|------|------|-------------|----|-------|

HBS  
HBS Business Services  
Mill House  
Brayford Wharf North  
Lincoln, LN1 1YT  
Tel: 01522 836836  
Fax: 01522 516050  
Web: www.hbs.uk.com

Client  
DONINGTON COWLEY HIGH SCHOOL

Project  
NEW IT SUITE

Drawing Title  
PROPOSED PLANS & ELEVATIONS

Drawn By  
LMC

Checked By  
AJS

Scale  
AS STATED

Date  
FEB 6th 2007

Project No.  
DC/622/MW11

Drawing No.  
PLA 002

Drawing Status  
PLANNING

SHDC  
Planning & Development  
23 FEB 2007  
Ref: 0249/07

DETERMINED  
PLAN