



EAST ELEVATION 1:200

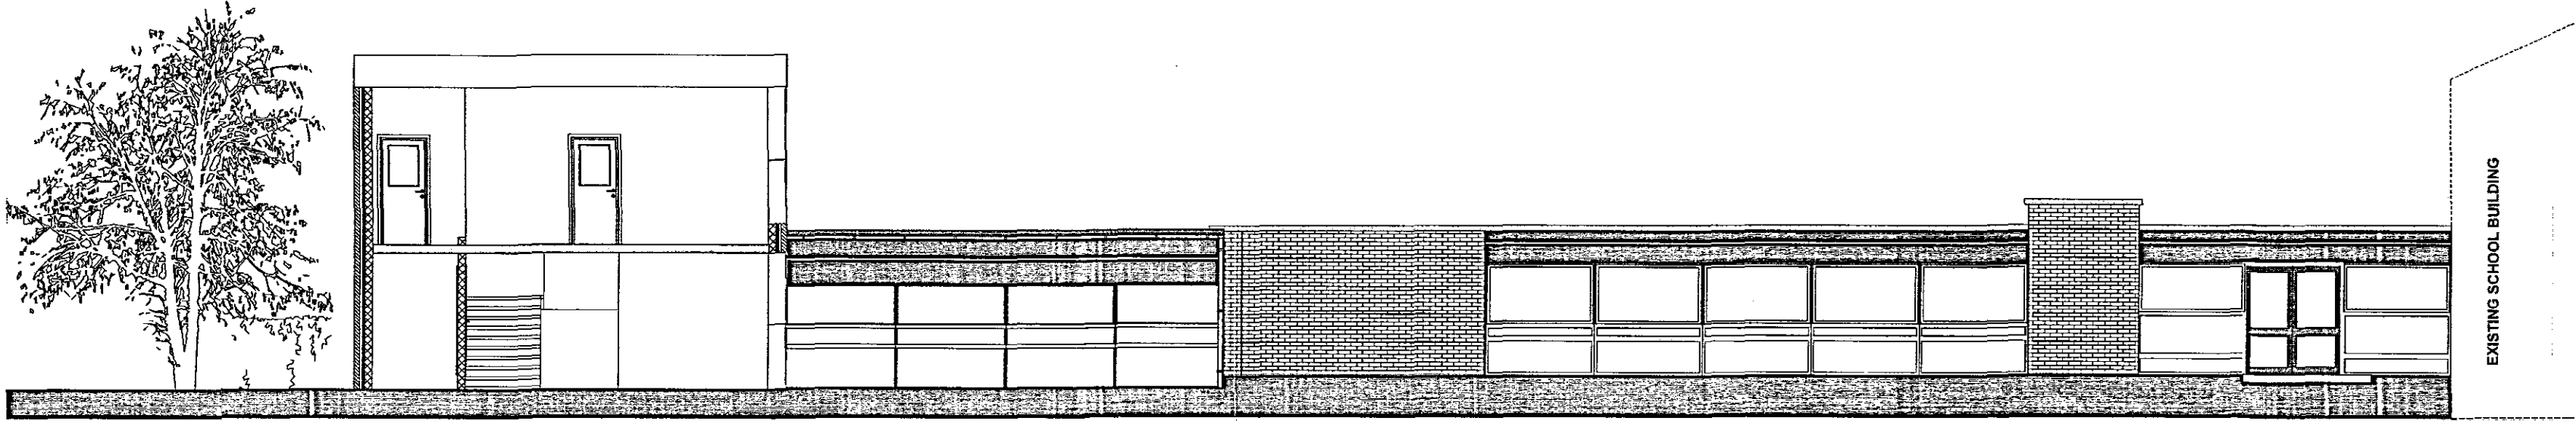


SOUTH ELEVATION 1:200

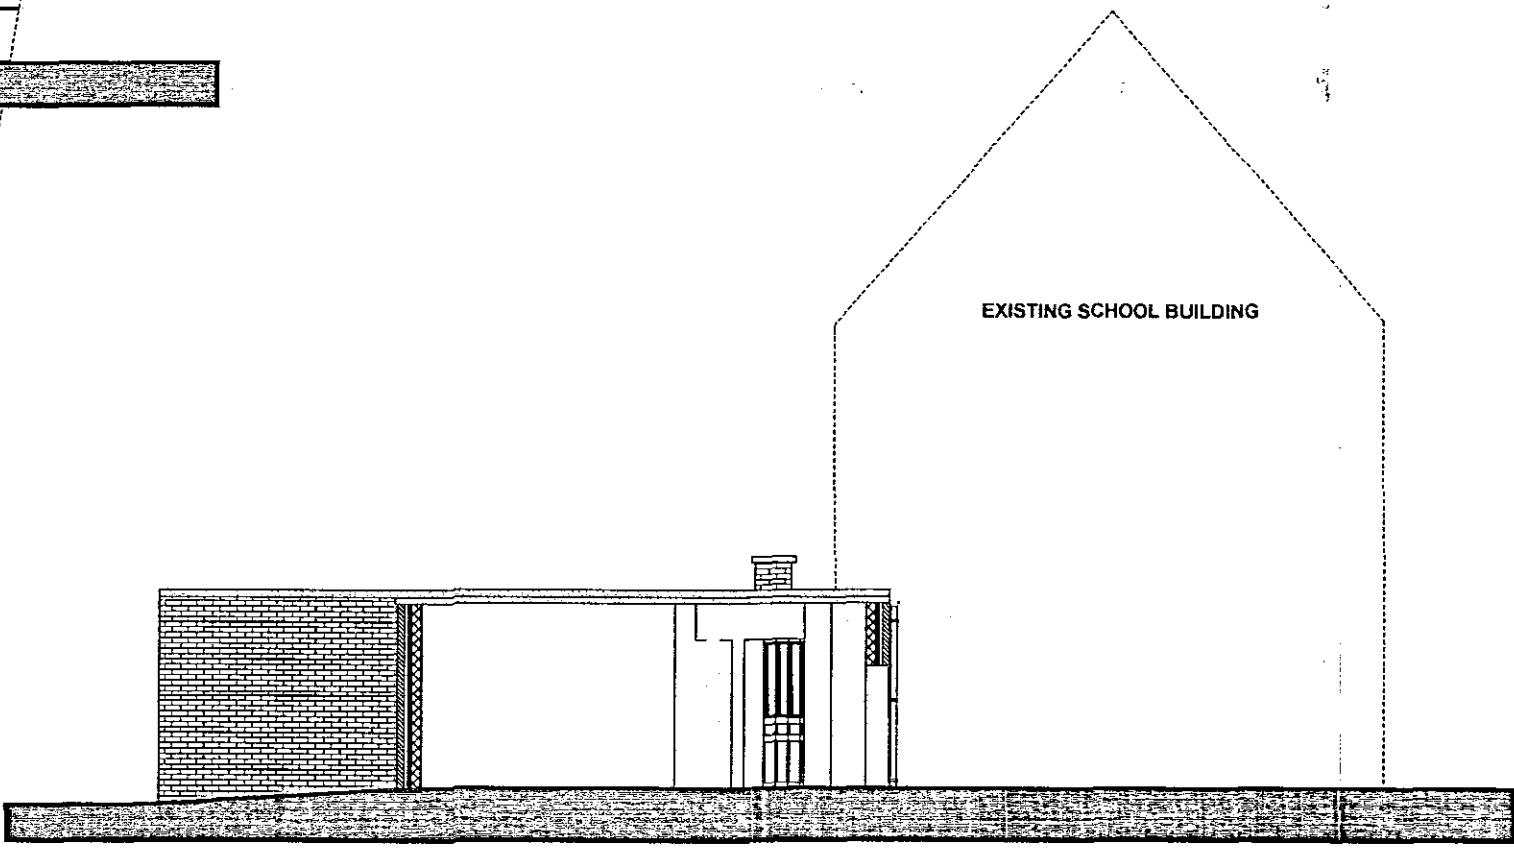


WEST ELEVATION 1:200


LOCATION PLAN 1:2500

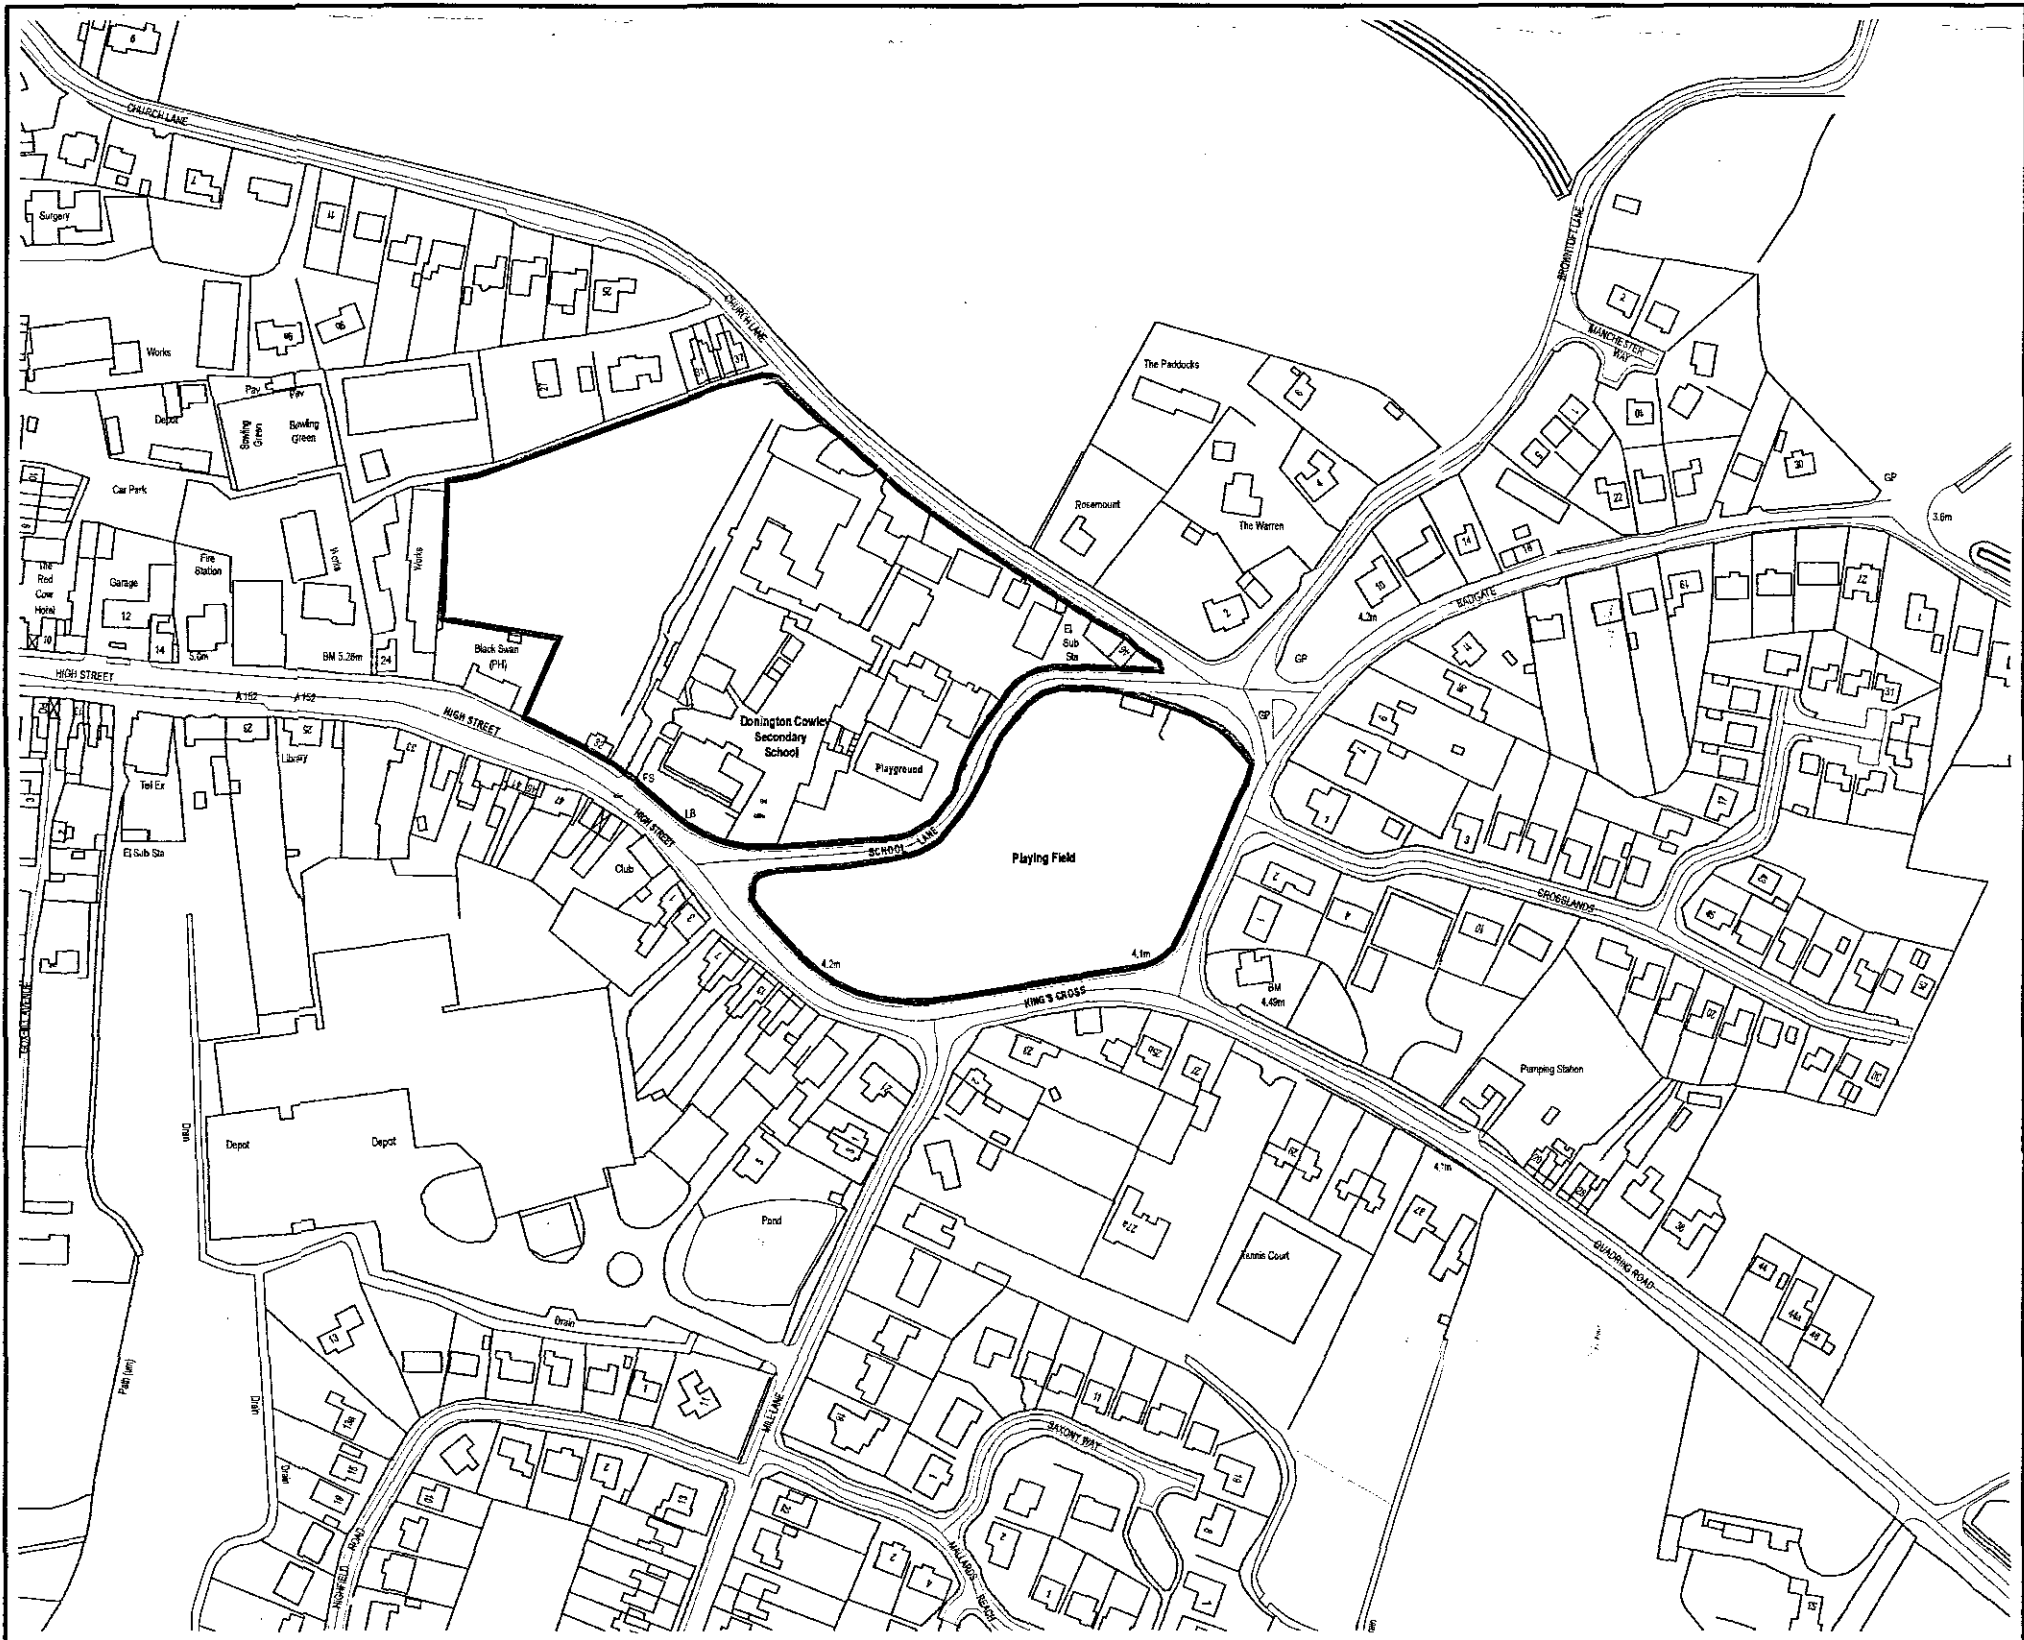

SITE PLAN 1:1000

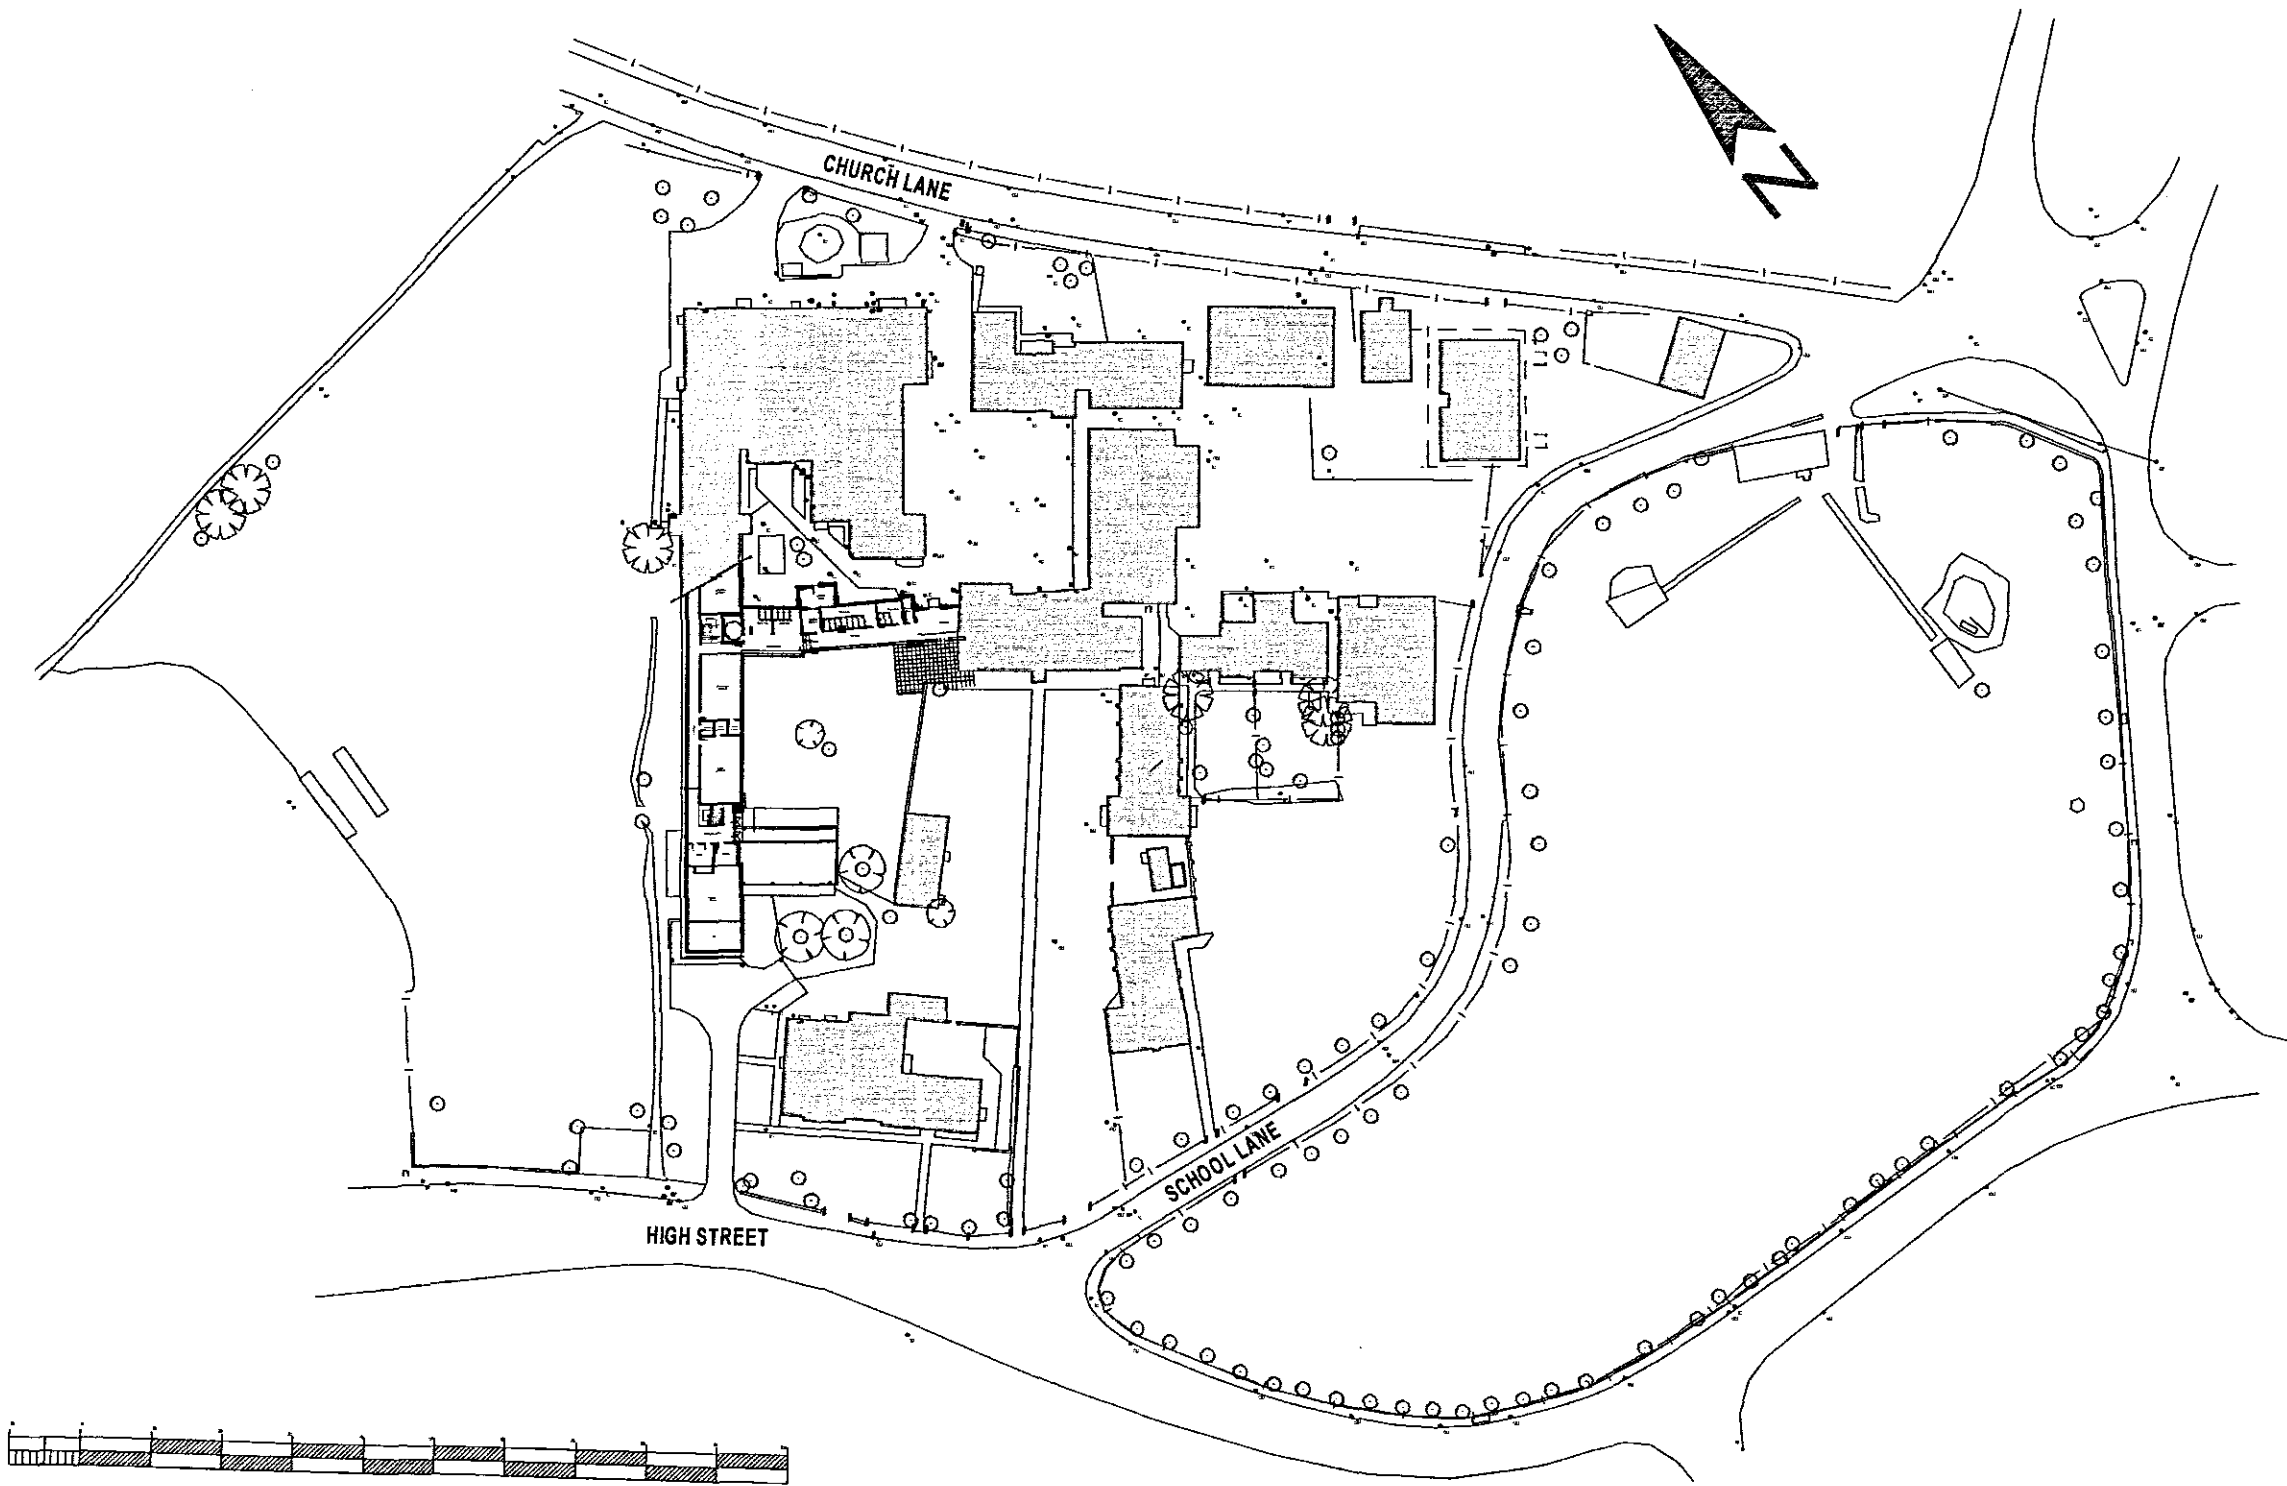

All Dimensions and Levels to be verified on site.
Only Figured Dimensions to be used.
Do not scale this drawing.
Any discrepancies to be notified to the originator
of this drawing immediately.
If in doubt, ask.
Copyright is reserved by them and the drawing is
issued on the condition that it is not copied,
reproduced, retained, or disclosed to any
unauthorised person, either wholly or in part
without consent.

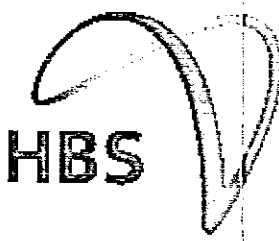Rev.	Date	Description	By	Chk'd
			HBS Business Services Mill House Brayford Wharf North Lincoln, LN1 1YT Tel: 01522 836836 Fax: 01522 516050 Web: www.hbs.uk.com	
Client DONINGTON COWLEY HIGH SCHOOL				
Project NEW IT SUITE				
Drawing Title EXISTING PLANS & ELEVATIONS				
Drawn By LMC			Checked By AJS	
Scale AS STATED			Date FEB 6th 2007	
Project No. DC/622/MW11			Drawing No. Revision PLA 002	
Drawing Status PLANNING				

SHDC
Planning & Development
23 FEB 2007
Ref: 0245107

DETERMINED
PLAN