




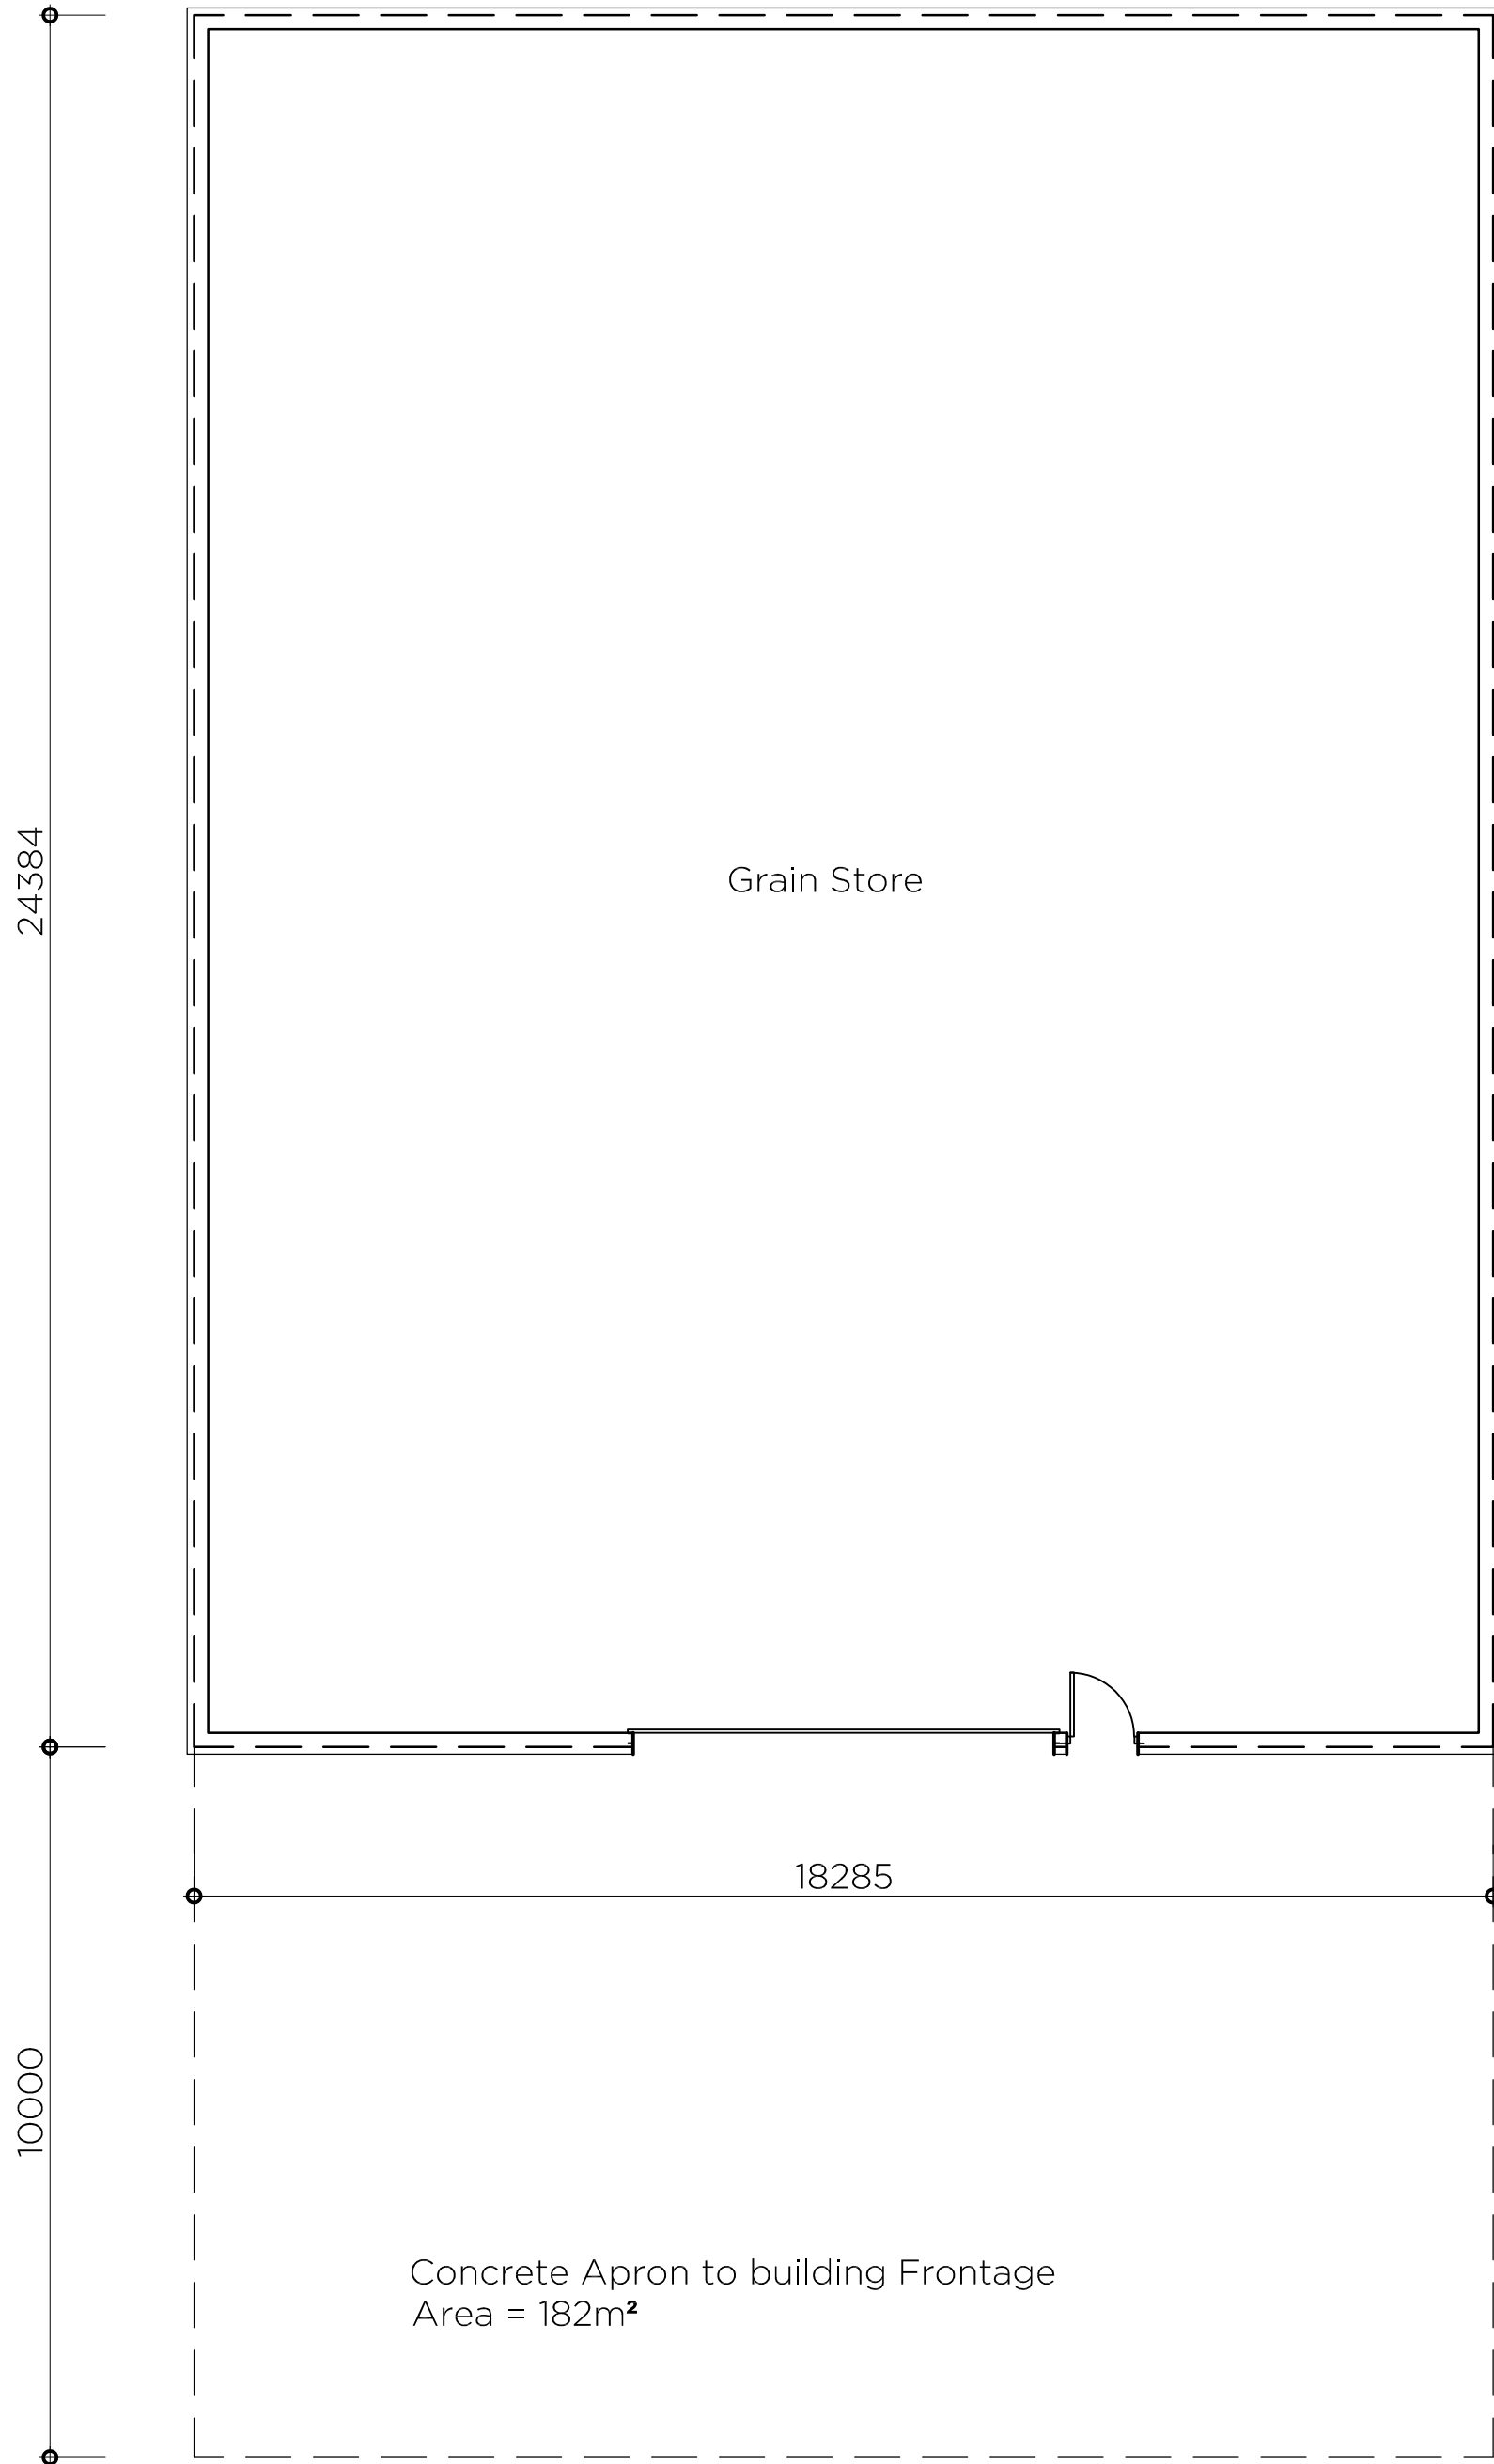

Ground Floor Layout
Gross External Area of Building = 446m²

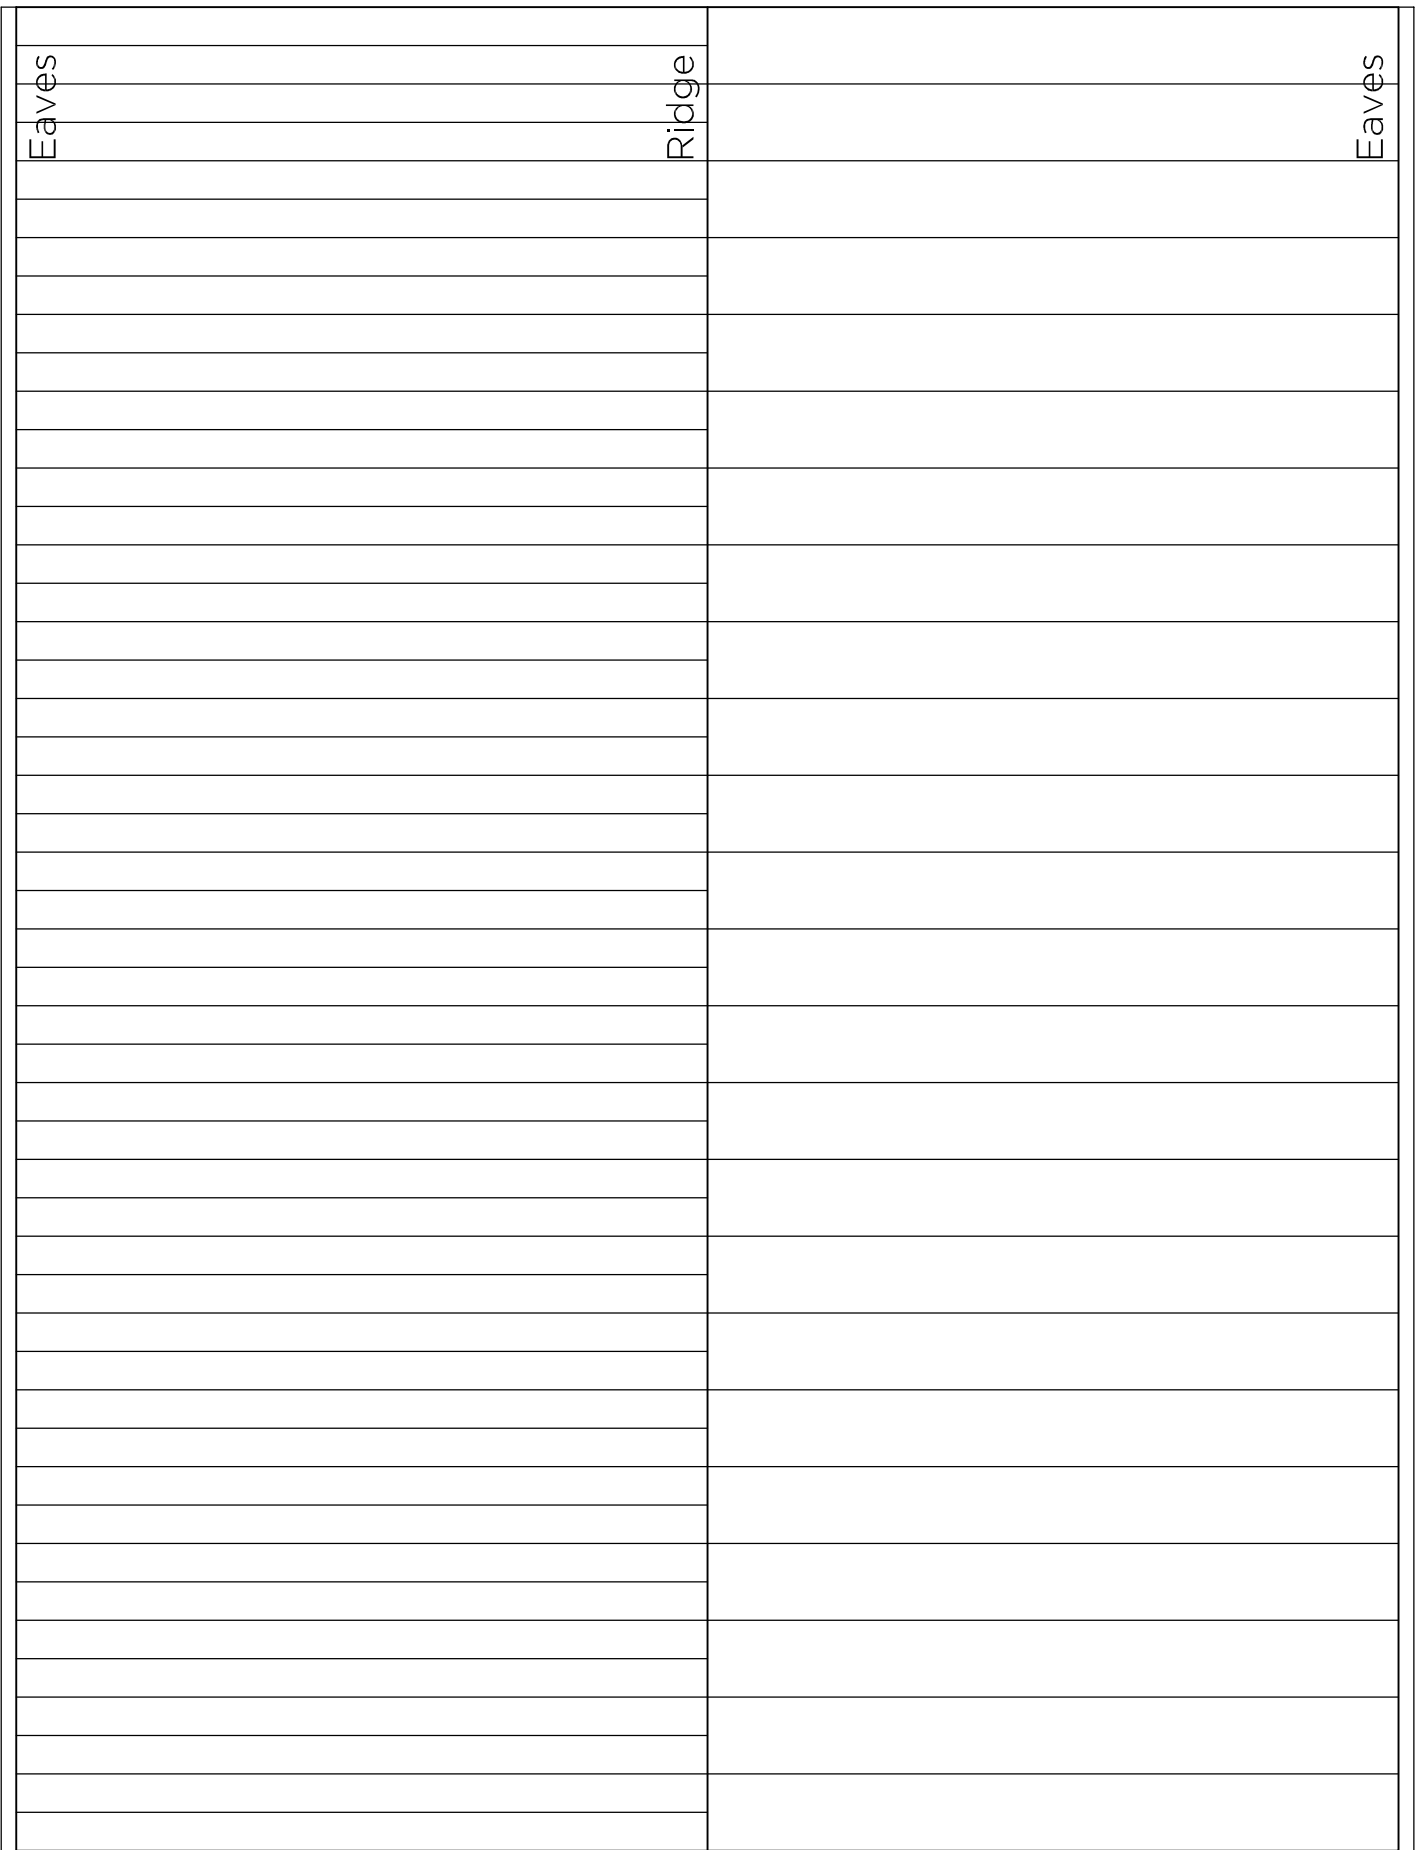

Roof Layout

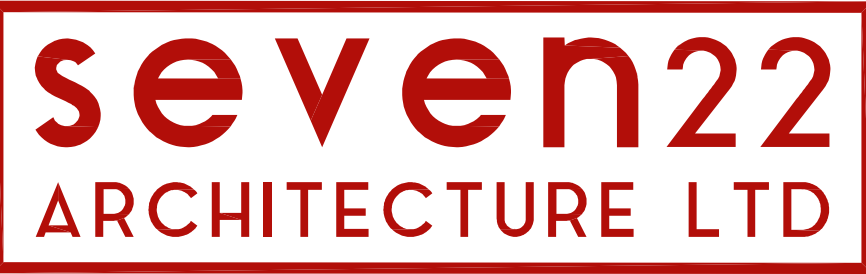

22 SHORE VIEW, PETERBOROUGH CAMBRIDGESHIRE, PE7 8FS E.info@seven22.co.uk ~ T.07799 585277		
PROJECT PROPOSED GRAIN STORE REAR OF 132 NORTHORPE ROAD DONINGTON LINCOLNSHIRE PE11 4XX		
CLIENT Mr J PEARSON		
TITLE PROPOSED FLOOR & ROOF PLANS		
DRAWING No. 107 P02		
SCALE 1:100 @ A1	DATE MARCH 2025	REV