




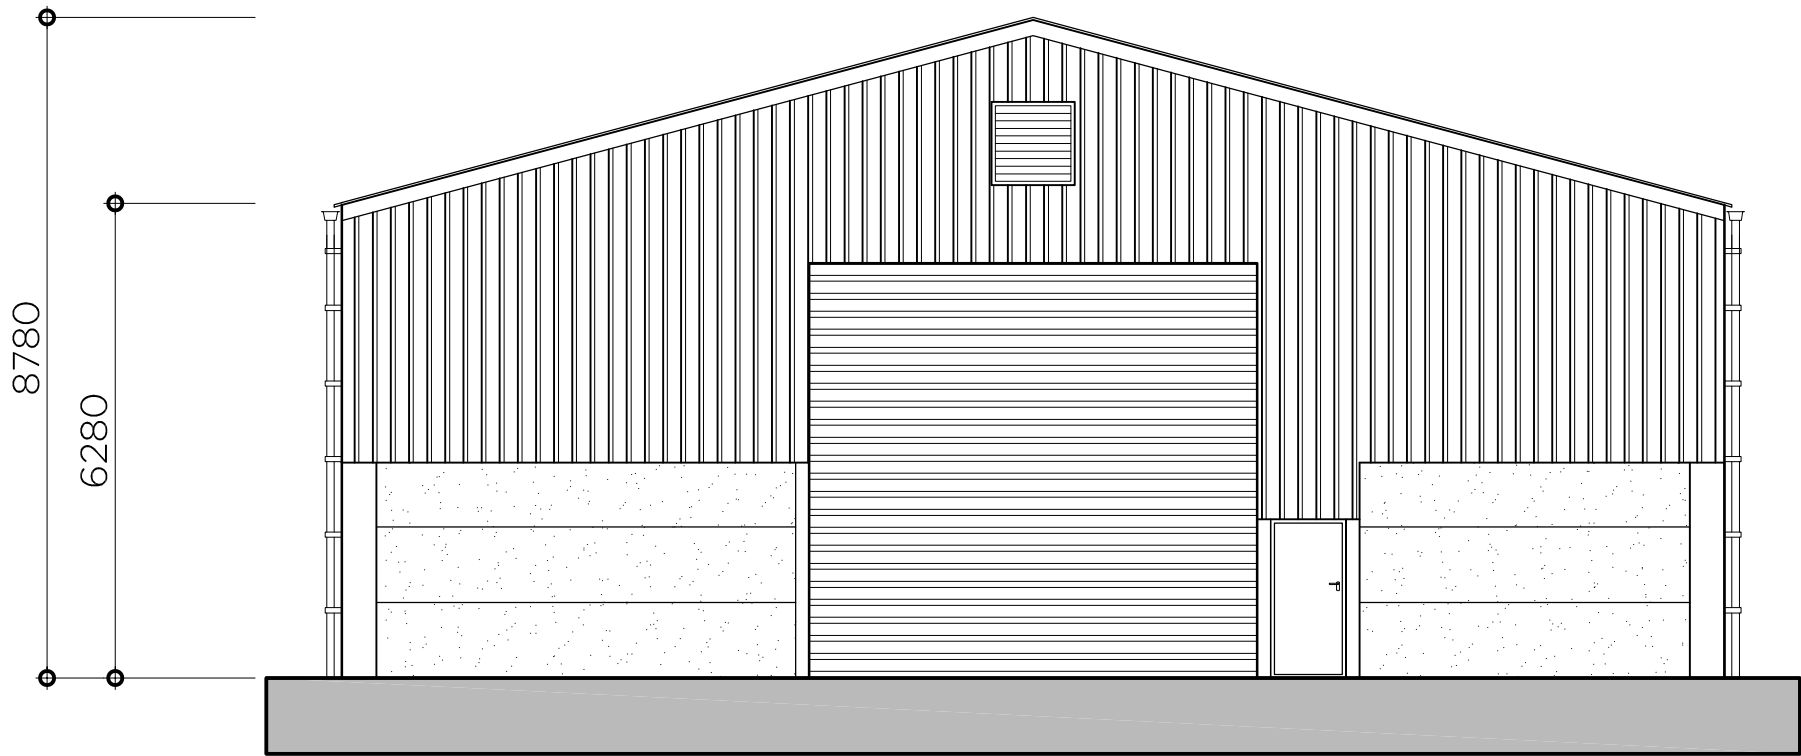


South Elevation (Front)

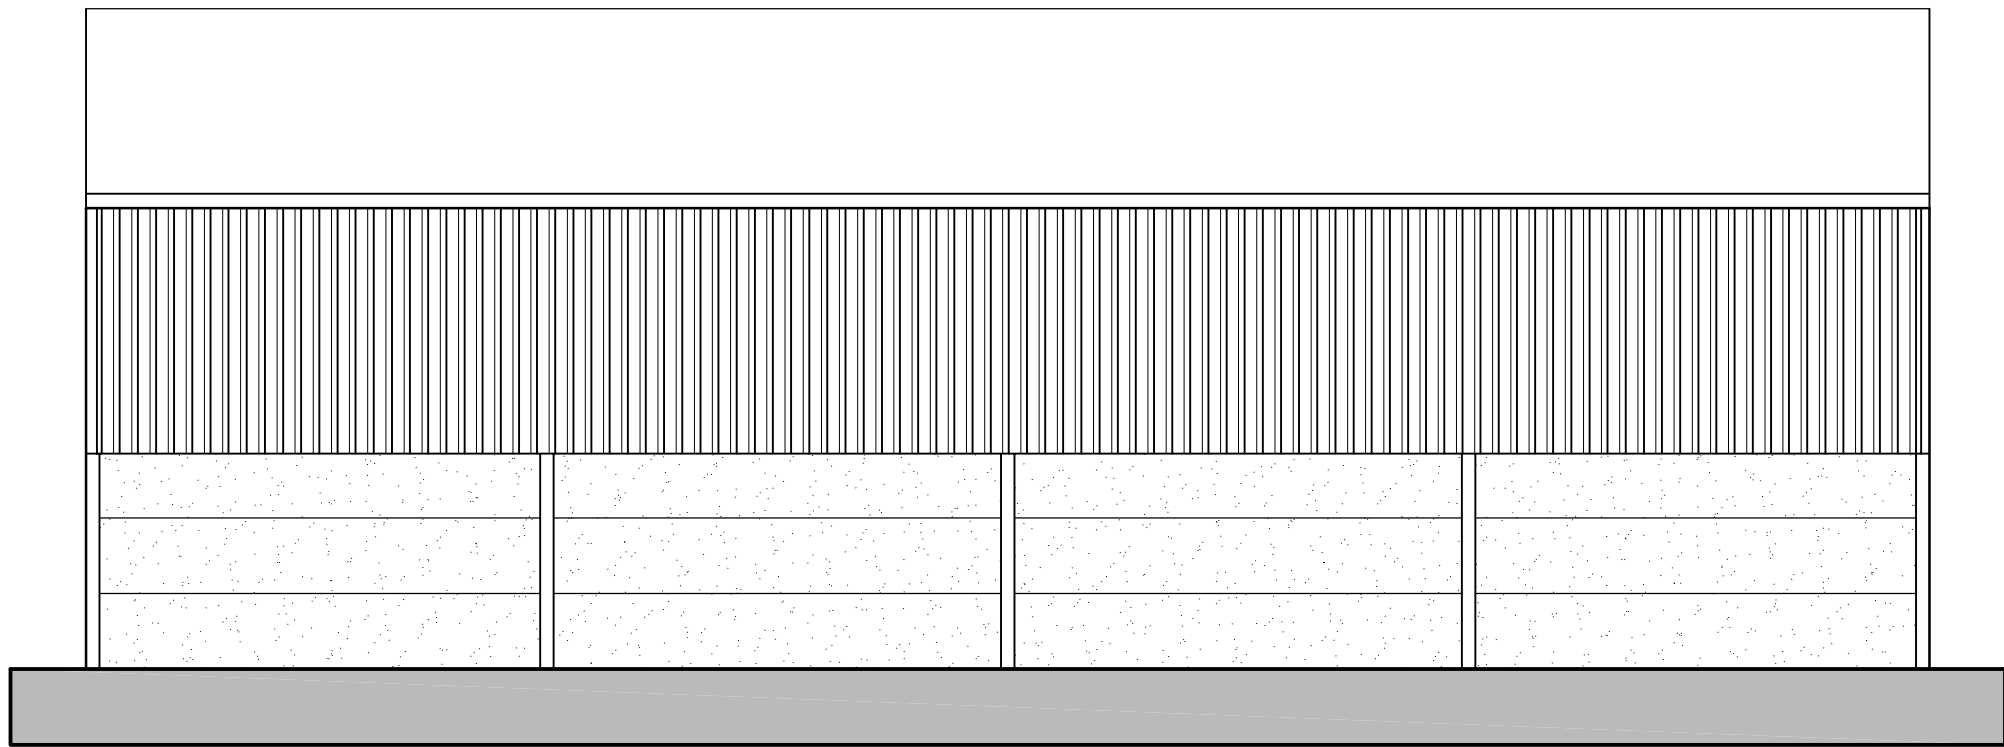

West Elevation (Side)

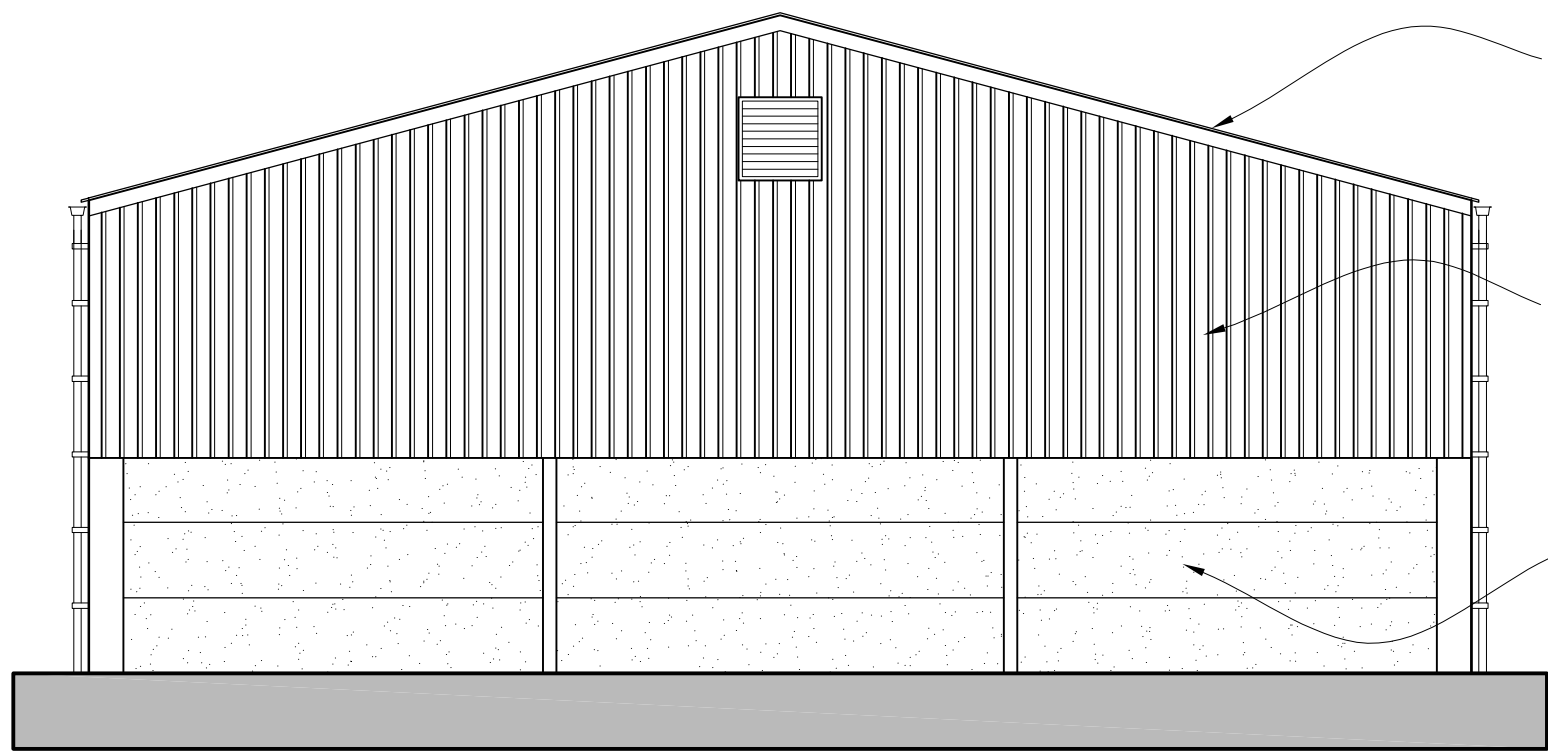

North Elevation (Rear)

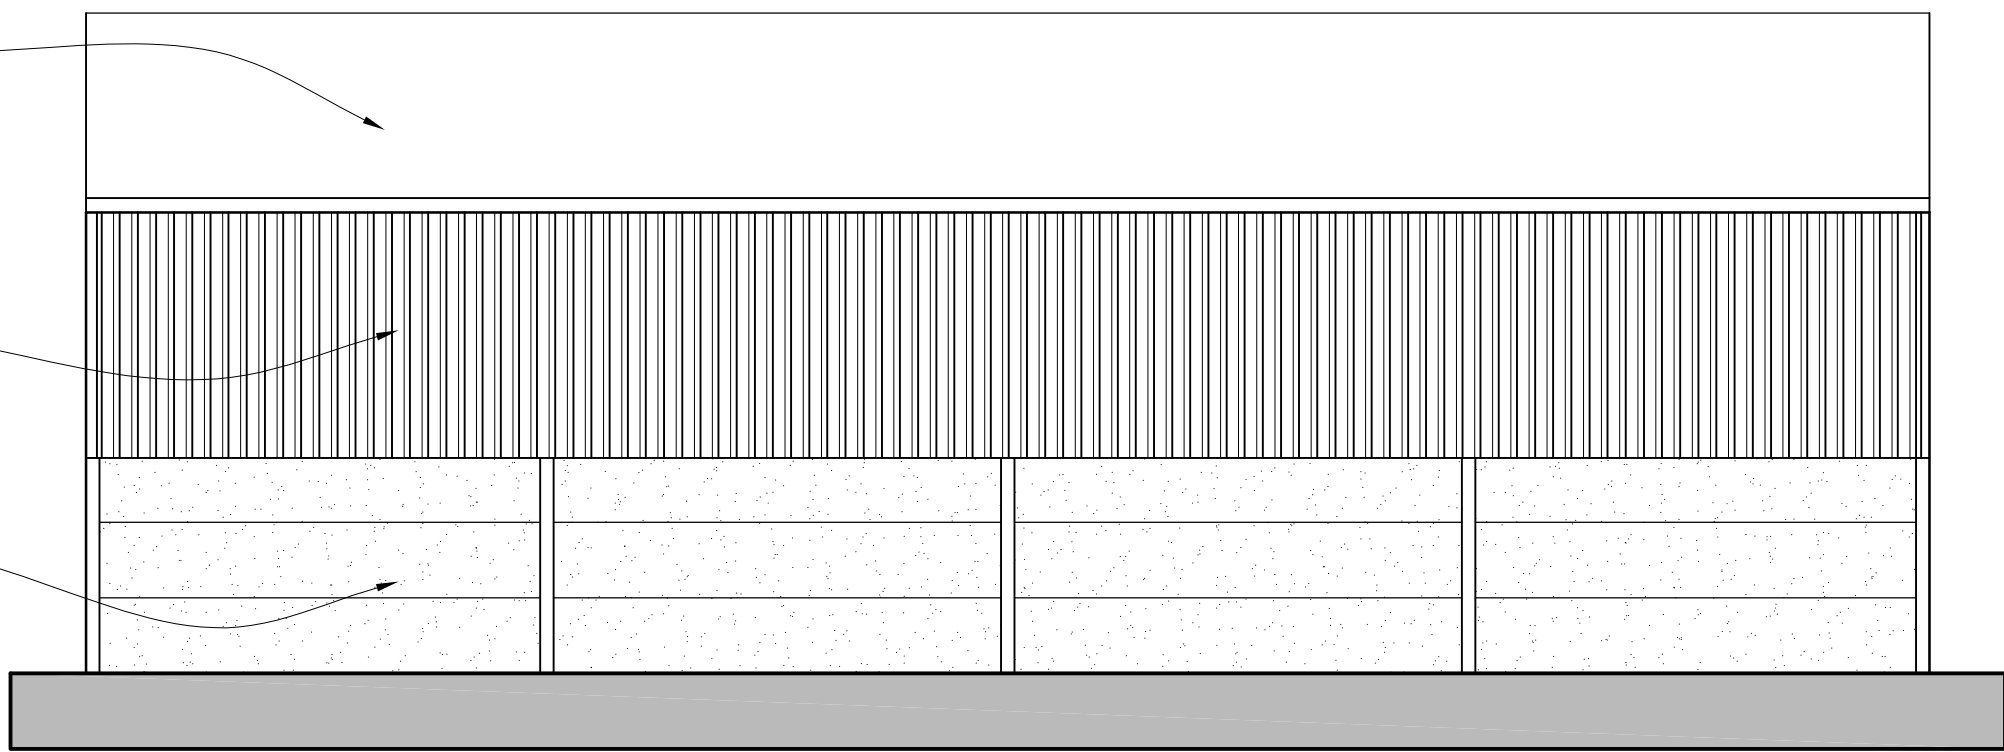

East Elevation (Side)

Specification: 24,384m (80') X 18,288m (60') X Eaves Height 6,096m (20'), Roof Pitch 15.0 degrees.

Purlins: To supply 177 16 steel purlins bolted to frame at 1,375m (4' 6") centres. Eaves beams to be galvanised steel.
Roof Cladding: To supply Cement Fibre 6R reinforced corrugated Natural Grey fibre cement sheets laid in accordance with manufacturers instructions. Ridge to be closed crown cranked. Verges to be finished with fibre cement barge boards.

Eaves to have GH Constructions standard galvanised steel box gutter fixed externally to brackets welded onto stanchions, complete with 2 No 110 diameter PVC down pipes and mastic sealed joints

Side Cladding: Side Cladding to include shedder eaves fillers and foam fillers. Side Cladding to include shedder eaves fillers and foam fillers. To include shedder eaves fillers and foam fillers Both Sides: To be clad down to 3,246m below eaves level with PVC coated box profile steel sheets on 140 16 Steel rails.

End Cladding: End Cladding including shedder flashing and eaves fillers and foam fillers. End Cladding including shedder flashing and eaves fillers and foam fillers Gable End 1: To be clad down 3,246m below eaves with PVC coated box profile steel sheets on 140 16 Steel rails. To have 2 No fixed blade louvres with bird mesh

Doors: 6,096m (20') wide and 5,487m (18') high Roller Shutter Door located Gable End 1 - Centre. Plain galvanised finish with single phase electric operation. 1,000m (3' 3") wide and 2,100m (6' 11") high Steel Personnel Door located Gable End 1 - Centre Offset. Factory primed with lock and handles.

Concrete Panels To supply and fit: 140mm thick concrete panels to both sides and ends to a height of 3.0m

seven22
ARCHITECTURE LTD

22 SHORE VIEW, PETERBOROUGH
CAMBRIDGESHIRE, PE7 8FS
E.info@seven22.co.uk - T.07799 585277

PROJECT
PROPOSED GRAIN STORE
REAR OF 132 NORTHORPE ROAD
DONINGTON
LINCOLNSHIRE
PE11 4XX

CLIENT
Mr J PEARSON

TITLE
PROPOSED ELEVATIONS

DRAWING No.
107 P03

SCALE 1:100 @ A1	DATE MARCH 2025	REV
---------------------	--------------------	-----