


East elevation

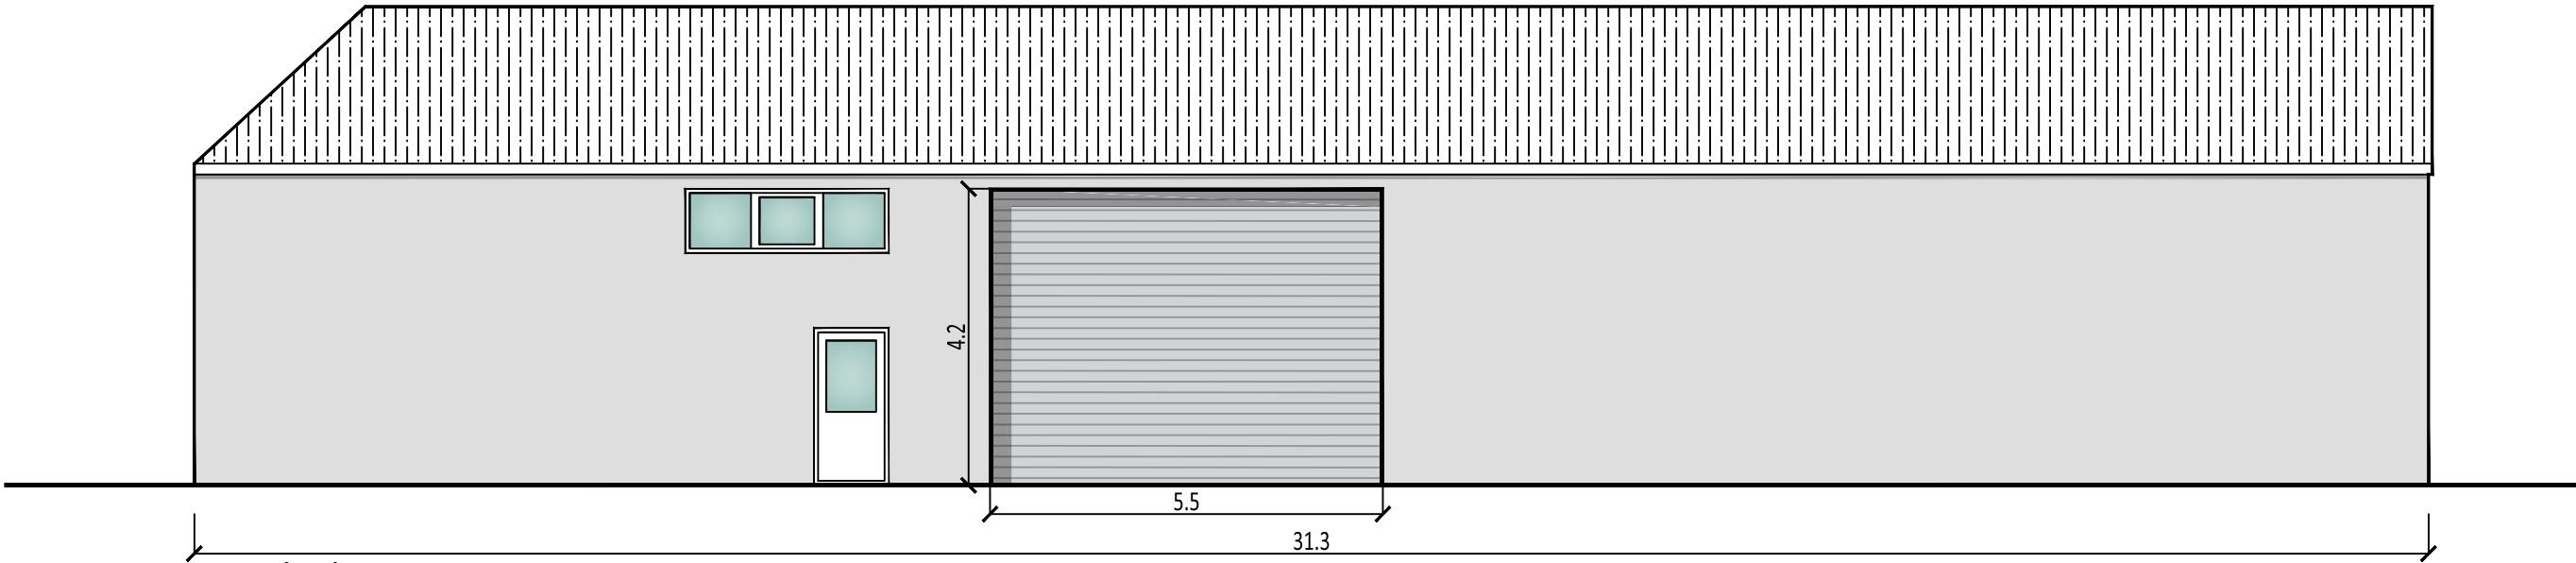


South elevation

Note: Roller shutter door, fire escape and window to be taken from existing building

CDM NOTE:

The design has been undertaken as far as possible to avoid risks to health and safety or to reduce and control the effects of any unavoidable risks.

Any relevant information identifying risks which are not able to be eliminated will be included within the project Health and Safety file.

 

THIS DRAWING IS FOR THE
PURPOSE OF OBTAINING
PLANNING PERMISSION ONLY

Rev.	By	Notes	Date
rdc Robert Doughty Consultancy 32 High Street, Helpingham Sleaford, Lincolnshire NG34 0RA Tel: 01529 421646 Fax: 01529 421358 Email: admin@rdc-landplan.co.uk Web: www.rdc-landplan.co.uk			
Client: George Barnsdale & Sons Ltd			
Project: Shed extension, High street, Donington			
Drawing title: Proposed elevations			
Drawing No. 641-9-DD01		Rev.	Drawn WW
Scale 1:100@A3		Date 22/01/16	Checked LMS

All measurements should be checked against on site conditions and any discrepancies should be brought to the attention of the Robert Doughty Consultancy.