



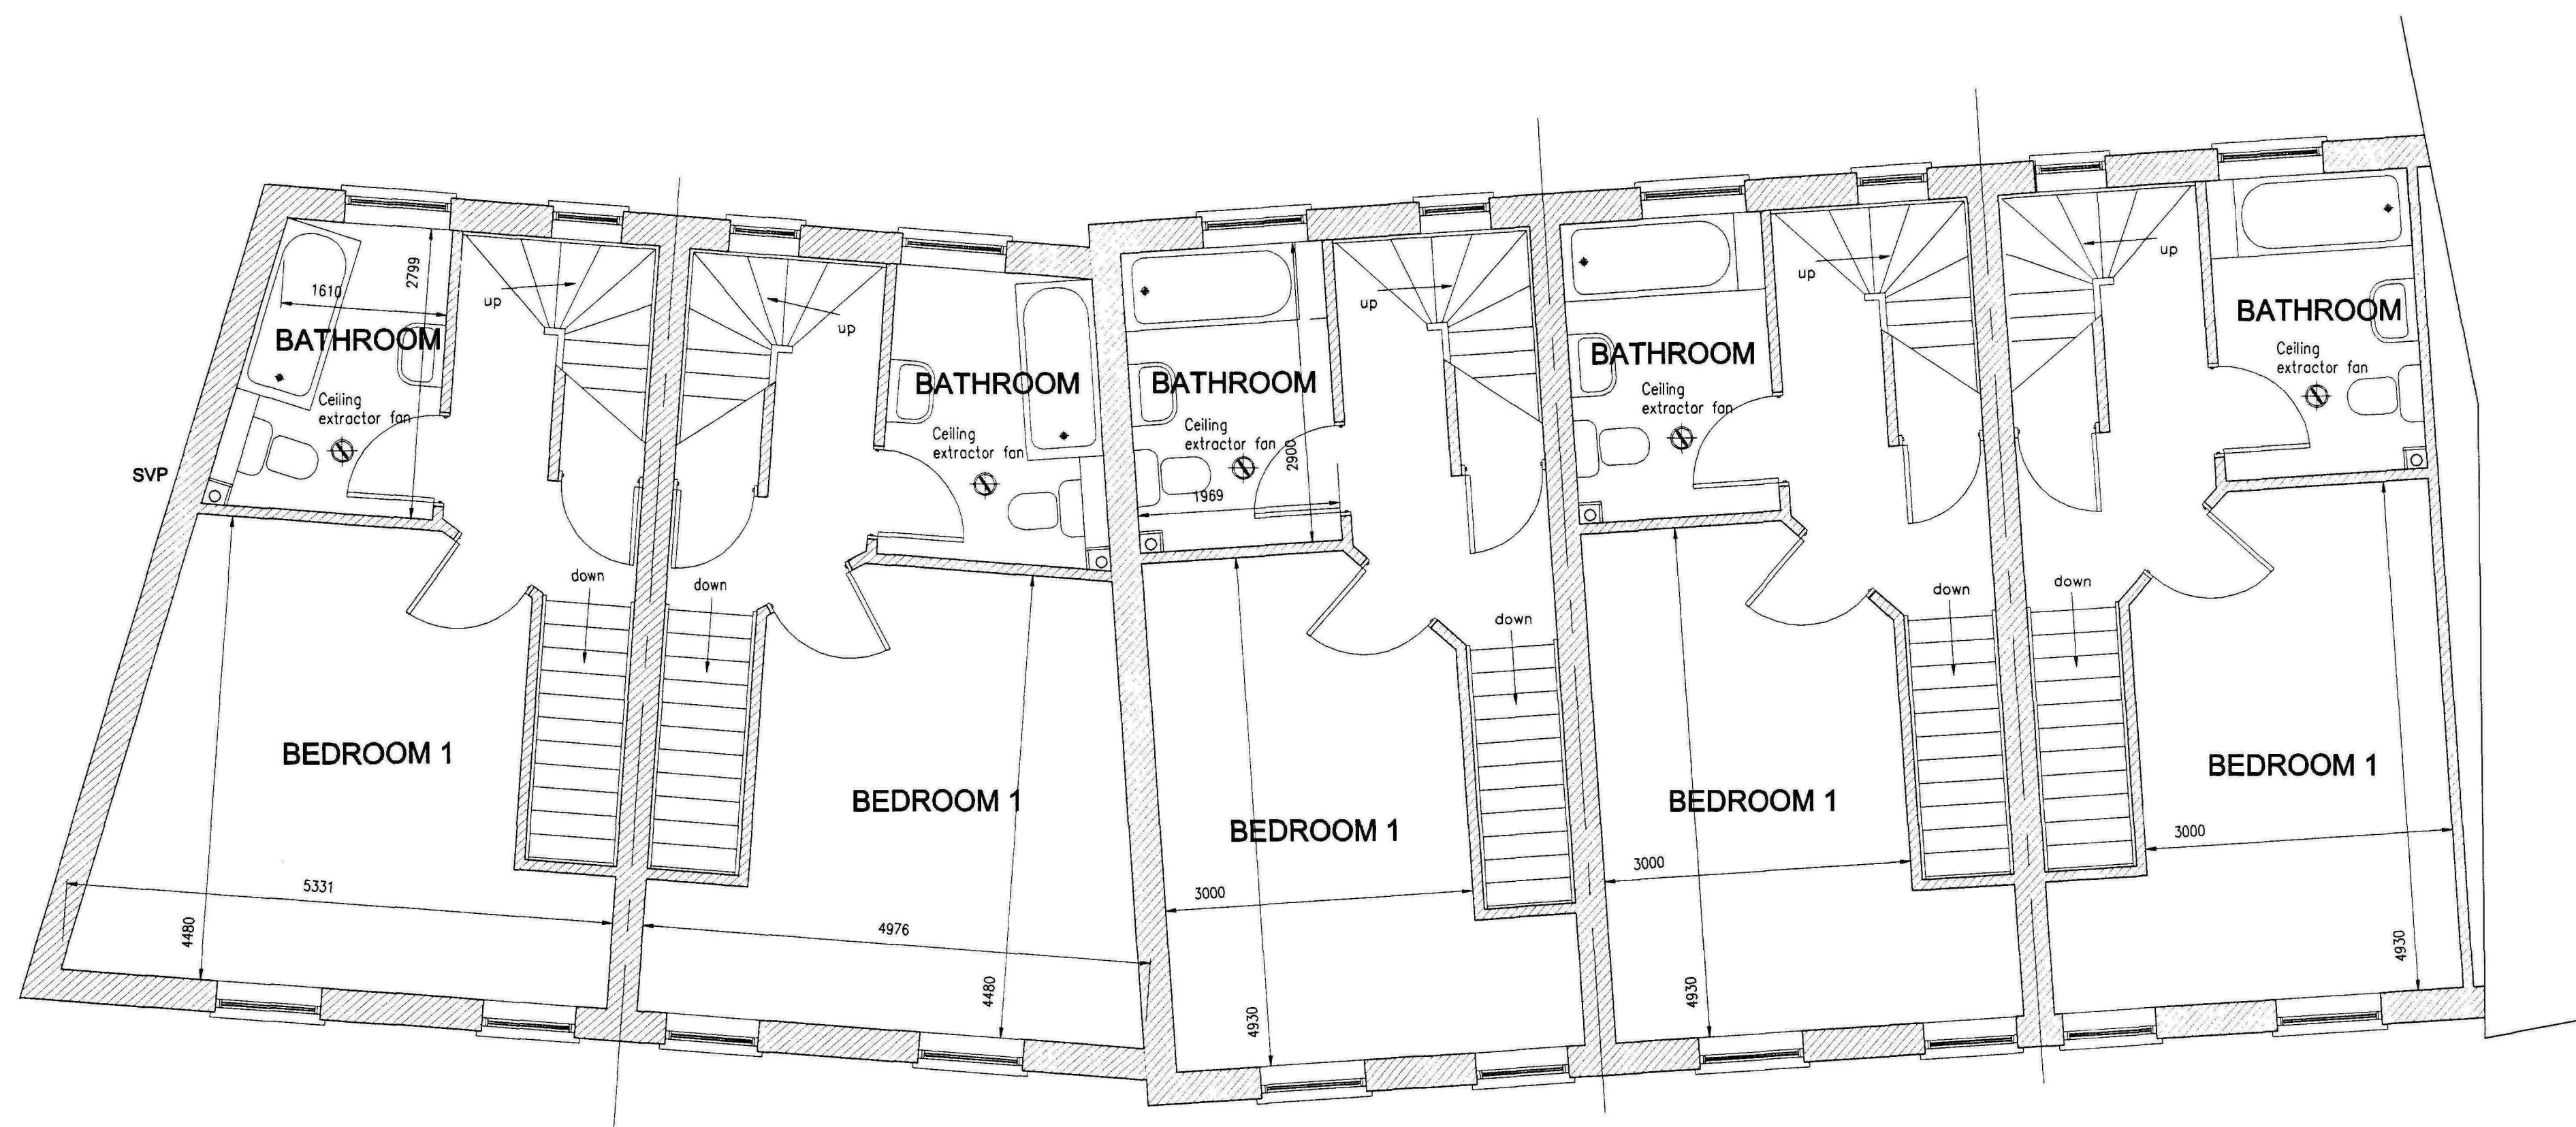

FIRST FLOOR PLAN

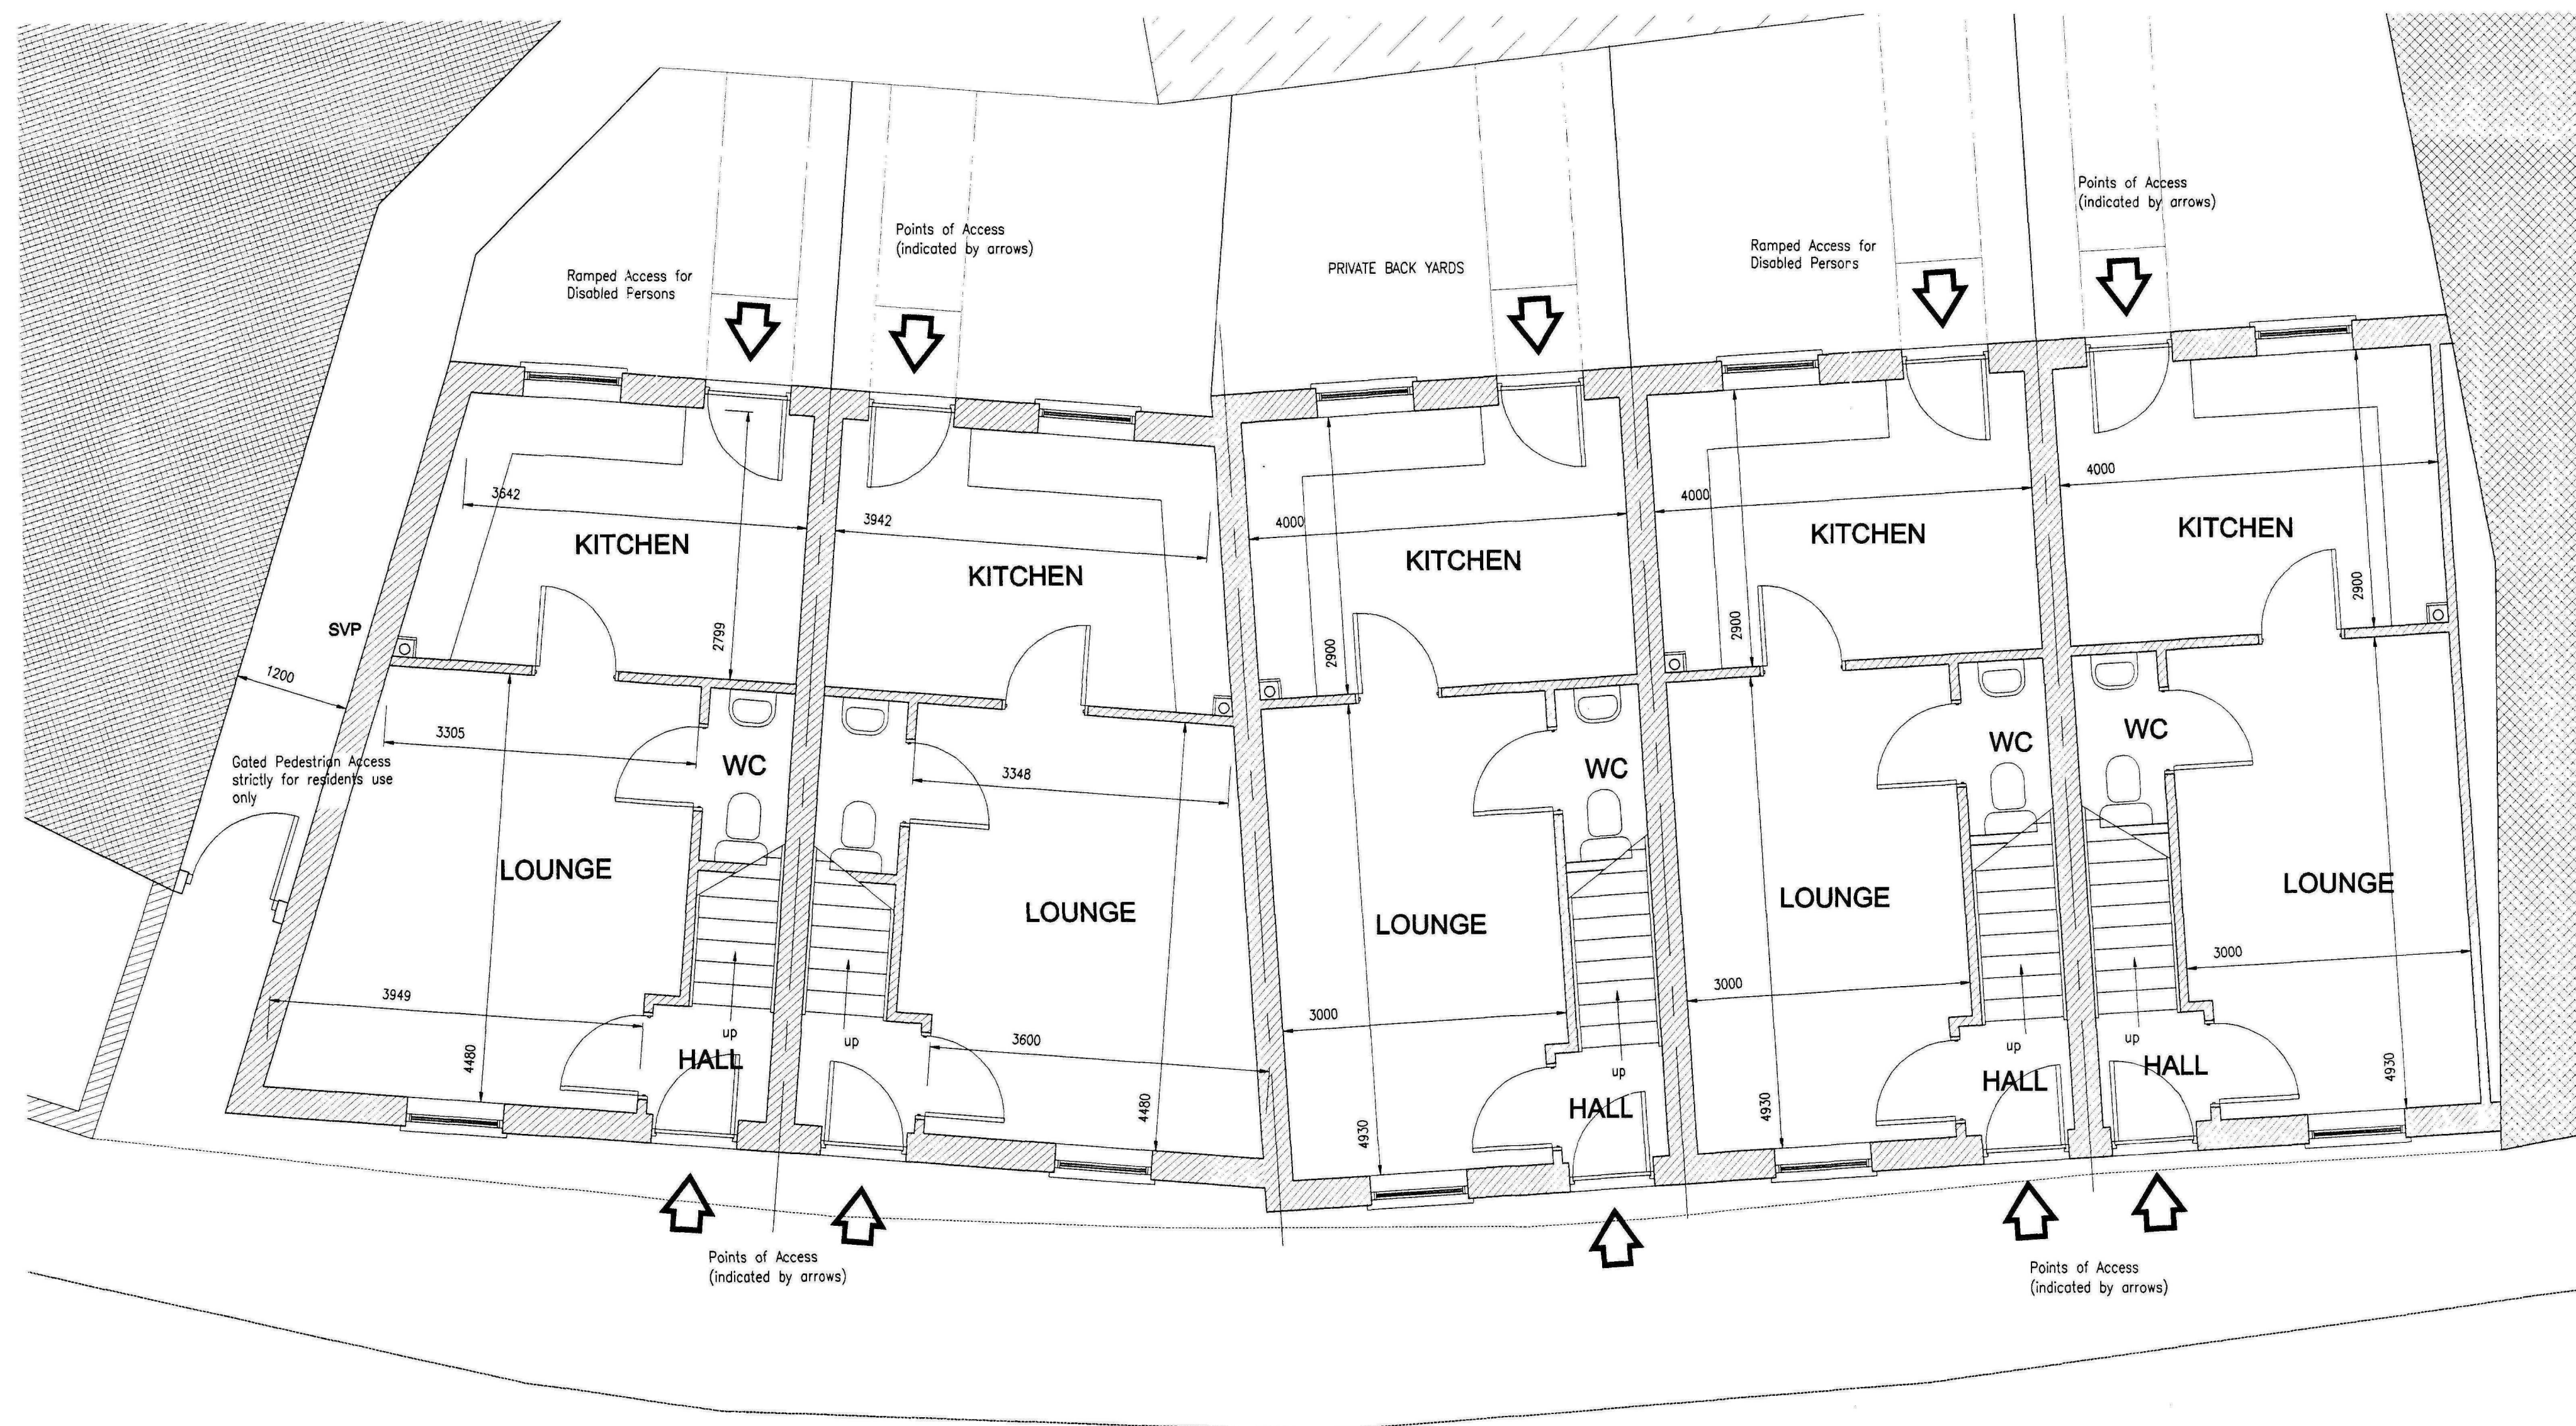


GROUND FLOOR PLAN

THIS DRAWING IS
INDICATIVE ONLY TO
DEMONSTRATE
POSSIBLE LAYOUT
SCALE APPEARANCE
AND ACCESS

COPYRIGHT PETER S LITHGOW 2010

AMENDMENTS

A

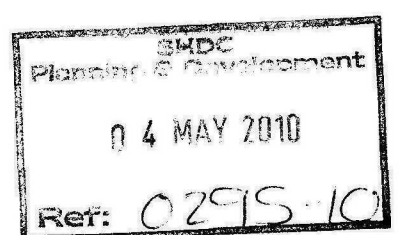

L. A. Building Design
Architectural and Surveying Practice
55 Hannam Boulevard
Spalding
Lincolnshire PE11 1LB
Telephone/Fax: Spalding (01775) 711437


Peter S Lithgow MCIOB MCAT
Member of the Chartered Institute of Building and
Member of the Chartered Institute of Architectural Technologists
project
Nos 4-12 Church Street, DONINGTON,
Spalding,
Lincolnshire, PE11 4UA
client
GLENBRIDGE HOMES LIMITED

drawing	
SITE REDEVELOPMENT INDICATIVE SKETCH DRAWING GENERAL ARRANGEMENT	
date	scale(s)
APRIL 2010	1:50
drawn by	checked
Peter Lithgow	PSL
job no	drawing no
10/02	01

ELEVATIONS




front view

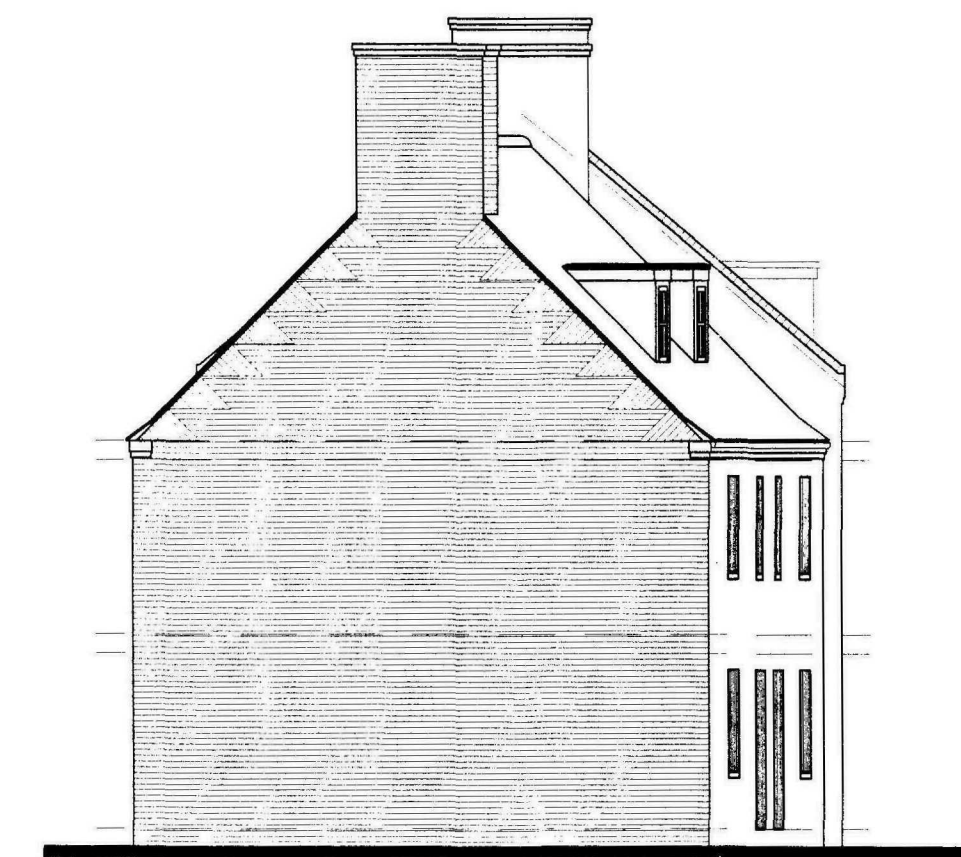

side view



rear view

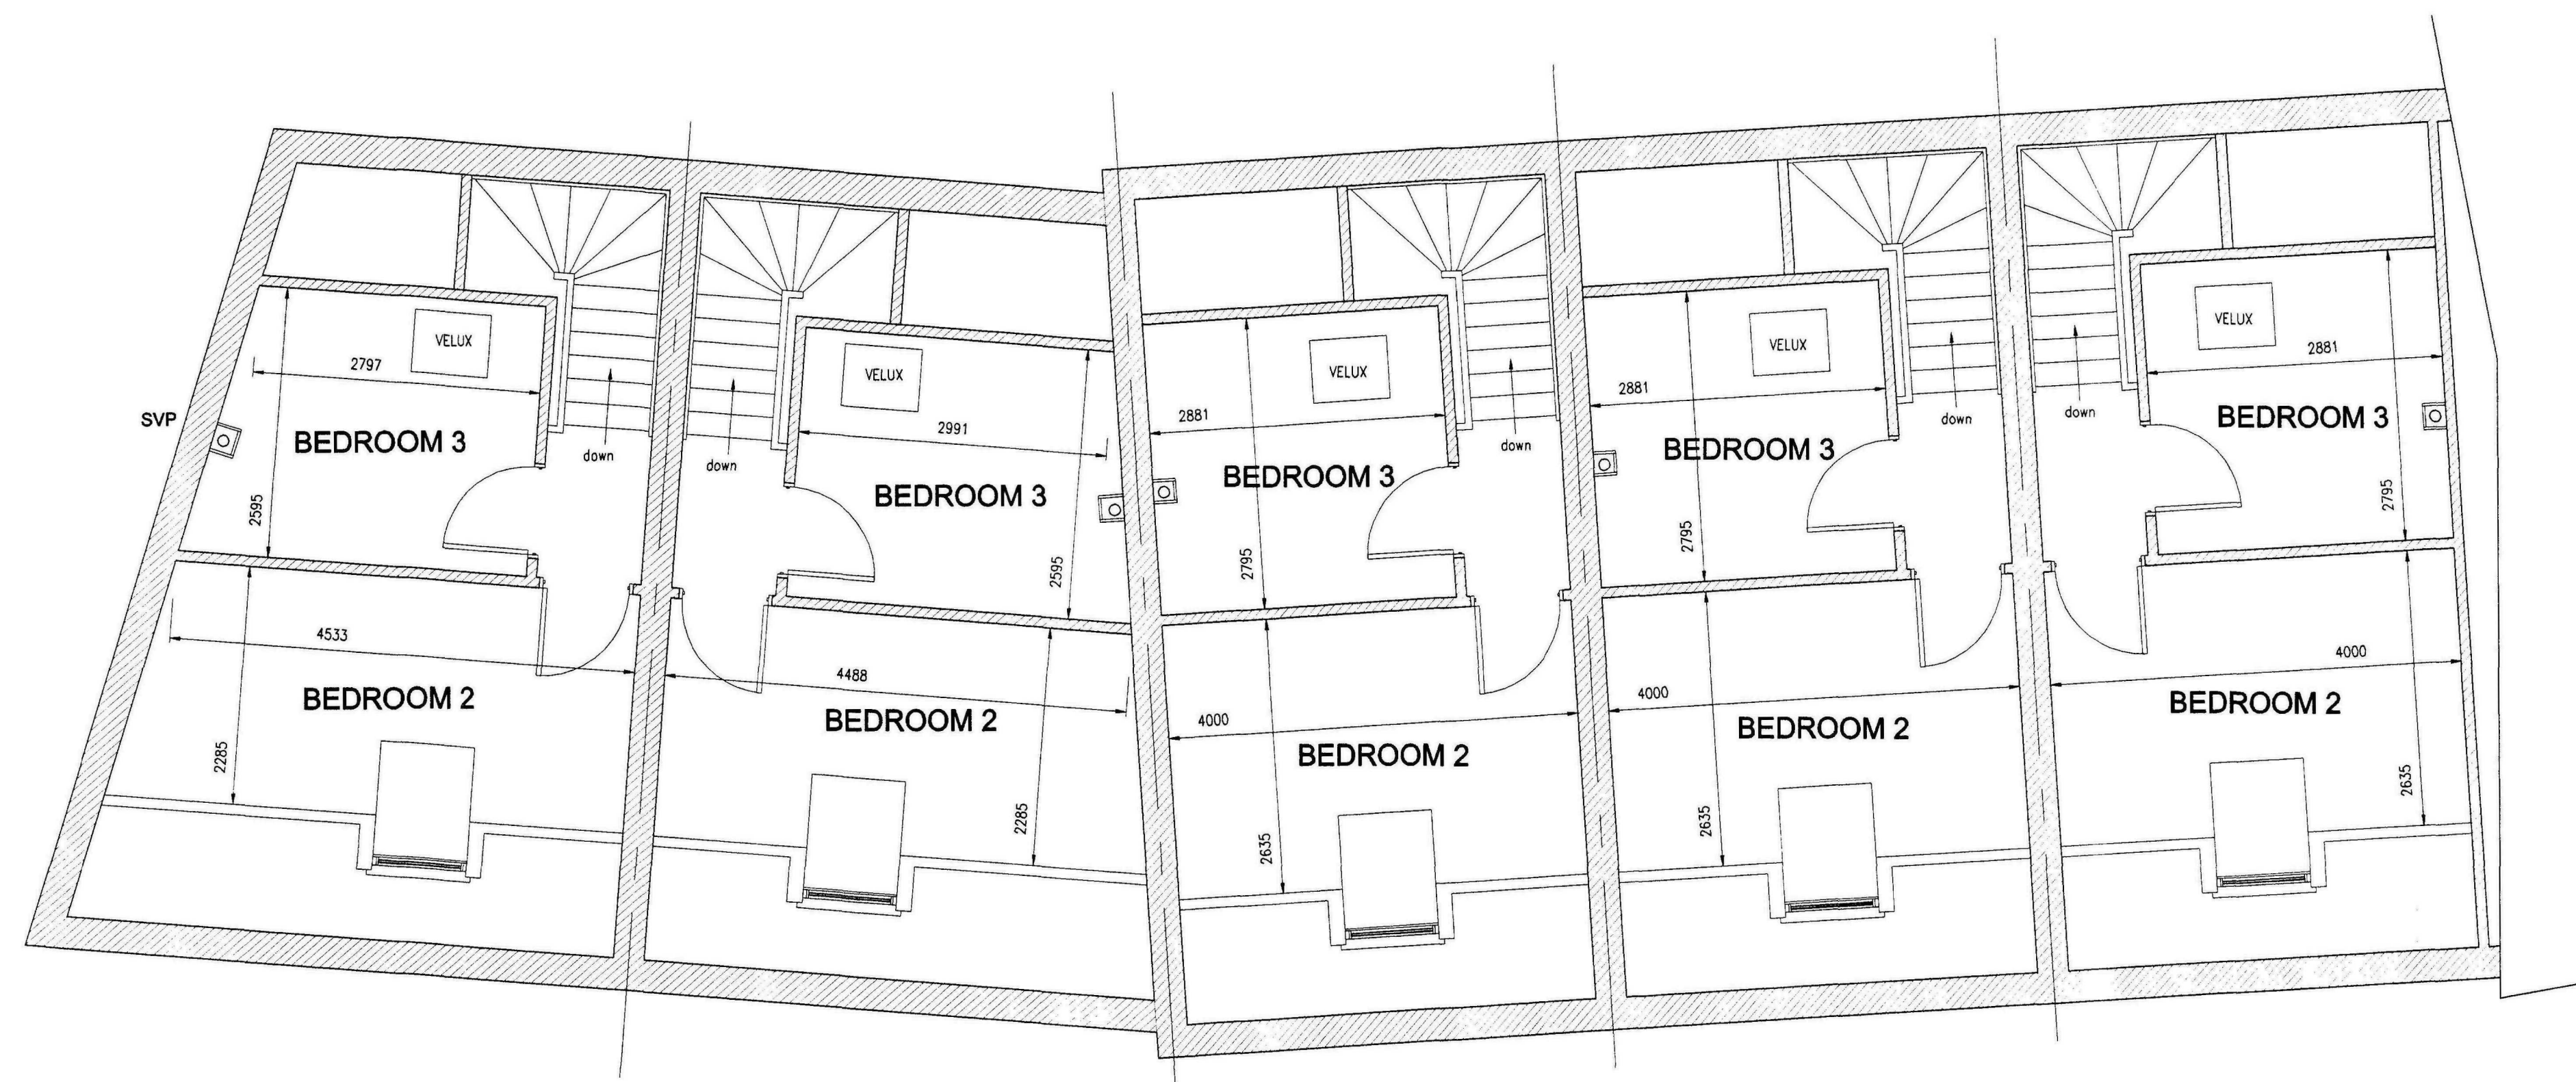


SECOND FLOOR PLAN

THIS DRAWING IS
INDICATIVE ONLY TO
DEMONSTRATE
POSSIBLE LAYOUT
SCALE APPEARANCE
AND ACCESS

COPYRIGHT PETER S LITHGOW 2010

AMENDMENTS

A

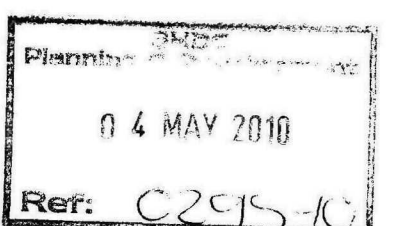

L. A. Building Design
Architectural and Surveying Practice
55 Hannam Boulevard
Spalding
Lincolnshire PE11 1LB
Telephone/Fax: Spalding: (01775) 711437

Peter S Lithgow MCOB MCAT

Member of the Chartered Institute of Building and
Member of the Chartered Institute of Architectural Technologists

project
Nos 4-12 Church Street, DONINGTON,
Spalding,
Lincolnshire, PE11 1UA

client
GLENBRIDGE HOMES LIMITED

drawing
SITE REDEVELOPMENT
INDICATIVE SKETCH DRAWING
GENERAL ARRANGEMENT




date	scale(s)
APRIL 2010	1:50 1:100
drawn by	checked
Peter Lithgow	PSL
job no	drawing no
10/02	02

THIS DRAWING IS
INDICATIVE ONLY TO
DEMONSTRATE
POSSIBLE LAYOUT
SCALE APPEARANCE
AND ACCESS



Location Plan
scale 1:2500

REPRODUCED FROM THE 1/2500 SCALE ORDNANCE SURVEY
MAP UNDER LICENSE BY PERMISSION OF THE CONTROLLER
OF HER MAJESTY'S STATIONERY OFFICE
CROWN COPYRIGHT RESERVED
PLAN FOR IDENTIFICATION PURPOSES ONLY

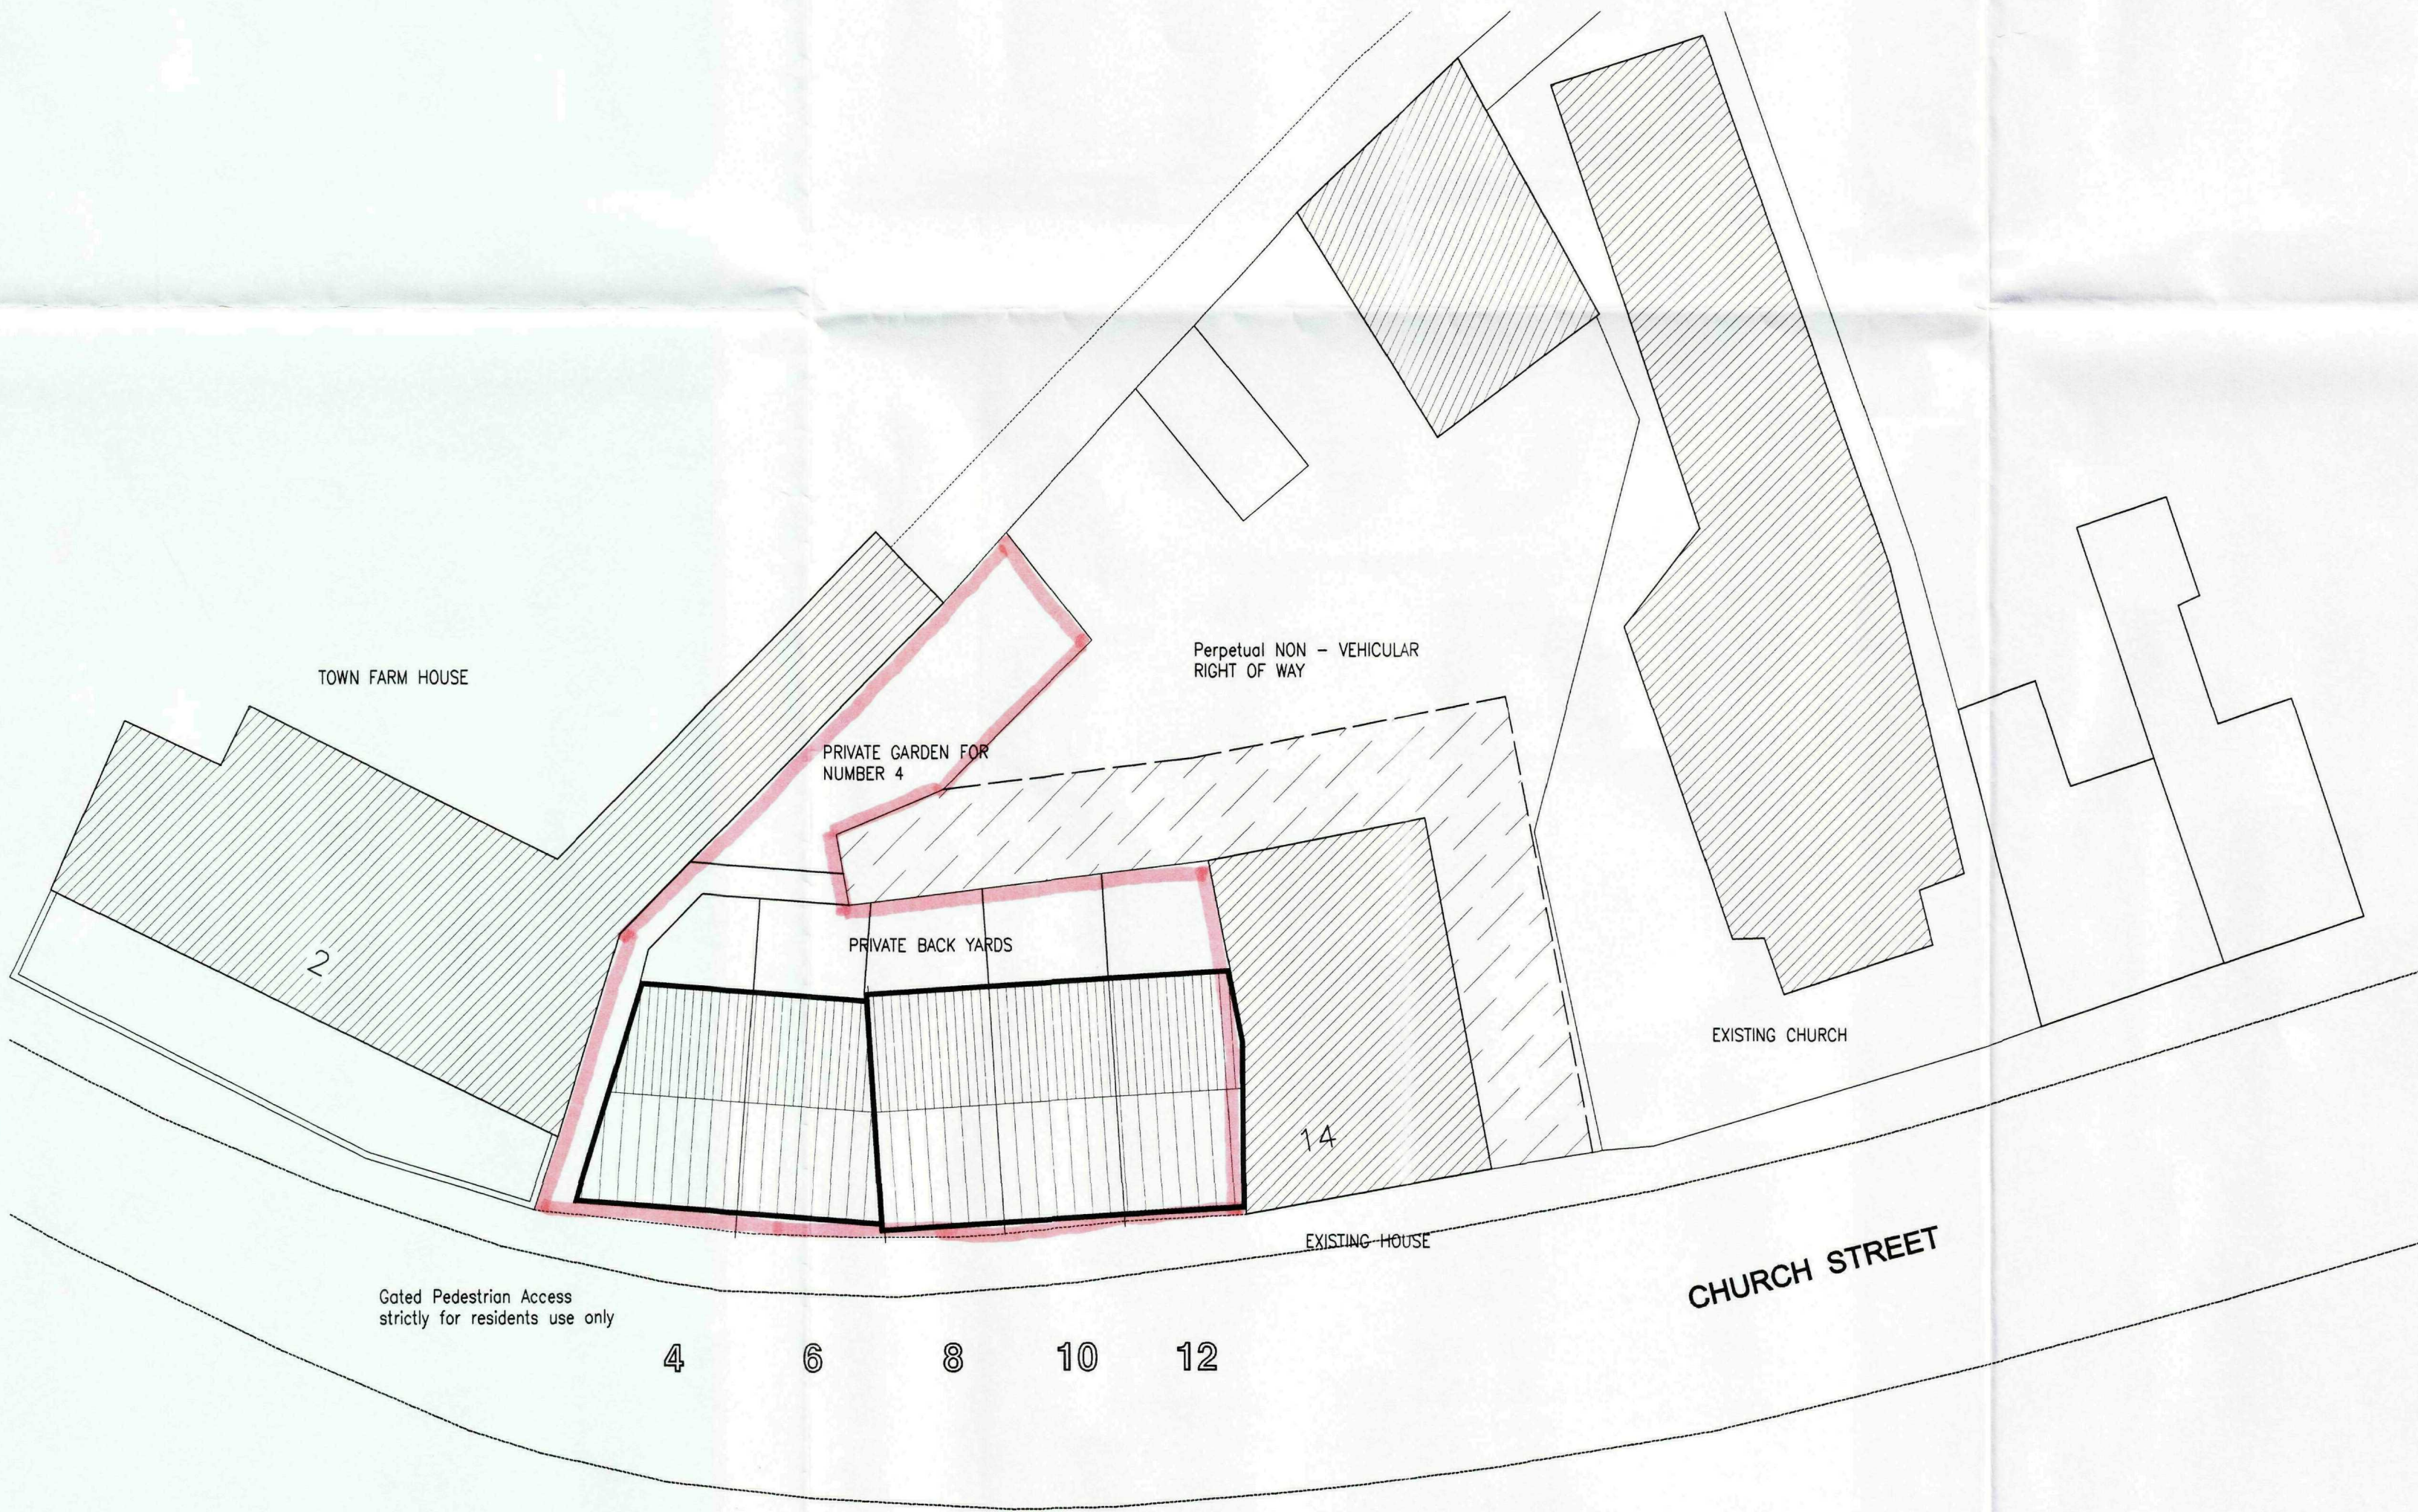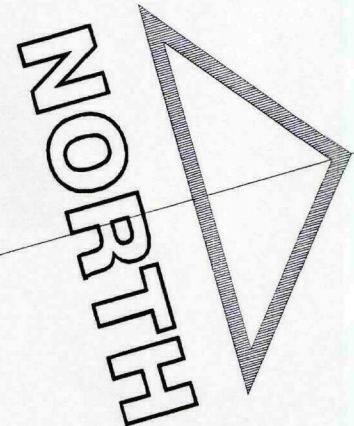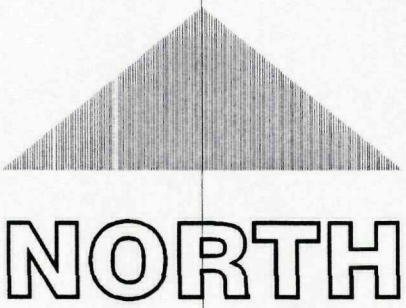


Block Plan
scale 1:200

COPYRIGHT PETER S LITHGOW 2010

AMENDMENTS

A

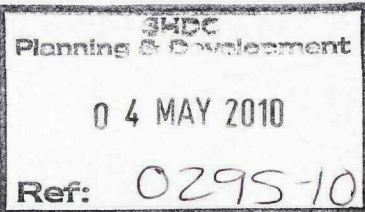

L. A. Building Design

Architecture and Surveying Practice
55 Hannam Boulevard
Spalding
Lincolnshire PE11 1LB
Telephone/Fax: Spalding (01775) 711437

Peter S Lithgow MCOB MCAT

Member of the Chartered Institute of Building and
Member of the Chartered Institute of Architectural Technologists

project
Nos 4-12 Church Street, DONINGTON,
Spalding,
Lincolnshire, PE11 1UA

client

GLENBRIDGE HOMES LIMITED

drawing

SITE REDEVELOPMENT
INDICATIVE SKETCH DRAWING
SITE AND BLOCK PLANS

date

APRIL 2010

drawn by

Peter Lithgow

job no

10/02

scale(s)

1:200 1:2500

checked

PSL

drawing no

03