




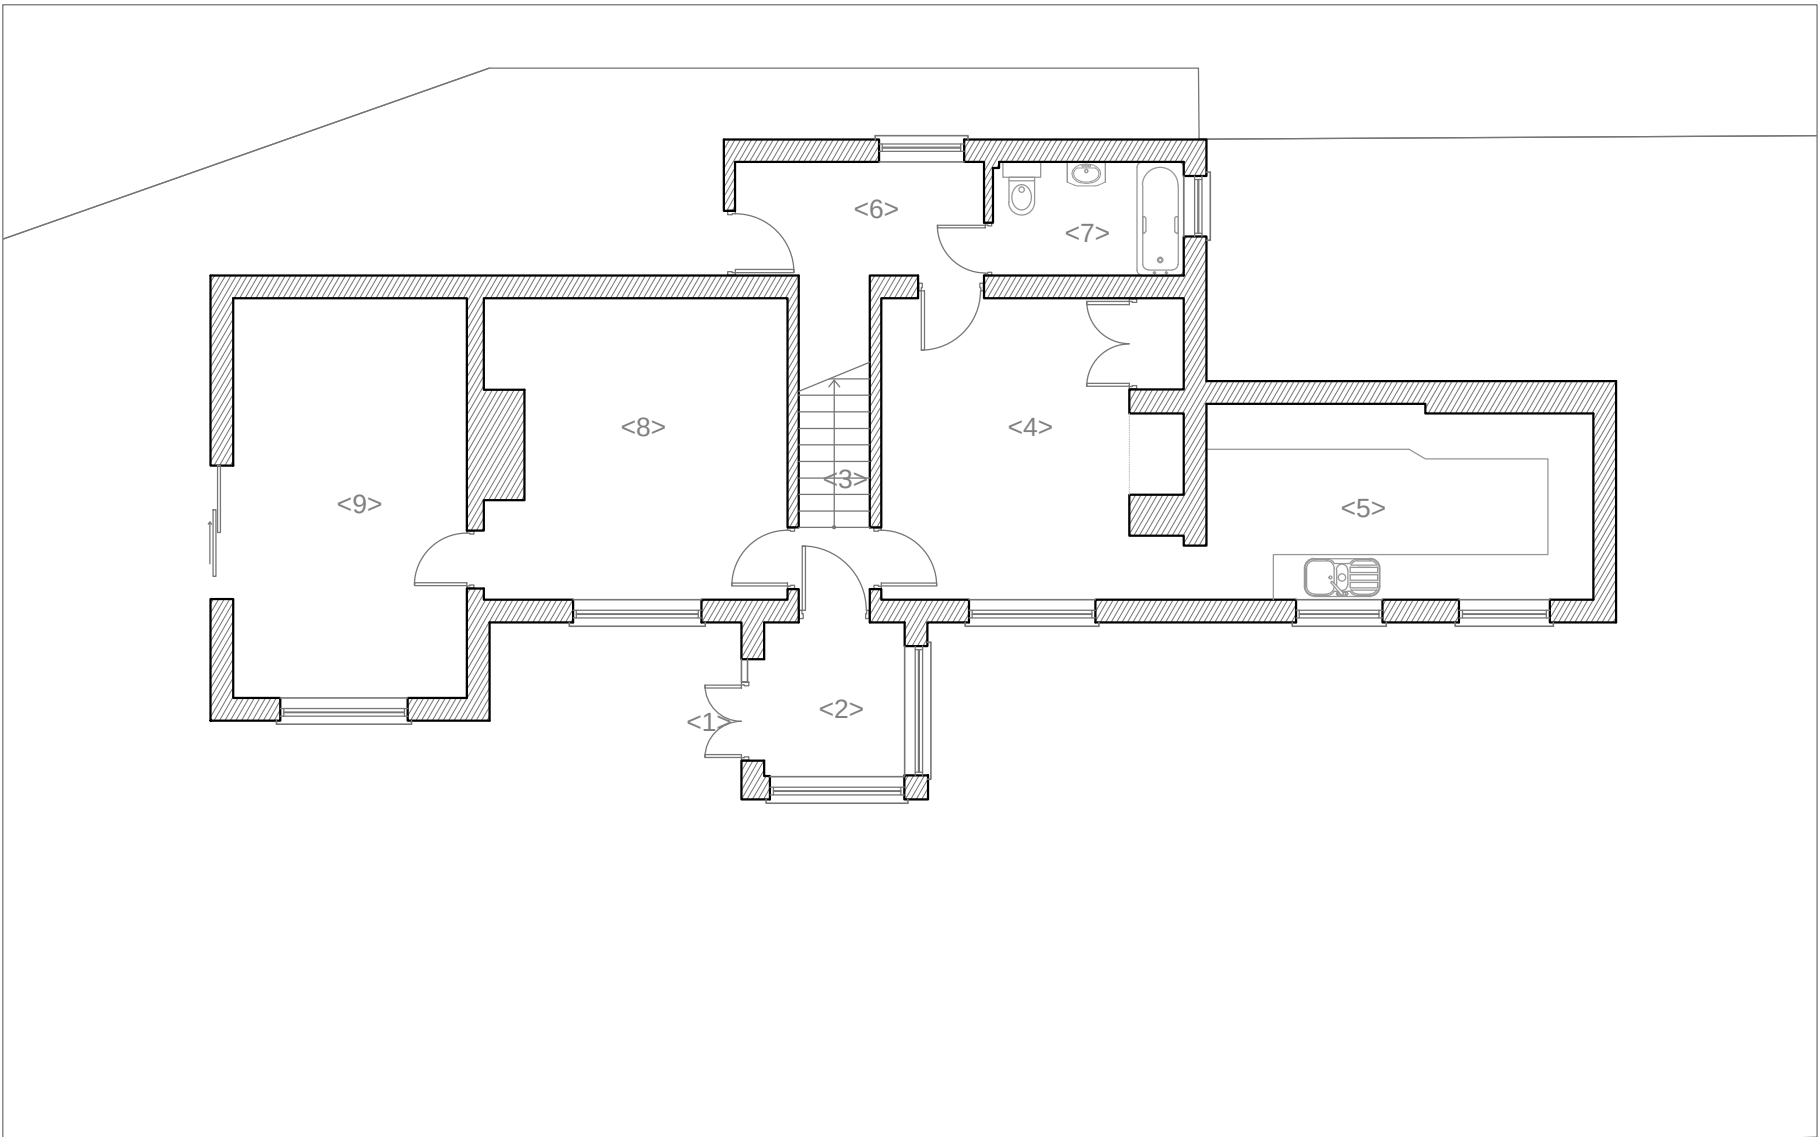


Existing Ground Floor Plan 1:100

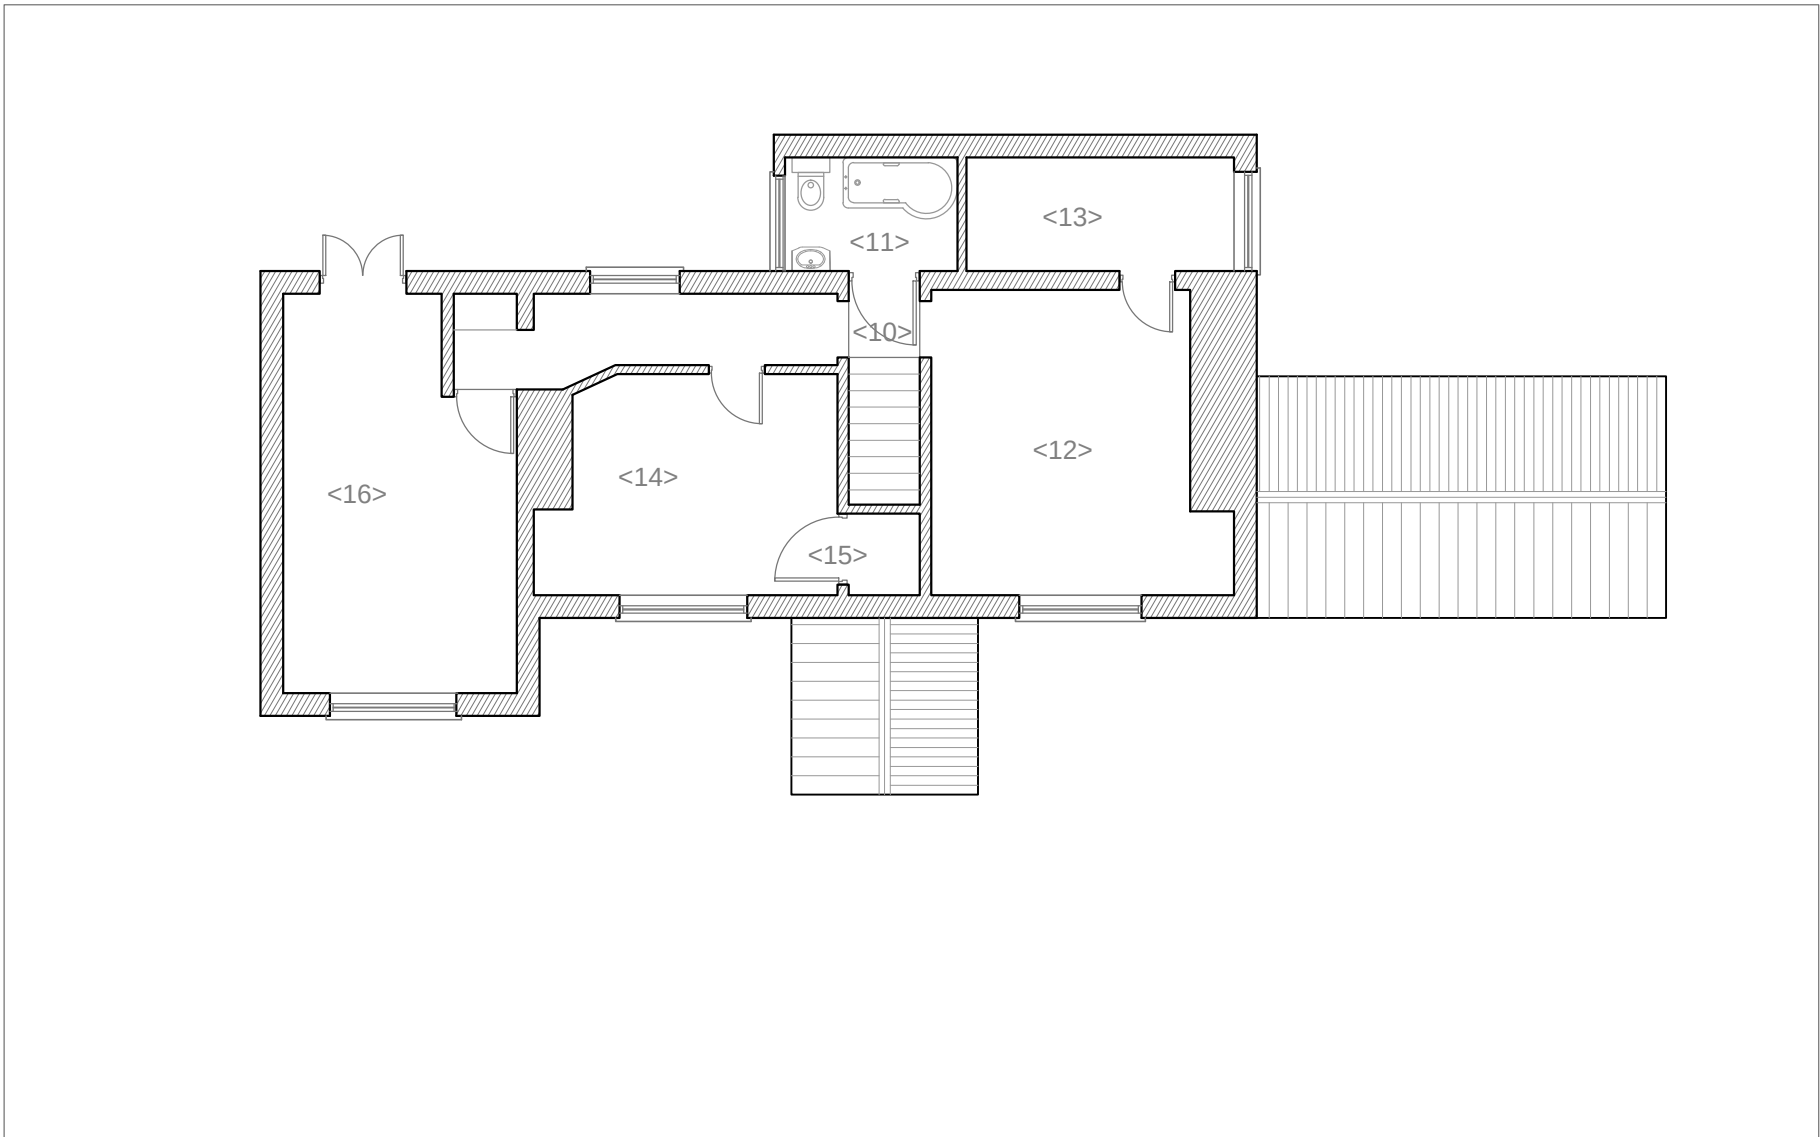

Existing First Floor Plan 1:100

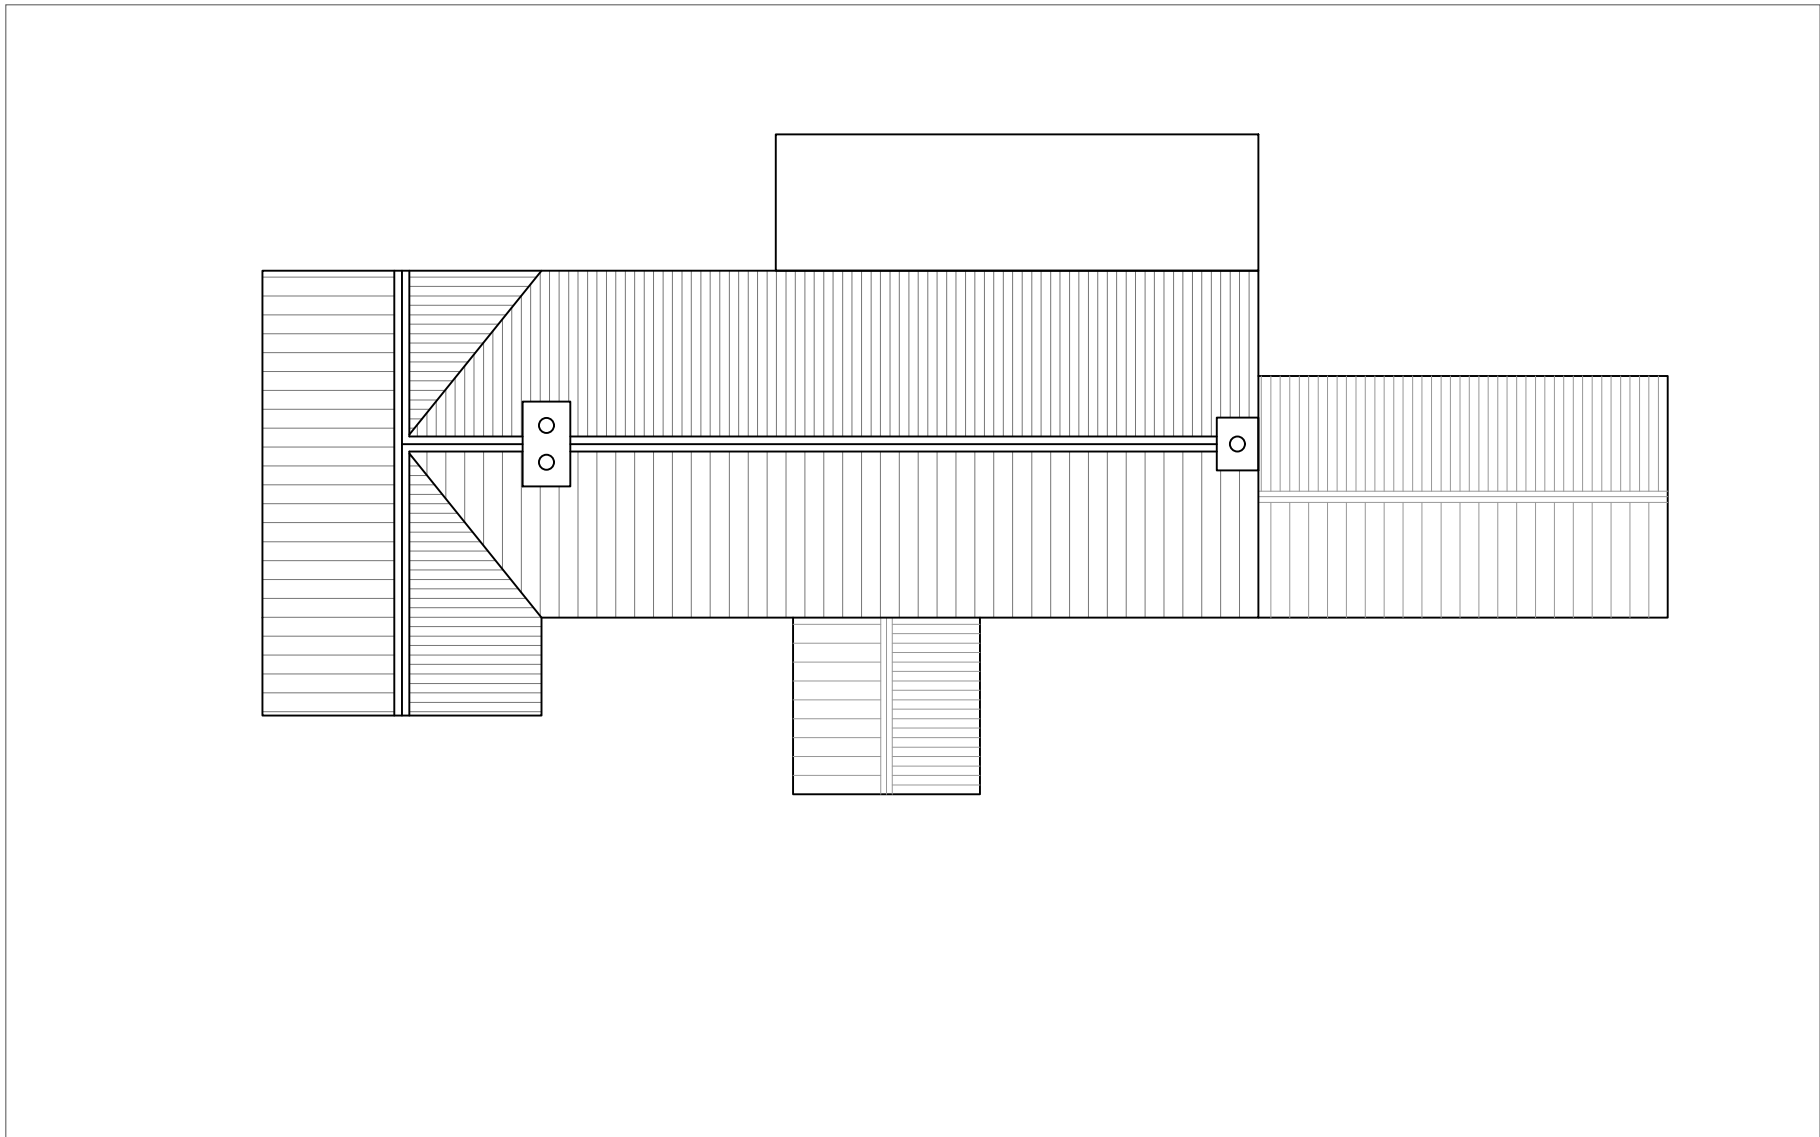

Existing Roof Plan 1:100

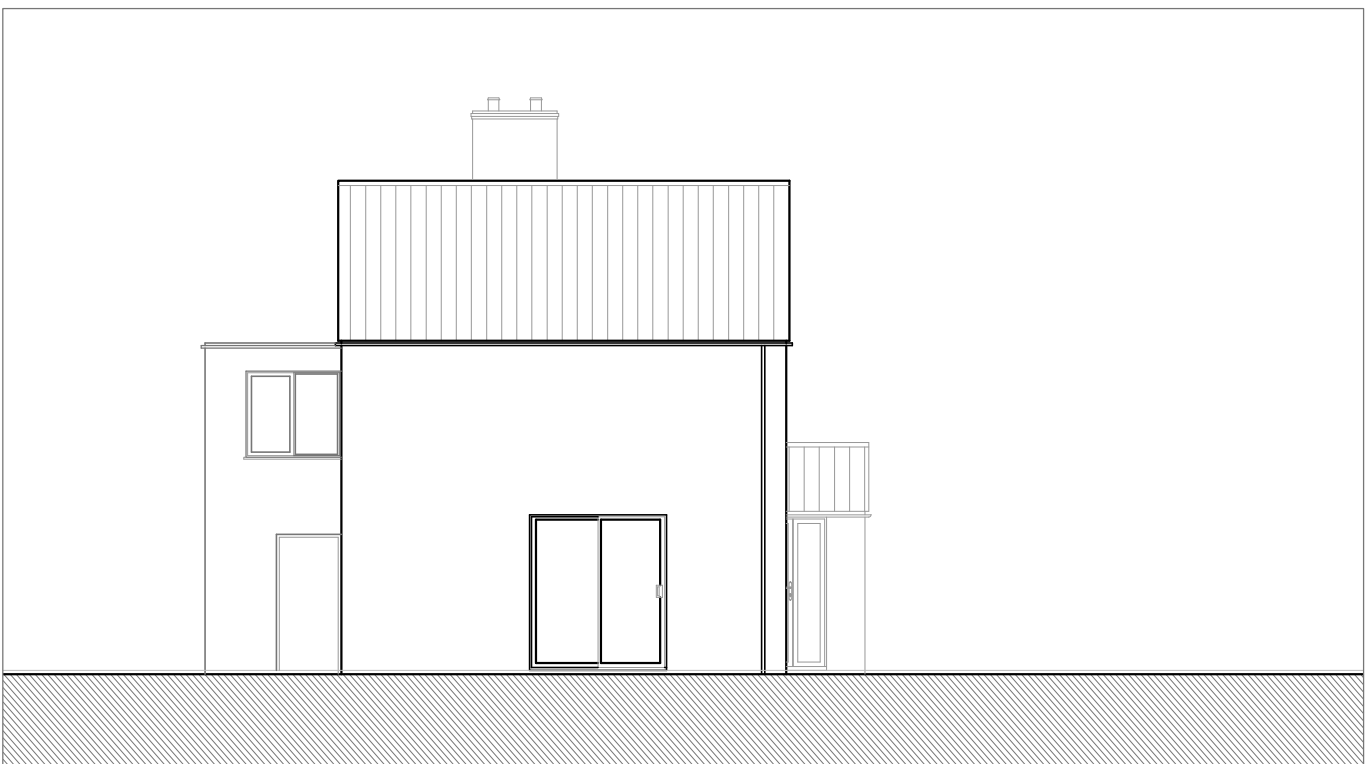


Existing South Elevation 1:100



Existing East Elevation 1:100



Existing North Elevation 1:100

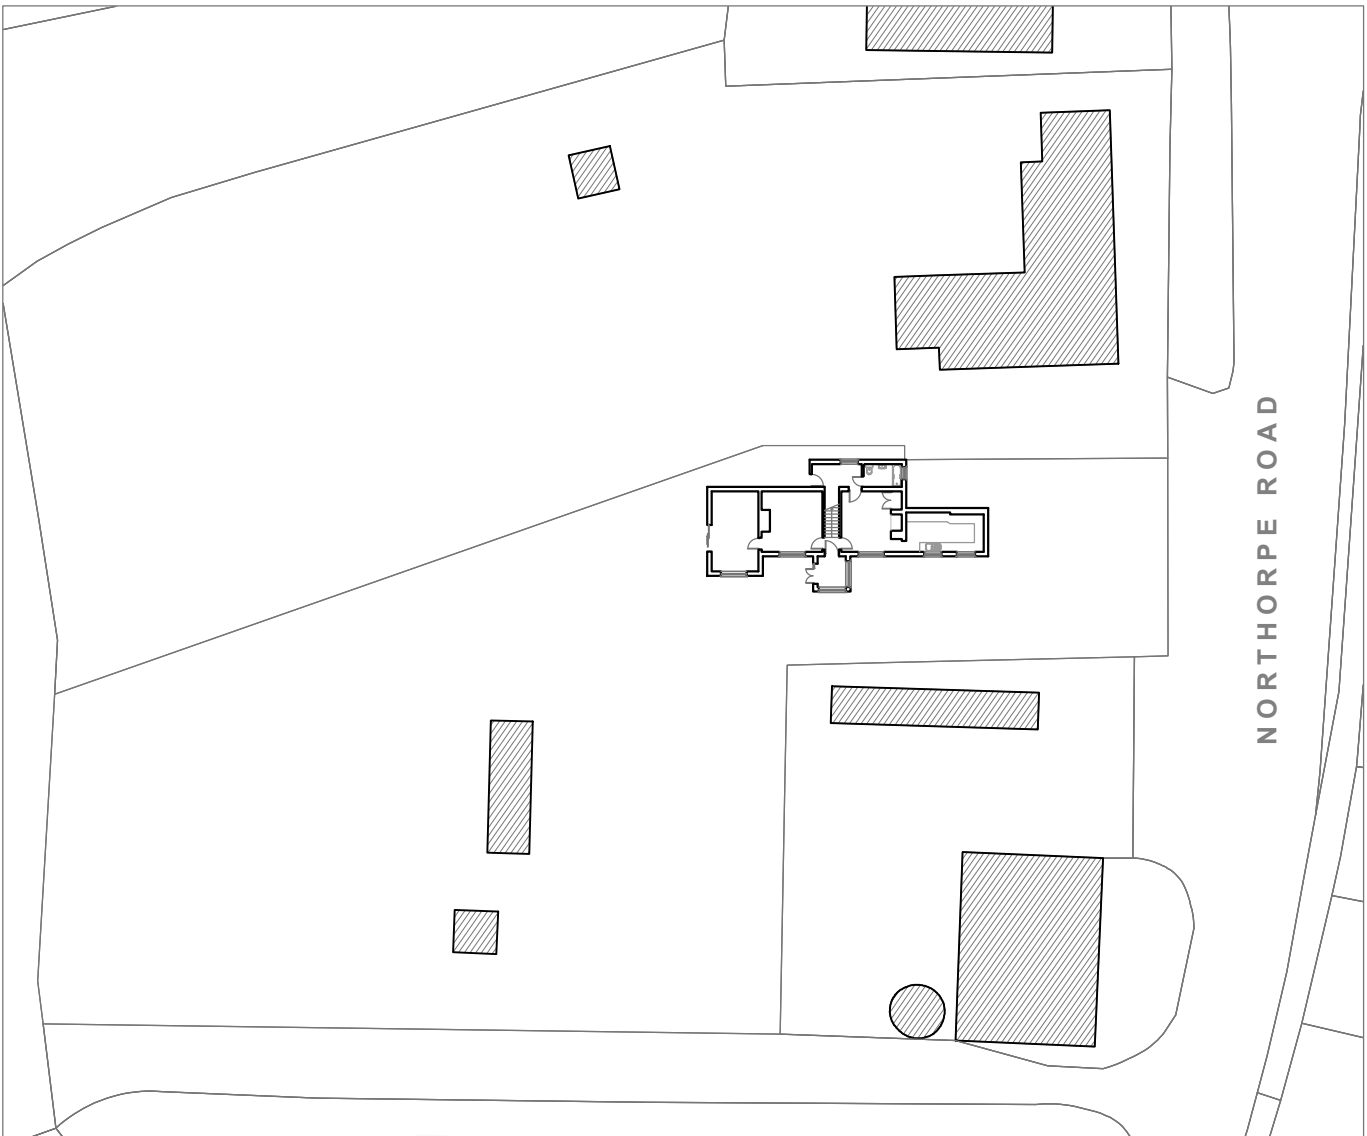

Existing Site Plan 1:500

**Notes**

Do not scale off this drawing - All dimensions and setting out to be verified on site. If in doubt contact the originator for clarification.

The contents of this drawing are covered by copyright and remain the property of Guy Forman Architect. The drawing is issued on the condition that it is not copied, reproduced, retained or disclosed to any unauthorised person, either wholly or in part without the consent in writing of Guy Forman Architect.

**LEGEND (Existing Plans)**

- <1> Entrance
- <2> Entrance Hall
- <3> Stairs
- <4> Dining Space
- <5> Kitchen
- <6> Utility
- <7> Bathroom
- <8> Living Room
- <9> Garden Room
- <10> Landing
- <11> Bathroom
- <12> Bedroom
- <13> Dressing Room
- <14> Bedroom
- <15> Storage
- <16> Bedroom

| Rev | Description | Date | By | Chk |
|-----|-------------|------|----|-----|
|-----|-------------|------|----|-----|

**FOR PLANNING**

60 Northorpe Road, Donington  
Proposed Extension

**guyforman**  
ARCHITECT & PLANNERS

The Old Mill - Chapel Hill - Lincolnshire - LN4 4QB  
guy@guyformanarchitects.com  
Office: 01526 268181

**Existing  
Plans & Elevations**

|                    |                   |              |                |
|--------------------|-------------------|--------------|----------------|
| Scale:<br>A1 Sheet | Date:<br>23/01/23 | Drawn:<br>GF | Checked:<br>GF |
|--------------------|-------------------|--------------|----------------|

|                              |           |
|------------------------------|-----------|
| Drawing No.:<br>435-SPE-E-01 | Rev:<br>- |
|------------------------------|-----------|