
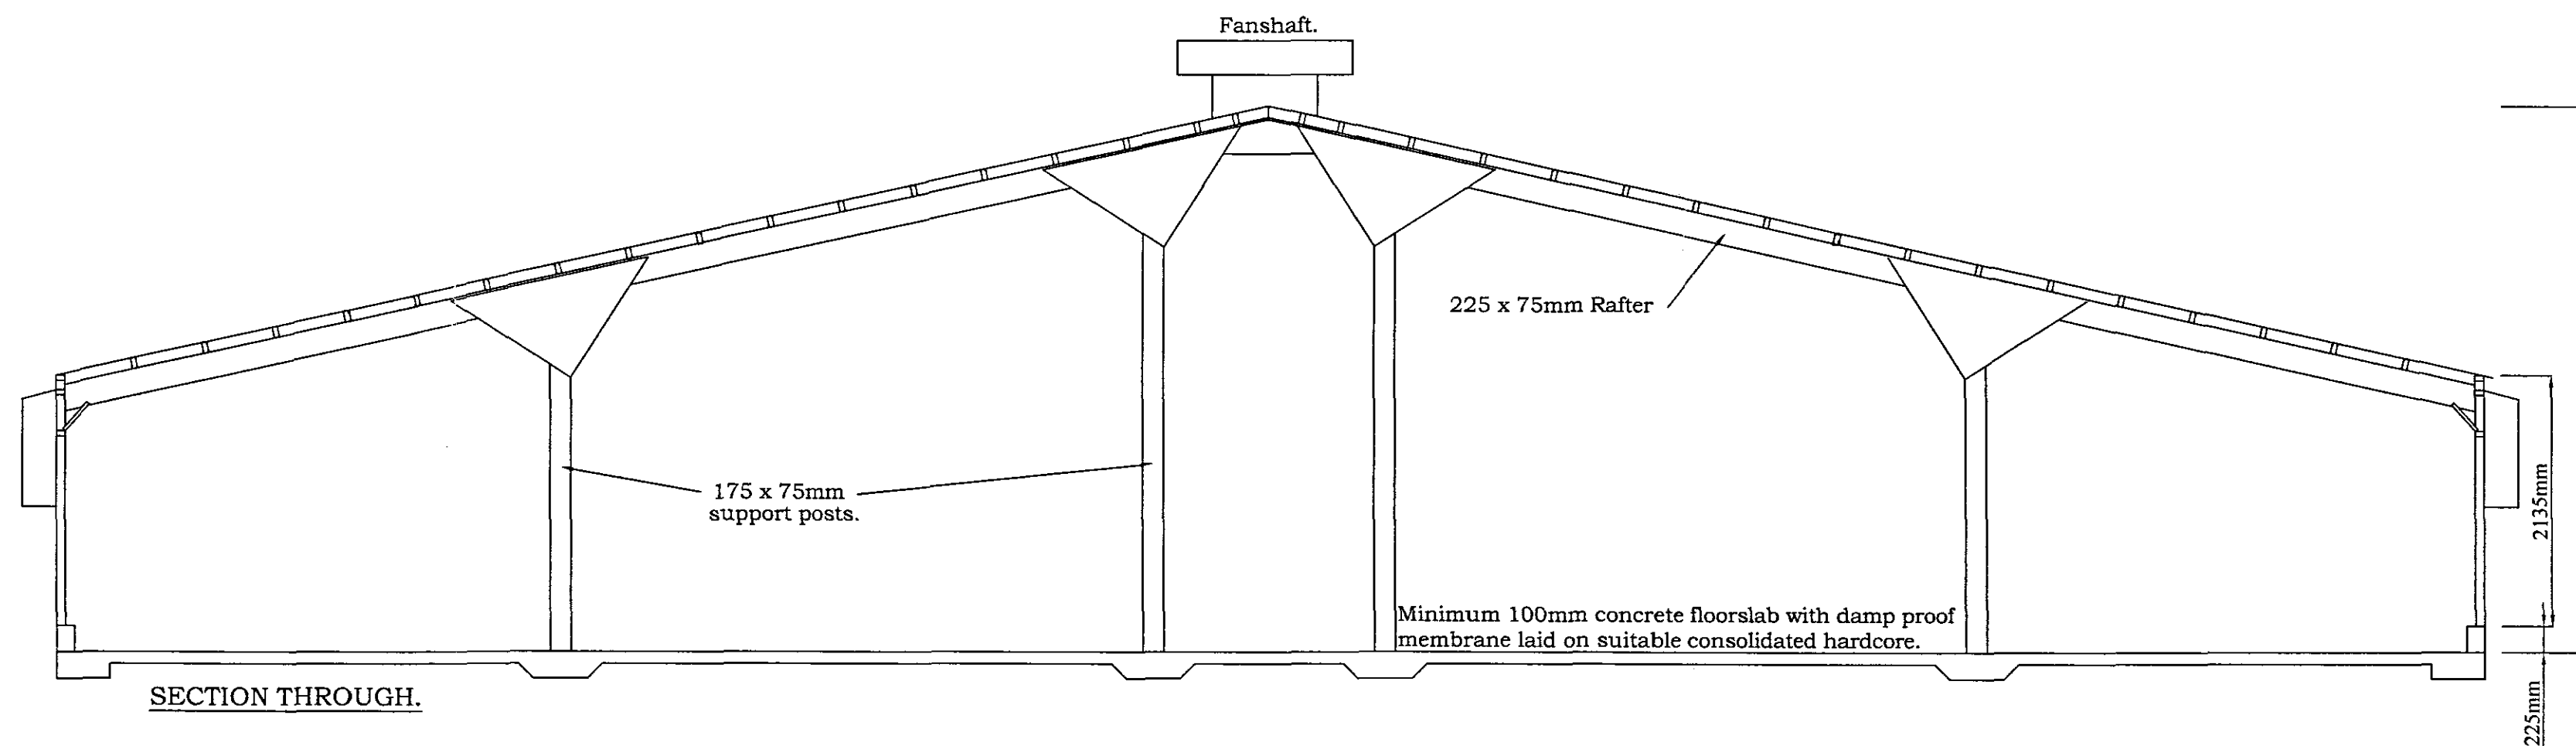
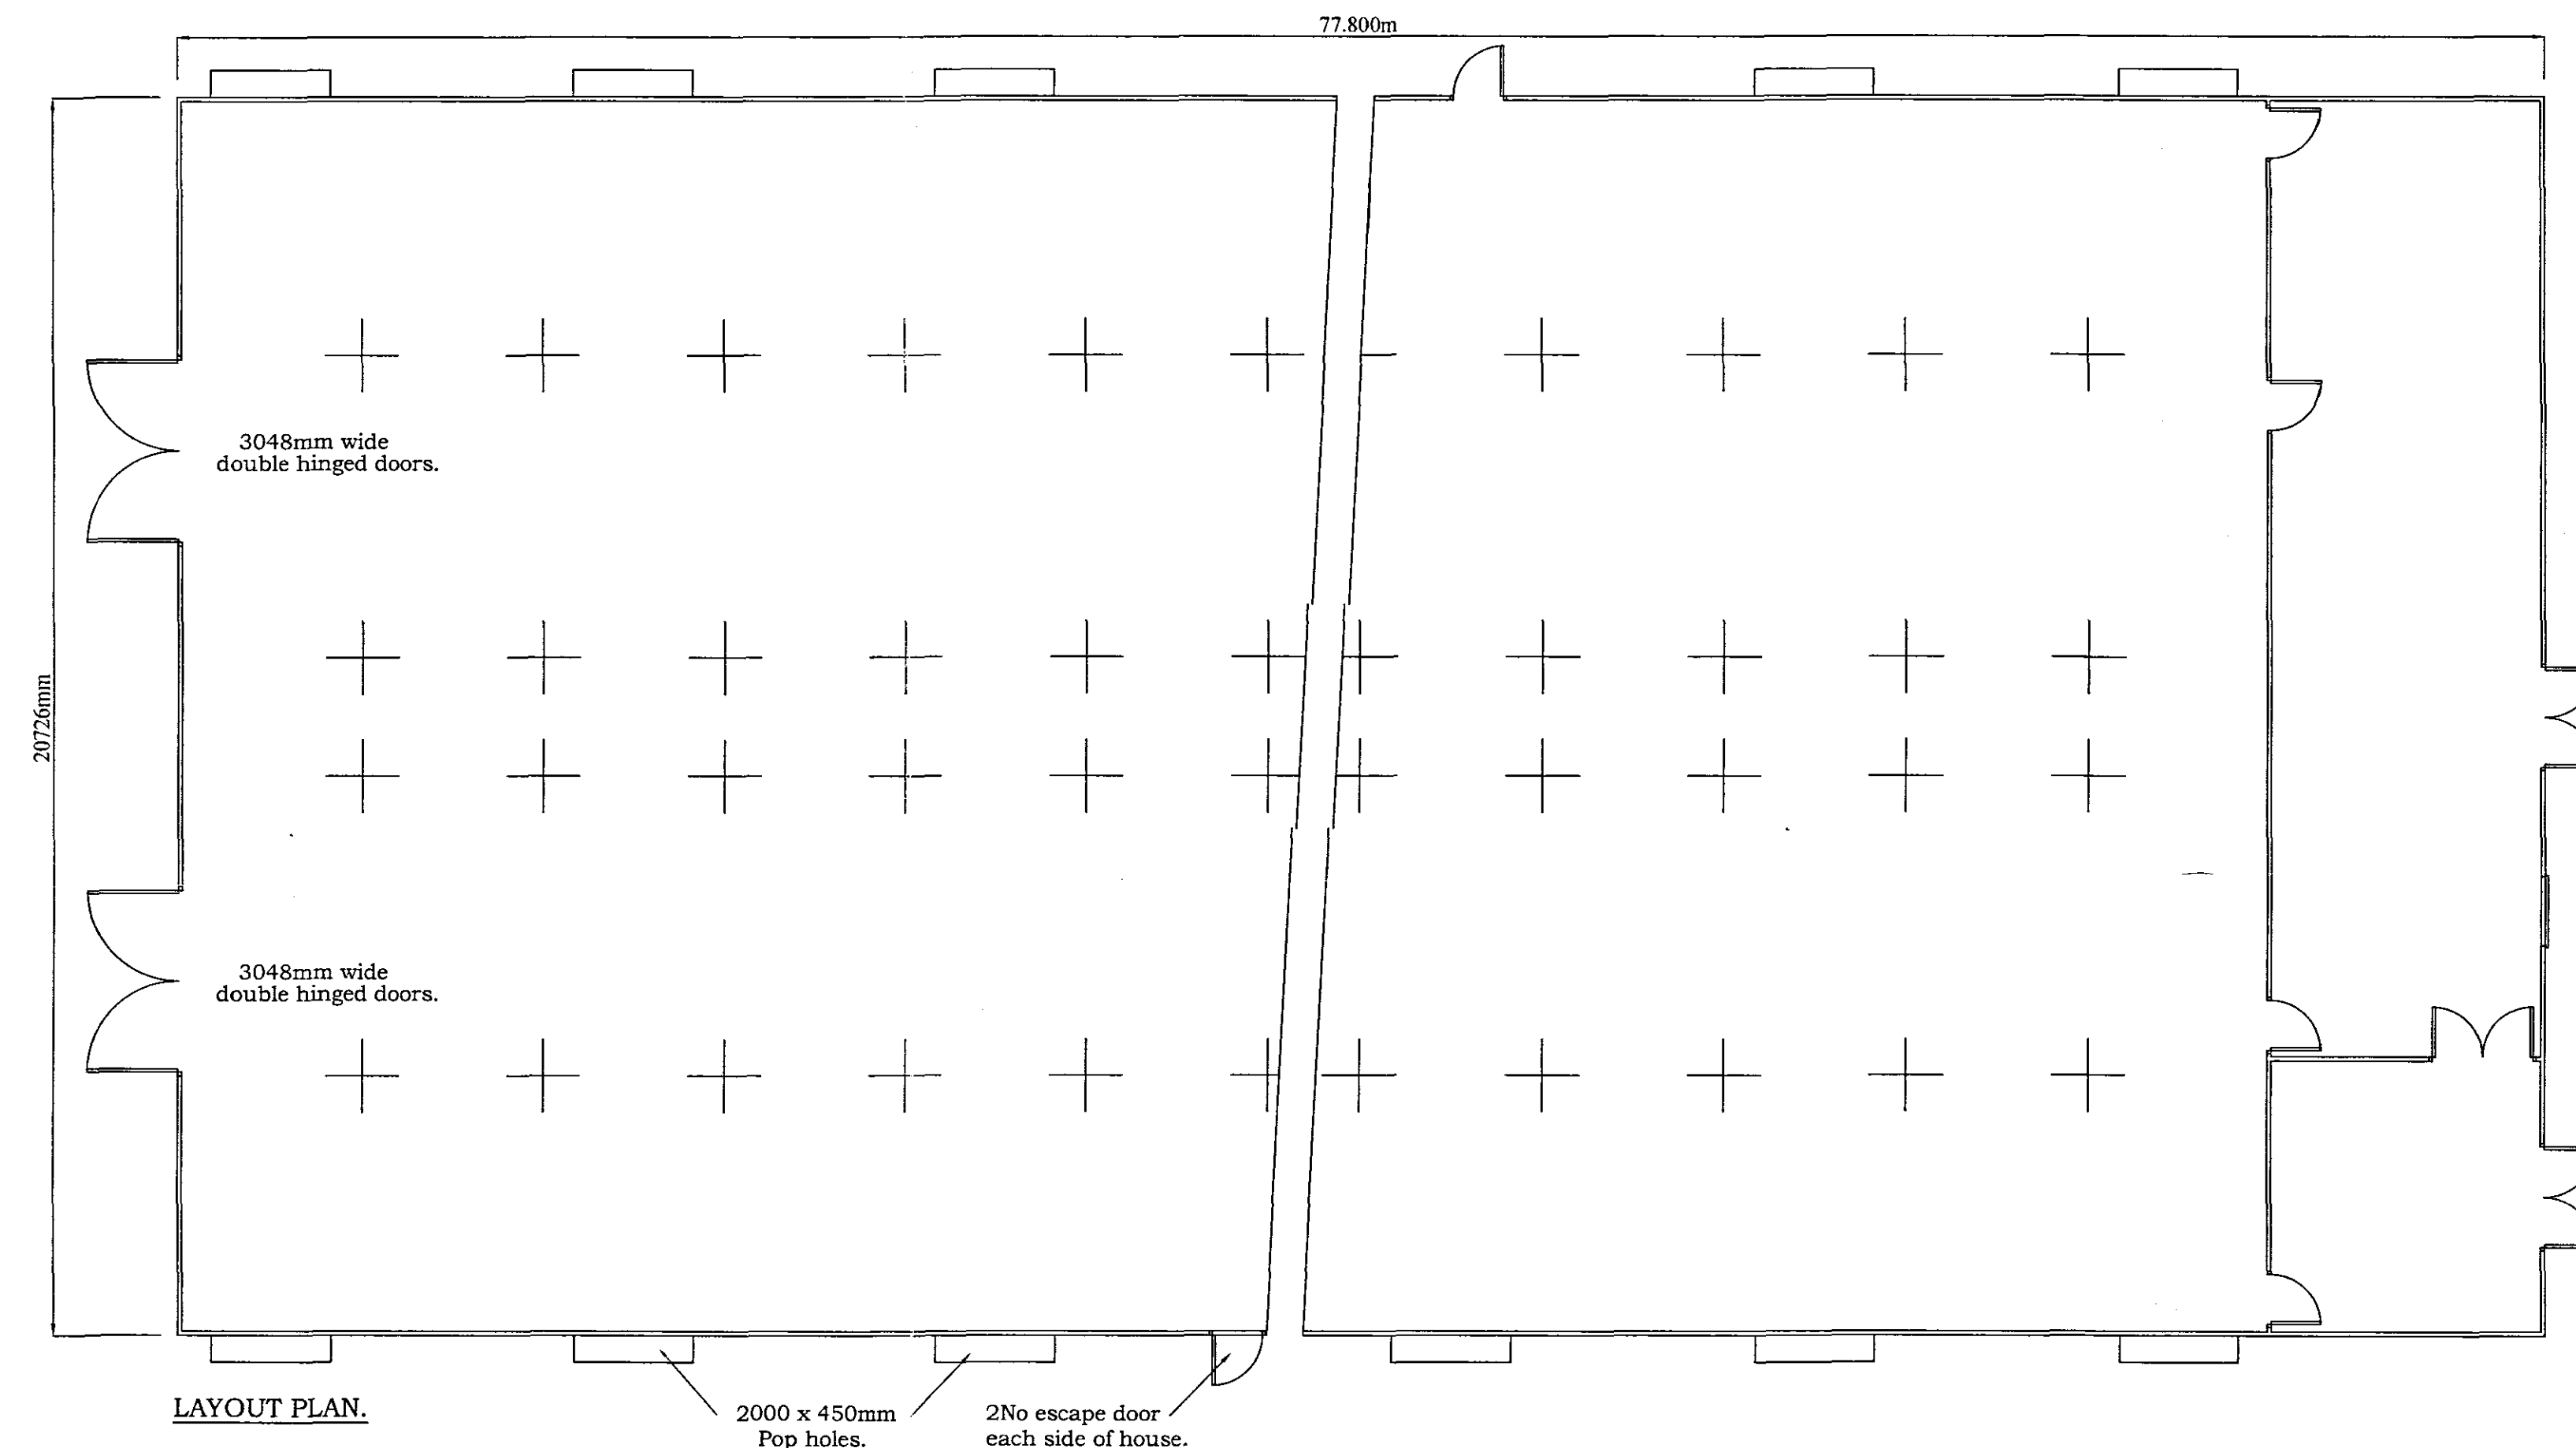
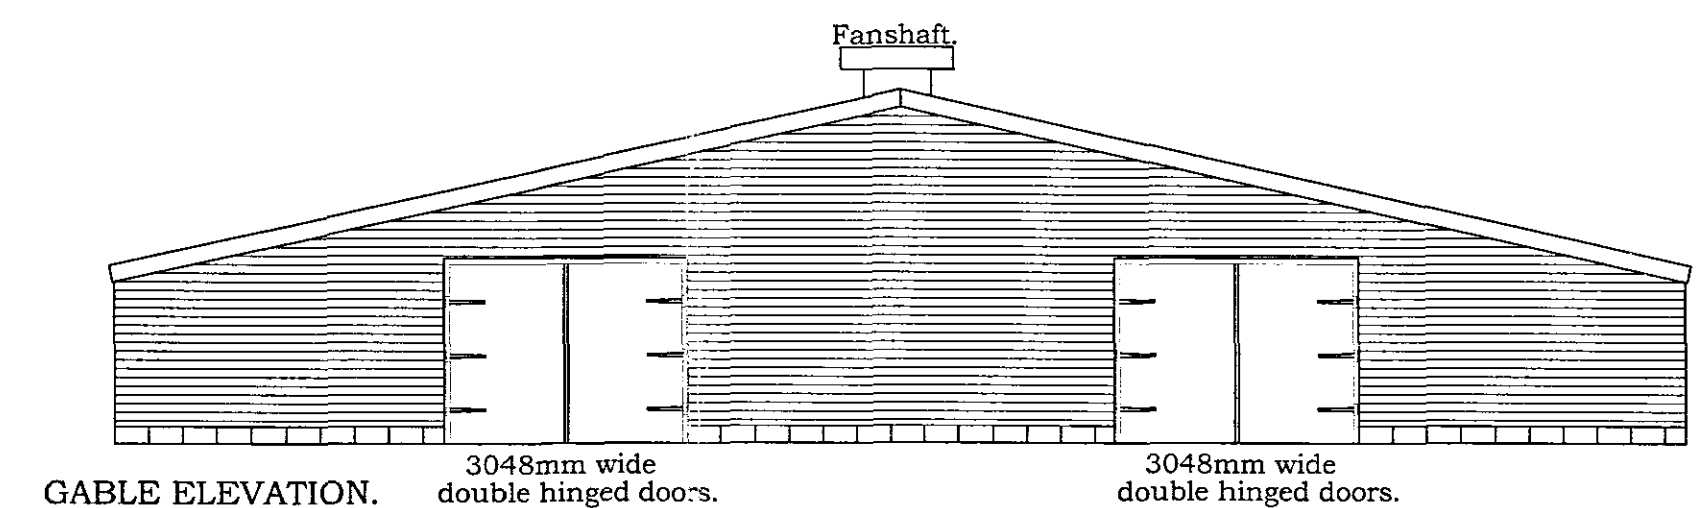
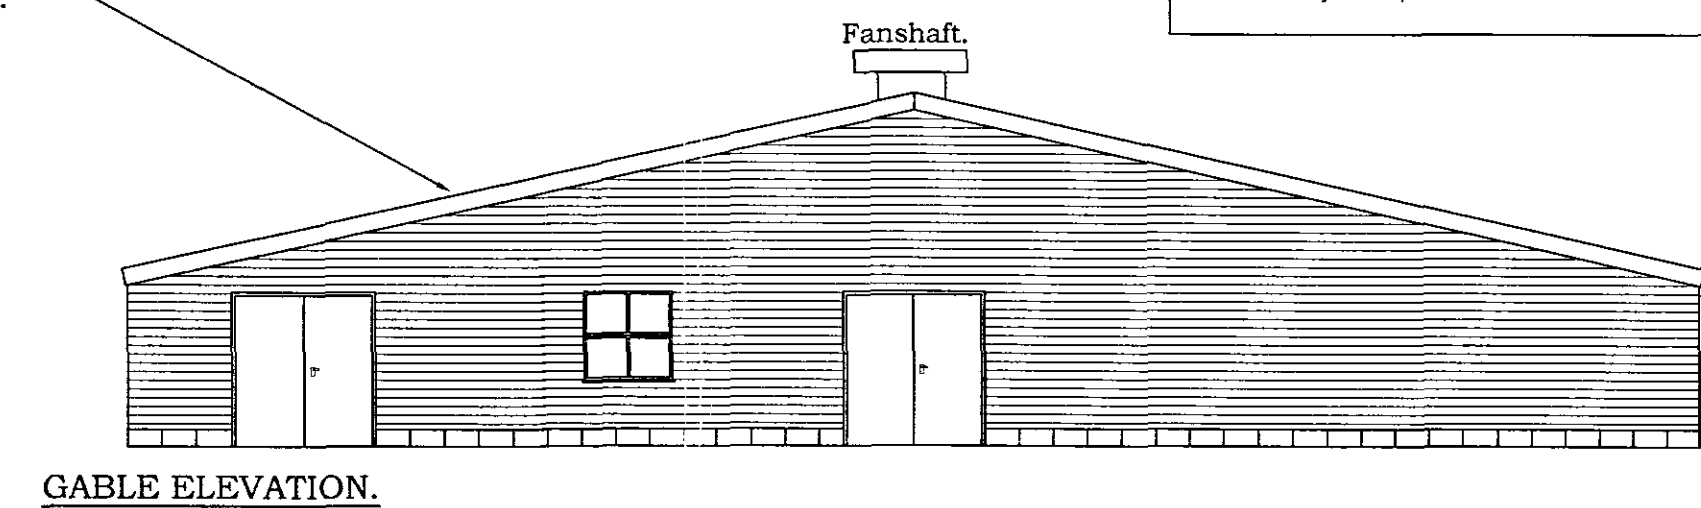


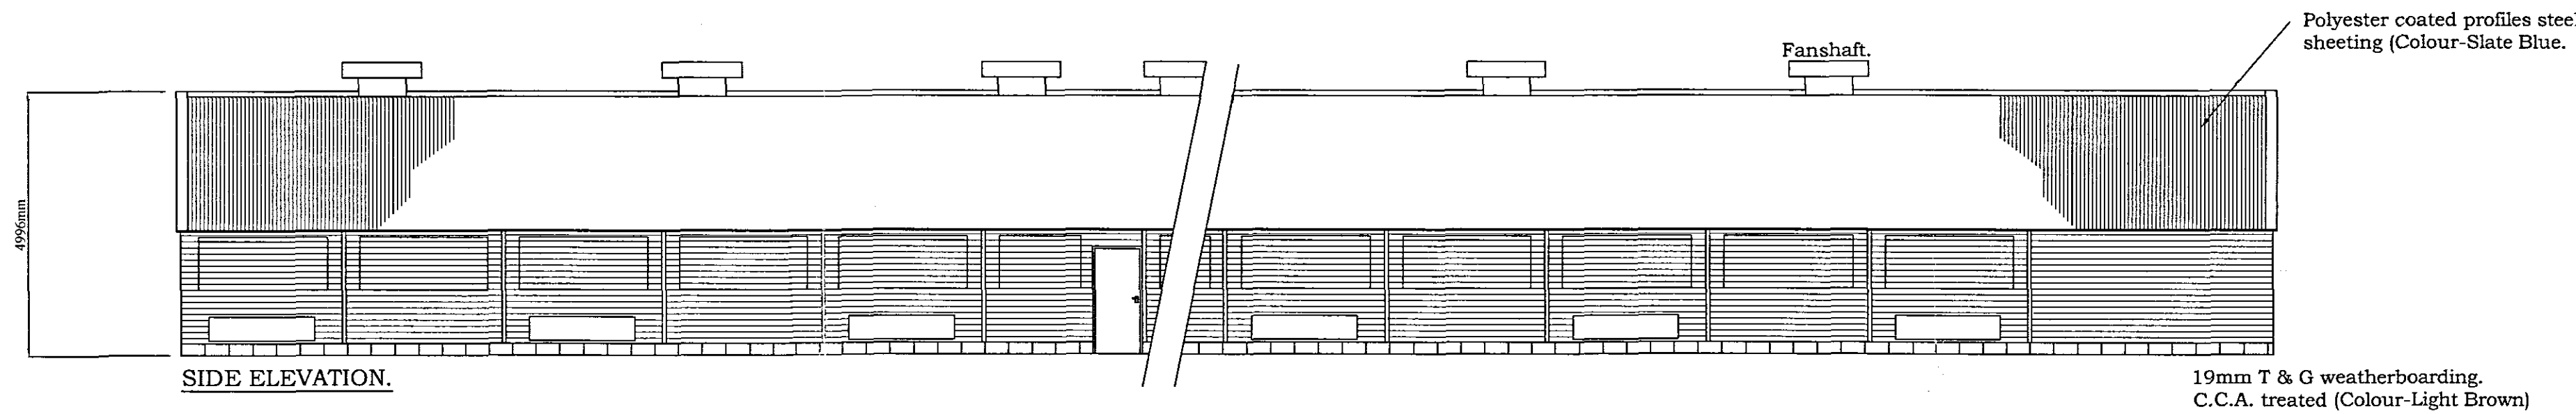

The reproduction of this drawing or any portion of it or its use by third parties without our authority is prohibited.

#### NOTES.

#### Specification:-

Roof.  
Polyester coated profiled steel sheeting (Colour-Slate Blue) on 100 x 50mm softwood purlins at 610mm centres, with 100mm f/glass insulation laid on 3.2mm fully compressed wallboard lining.


Walls.  
19mm T & G weatherboarding on 75 x 50mm framework, with 80mm fibreglass insulation and 3.2mm fully compressed wallboard lining.

225 x 75mm truss rafters at 3048mm centres.

P.V.C. rainwater gutters and downpipes.


#### Base details.

1 No. course of 440 x 215 x 140mm concrete blocks to finish 225mm above concrete floor with 100mm wide DPC by Harlow Bros. Ltd.  
100mm concrete floorslab on suitable consolidated hardcore, with slab edge thickened to 450 x 225mm minimum.

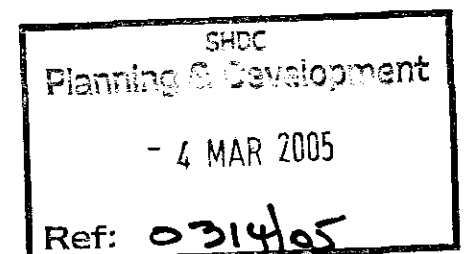

**DETERMINED PLAN**

THIS PLAN IS TO ENABLE THE CUSTOMER TO APPLY FOR ANY BYE LAW OR PLANNING PERMISSION.  
**IT IS NOT A WORKING DRAWING.**  
DETAILED FOUNDATION PLANS WILL BE SENT ON REQUEST WHEN REQUIRED.

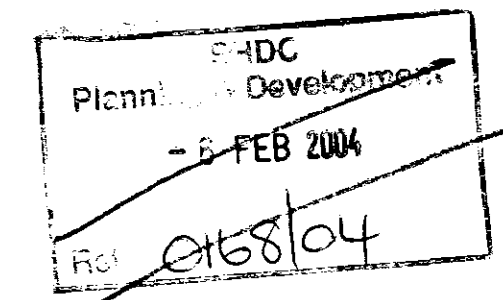

## Harlow Bros.

L I M I T E D

LONG WHATTON  
Nr. LOUGHBOROUGH - Leicestershire  
Telephone: (01509) 842561 Fax: (01509) 843577

DRAWN. BAB  
CHECKED. RB  
DATE. 12/11/03  
SCALES. 1:100 1:50

DRG. No

**03K102-E**

The buildings we supply are made to an exact size, therefore the completed foundations must be exact (by steel tape measure) to measurements on this drawing. If foundations are incorrect in any way, the expense of alterations, delays in erection etc. is the responsibility of the builder and/or customer. The builder is responsible for grouting in the holding down bolts, posts or door track after erection.

**Elevation Plan for Proposed 77.800 x 20.726m Free Range Laying House**  
**A. K. Wright Farms, Dovecote Farm, Donnington, Spalding. PE11 4XE**