





PLEASE DO NOT SCALE FROM THIS DRAWING


Please Refer To The Following SRC Drawings For Additional Information;
19420/01 - Location Plan
19420/02 - Proposed Site Layout
19420/03 - Existing & Proposed Layout & Proposed Elevations

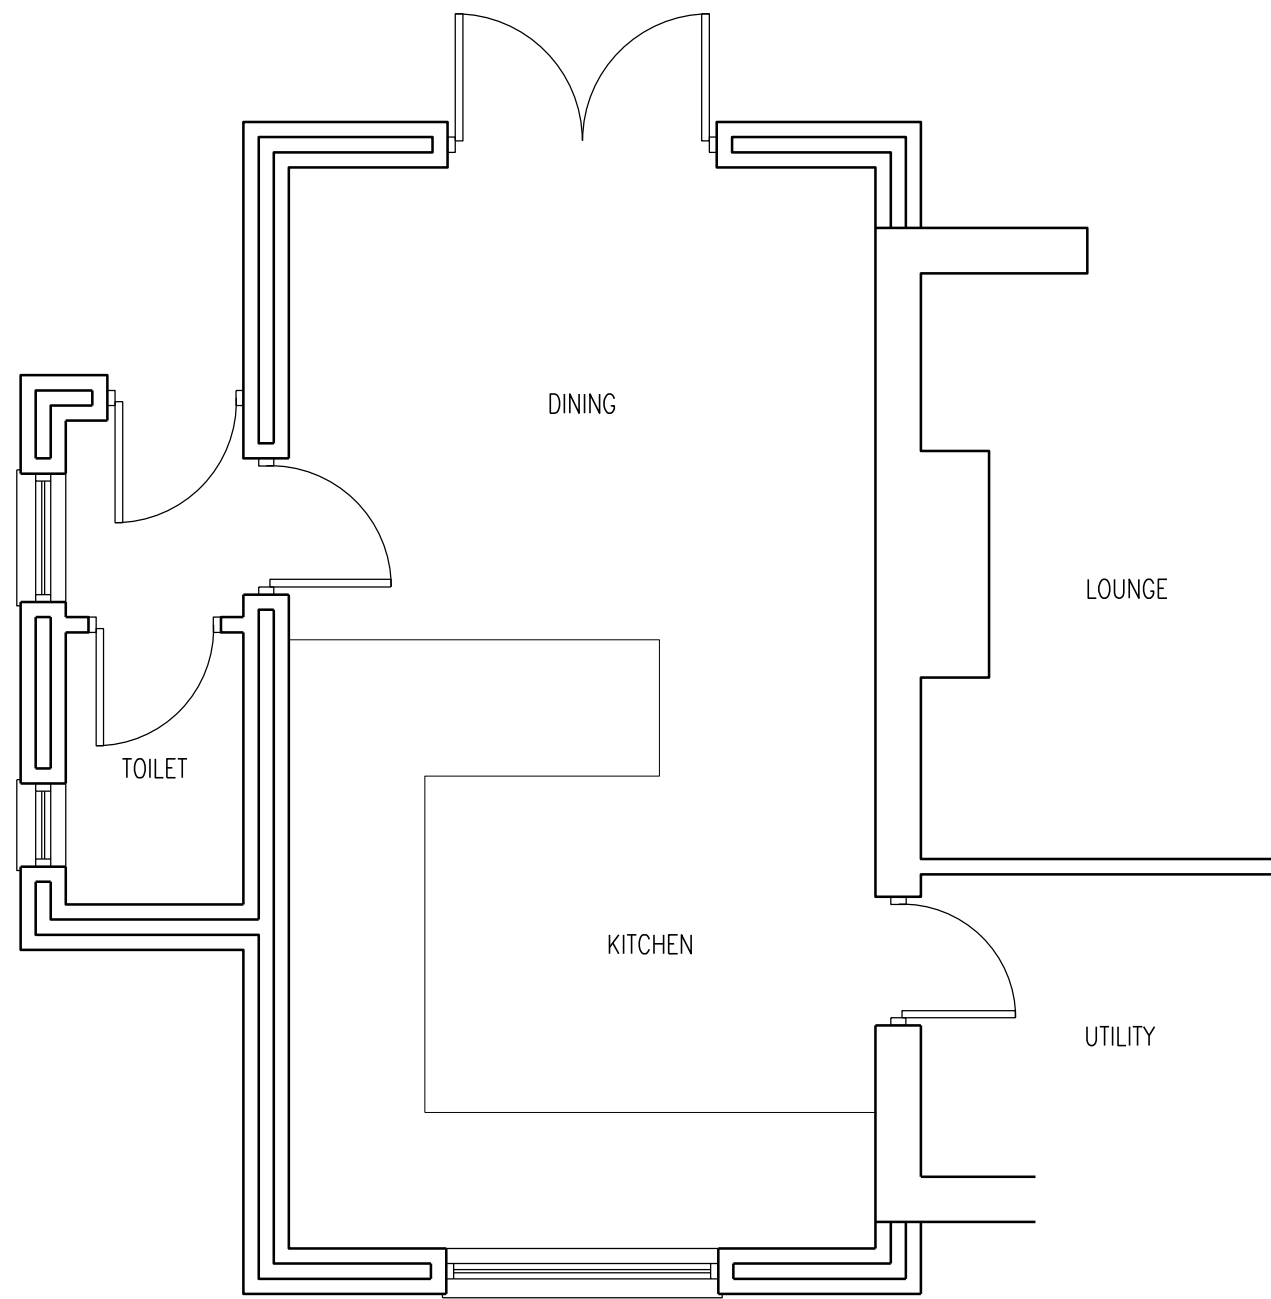


Existing Ground Floor Layout
Scale 1:50

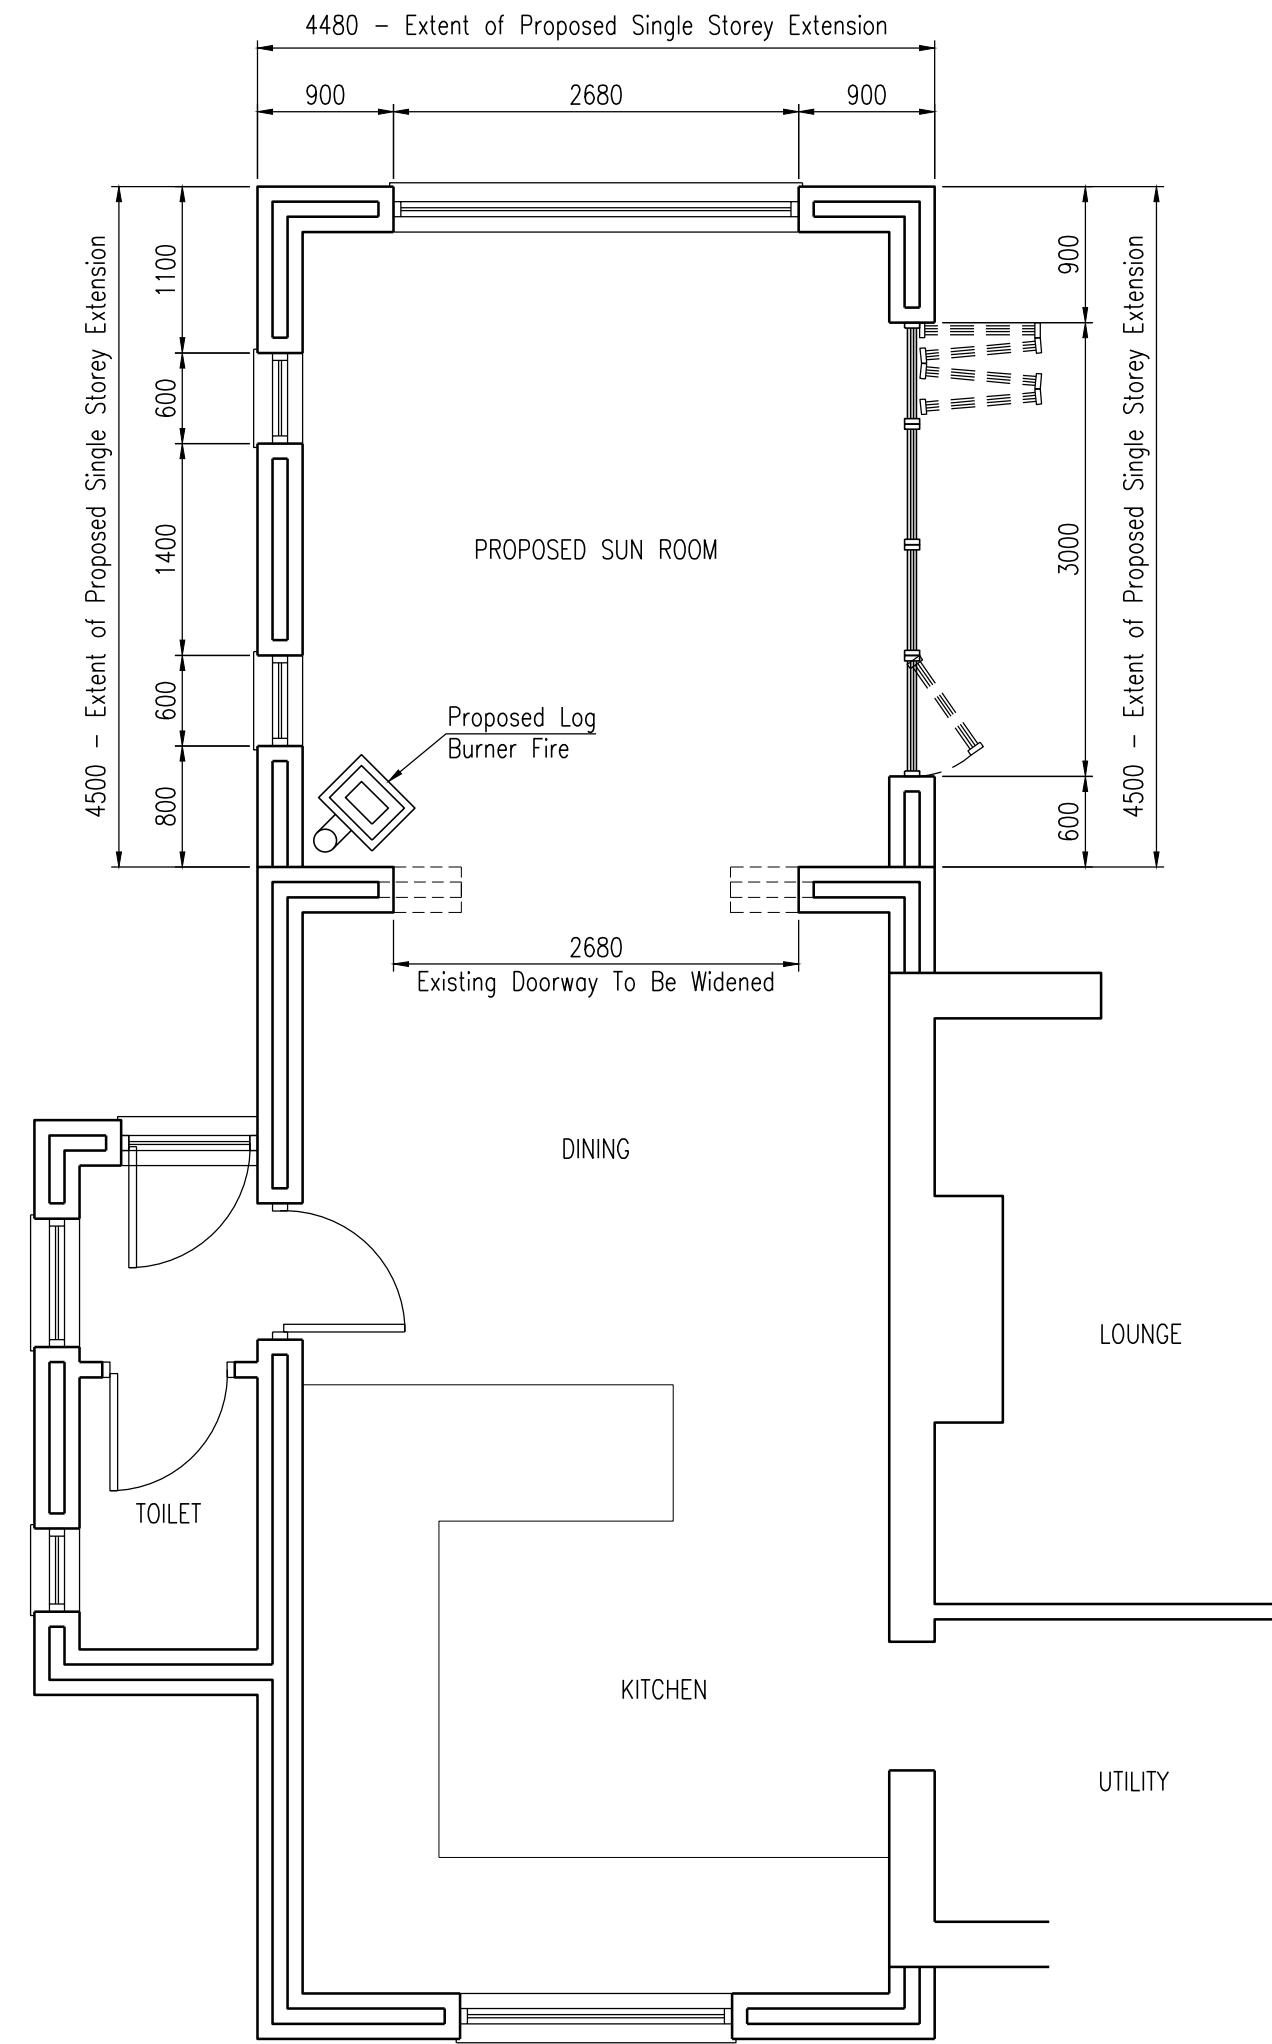


Proposed Ground Floor Layout
Scale 1:50

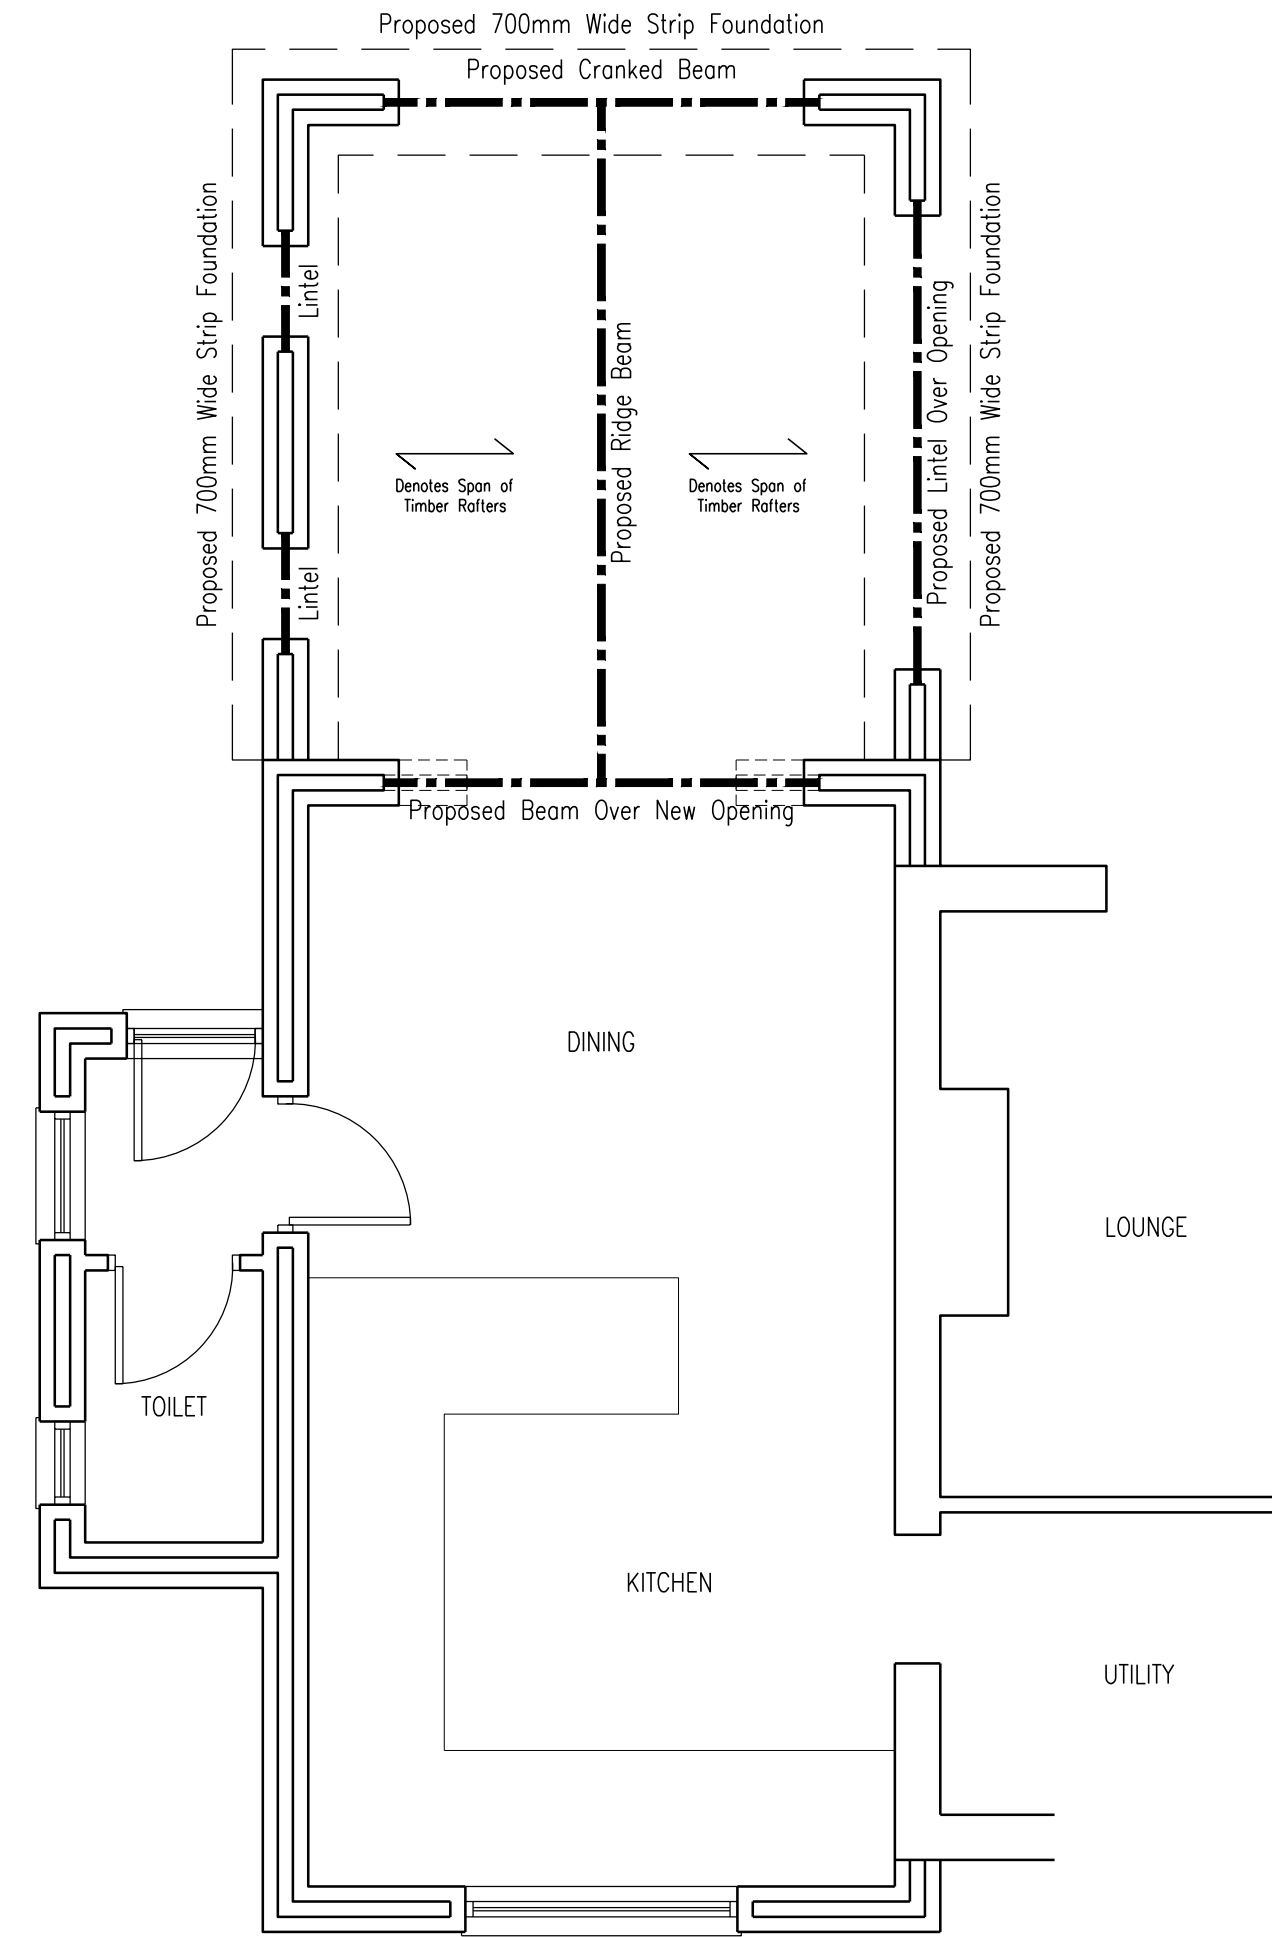


Indicative Structural Arrangement
Scale 1:50

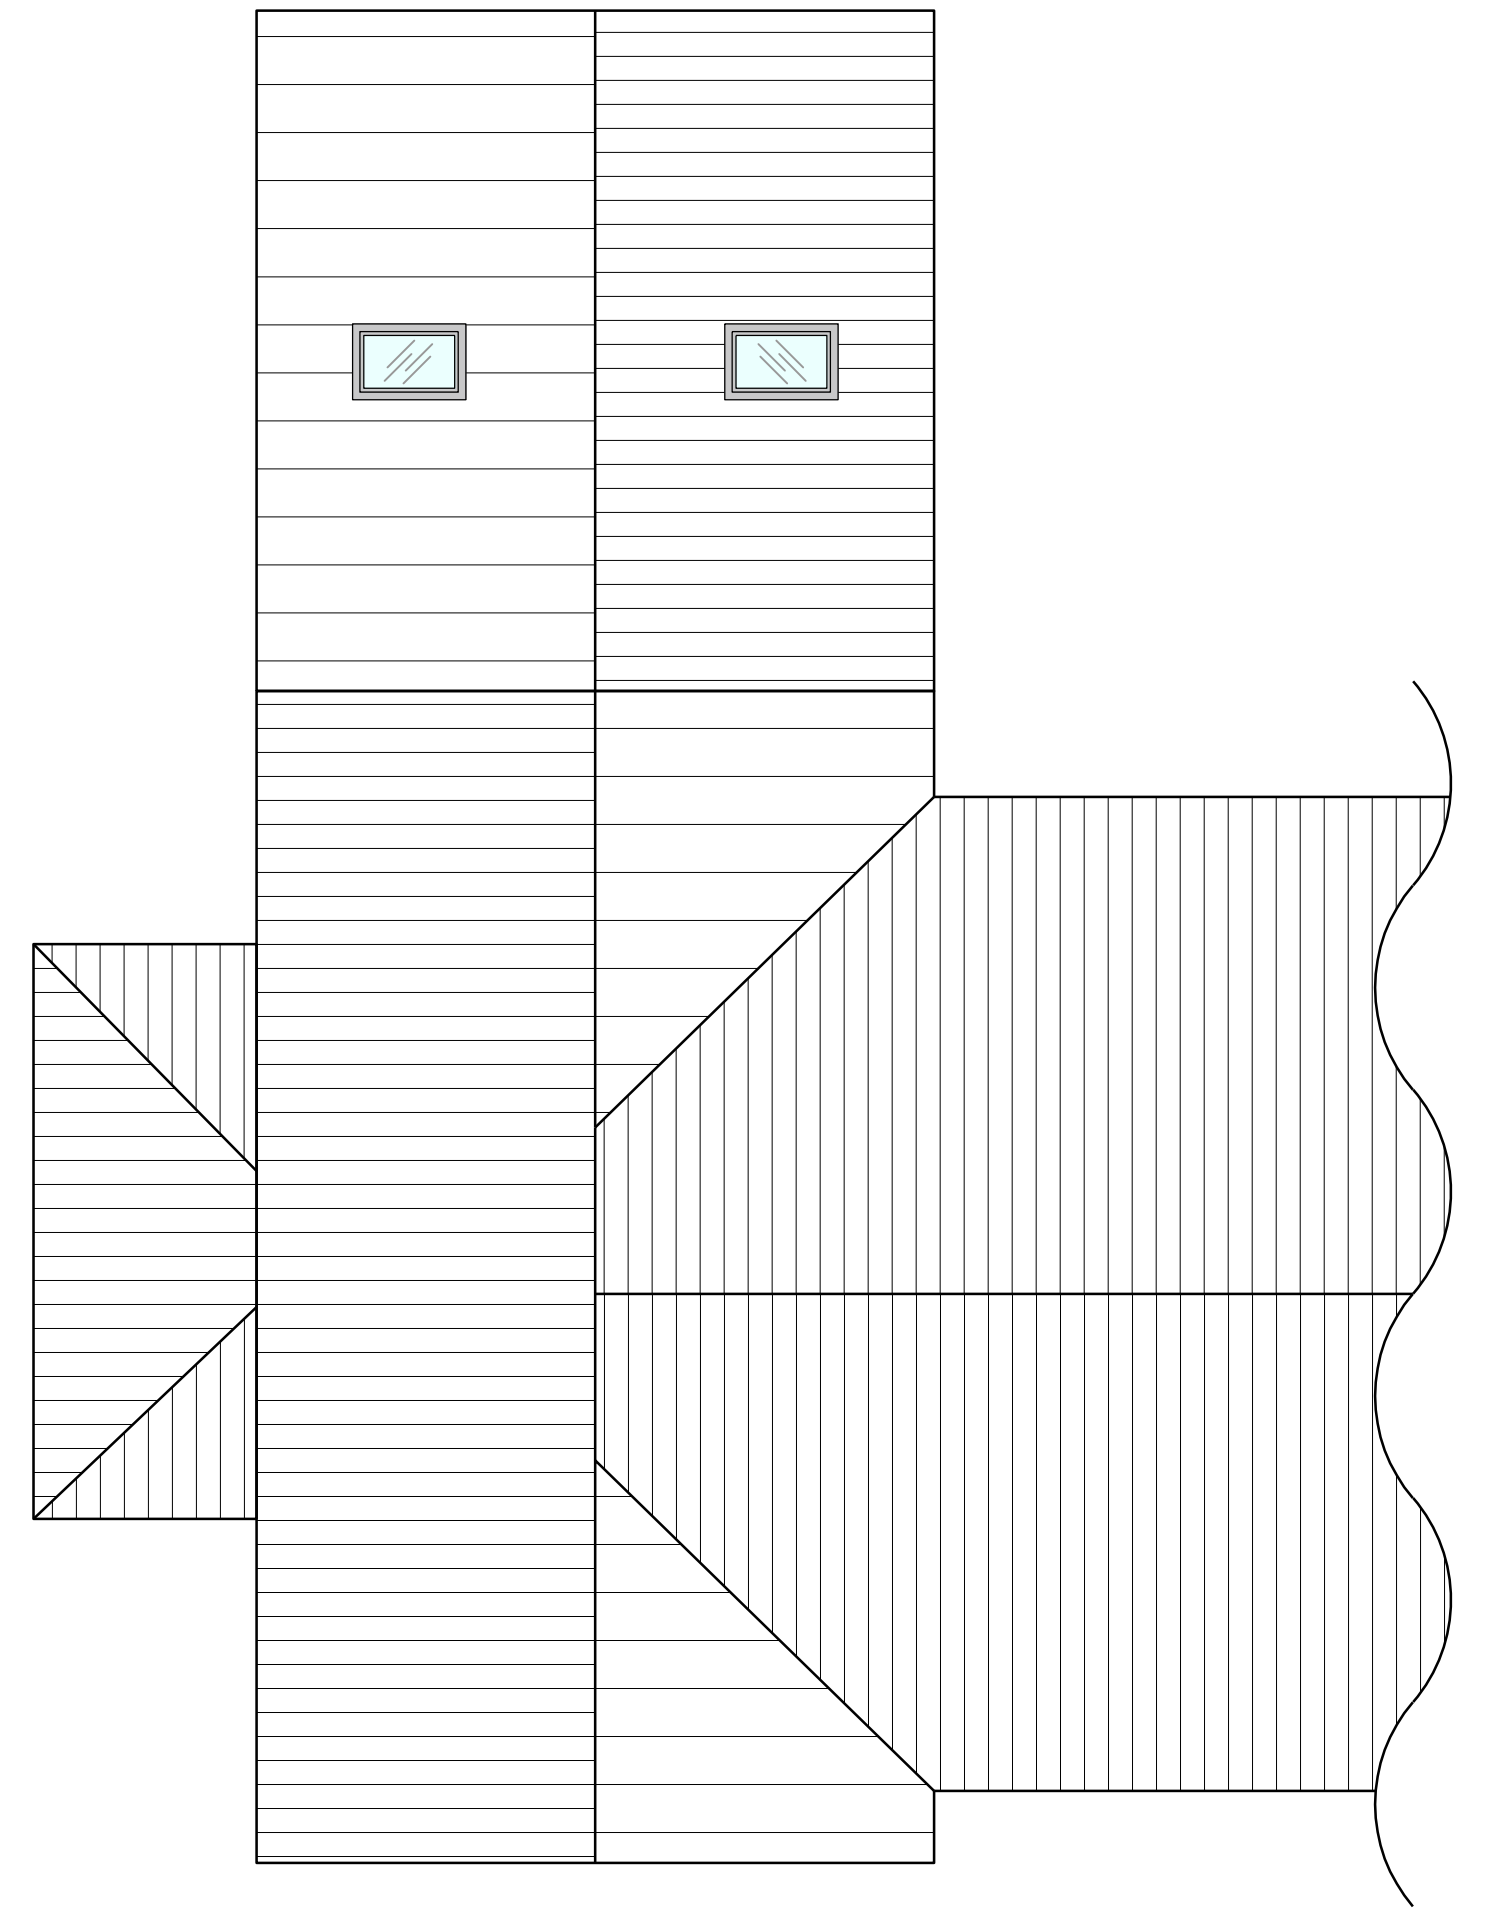


Proposed Roof Layout
Scale 1:50

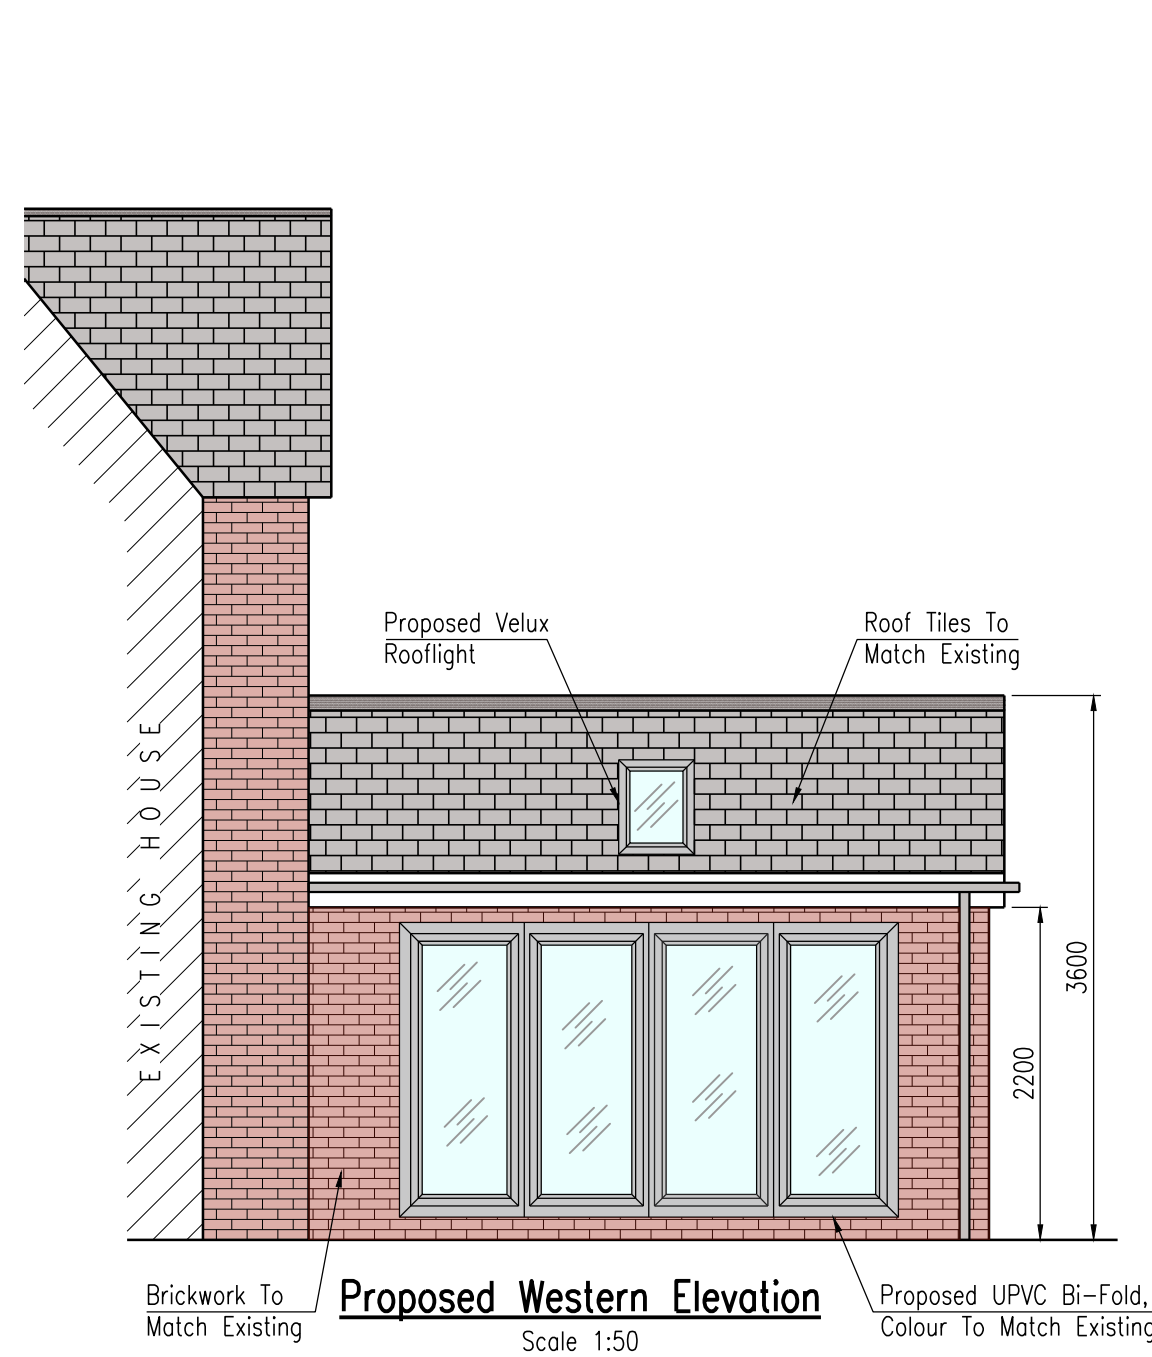

Proposed Western Elevation
Scale 1:50

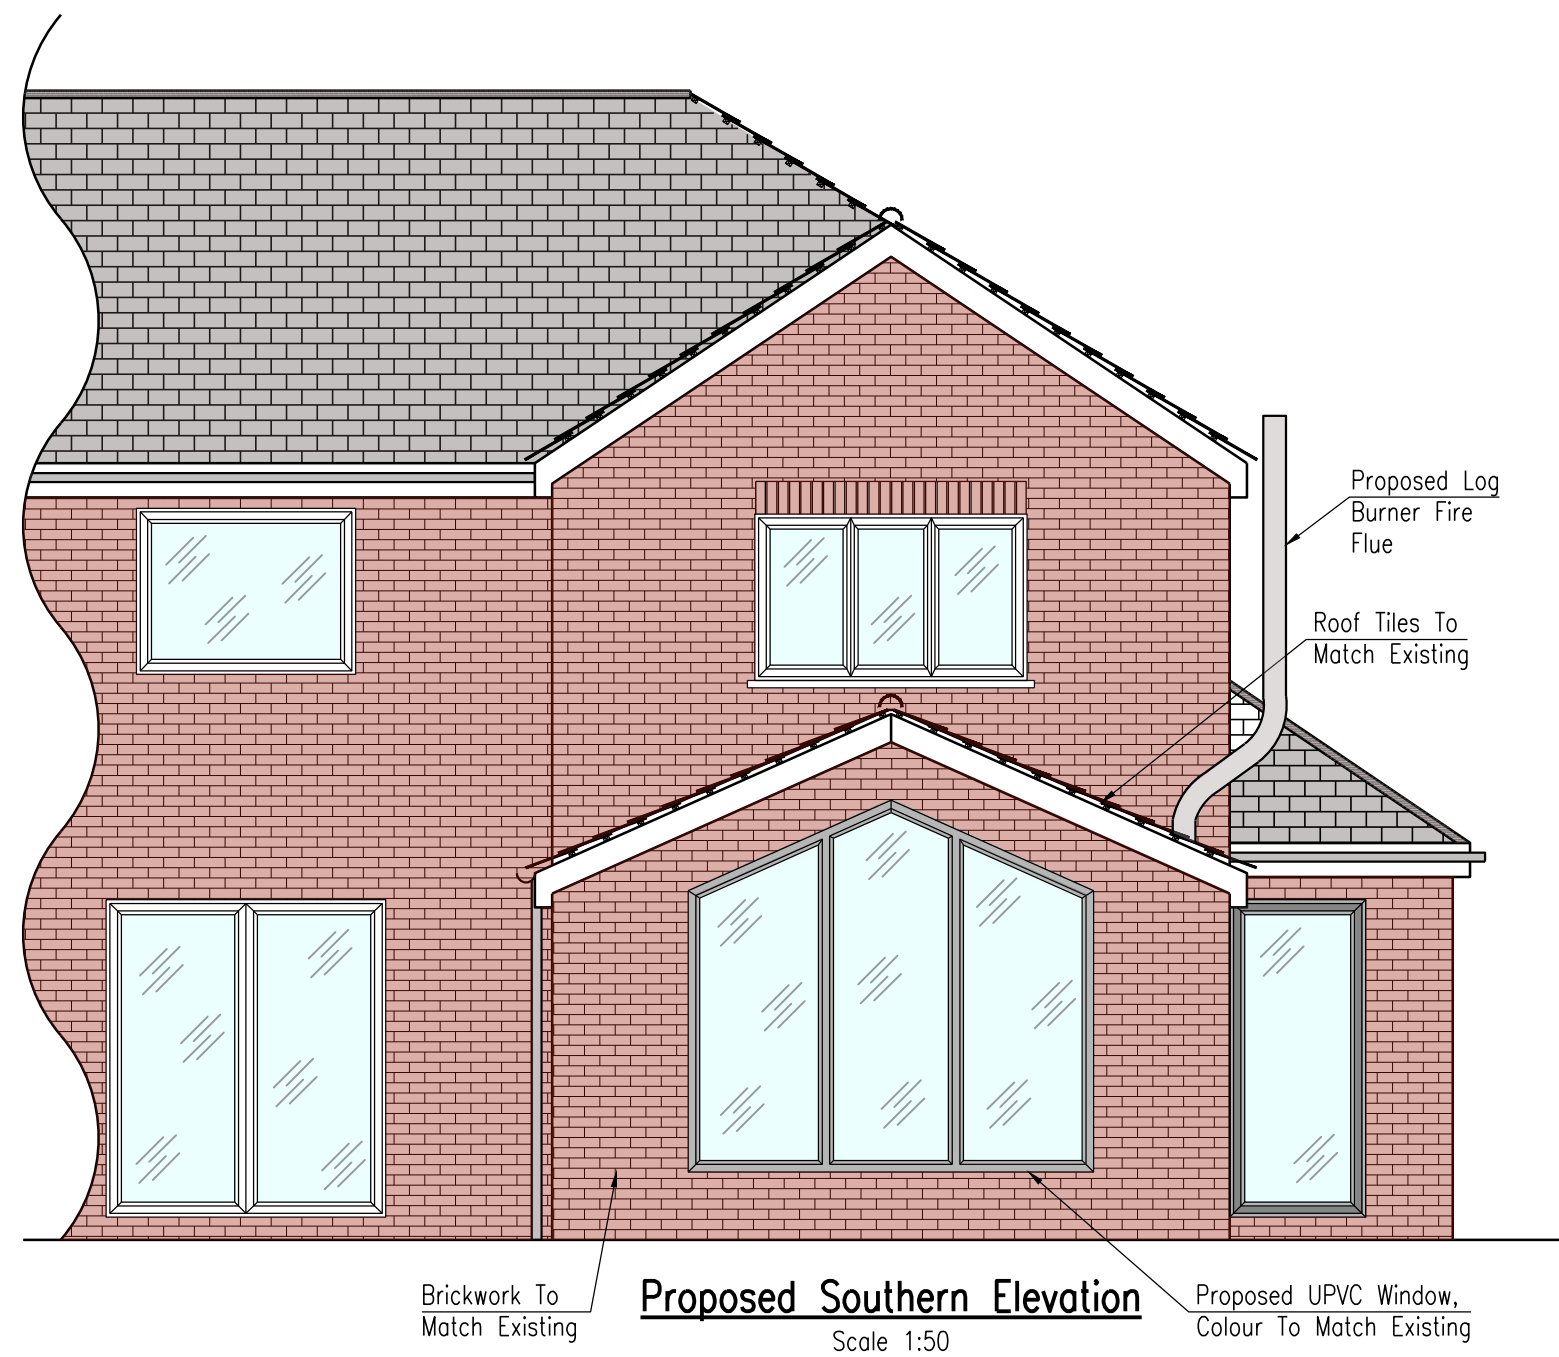

Proposed Southern Elevation
Scale 1:50

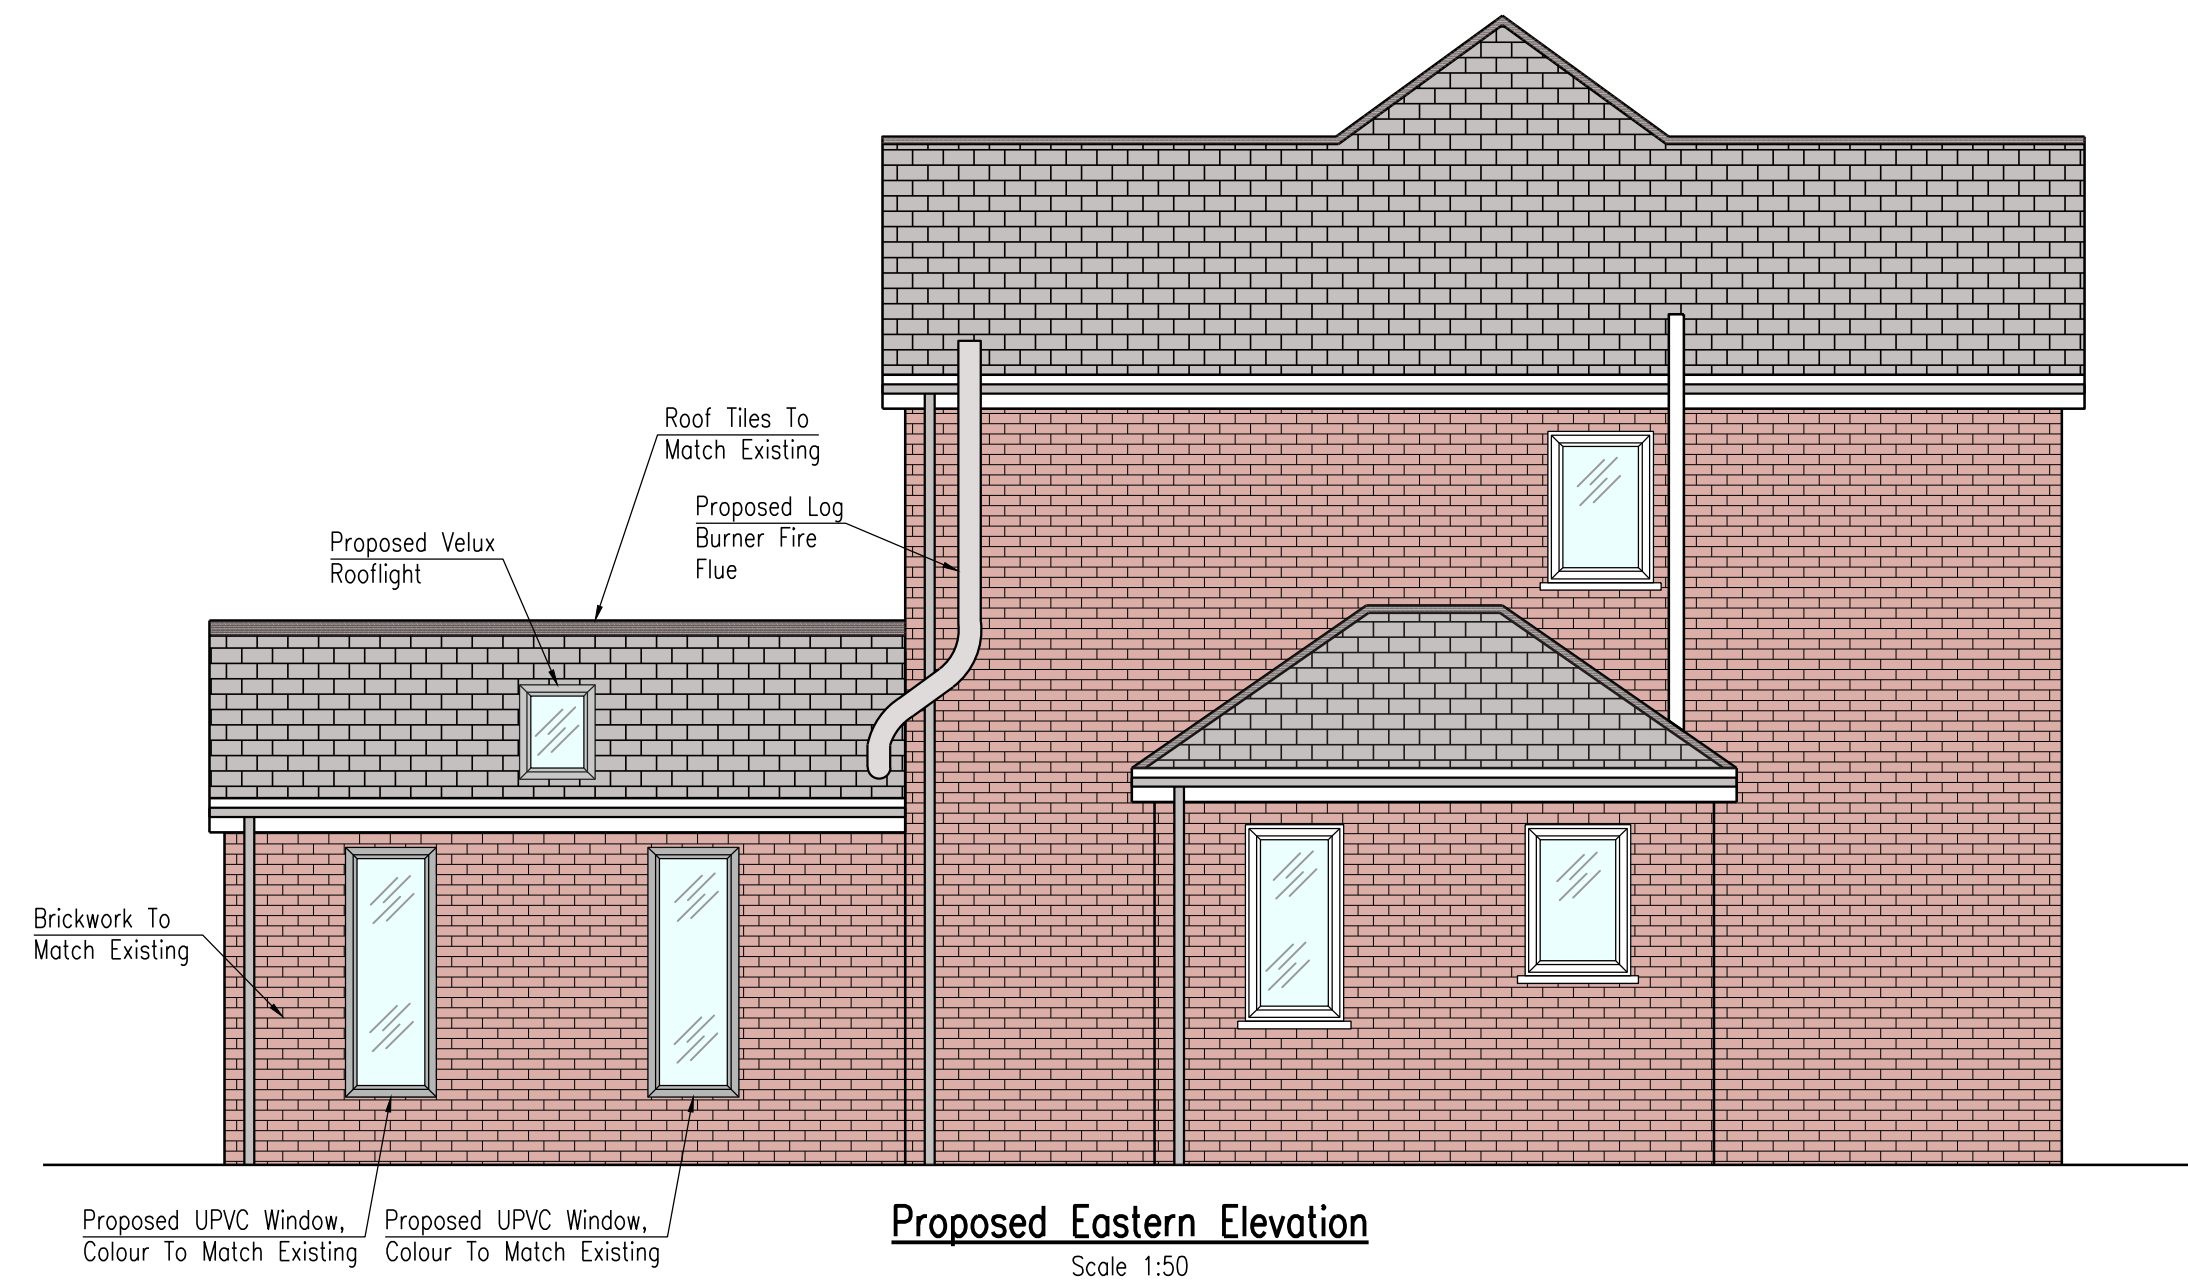

Proposed Eastern Elevation
Scale 1:50

Rev	Date	Remarks
Status	FOR PLANNING	
 SIDEBOTTOM RICHARDSON CHENG LTD CONSULTING STRUCTURAL AND CIVIL ENGINEERS 15 High Street, Spalding, Lincs. PE11 1TW Tel: 01775 712660 Fax: 01775 712635 Email: src@srcld.com		
Project		
Proposed Extension at Rear of 17 Flinders Road Donington, Spalding, Lincs. For Mr & Mrs Wilkins		
Title		
Proposed Arrangement, Roof Plan & Elevations		
Date	Apr: '20	Scale
1:50	@A1	
Drawn	JL	Checked
APW		
Design	JL	File Name
19420-03		
DRG No. 19420/03		Rev
		-