


Block Plan

SCALE 1: 500
0 5.0m 10.0m 15.0m 20.0m




Location Plan

SCALE 1: 1250
0 10.0m 25.0m 50.0m 100.0m

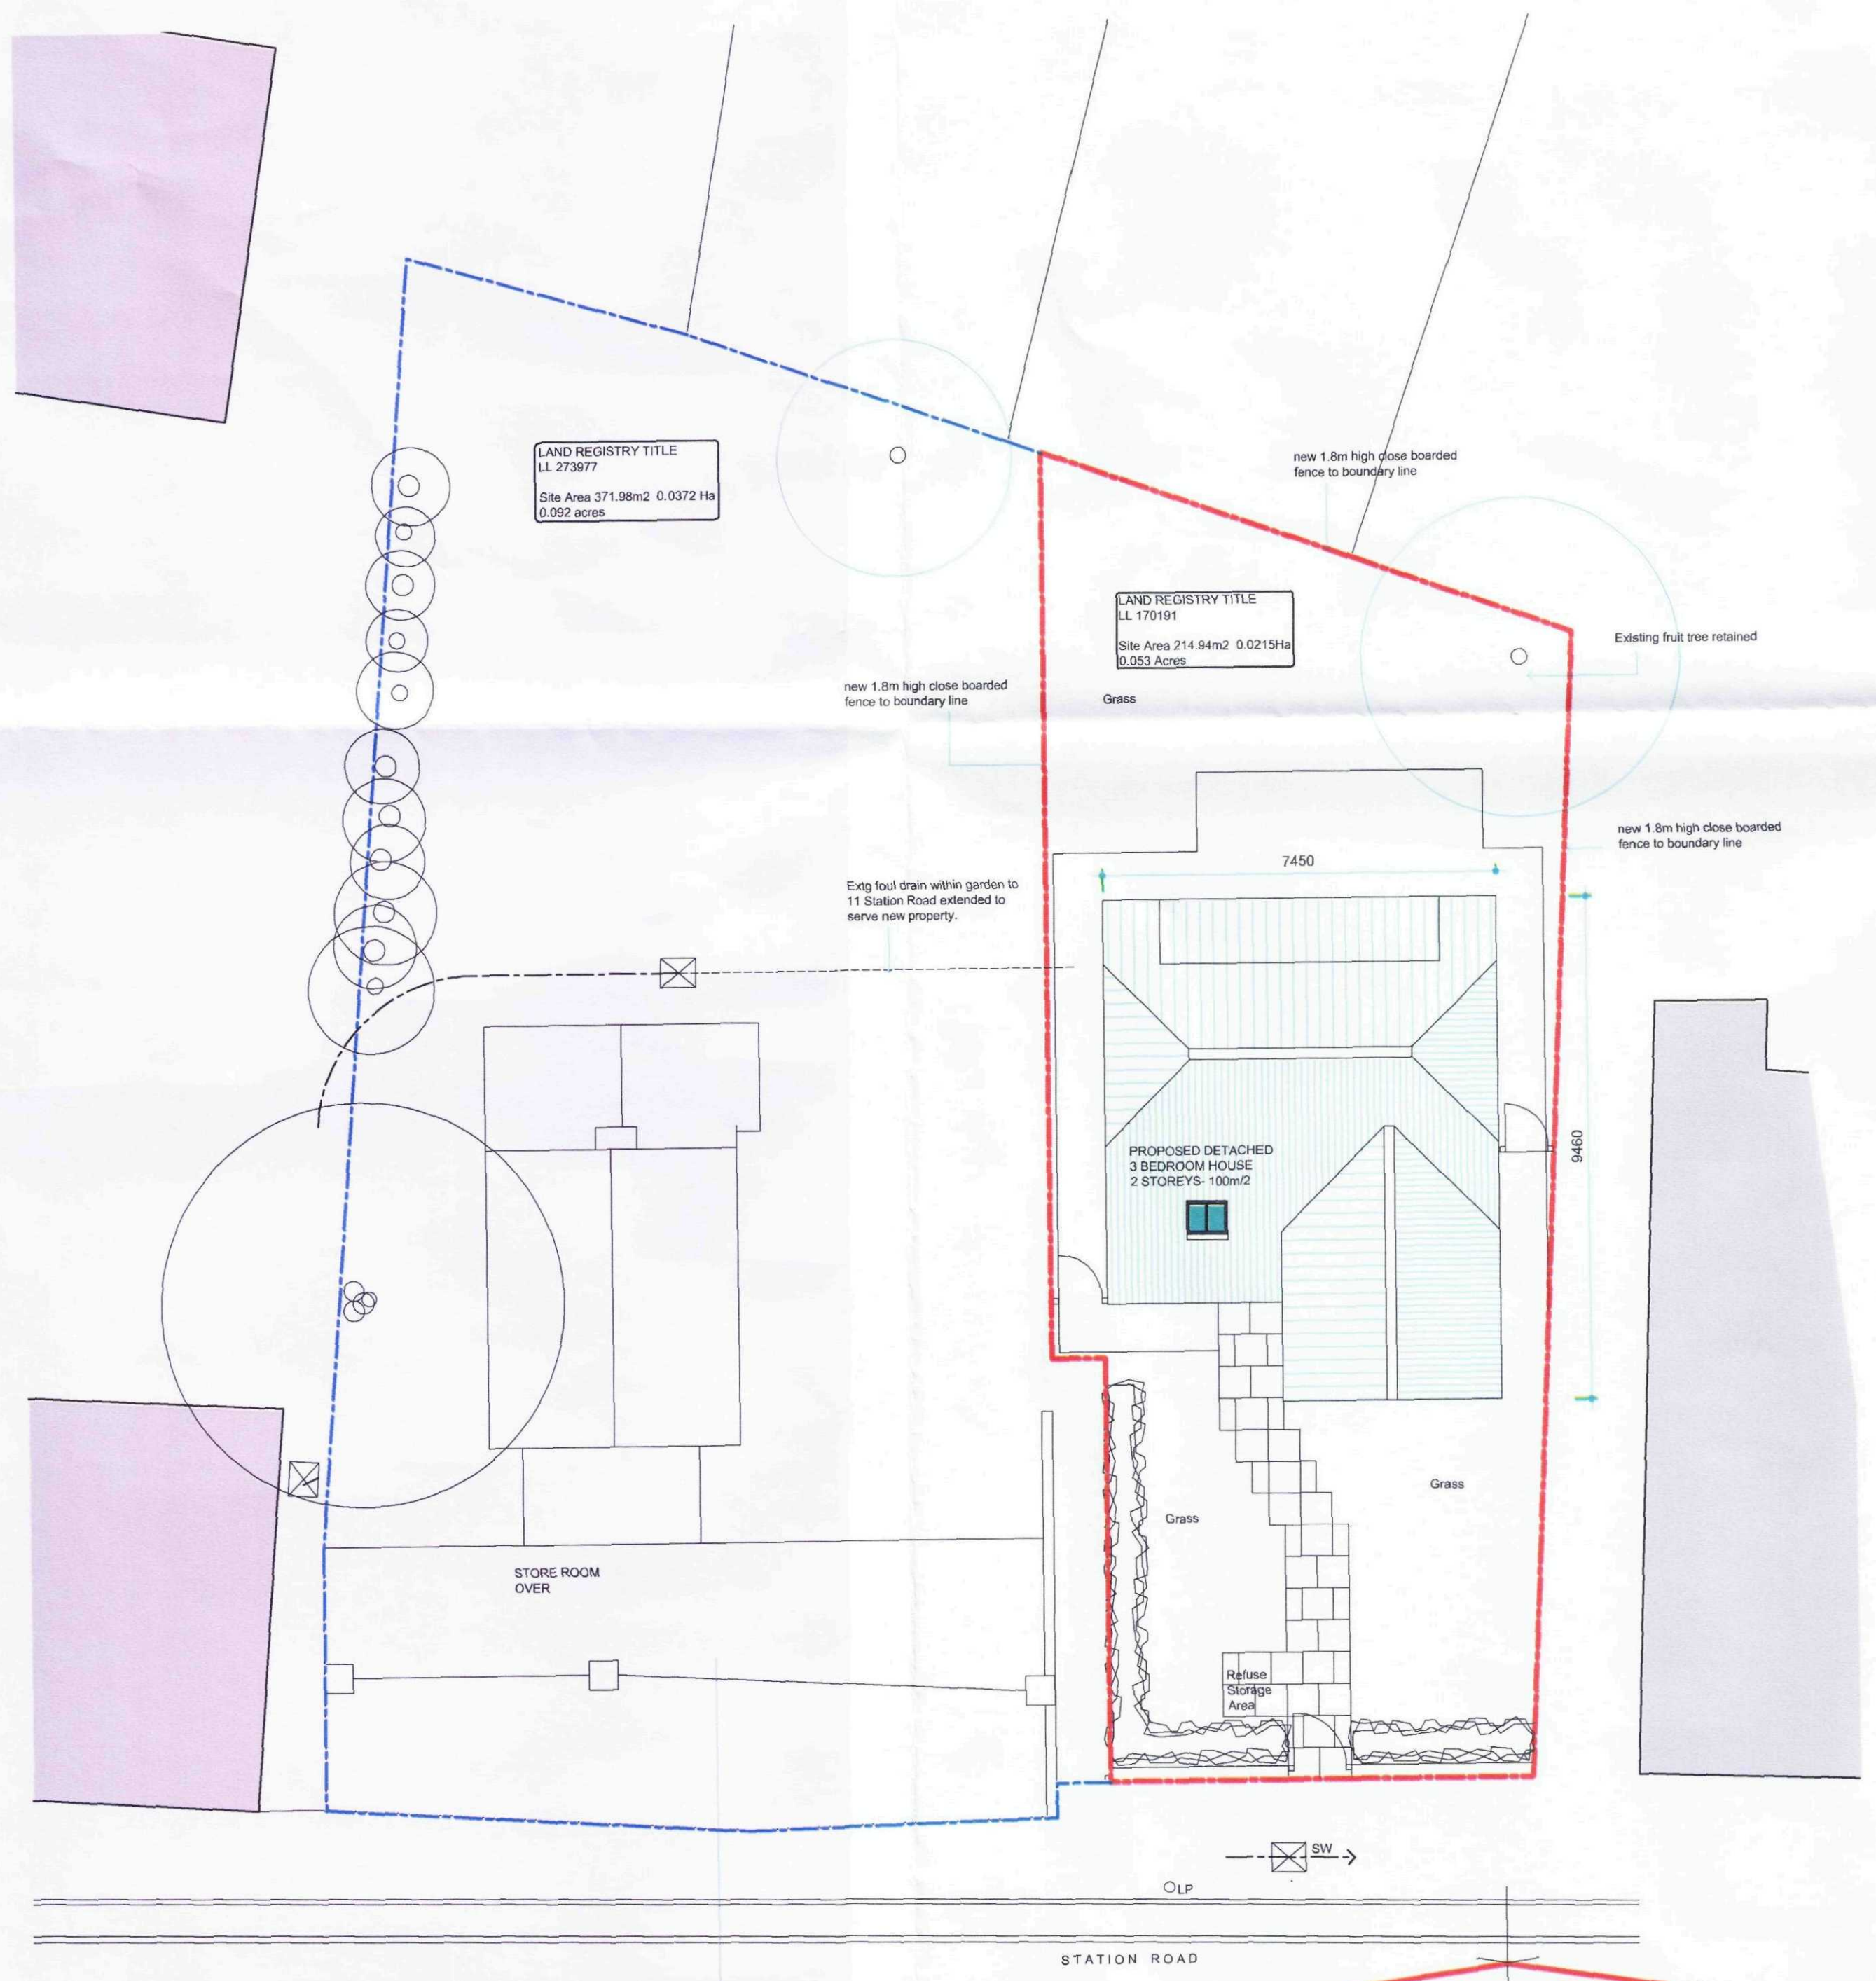

Ground Floor Layout-Site Plan

SCALE 1: 100
0 1.0m 2.0m 5.0m

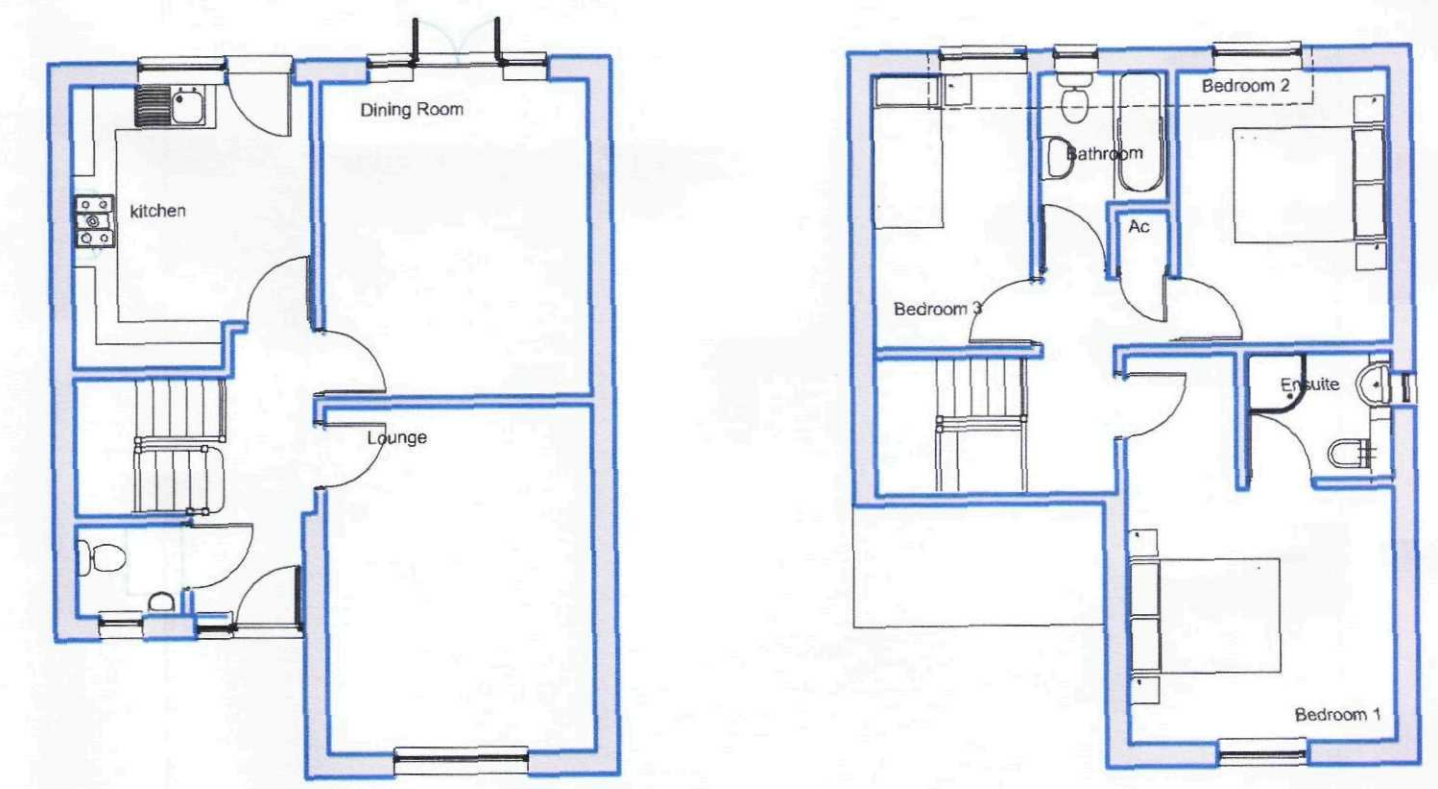

Ground Floor First Floor

SCALE 1: 100
0 1.0m 2.0m 5.0m

SHOC
Planning & Development
21 APR 2010
Ref: 0330-10

Terence C. Burton MCIAT
CHARTERED ARCHITECTURAL TECHNOLOGIST
CONTRACT
11 STATION ROAD, DONINGTON,
PERTERBOROUGH. PE11 4UQ
DRAWING TITLE
PROPOSED EXTENSION
TO COTTAGE
SCALE 1: 100
DATE APRIL 2010
DRAWING NUMBER 09/MC/D/03
REVISION
8 WHEEL WRIGHTS CLOSE
BISHOPS STORTFORD
HERTS. CM23 4GDH
TELEPHONE / FAX
01279 652446
EMAIL
terencecburton@aol.com