



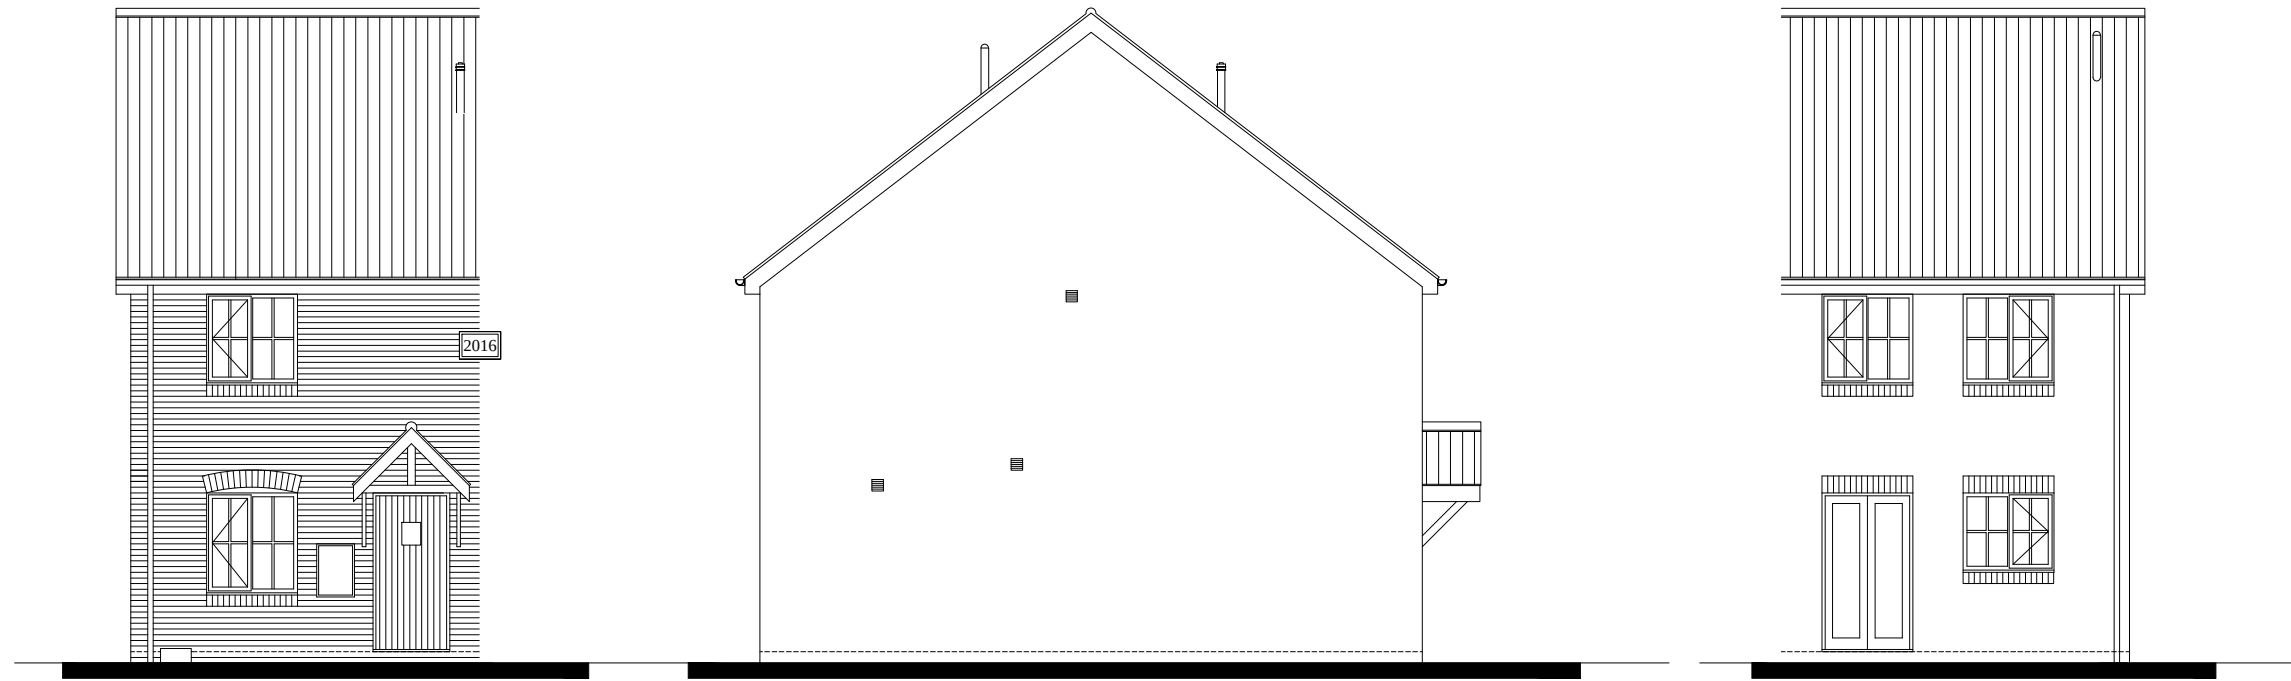


Front Elevation

Side Elevation


Rear Elevation

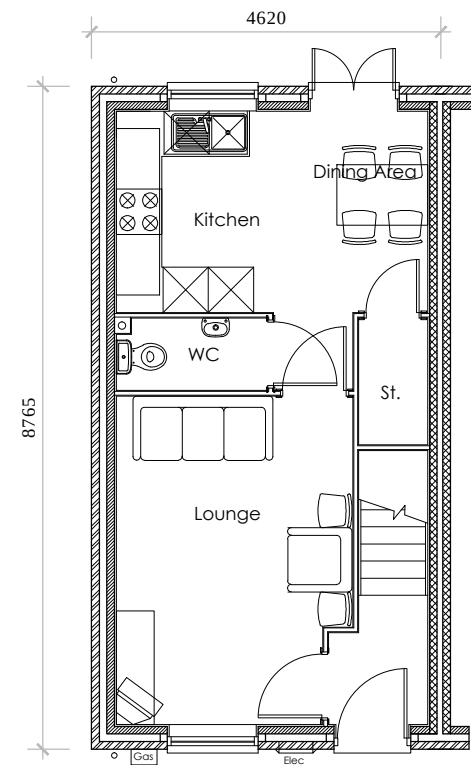

Ground Floor Plan

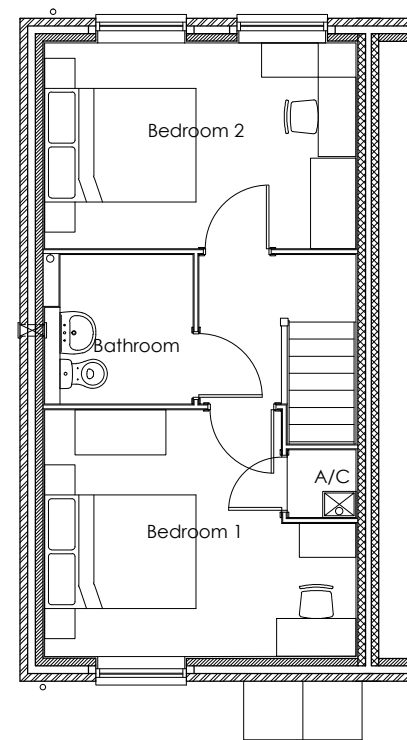

First Floor Plan

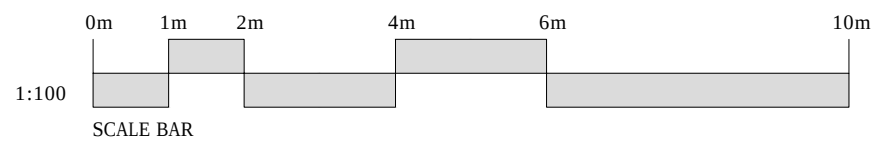

Rev.	Date	Description

PROJECT:		ASHWOOD HOMES MASTER 2016
HOUSE TYPE:		A732-100 (732sq ft)
DRAWING:		DESIGN SHEET
SCALE:	1:100@A3	DRAWN: MII
DATE:	05.10.2016	REVISION: -
DRAWING No:		A732-001