



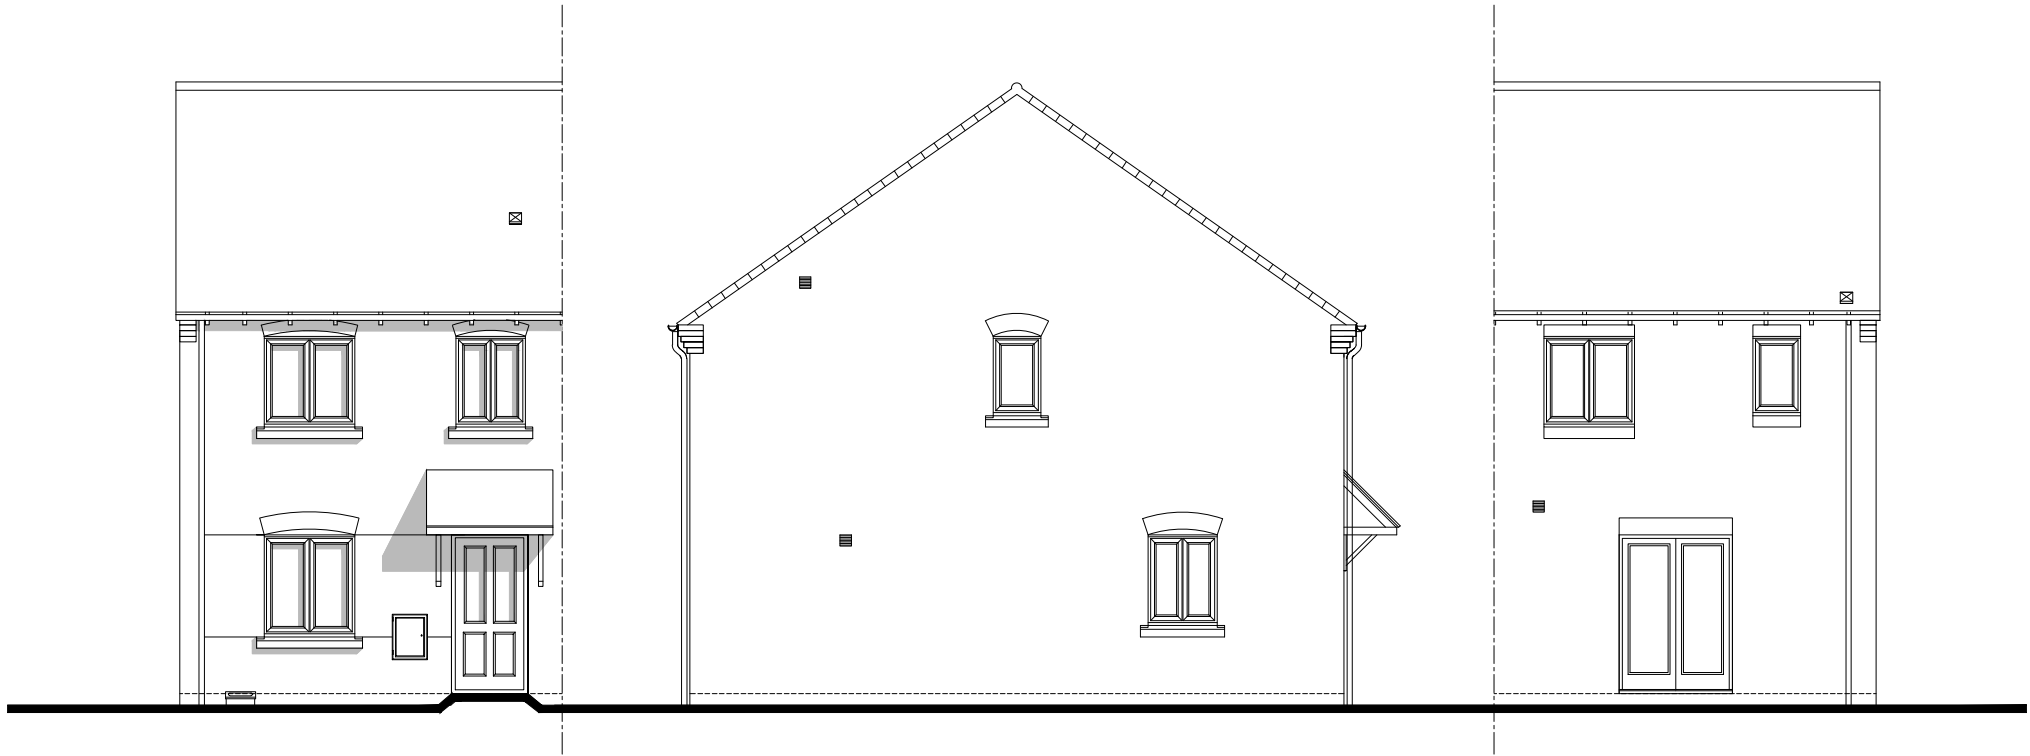


FRONT ELEVATION

SIDE ELEVATION


REAR ELEVATION

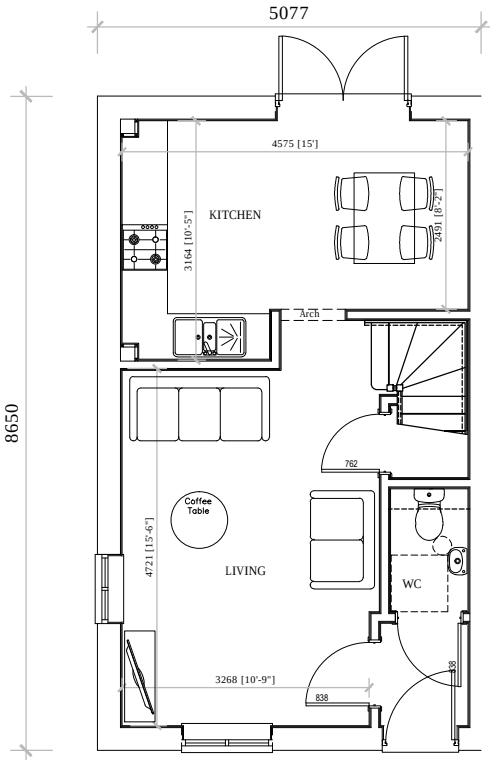

GROUND FLOOR

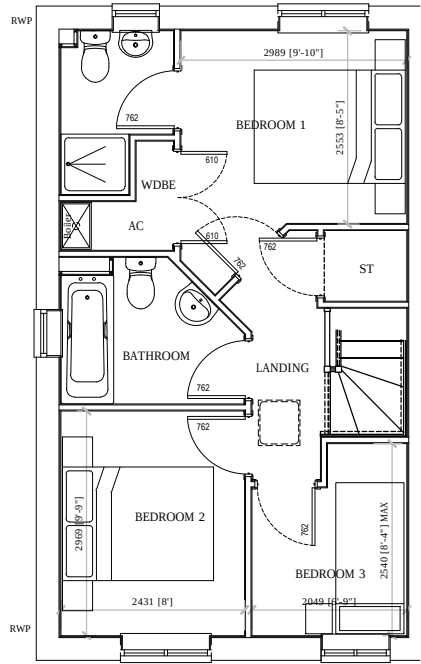

FIRST FLOOR

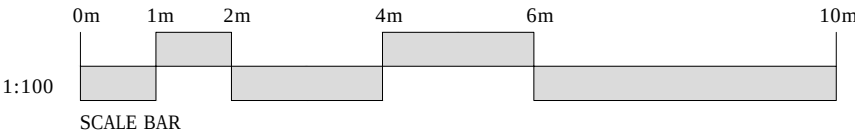

Rev.	Date	Description

Manor Farm, Fen Road, Holbeach, Lincs, PE12 8QA7
T: 01406 490590

PROJECT:	ASHWOOD HOMES MASTER 2016	
HOUSE TYPE:	CLYDE (783sq ft)	
DRAWING:	DESIGN SHEET	
SCALE:	1:100@A3	DRAWN: MII
DATE:	26.09.2016	REVISION: -
DRAWING No:	CLY-001	