





FRONT ELEVATION

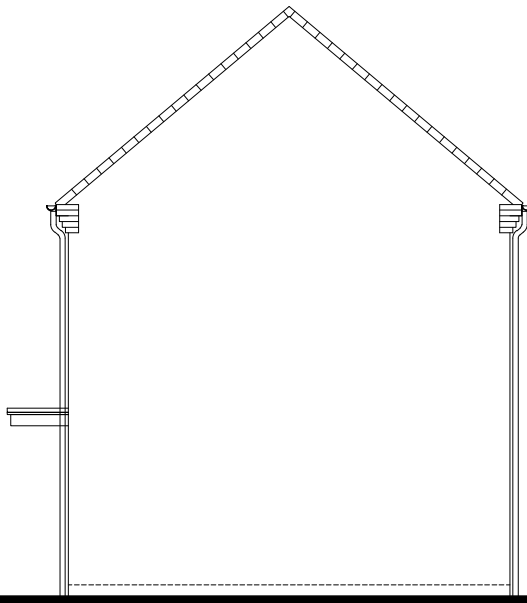

SIDE ELEVATION

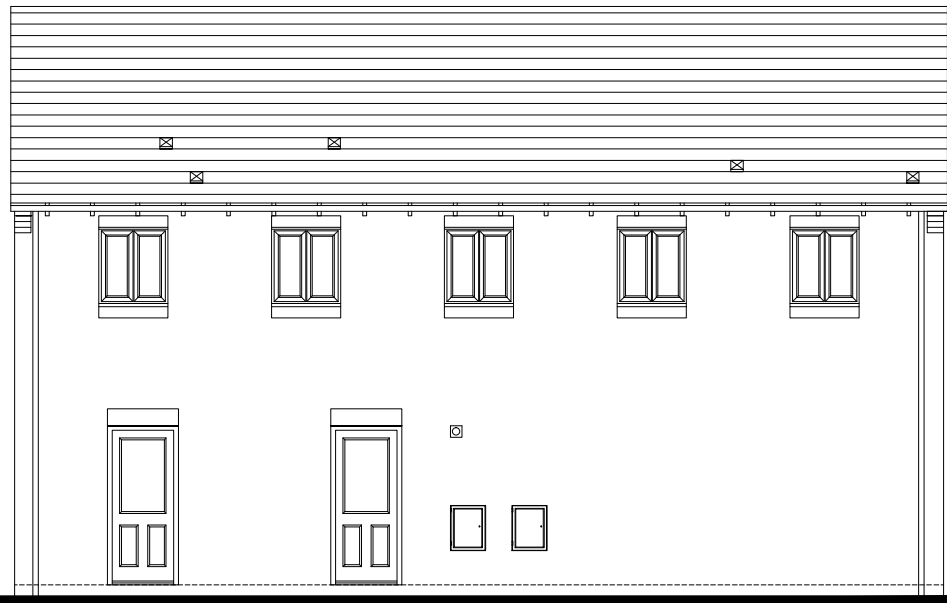


REAR ELEVATION


FLOOR AREAS

GROSS			
GROUND FLOOR	5.5m ²	59.2ft ²	
FIRST FLOOR	61.2m ²	658.8ft ²	
TOTAL	66.7m ²	718ft ²	

NET			
GROUND FLOOR	5.2m ²	56ft ²	
FIRST FLOOR	60.3m ²	649.1ft ²	
TOTAL	65.5m ²	705.1ft ²	

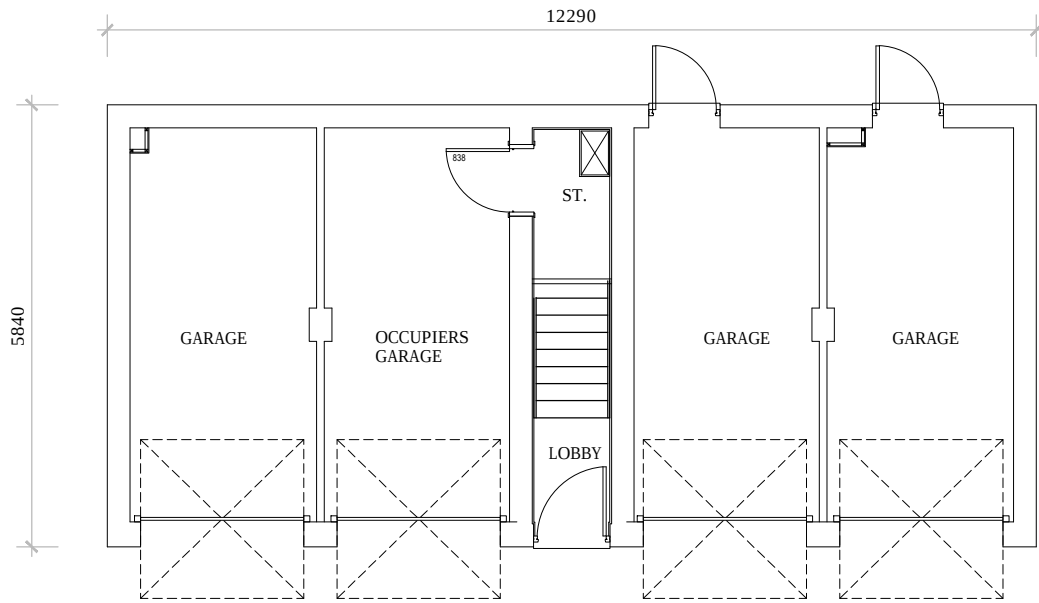

GROUND FLOOR

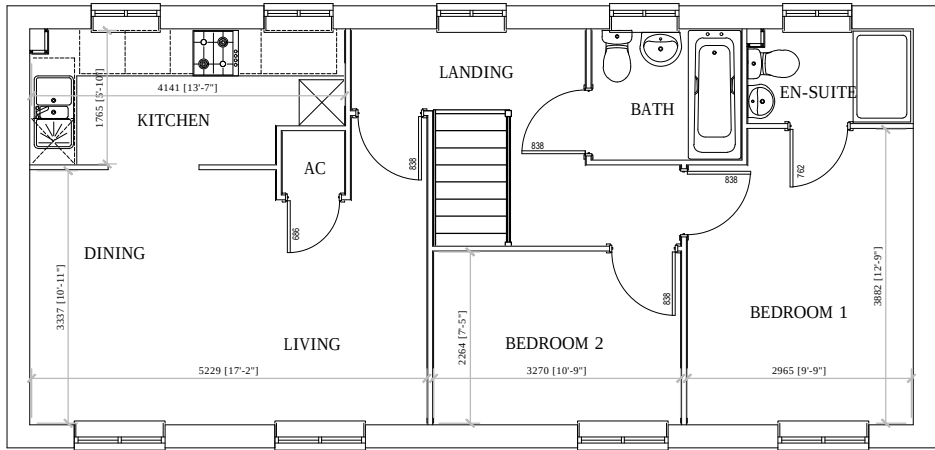

FIRST FLOOR

Rev.	Date	Description

Manor Farm, Fen Road, Holbeach, Lincs, PE12 8QA7
T: 01406 490590

PROJECT: ASHWOOD HOMES MASTER 2016	
HOUSE TYPE: DERWENT (705sq ft)	
DRAWING: DESIGN SHEET	
SCALE: 1:100@A3	DRAWN: MII
DATE: 26.09.2016	REVISION: -
DRAWING No: DER-001	

