






Front Elevation

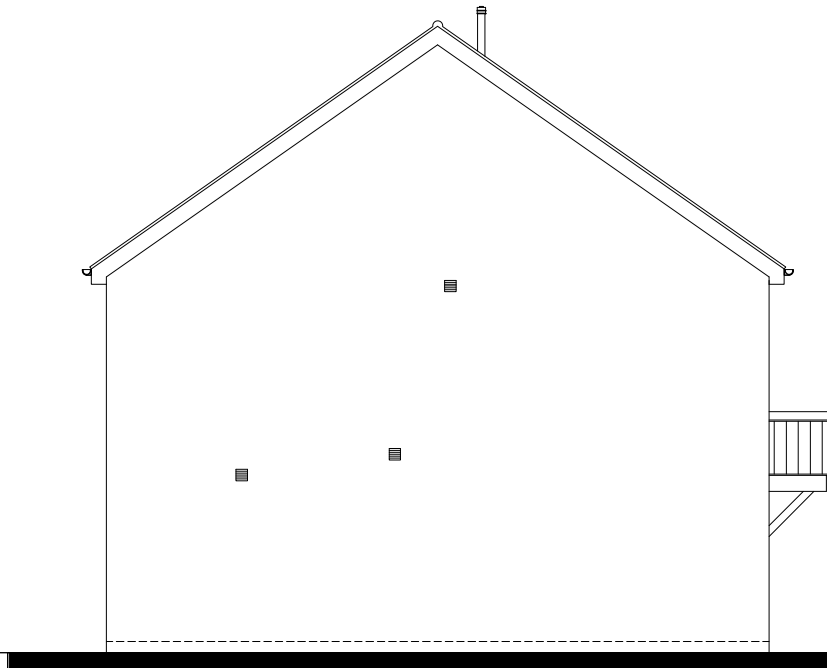

Side Elevation



Rear Elevation

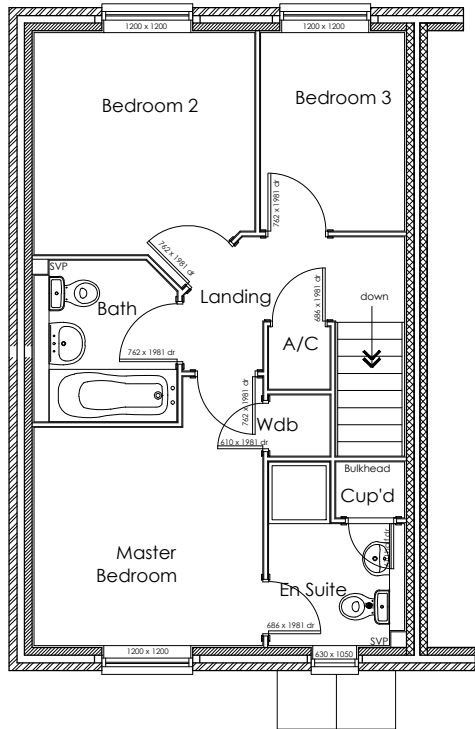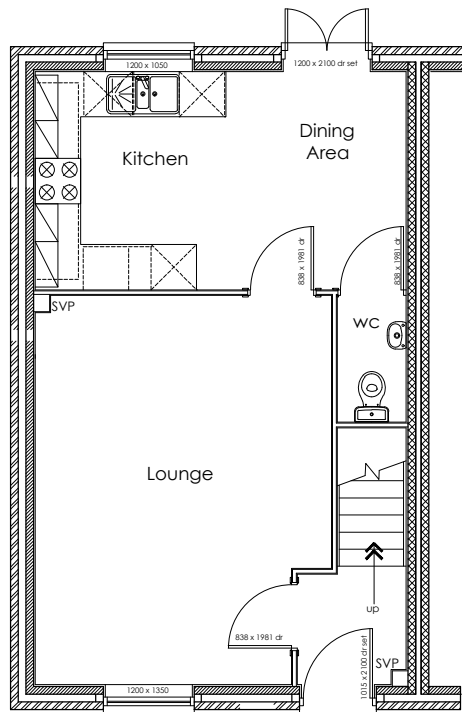

FLOOR AREAS 72m² 870ft²
NET

Rev.	Date	Description

Manor Farm, Fen Road, Holbeach, Lincs, PE12 8QA7
T: 01406 490590

PROJECT:
ASHWOOD HOMES MASTER 2016
HOUSE TYPE:
SPARTA (870sq ft)
DRAWING:
DESIGN SHEET

SCALE: 1:100@A3 DRAWN: MII
DATE: 26.09.2016 REVISION: -

DRAWING No: SPT-001

