
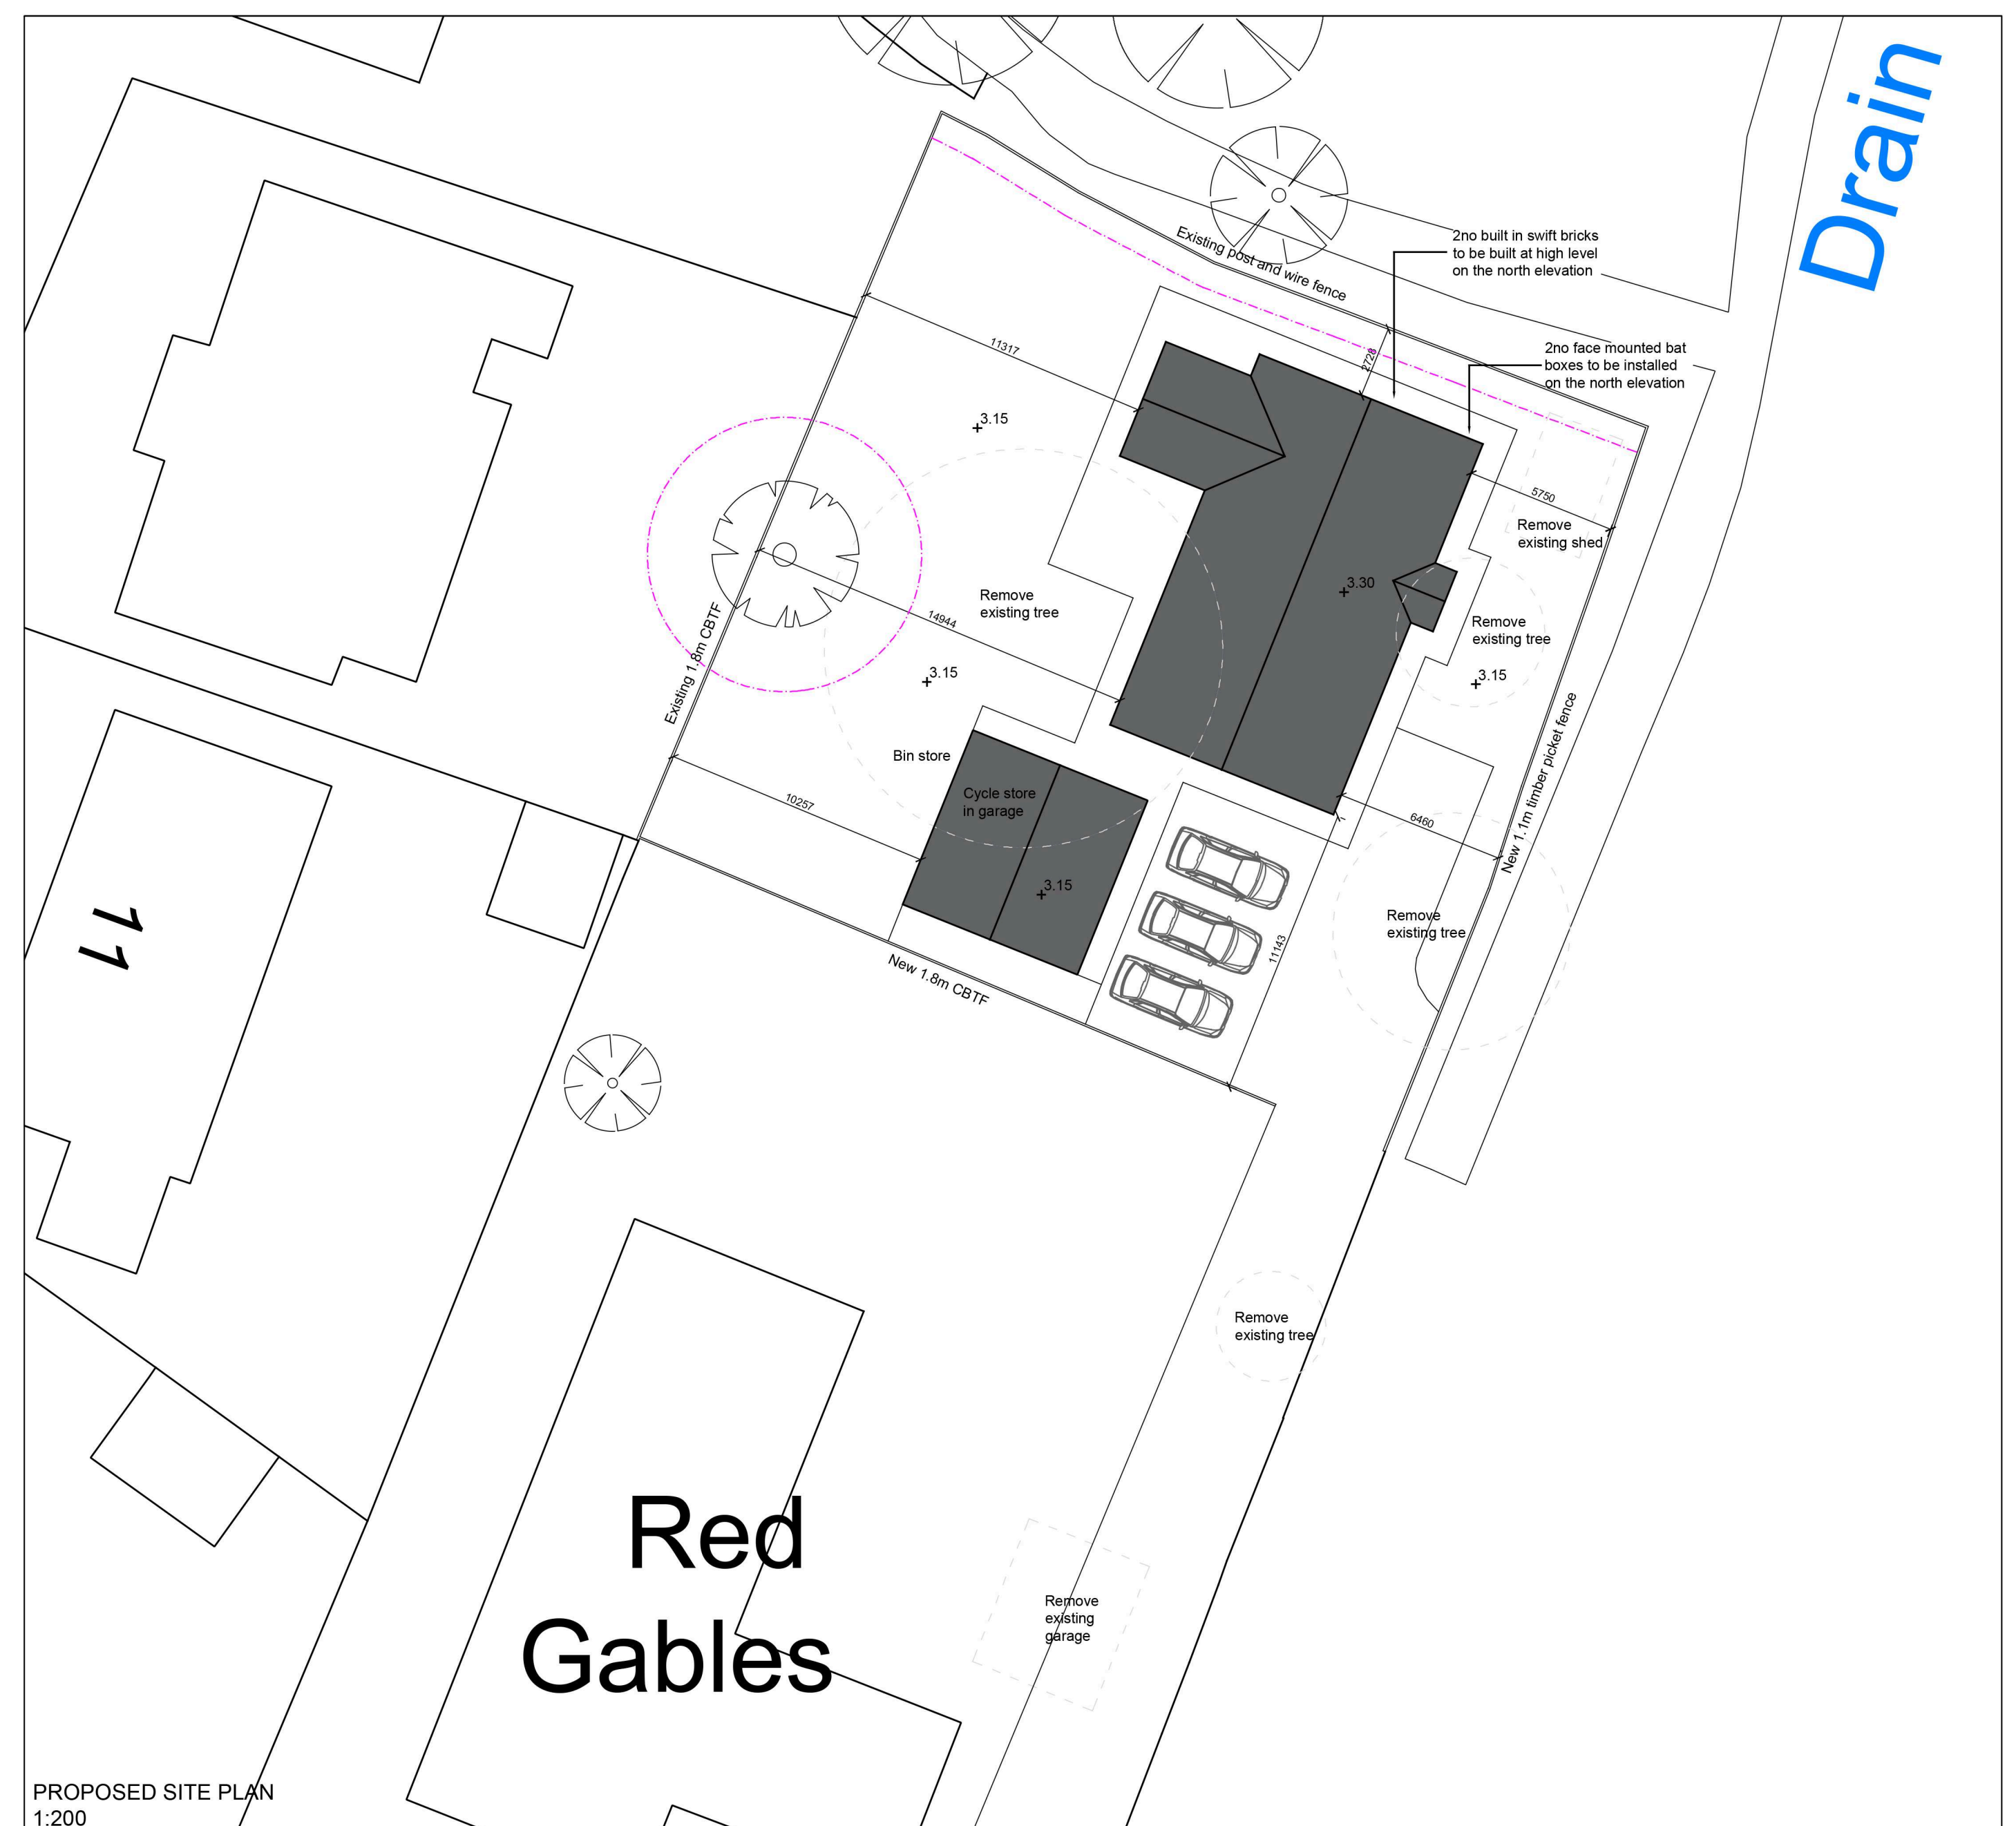


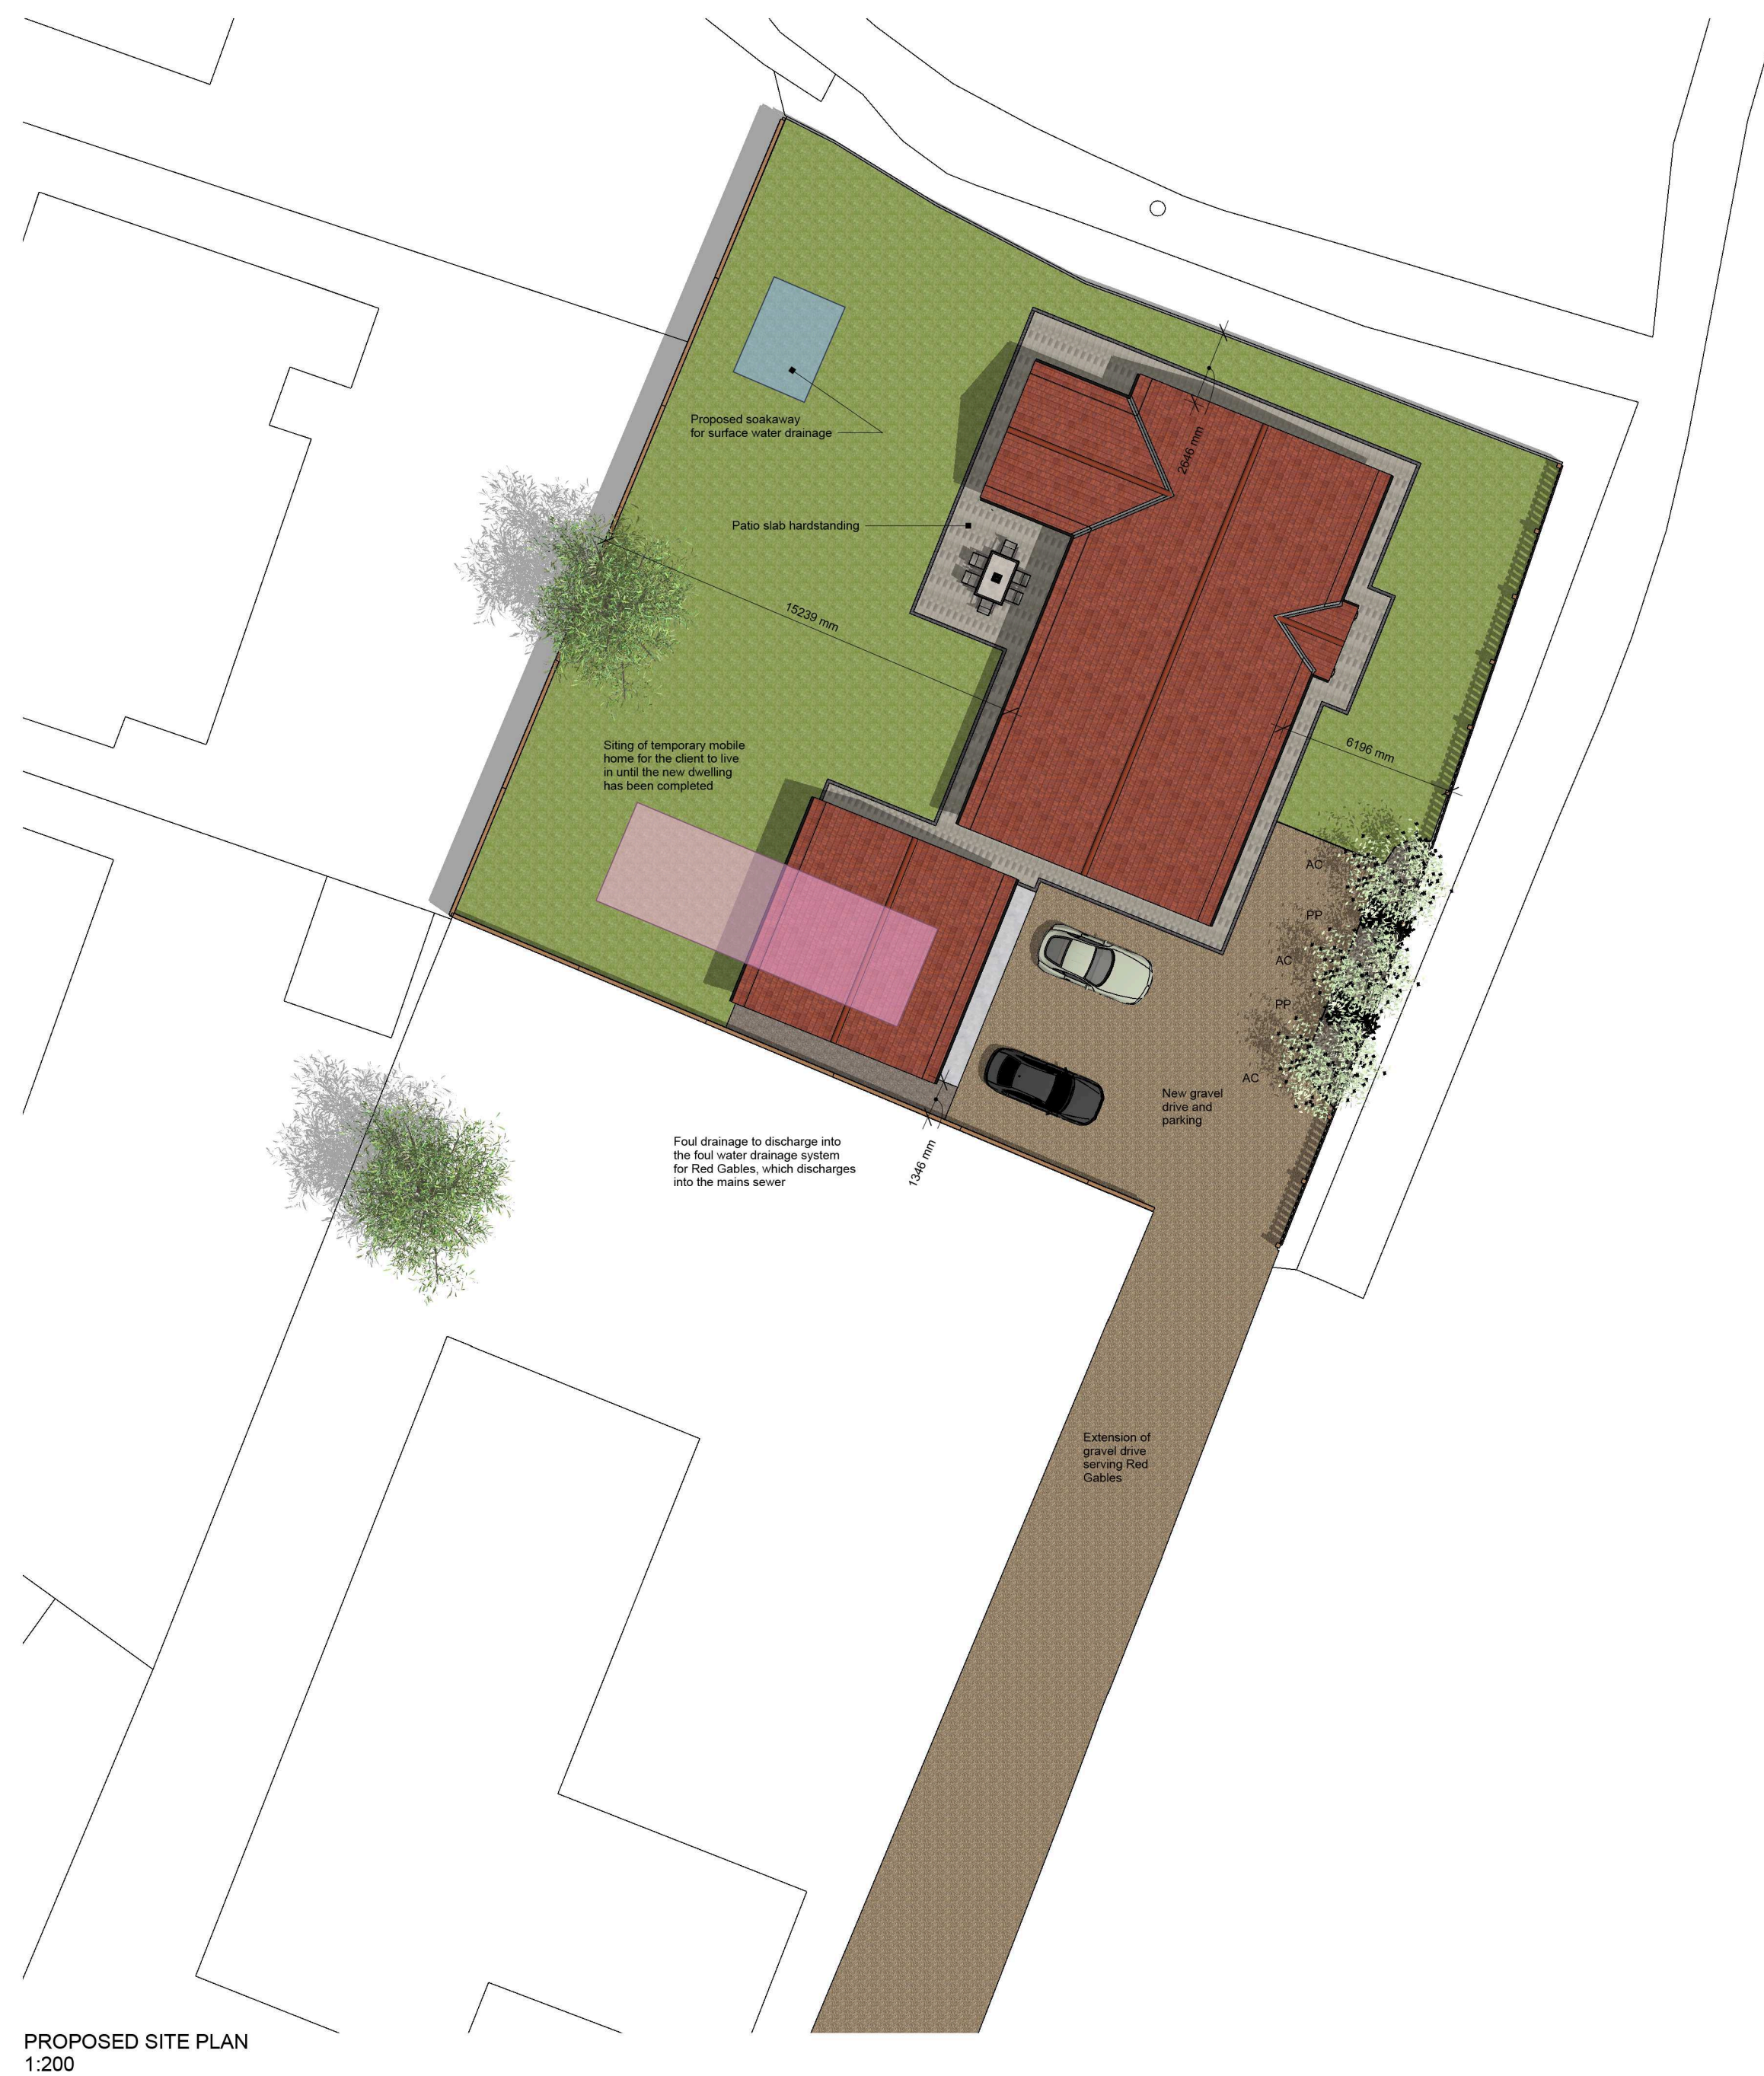

Chris Lilley Architectural Services			
chrislilley85@yahoo.co.uk Tel 07738 302711			
Project:	Proposed Dwelling	Date:	April 2023
Address:	Land to the Rear of Red Gables, Town Dam Lane, Donington	Scale:	1:200 on A2 1:1250 on A2
Client:	Mr and Mrs Holt	Job No:	23031
Drawing Title:	Proposed Site Plan and OS Location Plan	Dwg No:	01 A